


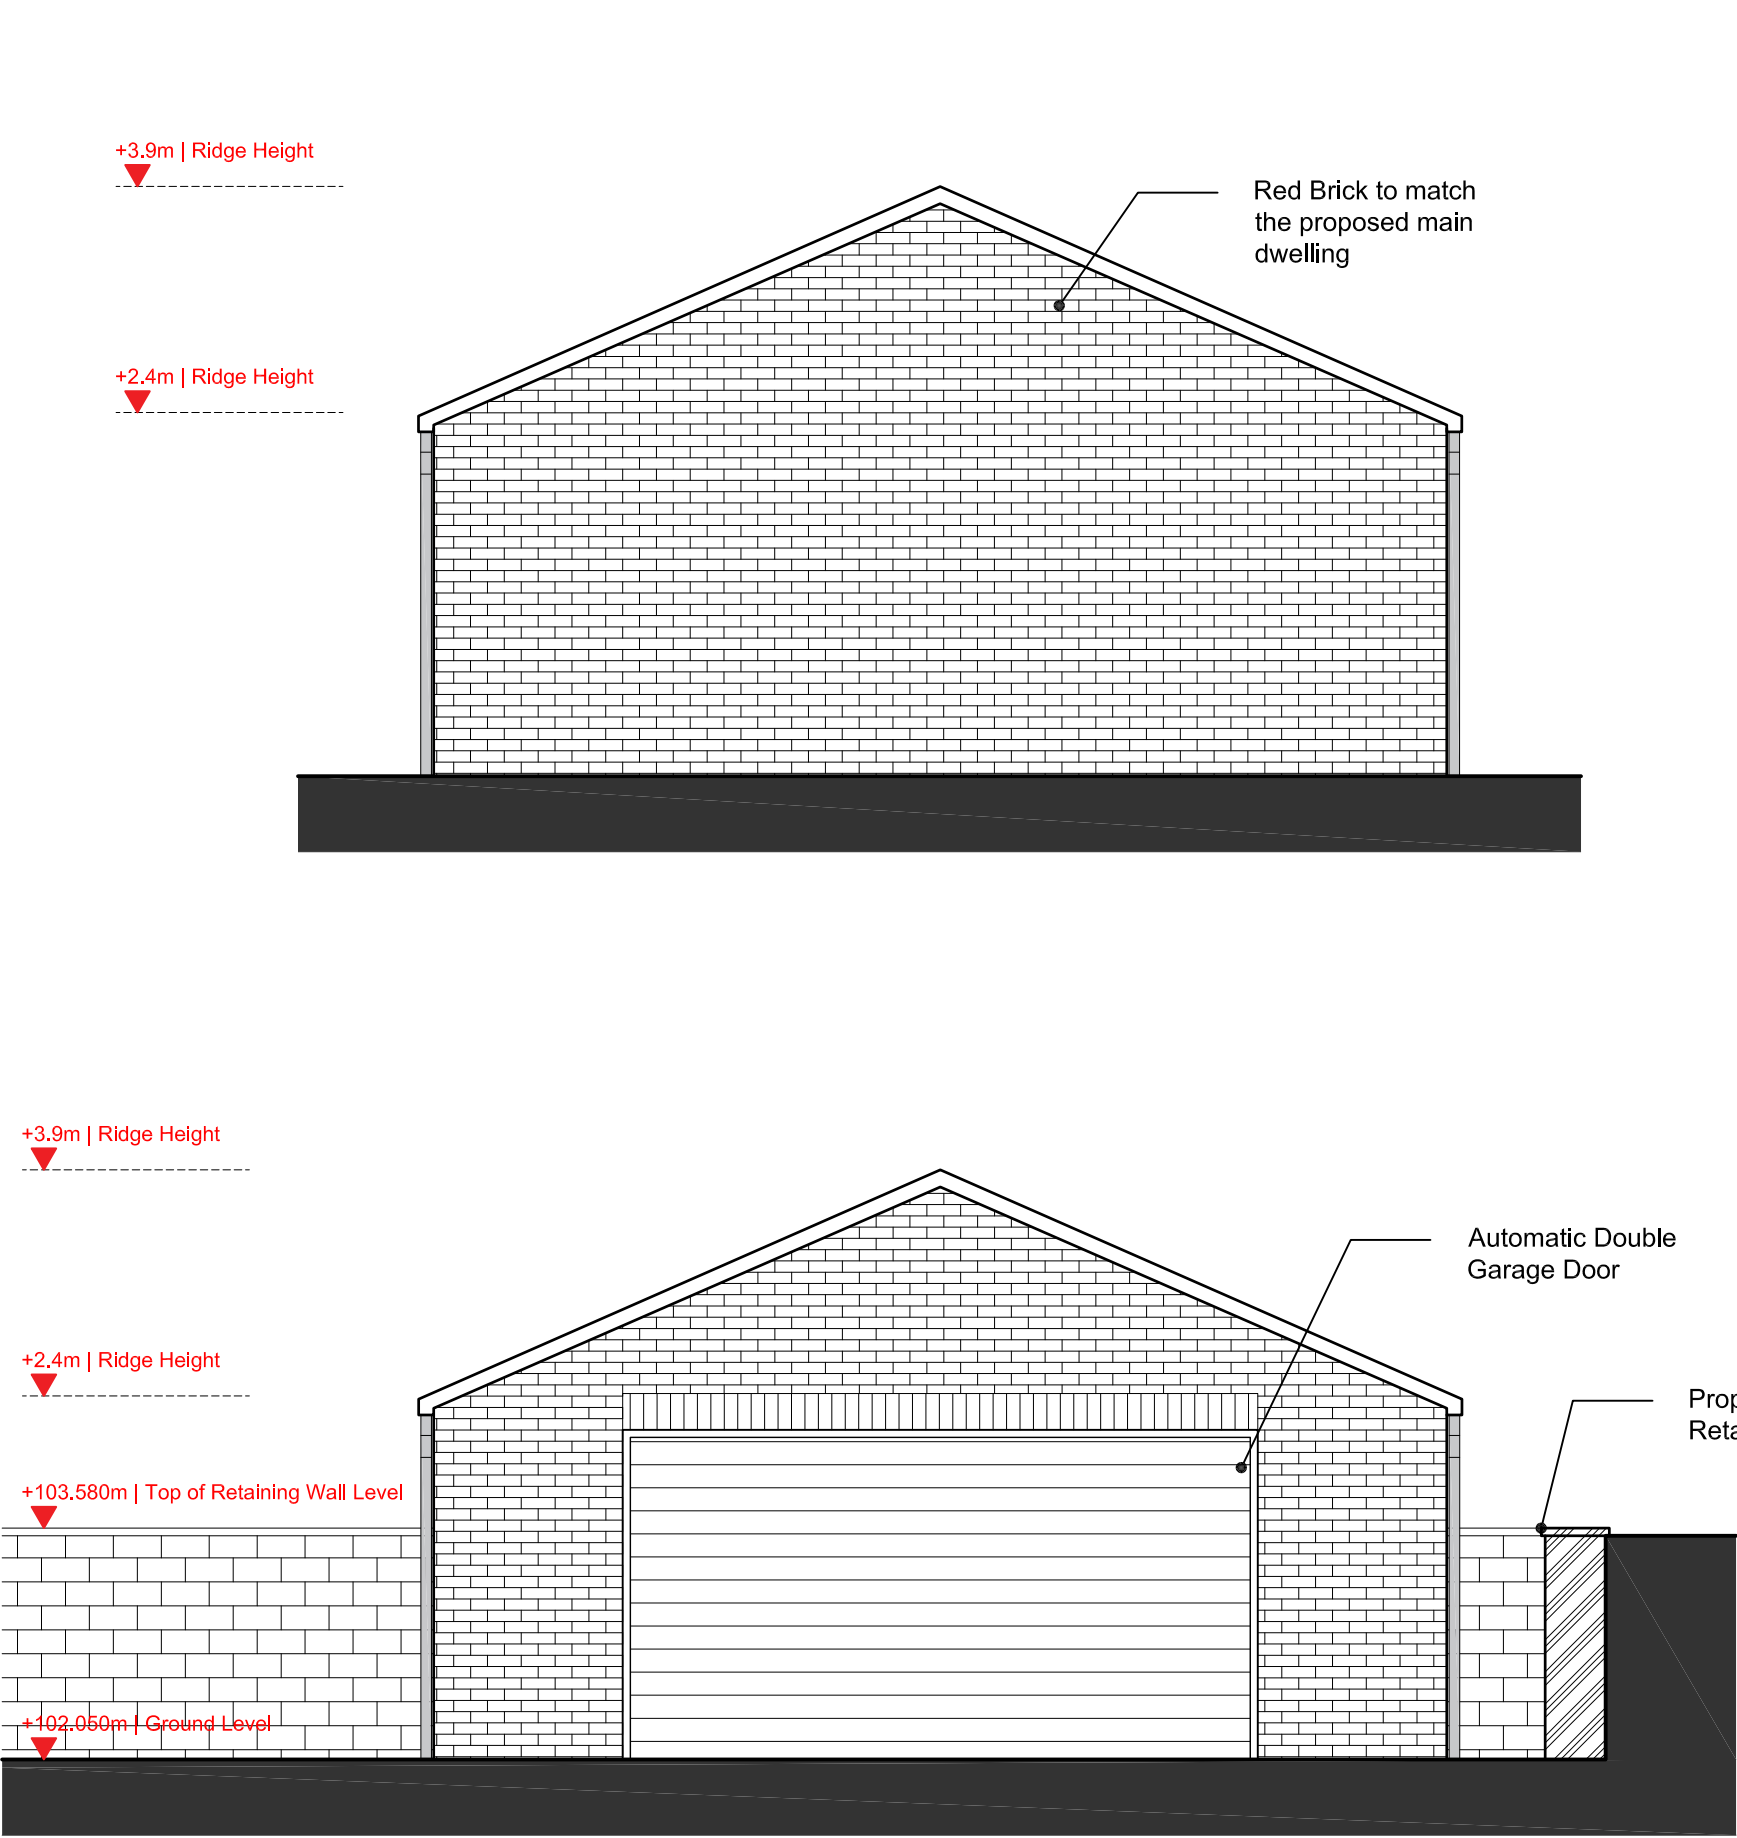


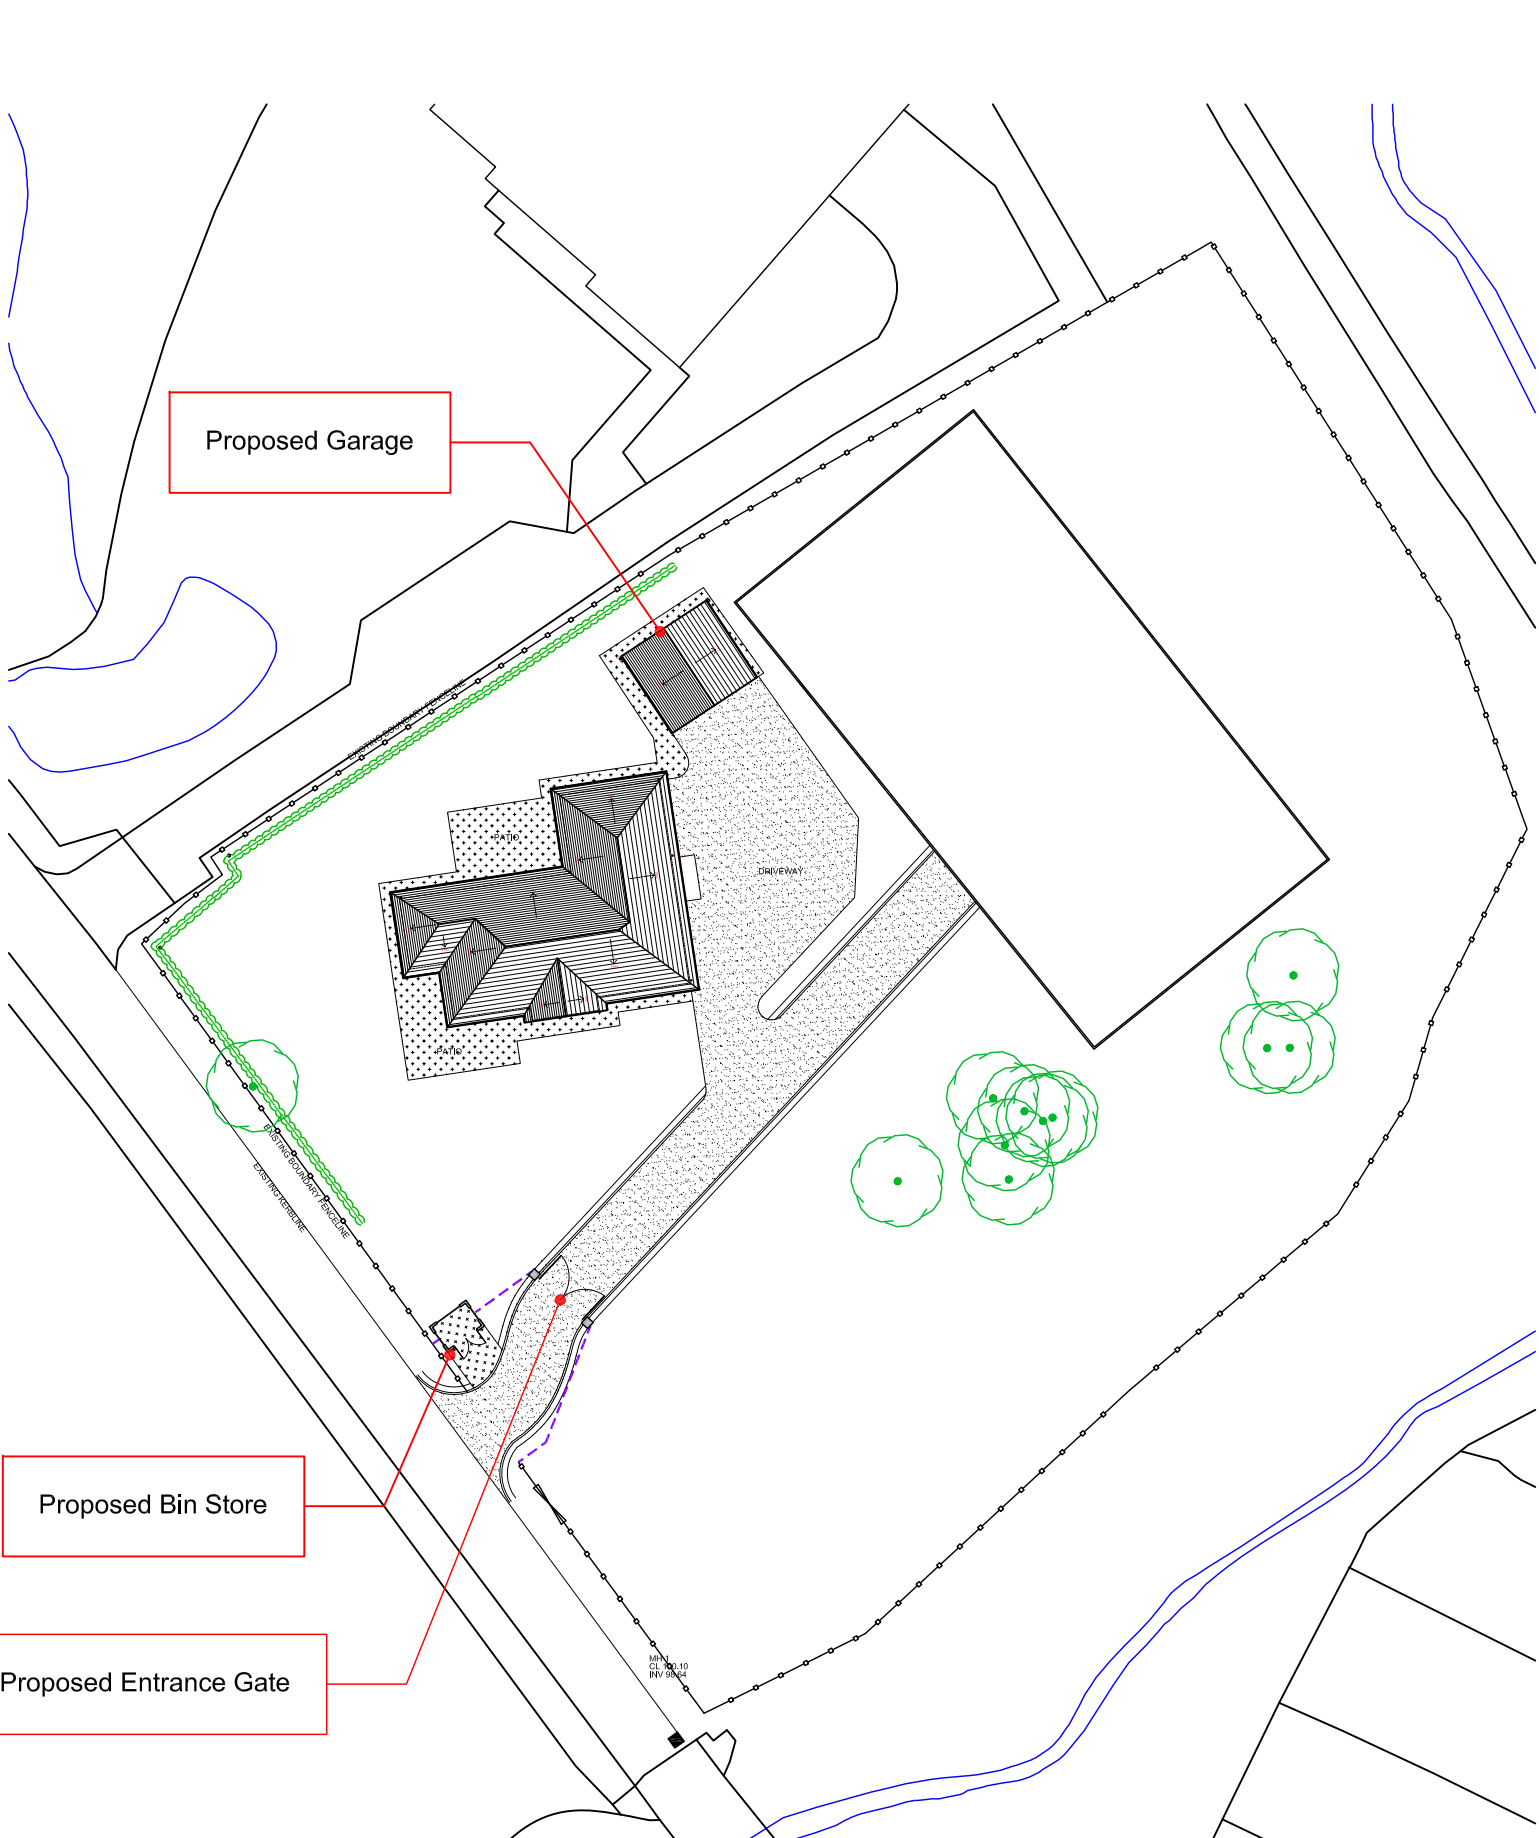


PROPOSED GARAGE ELEVATIONS
Scale 1 : 50

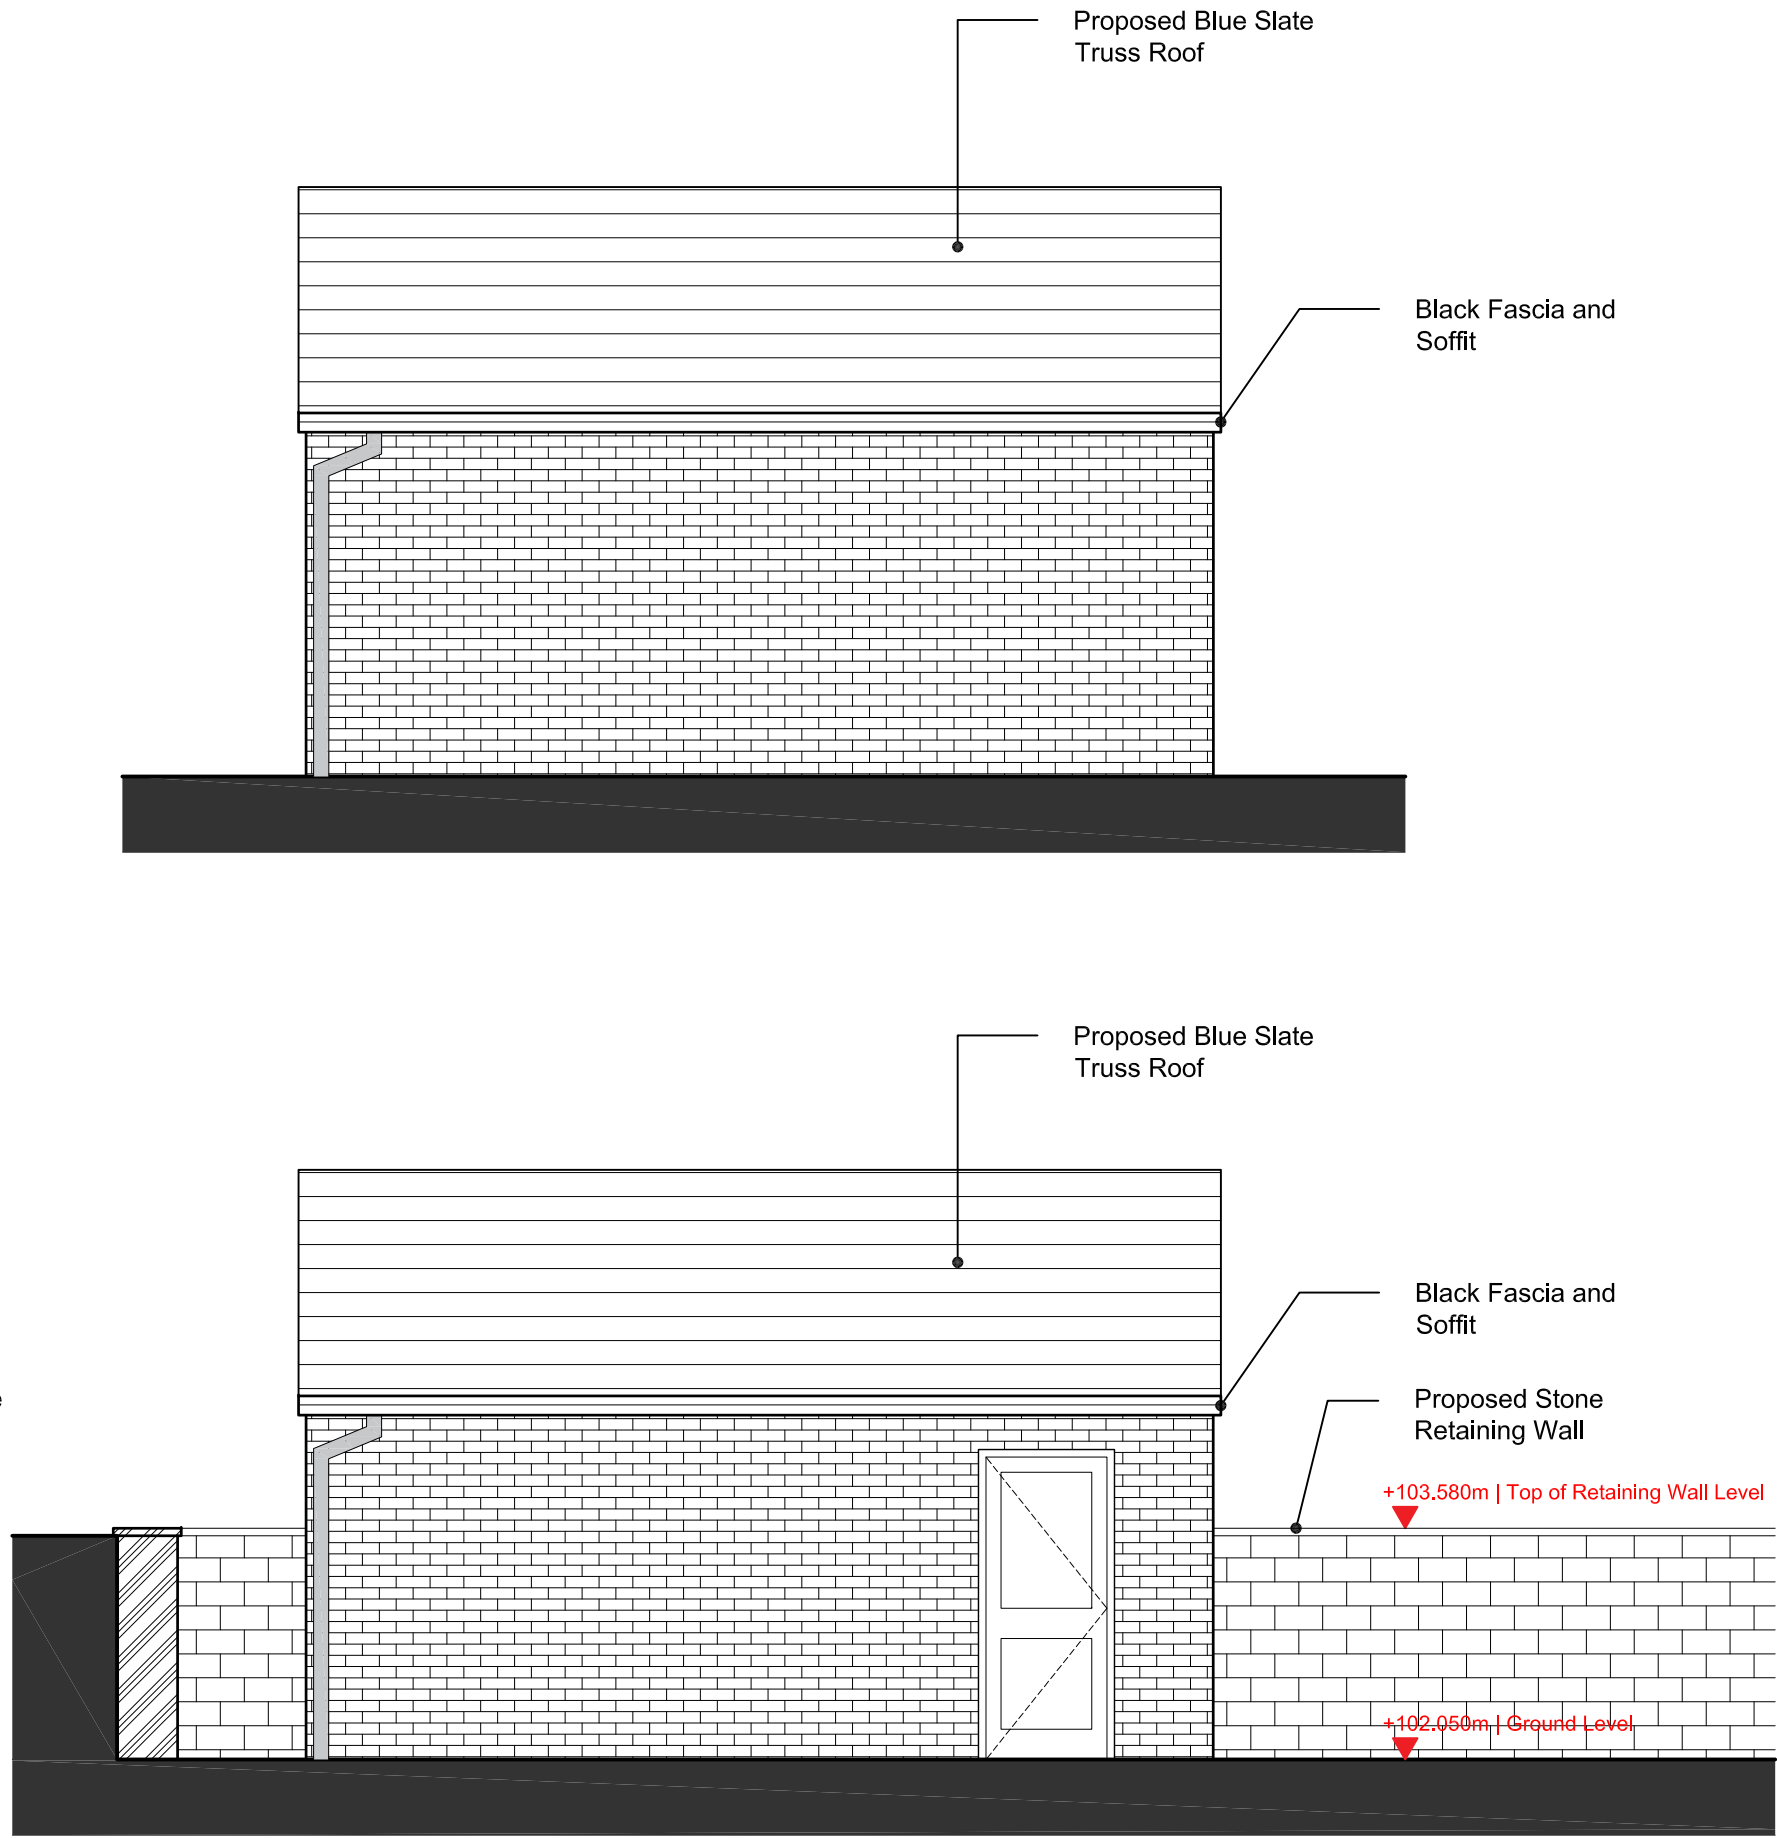


LOCATION PLAN
Scale 1 : 500

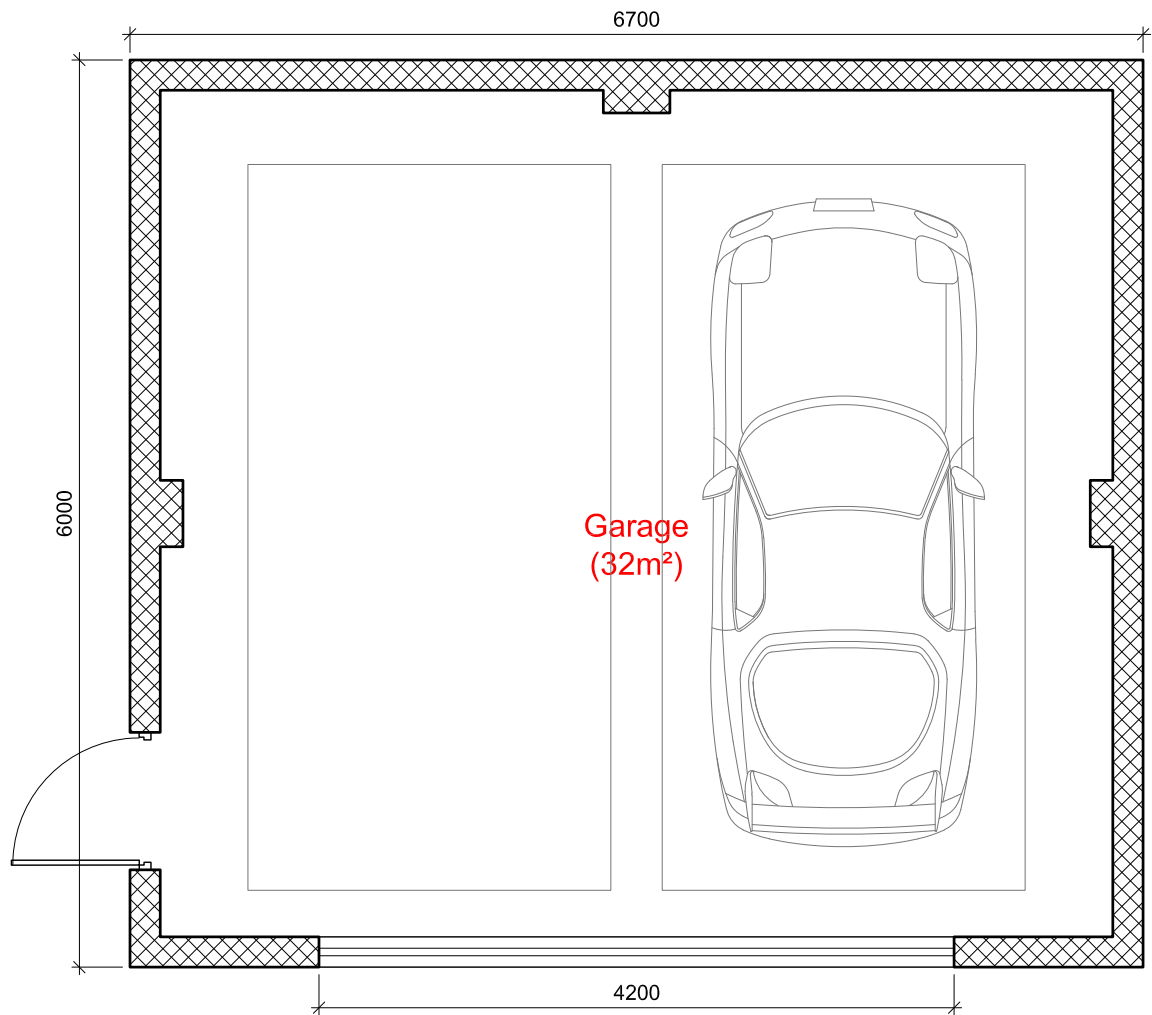


PROPOSED GARAGE PLAN
Scale 1 : 50

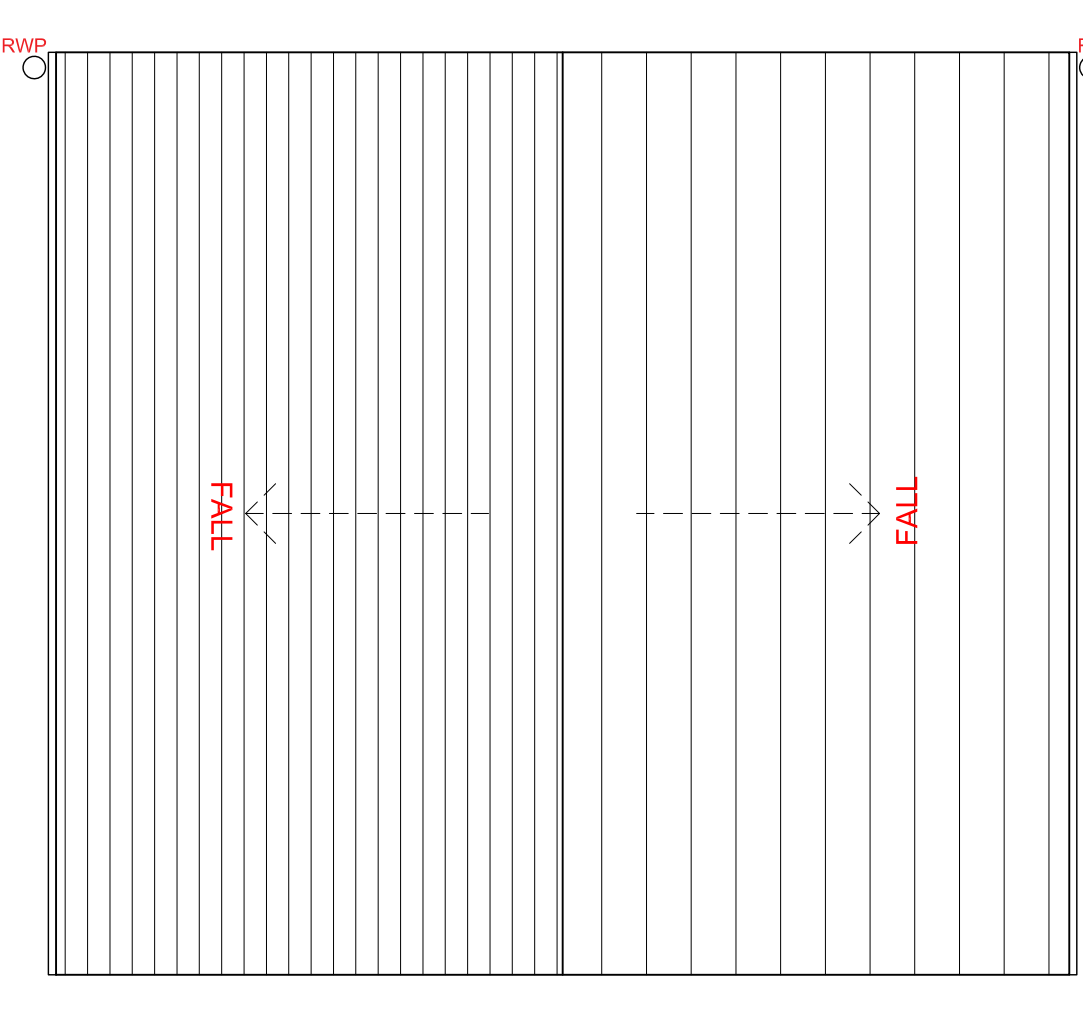

PROPOSED GARAGE ROOF PLAN
Scale 1 : 50

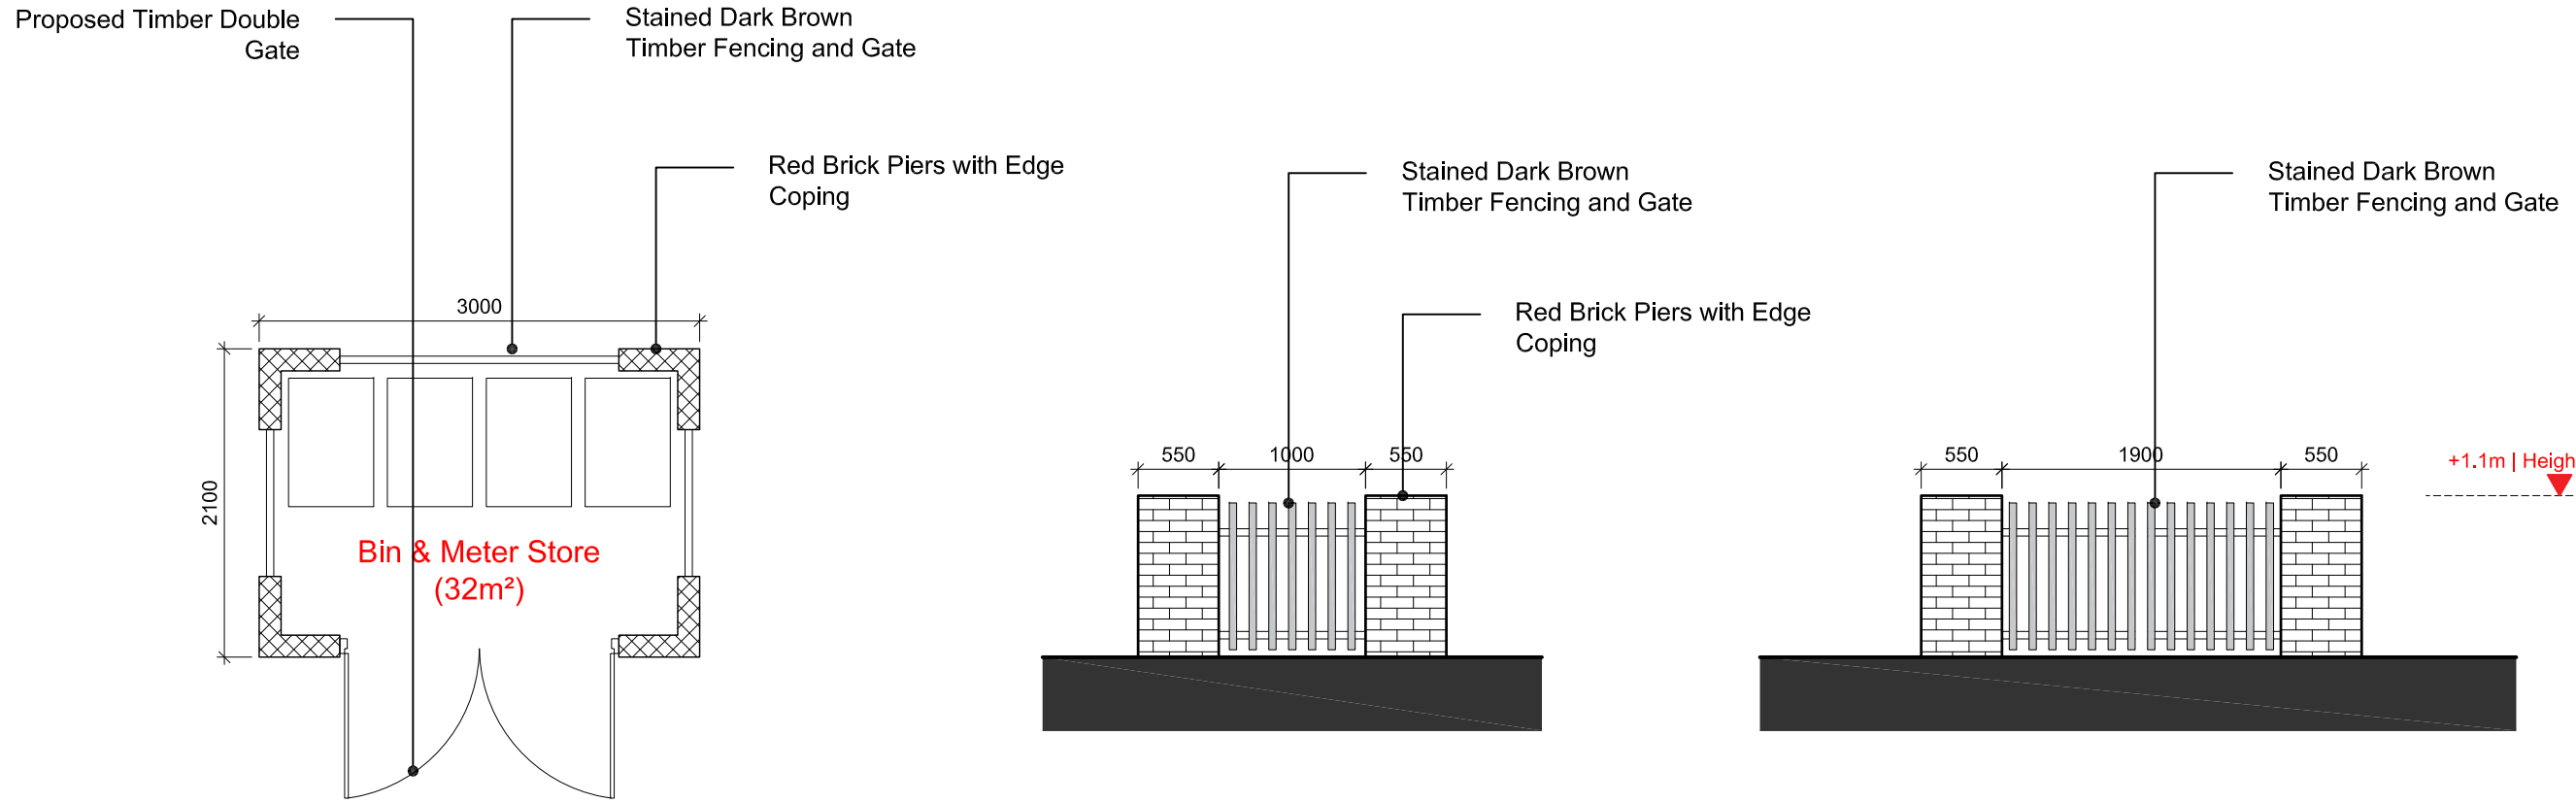

PROPOSED BIN STORE DETAILS
Scale 1 : 50

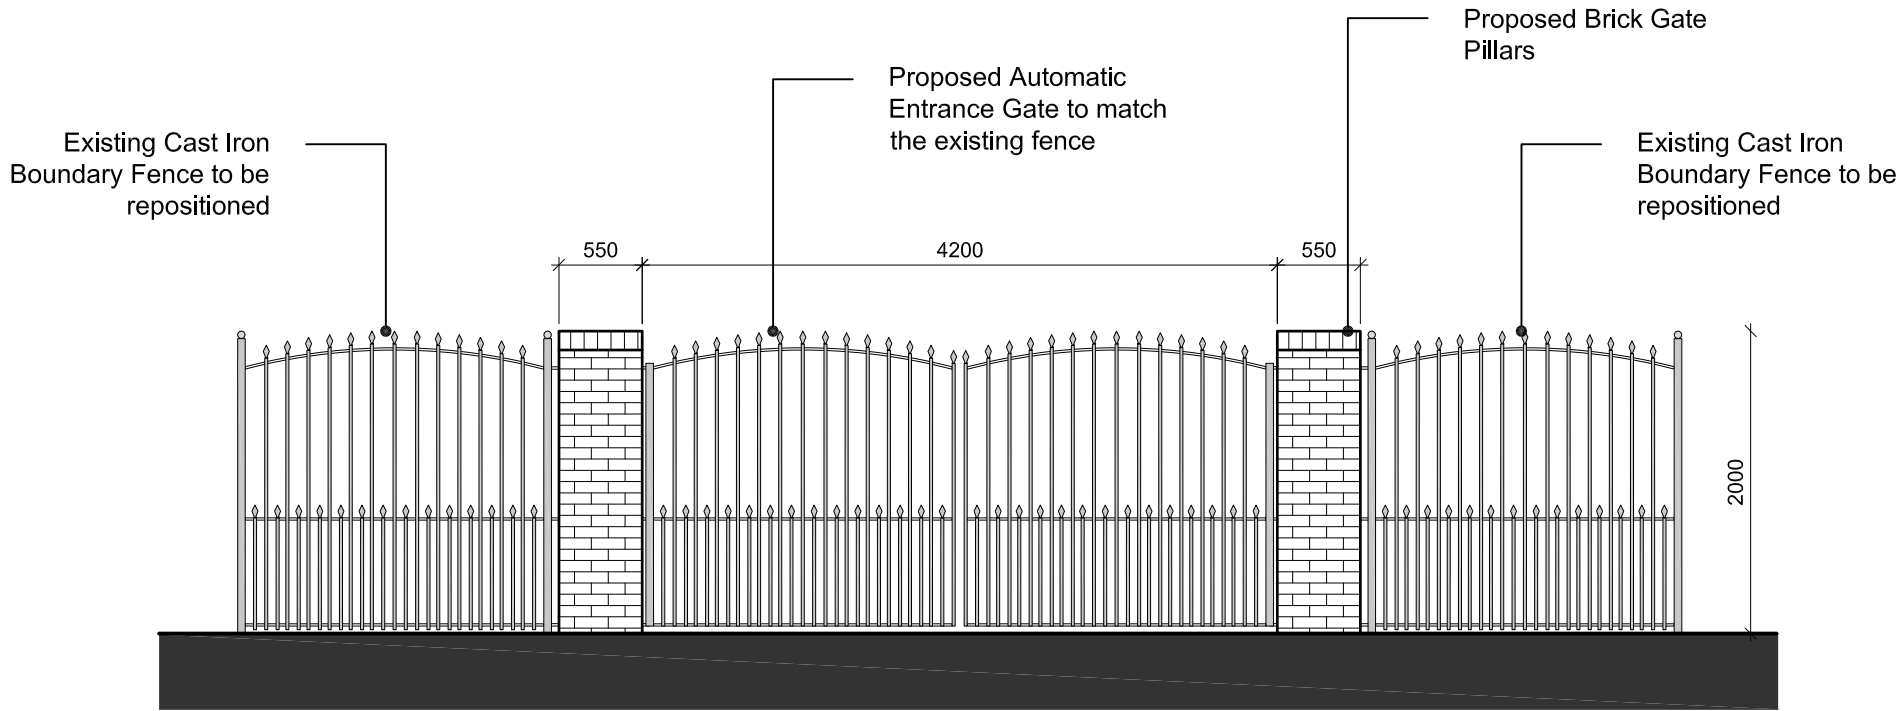

PROPOSED ENTRANCE GATE ELEVATION
Scale 1 : 50

©

DO NOT SCALE. Use figured dimensions only. Contractor is to check all dimensions before commencement of works. This drawing is copyright. This data to be used as xref file only not as live data. This drawing must only be used for the purpose for which it is supplied.

STATUS

FOR PLANNING

NOTES:

KEY

A	02/06/21	BP	For Planning	BP	RES
/	28/05/21	BP	For Information	BP	RES
no.	date	by	revision details	Ckd	App

S T R A L A architects

Studio 103
The Courtyard Royal Mills
Ancoats Manchester M4 5BA

Tel: 0161 236 5886
Fax: 0161 236 5884
E: office@strzarch.co.uk

client

Mr. KEVIN McNALLY

job title

**SOUTH VIEW HOUSE, NUT BANK LANE,
MANCHESTER**

drawing title

PROPOSED ROOF PLAN

scale	1:50 @ A1	drawn by	BP	date	02/06/21
job no.	2945	drawing no.	106	revision no.	A