



PLANNING




Proposed Front Elevation
Scale 1 : 50

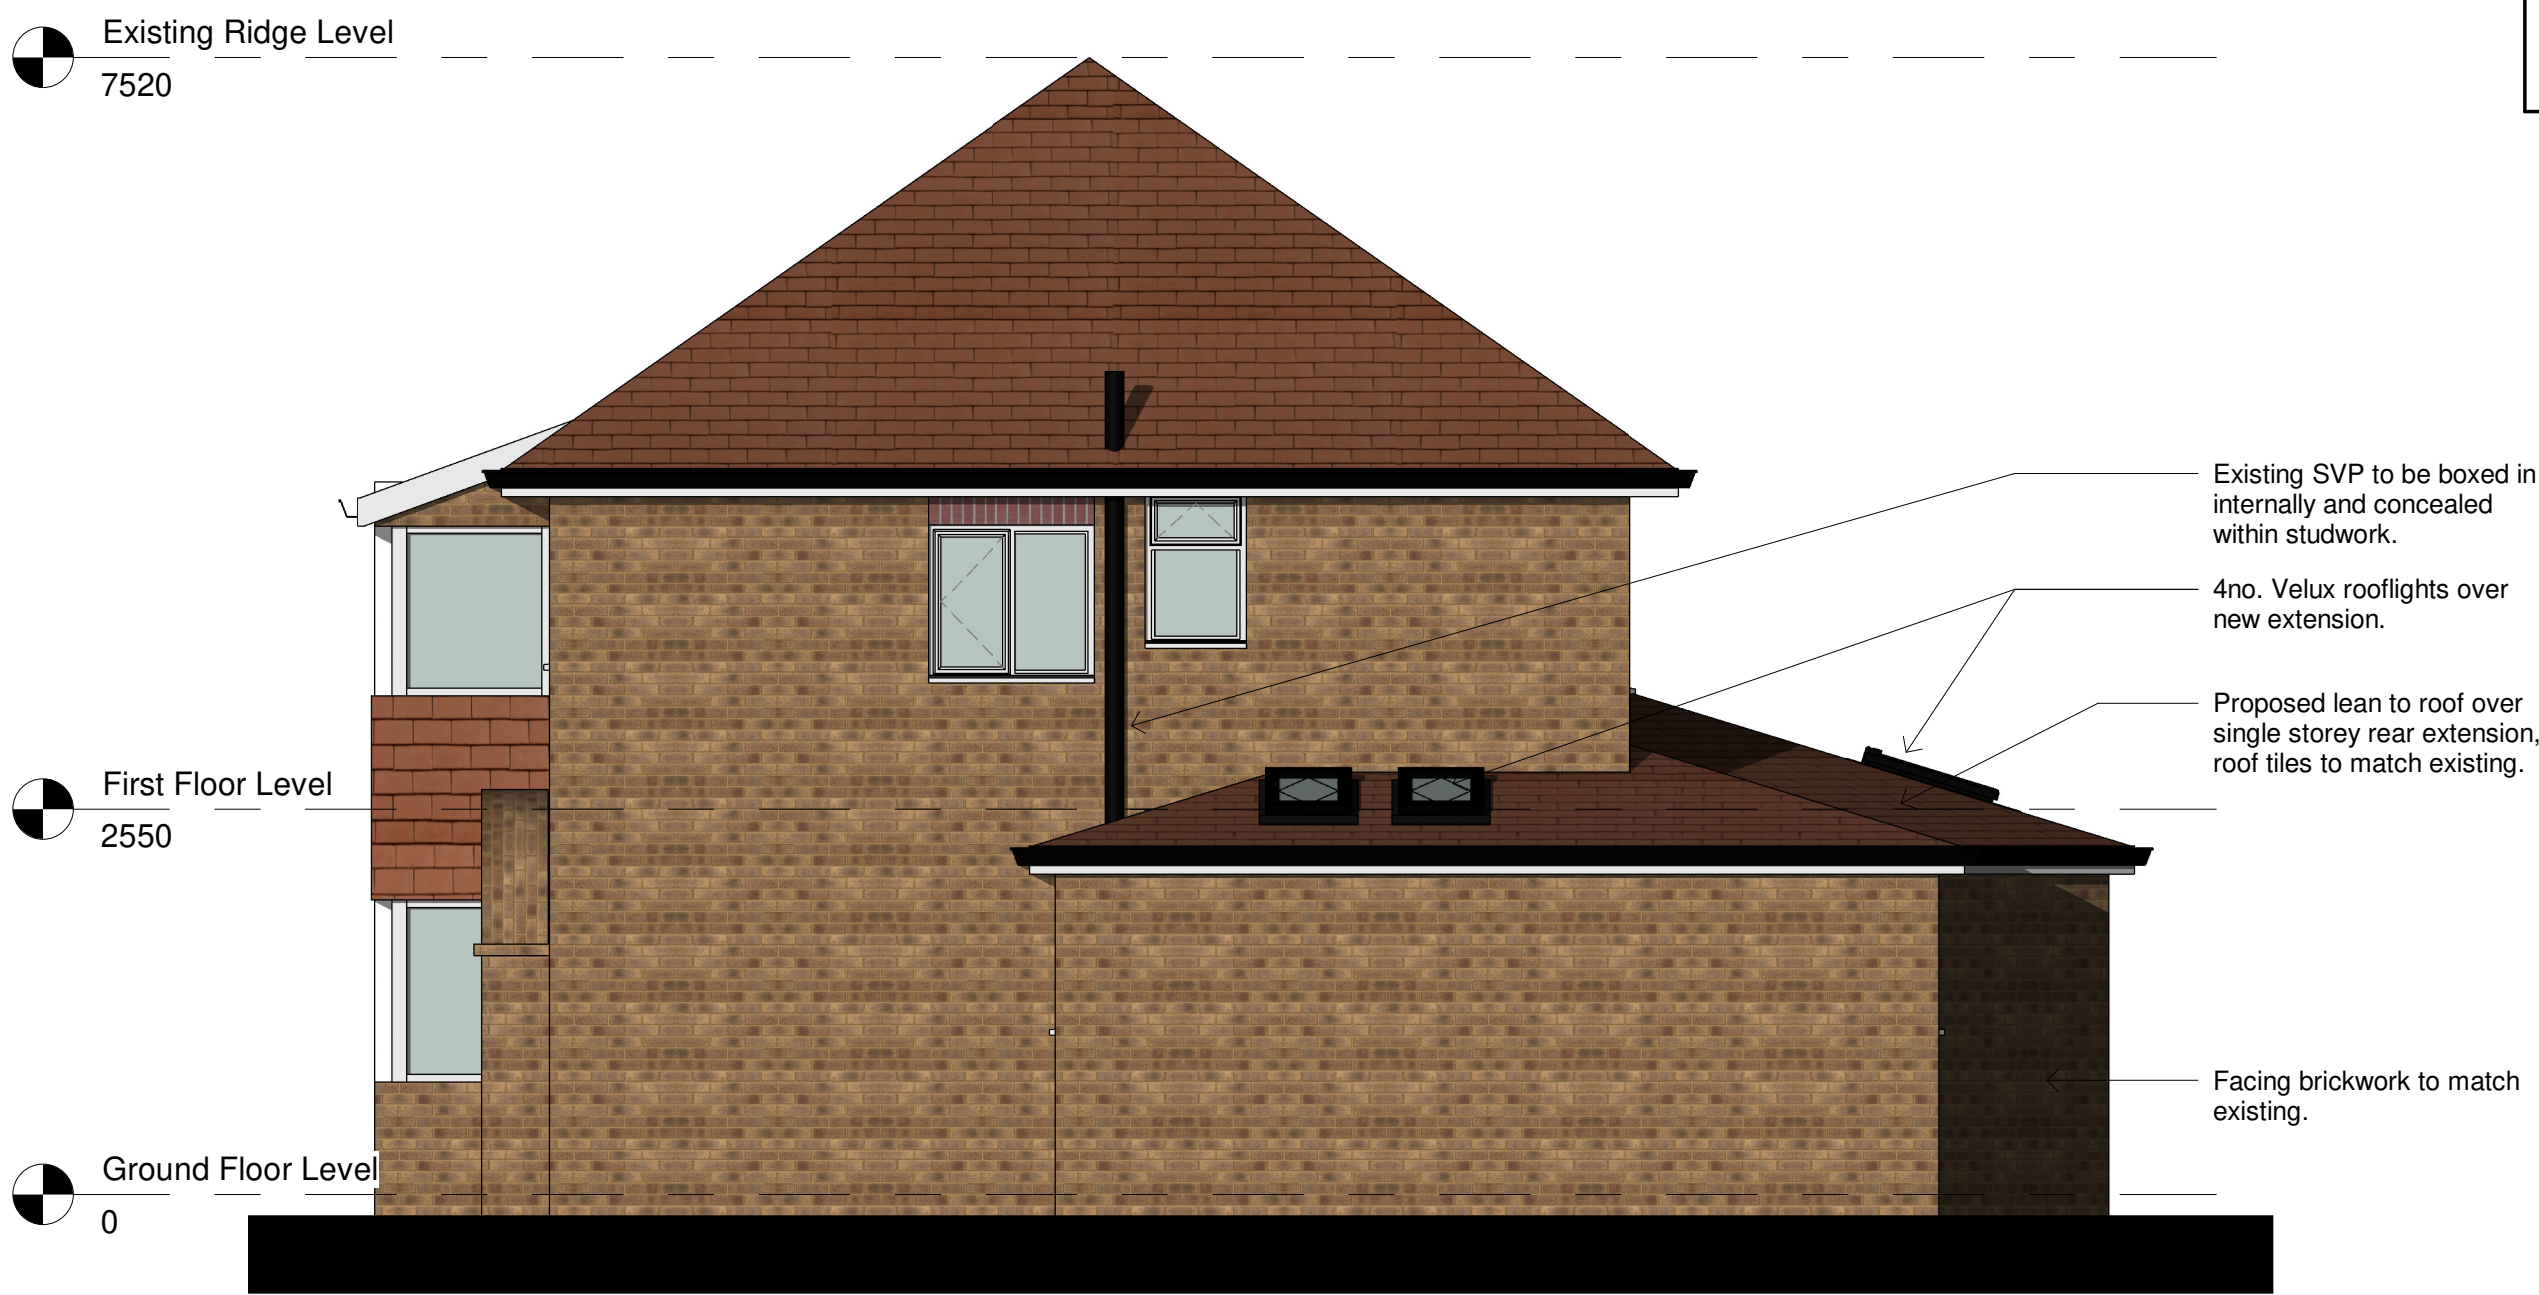

Proposed Side Elevation
Scale 1 : 50

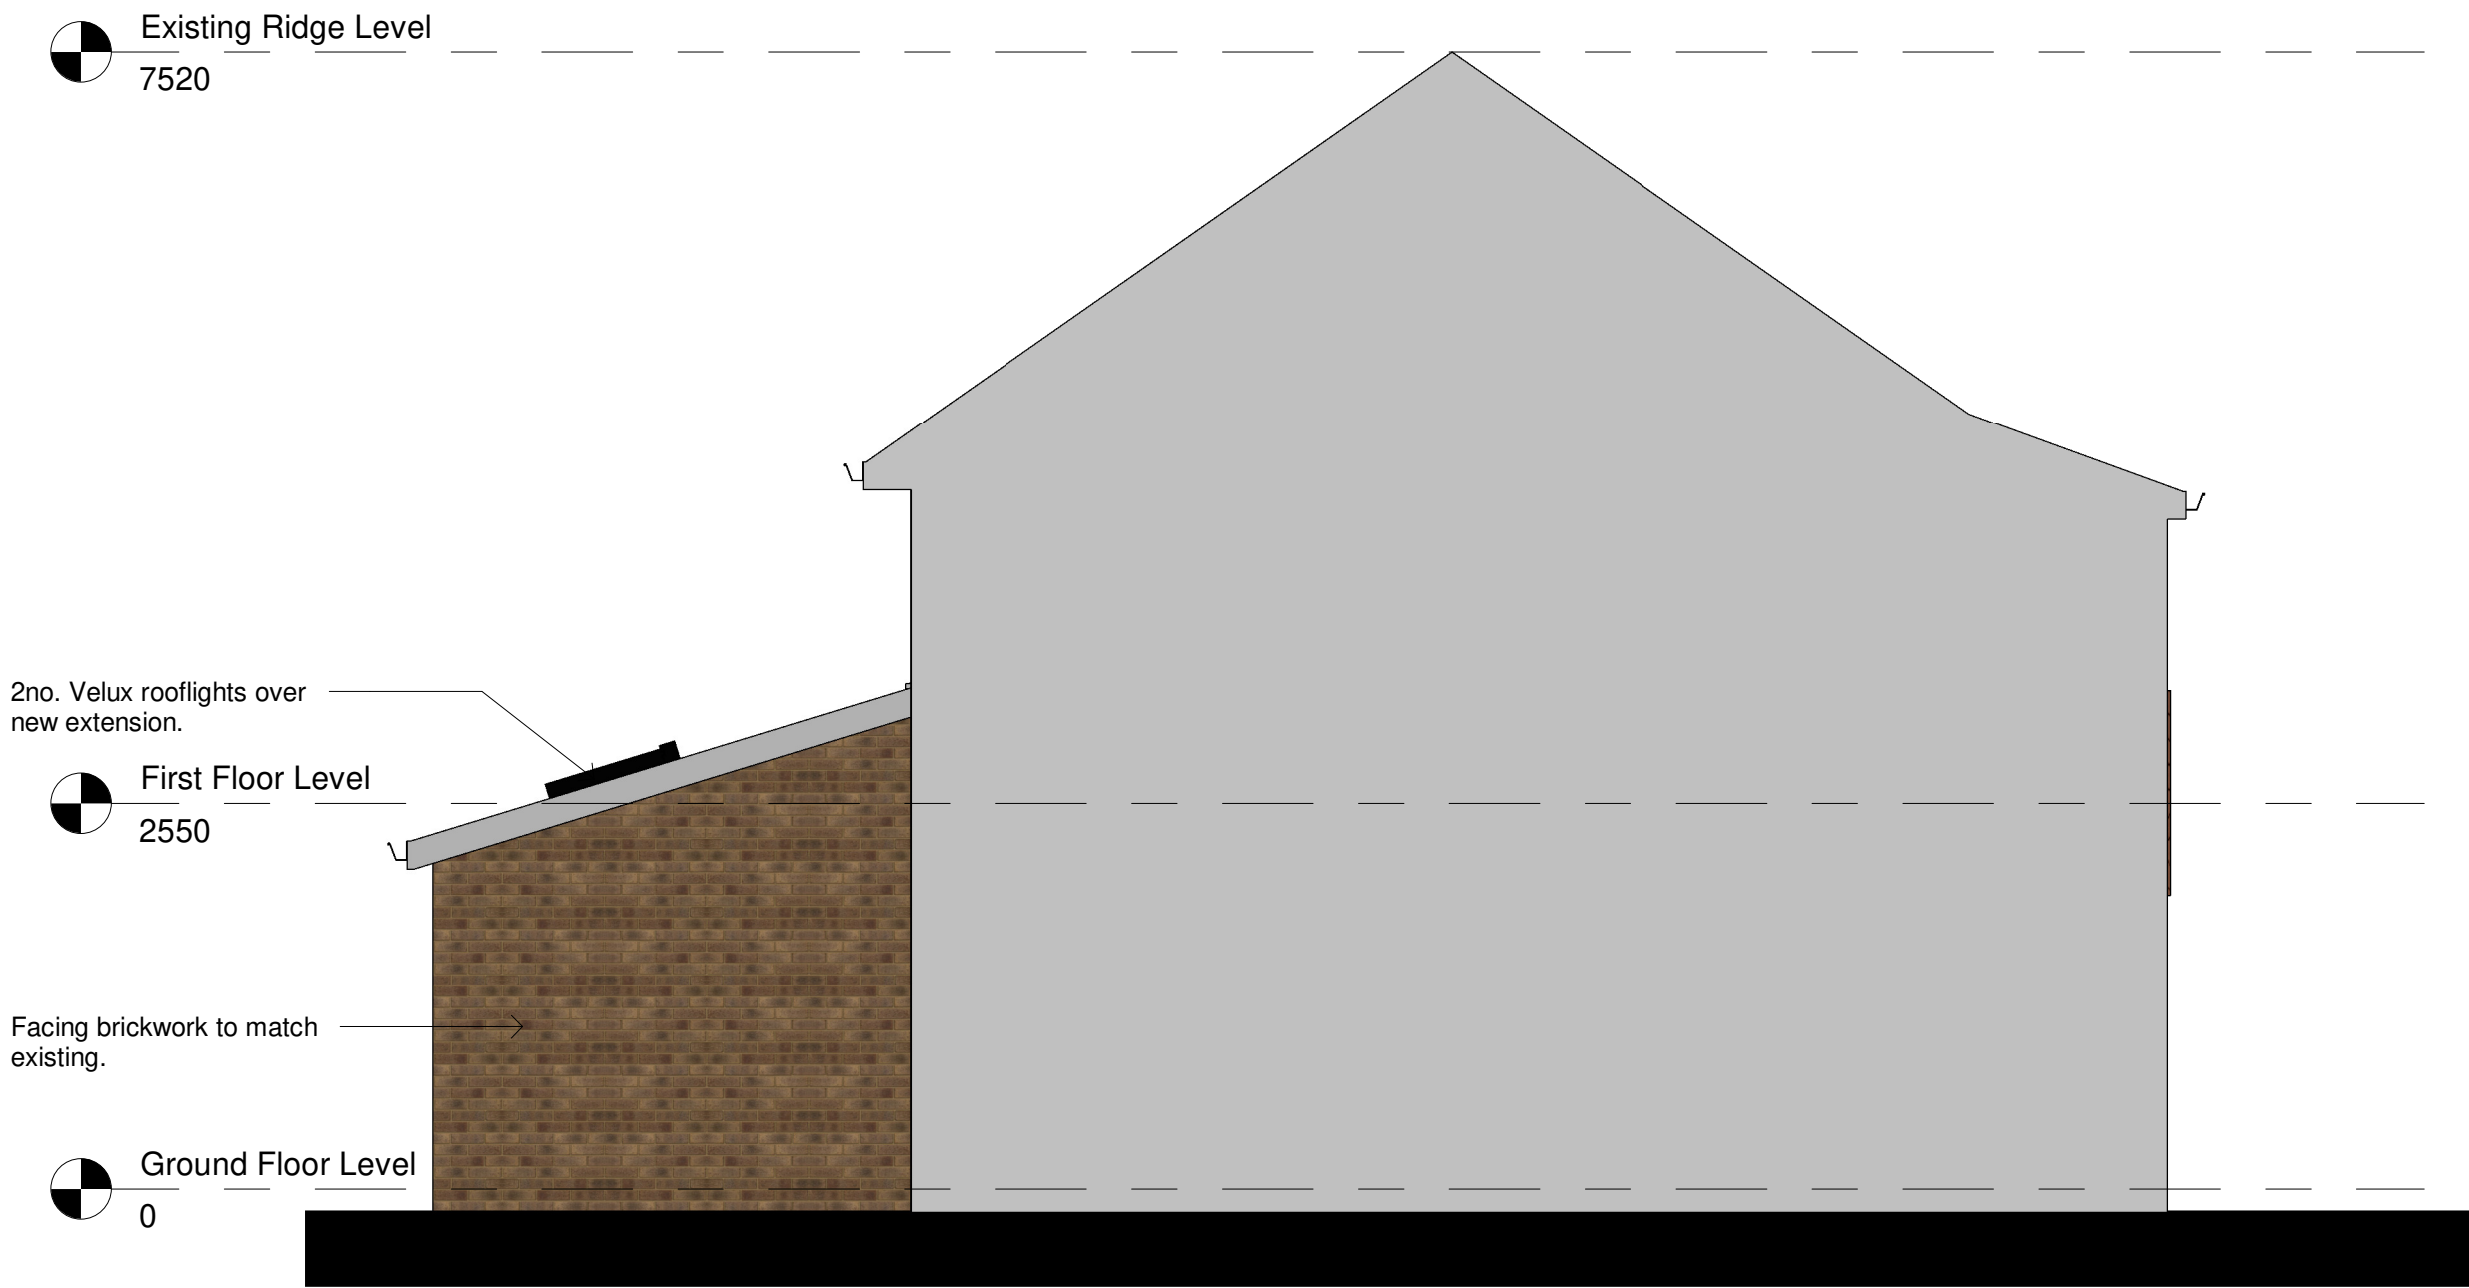

Proposed Side Elevation
Scale 1 : 50

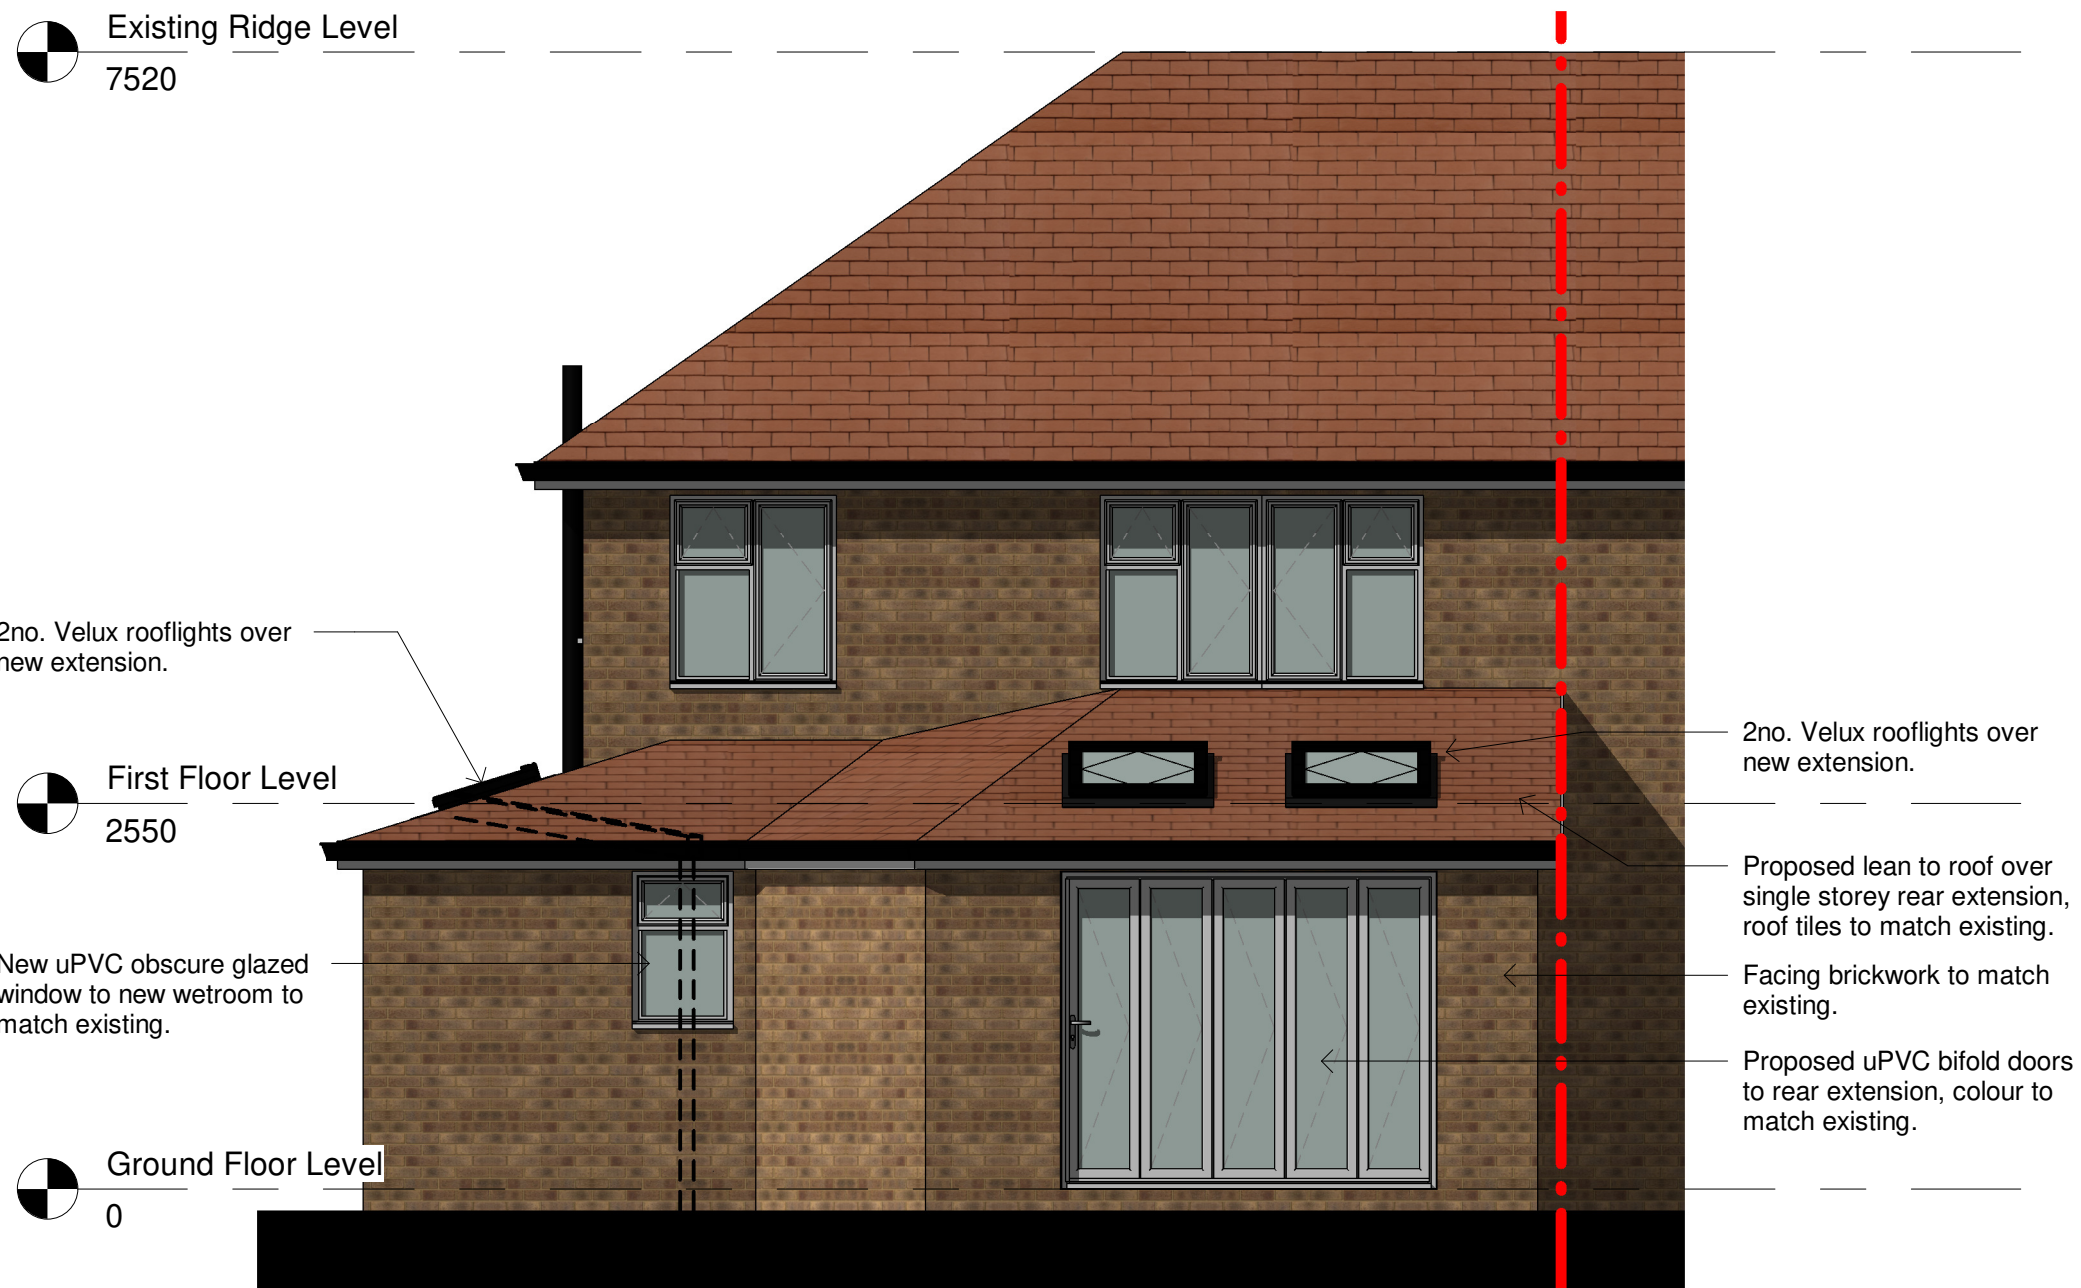

Proposed Rear Elevation
Scale 1 : 50

Rev	Description	by	Chk by	Date
Project:	Residential Extension 425 Victoria Avenue, Blackley			
Title:	Proposed Elevations			
Client:	Mrs S Hughes			
Drawn By:	TM	Checked By:	TM	on July 2021
Original Size:	A1	Project Number:	TMA-1024	
Drawing Number:	B1-ZZ-DR-A-3000			REV