




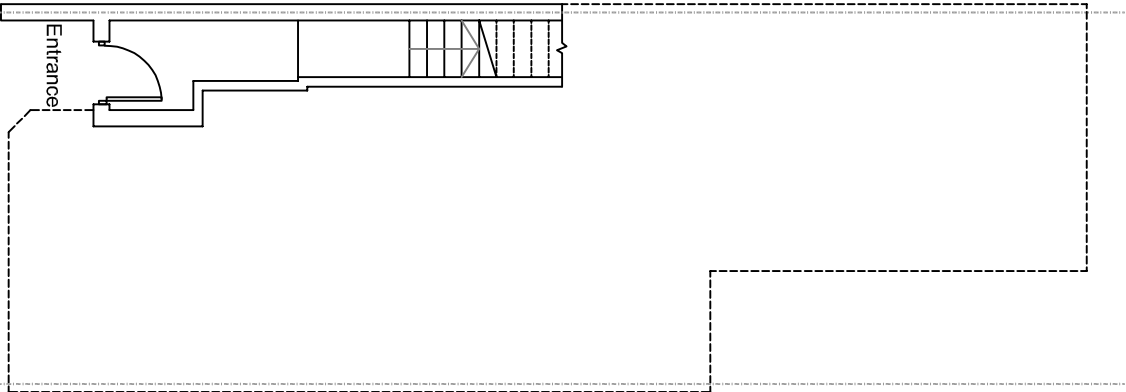


Existing Ground Floor Plan

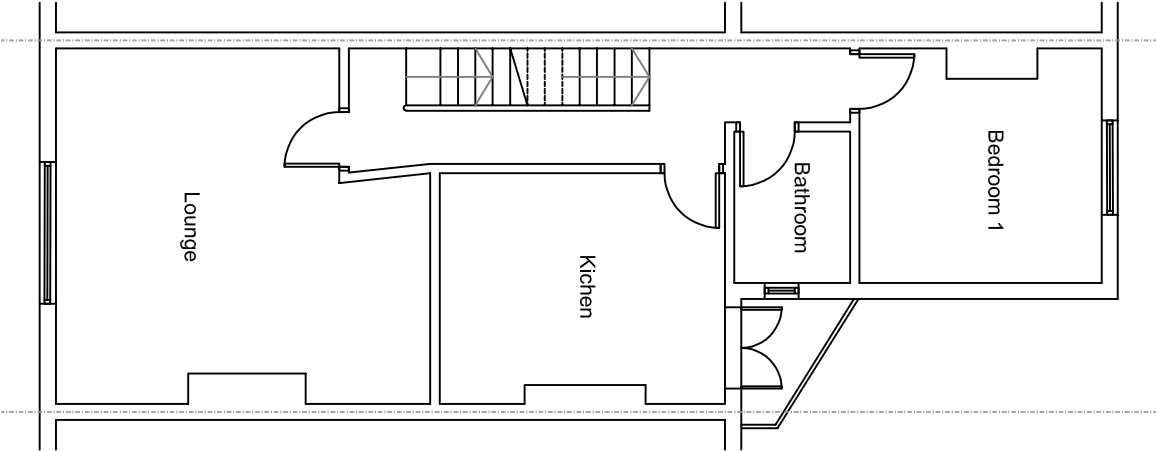

Existing First Floor Plan

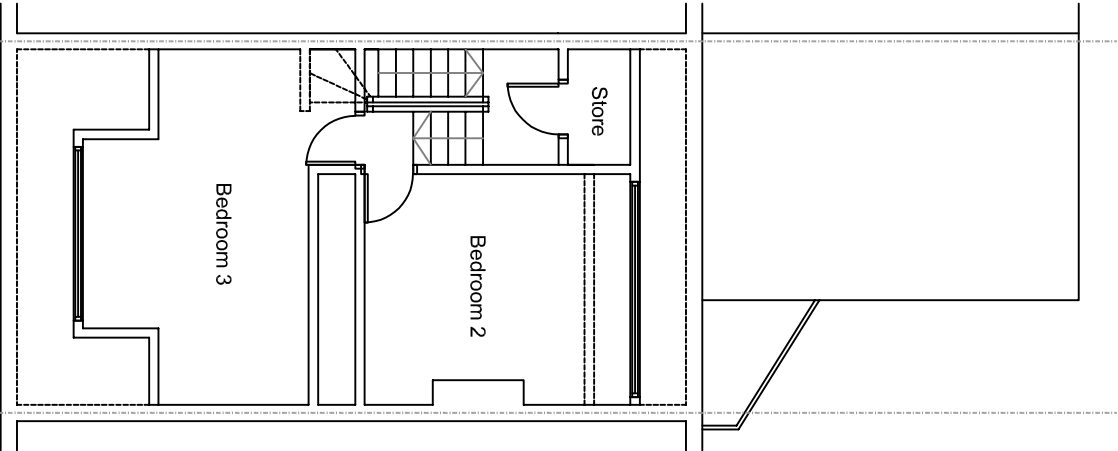

Existing Second Floor Plan

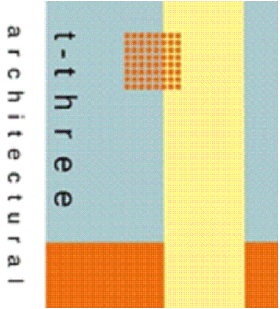

Do not scale drawings.

Project: Gavin Retrospective Planning  
232 Burton Road  
Didsbury, Manchester  
M20 2LW

|                                                  |                                                    |                   |
|--------------------------------------------------|----------------------------------------------------|-------------------|
| First Issue for Planning 05/05/2021              |                                                    |                   |
| Project No. P2021-102<br>Drawing No. P101 Rev. - | Title: Existing GA Plans<br>Drawn: T.O./April 2021 | Scale: 1:100 @ A3 |