



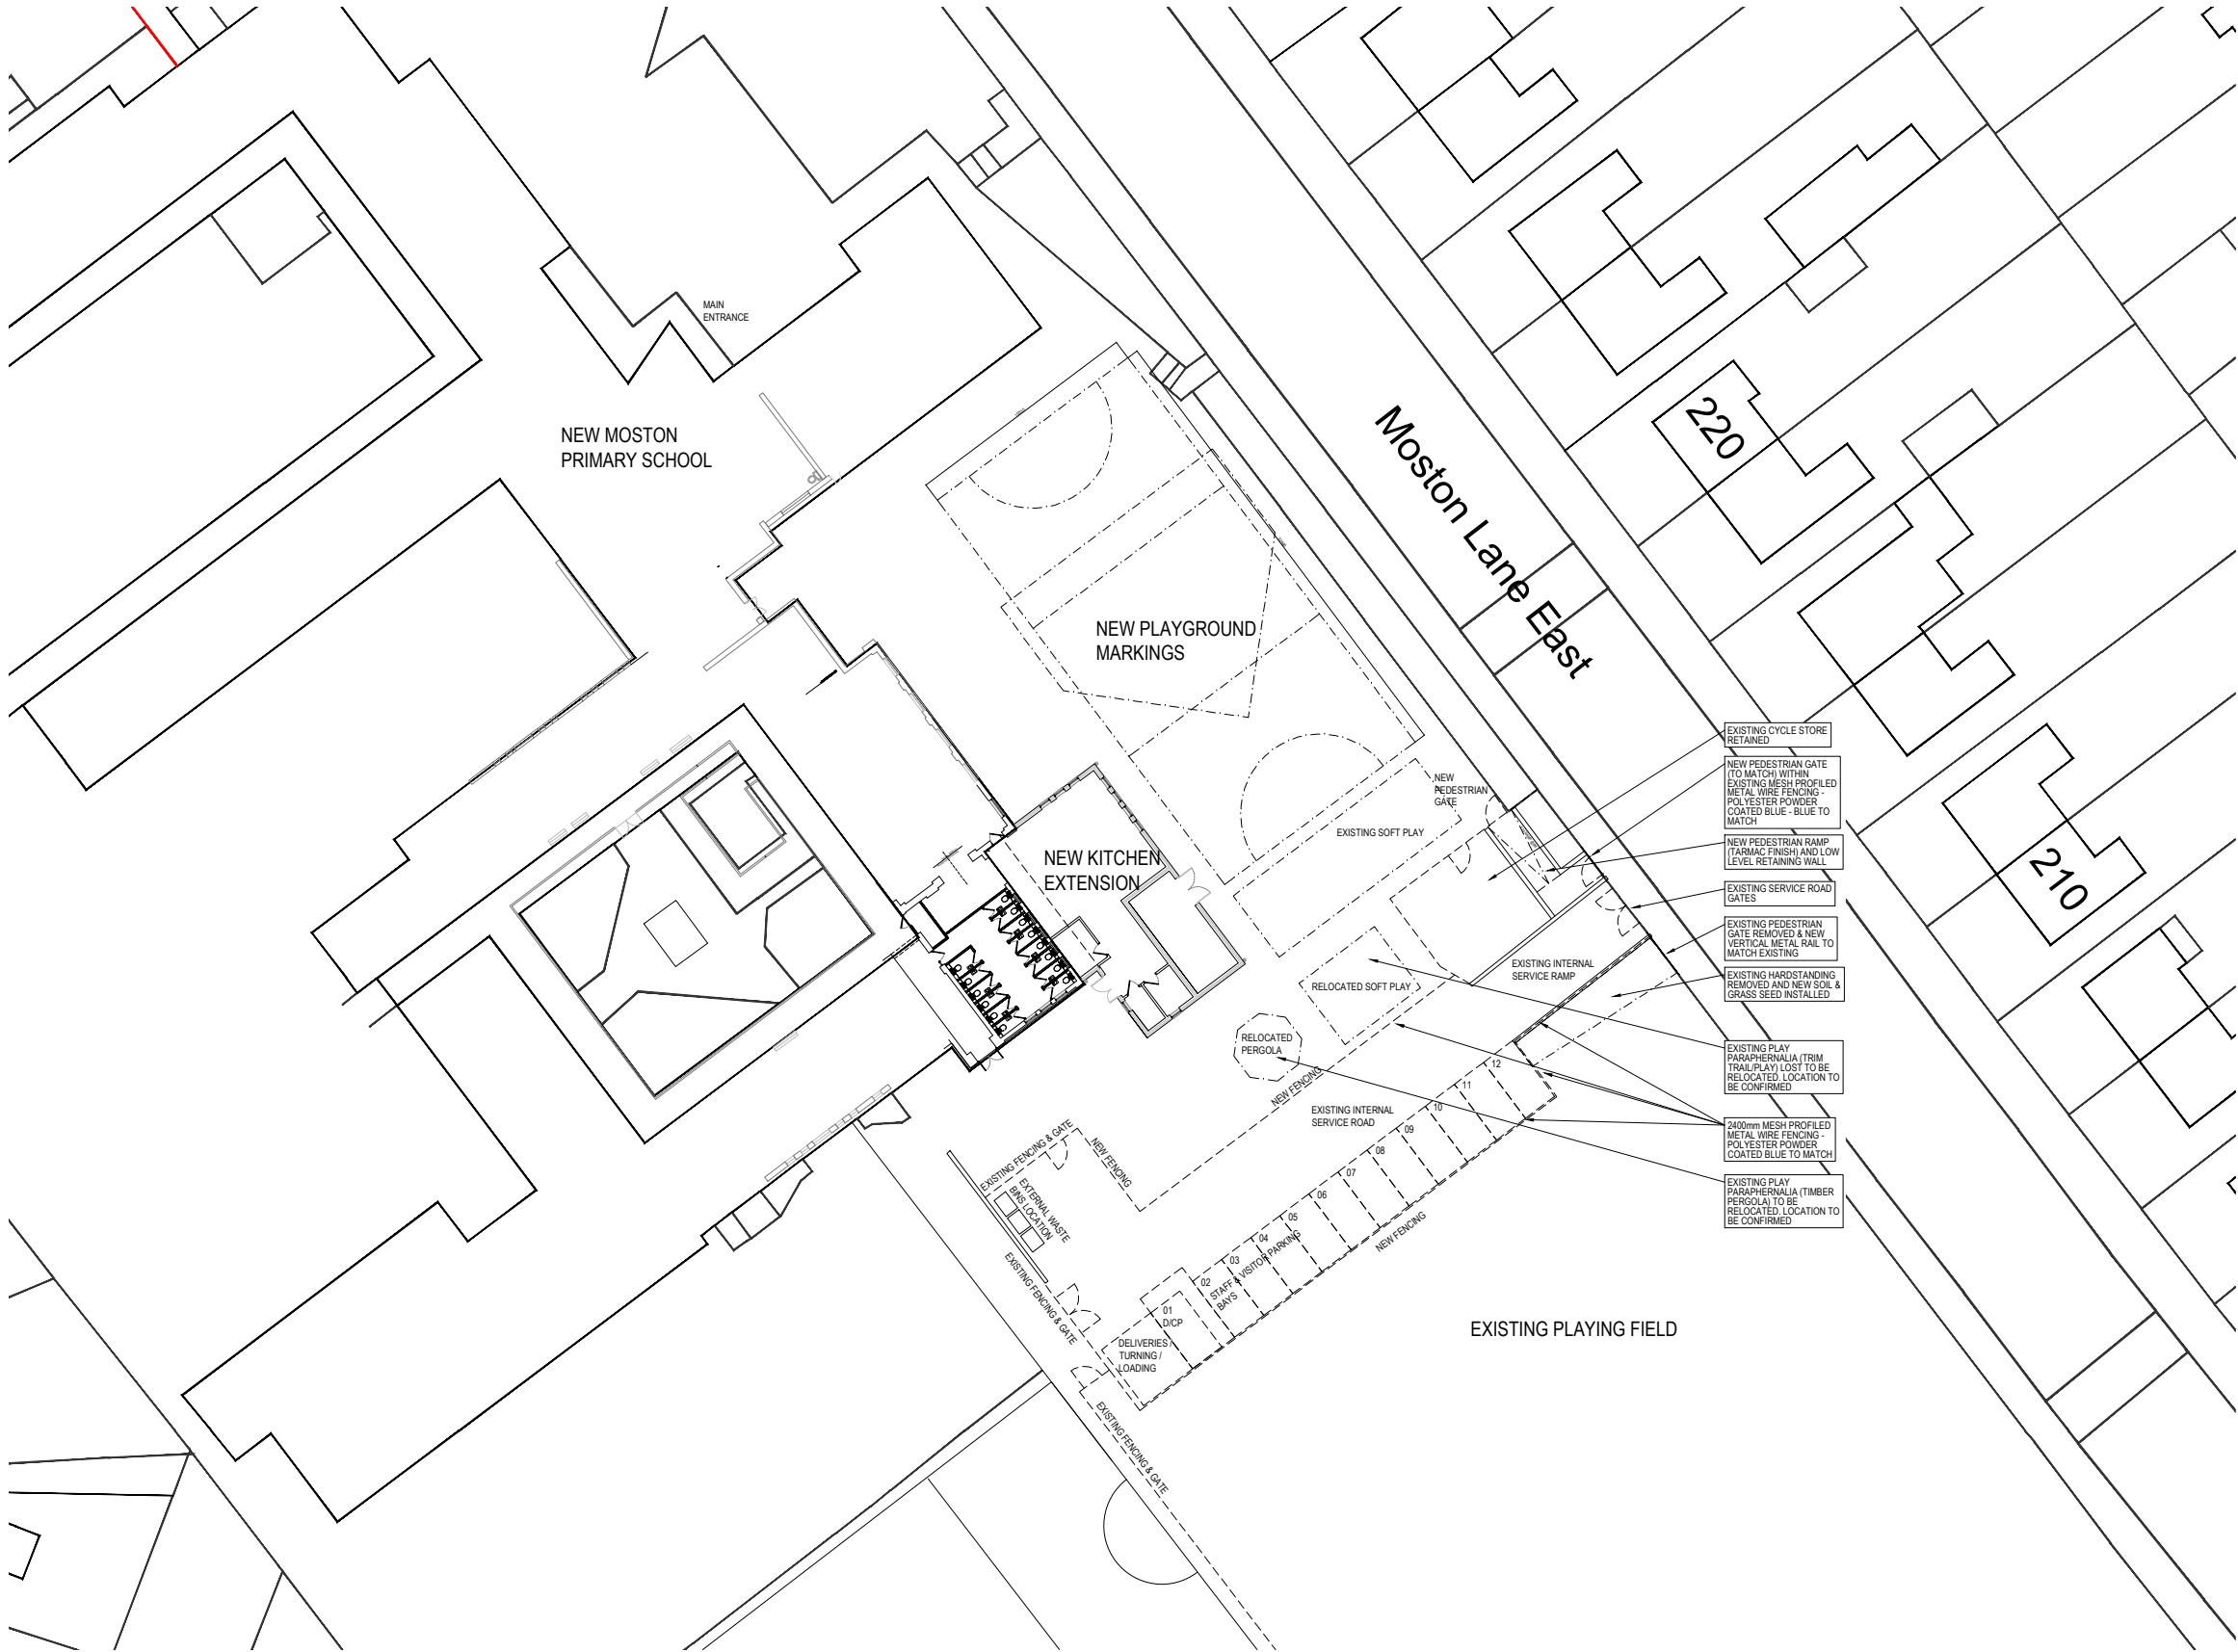


This drawing is subject to copyright and is not to be reproduced in part or whole without approval.
Do not scale this drawing - check all dimensions on site .

Health & Safety Notes

1. Contractor must ensure that all work on site is carried out in a safe & satisfactory manner, in accordance with Health & Safety At Work Act 1974, COSHH Regulations 2002 & requirements of C.D.M

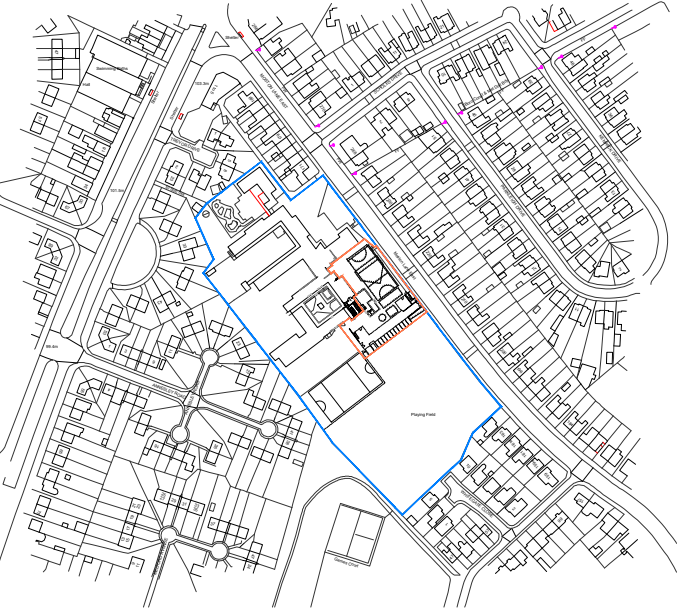

Locator Plan
1:5000 @ A3

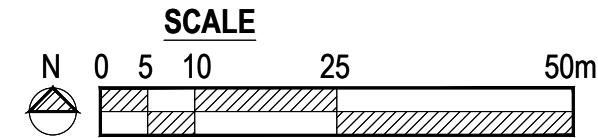

P4	Amended Footprint for Planning	27.05.2022
P3	Updated to reflect changes to WCs, & Servery	20.05.2022
P2	Updated PLANNING ISSUE	13.05.2022
P1	PLANNING Issue	21.04.2022
Rev.	Description	Date

Cassidy+Ashton

www.cassidyashton.co.uk

C+A

Architecture + Building Surveying + Town Planning

7 East Cliff, Preston, Lancashire, PR1 3JE 01772 258 356
10 Hunters Walk, Canal Street, Chester, CH1 4EB 01244 402 900

Client	Manchester City Council
Project	New Moston Primary School New Kitchen & Internal Refurbishment

Drawing Title Proposed Site Plan			
Drawn by	SB	Checked by	LMB Date 21.04.2022
Status	S4	Scale @ A3	1:500
Job no. 11343	Dwg.no. CAA-B01-XX-DR-A-1003	Rev. P4	