



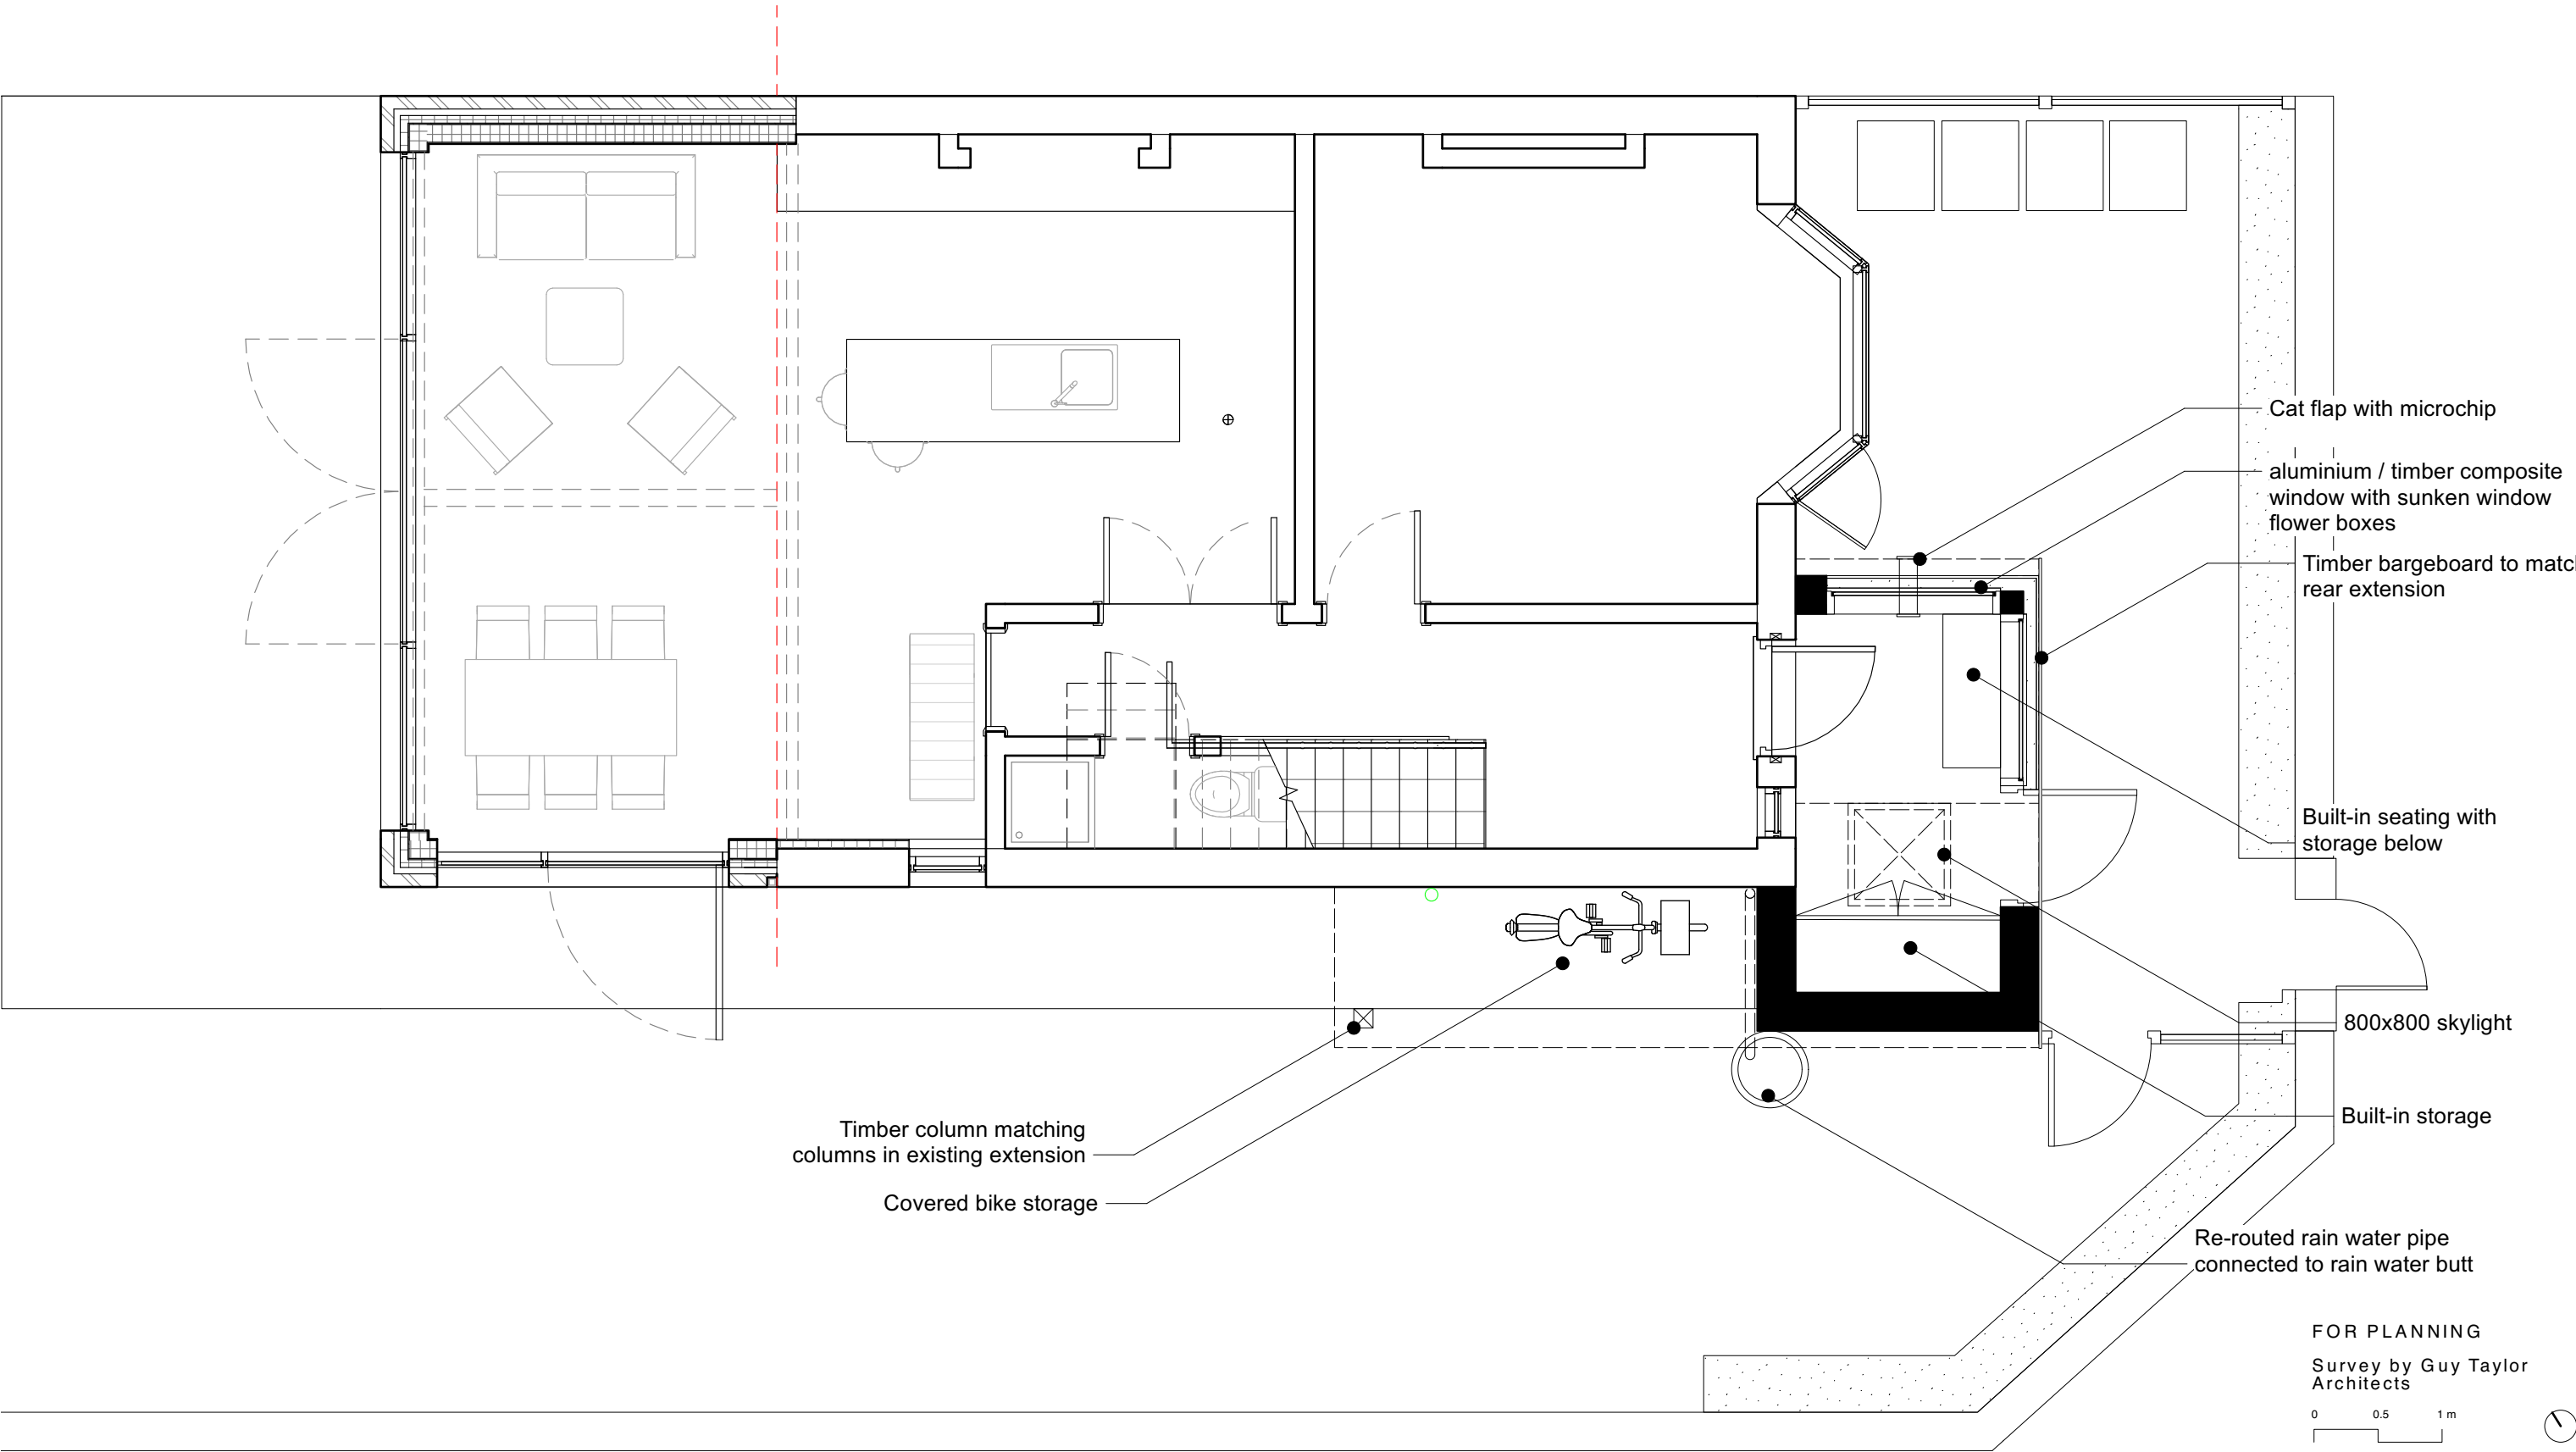

FOR PLANNING


Survey by Guy Taylor
Architects

 


**EDITORIAL
STUDIO**


Drawing
Proposed
Ground Floor Plan
Project
42 Beaumont Road
Contact
post@editorialstudio.com

Scale 1:50 @ A3 Date 13.08.21 Drawing No. 044_L12_01_A

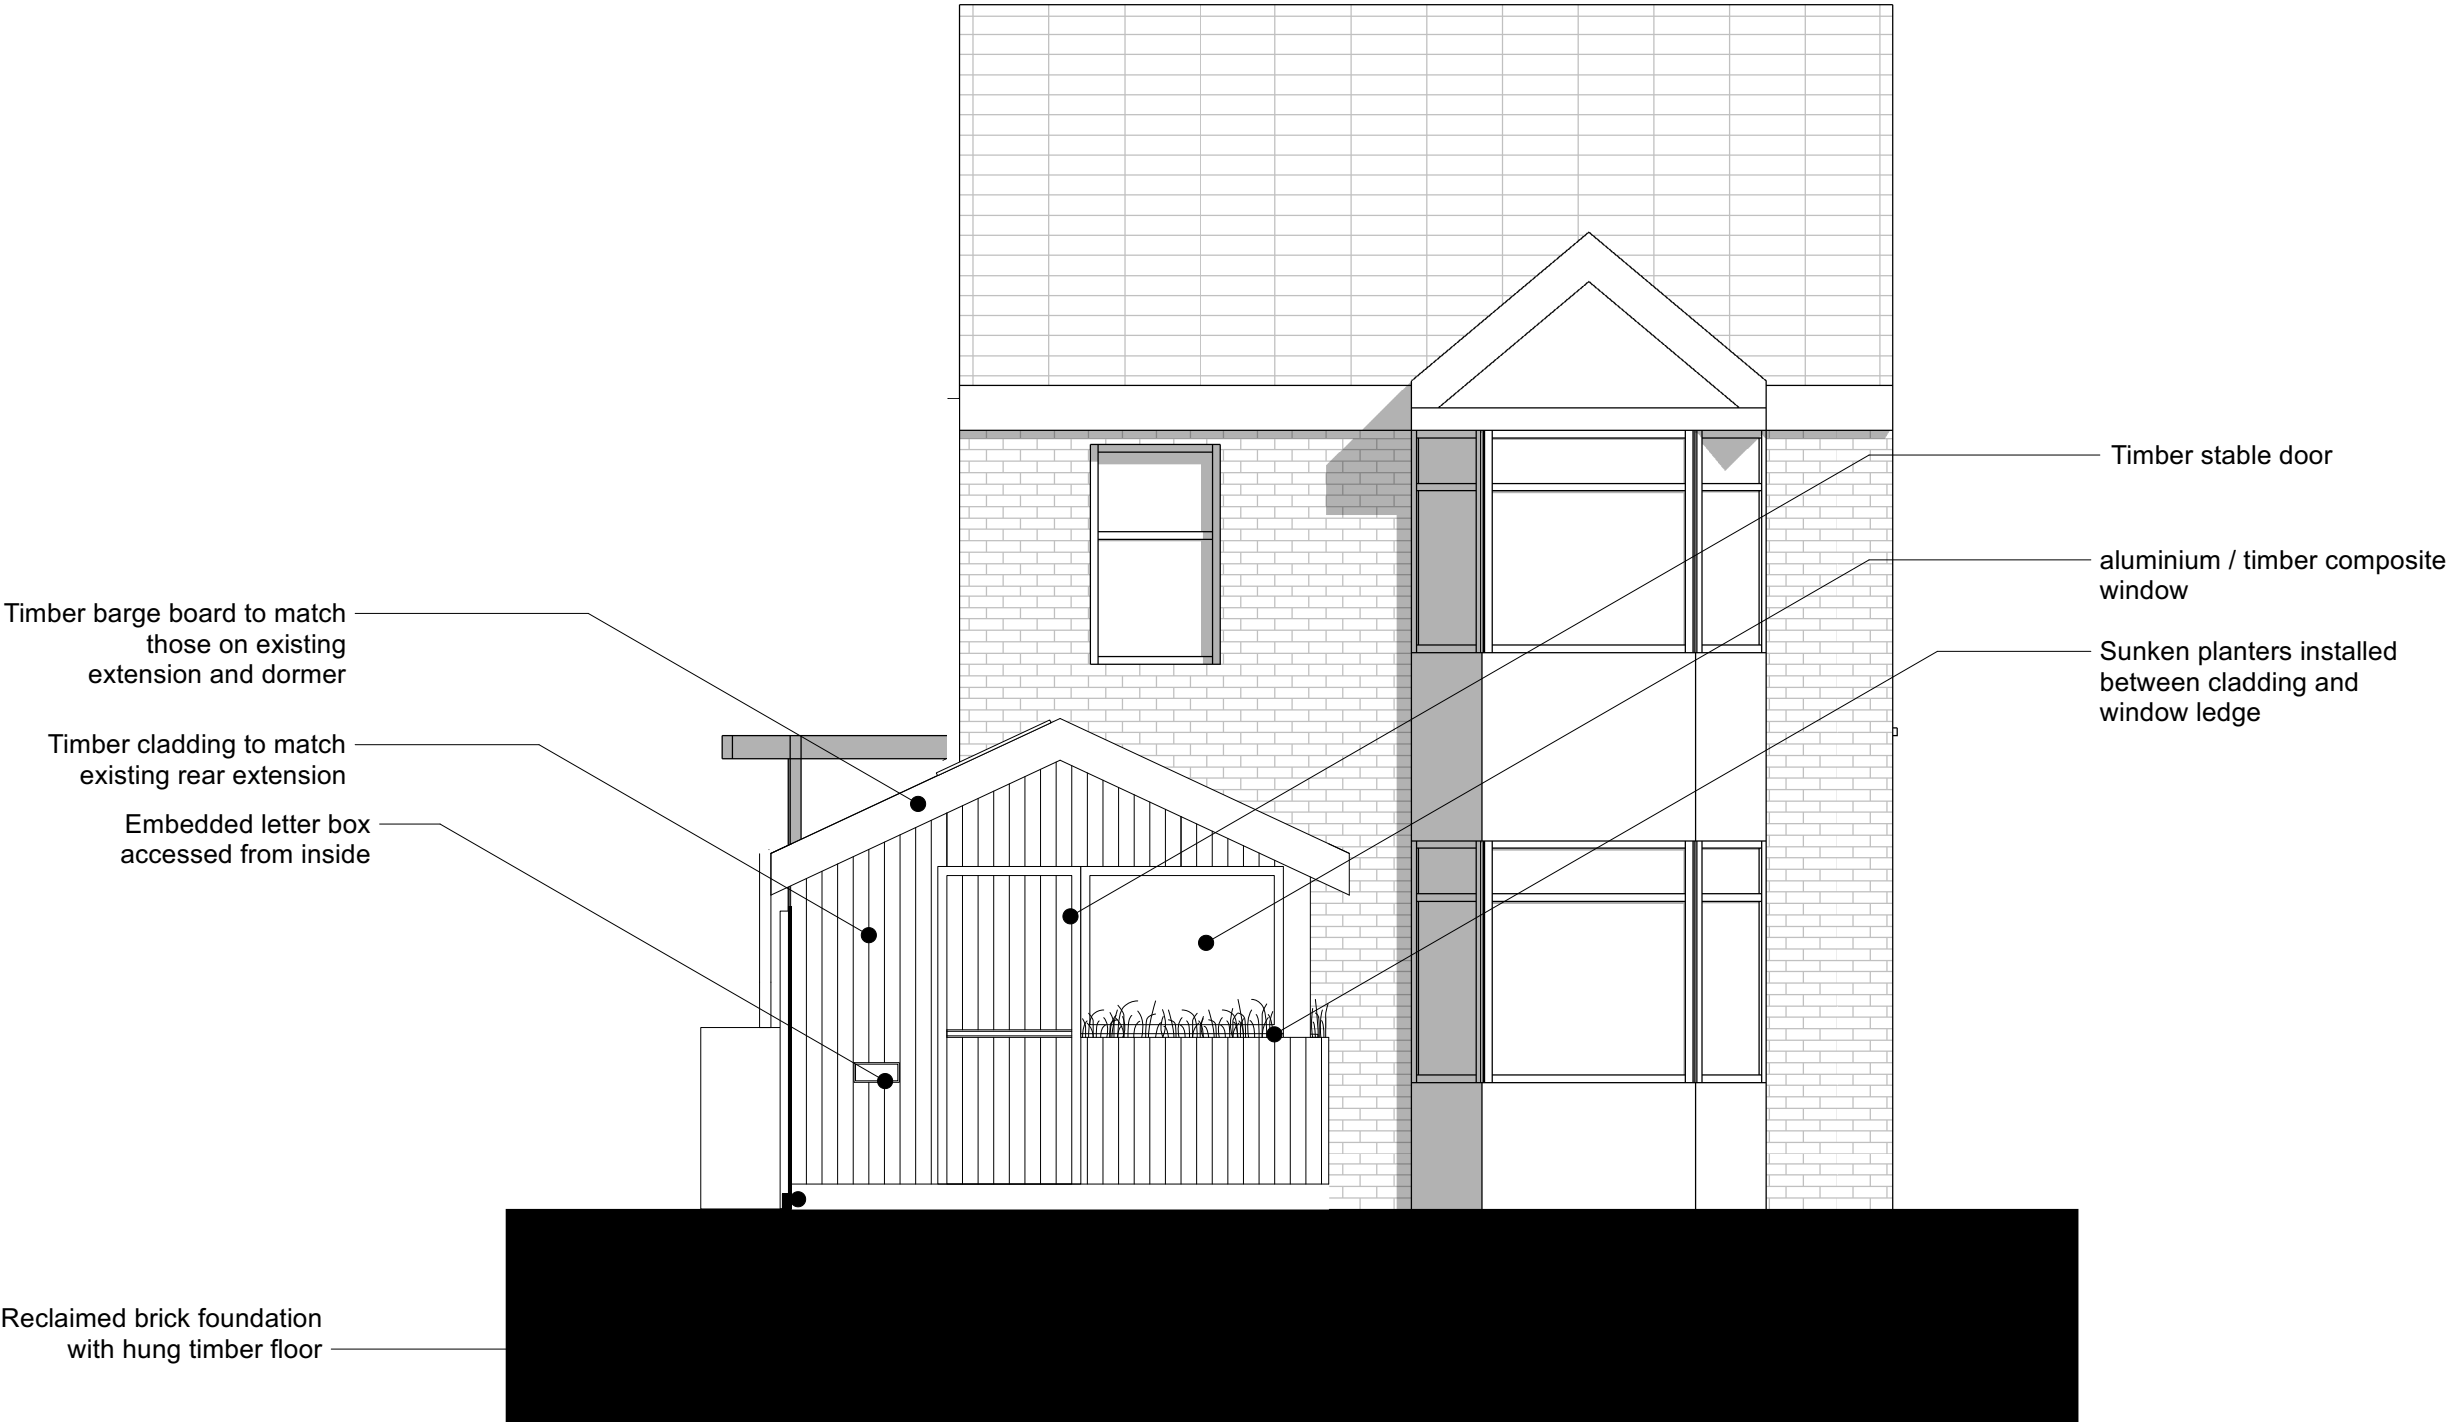

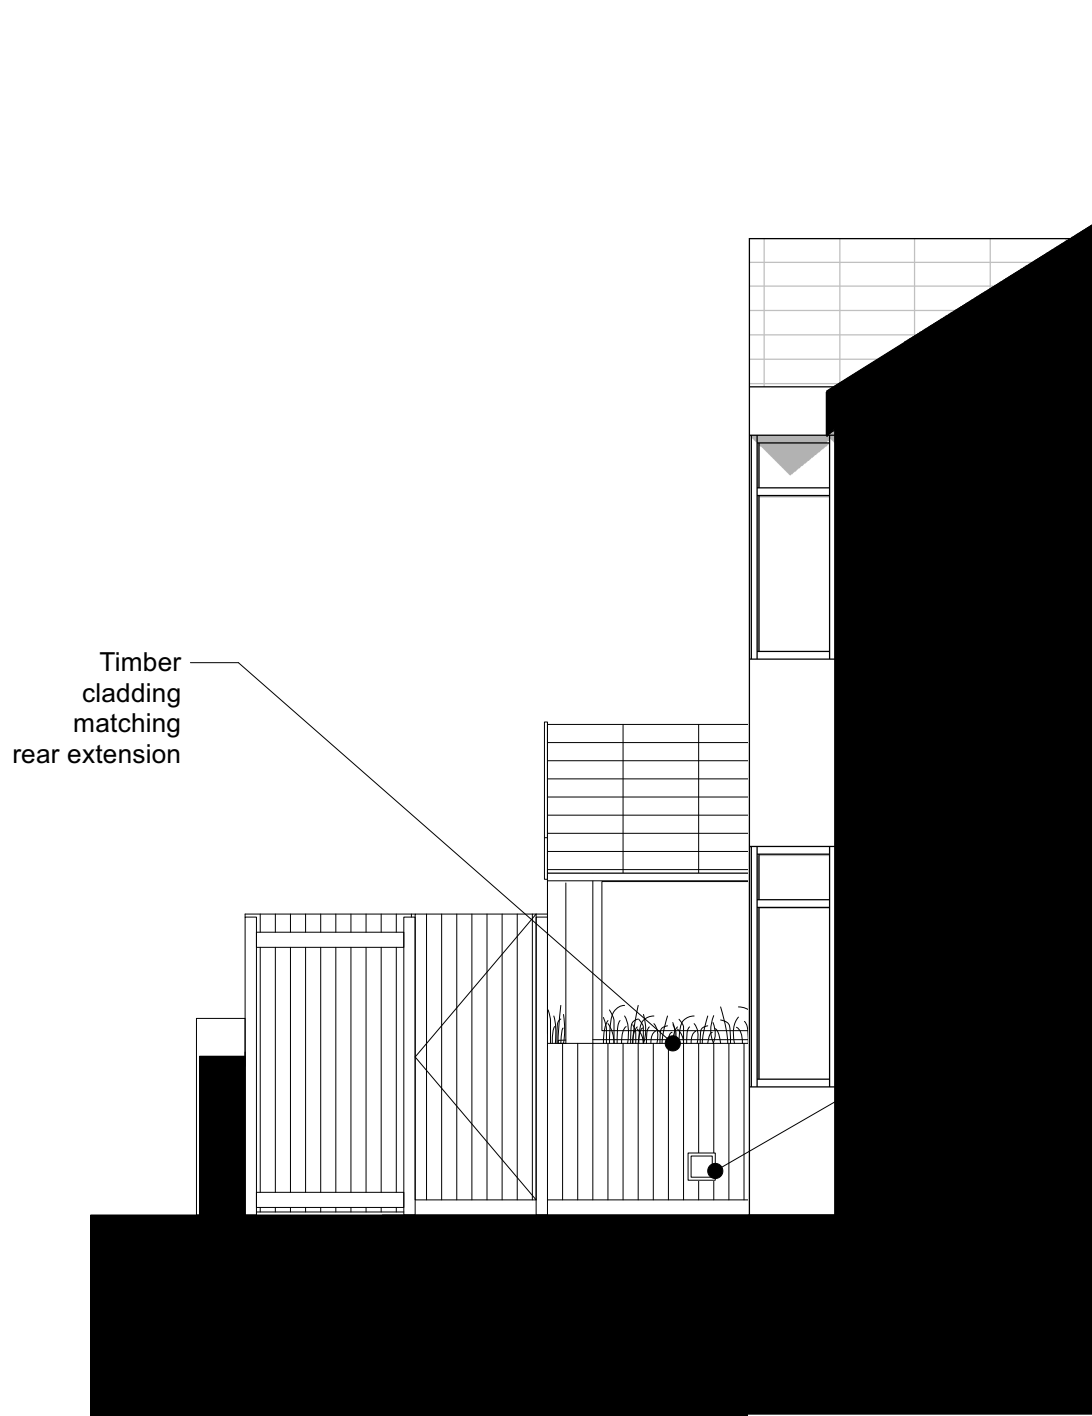

Proposed
Side Elevation - North

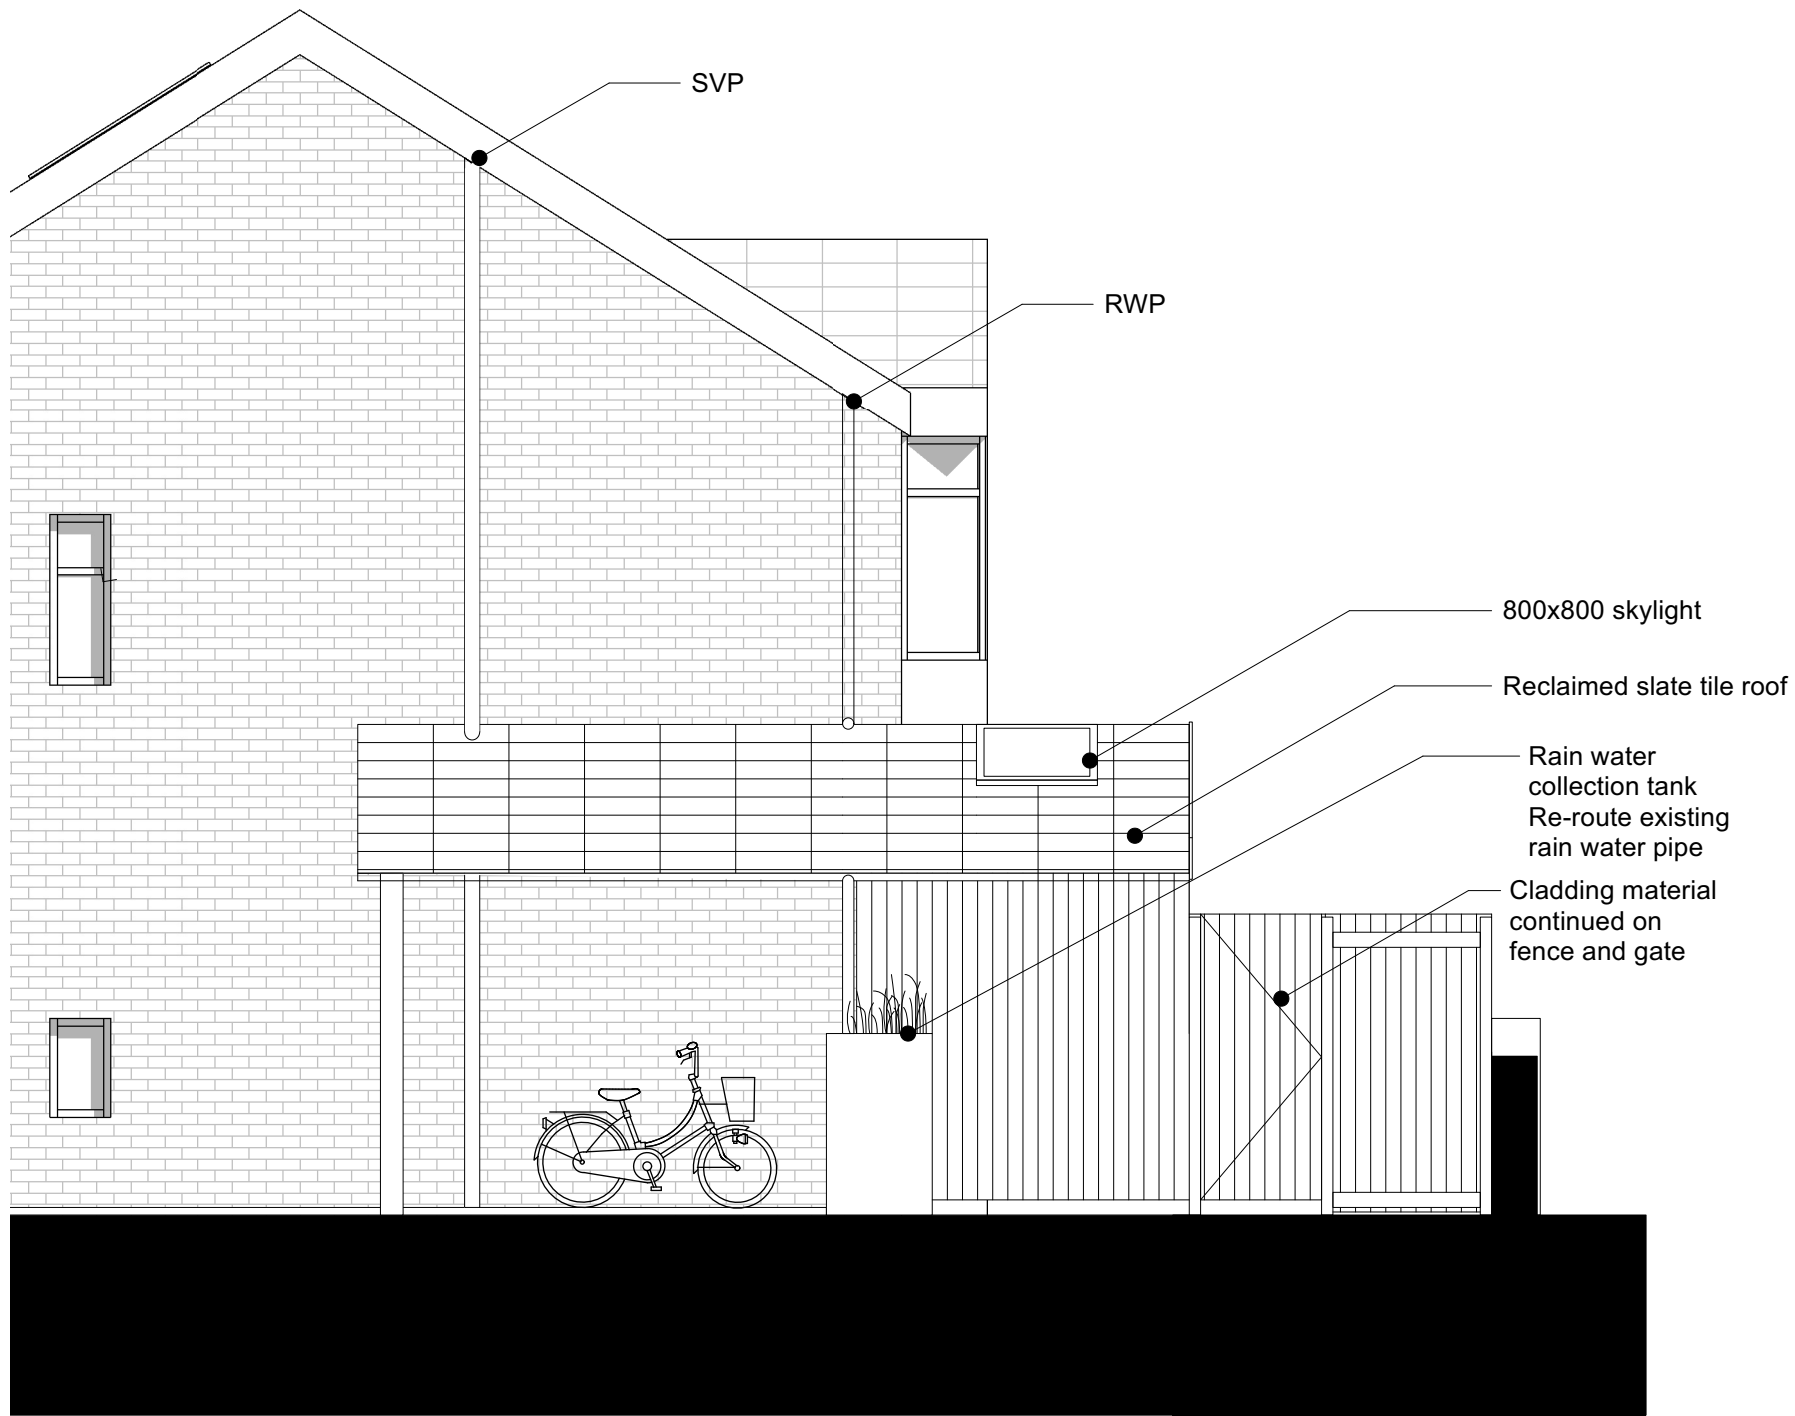

Proposed
Side Elevation - South

FOR PLANNING


Survey by Guy Taylor
Architects

0 0.5 1 m


EDITORIAL
STUDIO

Drawing
Proposed
Side Elevations
Project
42 Beaumont Road

Contact
post@editorialstudio.com
Scale Date Drawing No.
1:50 @ A3 13.08.21 044_L15_02_A

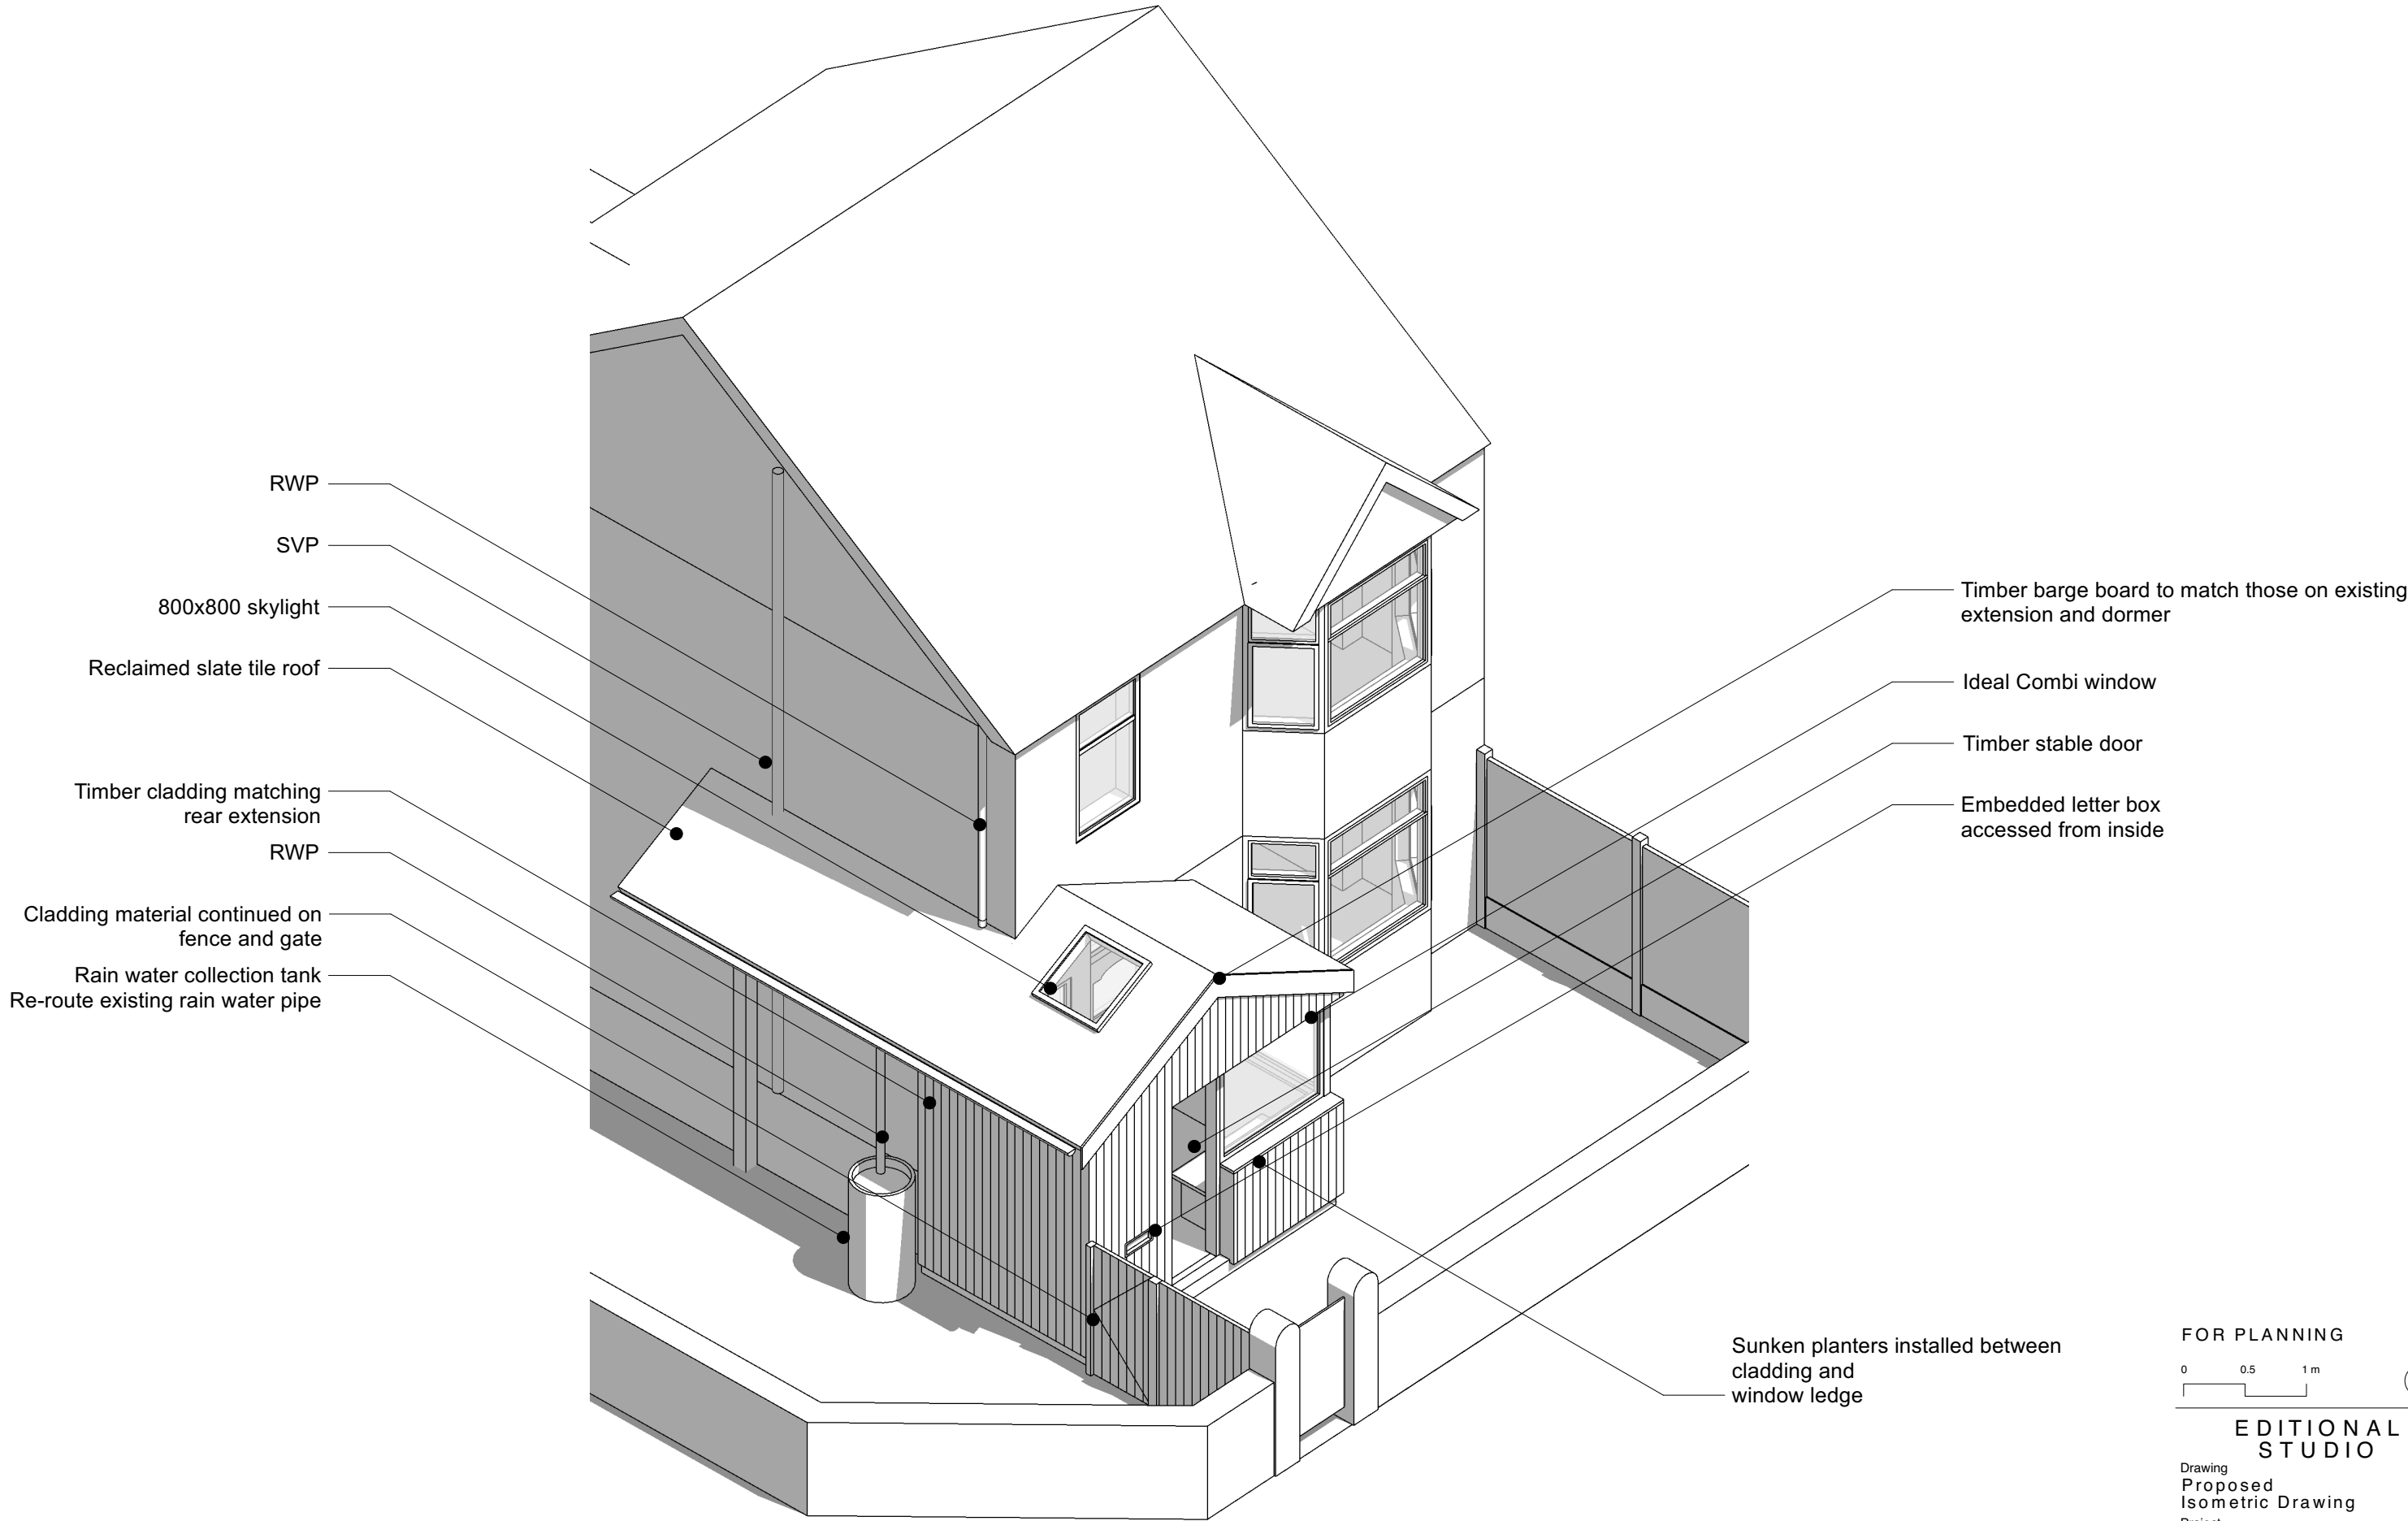

FOR PLANNING

 

EDITORIAL
STUDIO

Drawing
Proposed
Isometric Drawing
Project
42 Beaumont Road

Contact
post@editorialstudio.com
Scale Date Drawing No.
NTS 13.08.21 044_L00_01_A



FOR PLANNING

0 0.5 1 m



EDITORIAL
STUDIO

Drawing
Proposed
Perspective

Project
42 Beaumont Road

Contact

post@editorialstudio.com

Scale	Date	Drawing No.
NTS	13.08.21	044_L00_02_A