

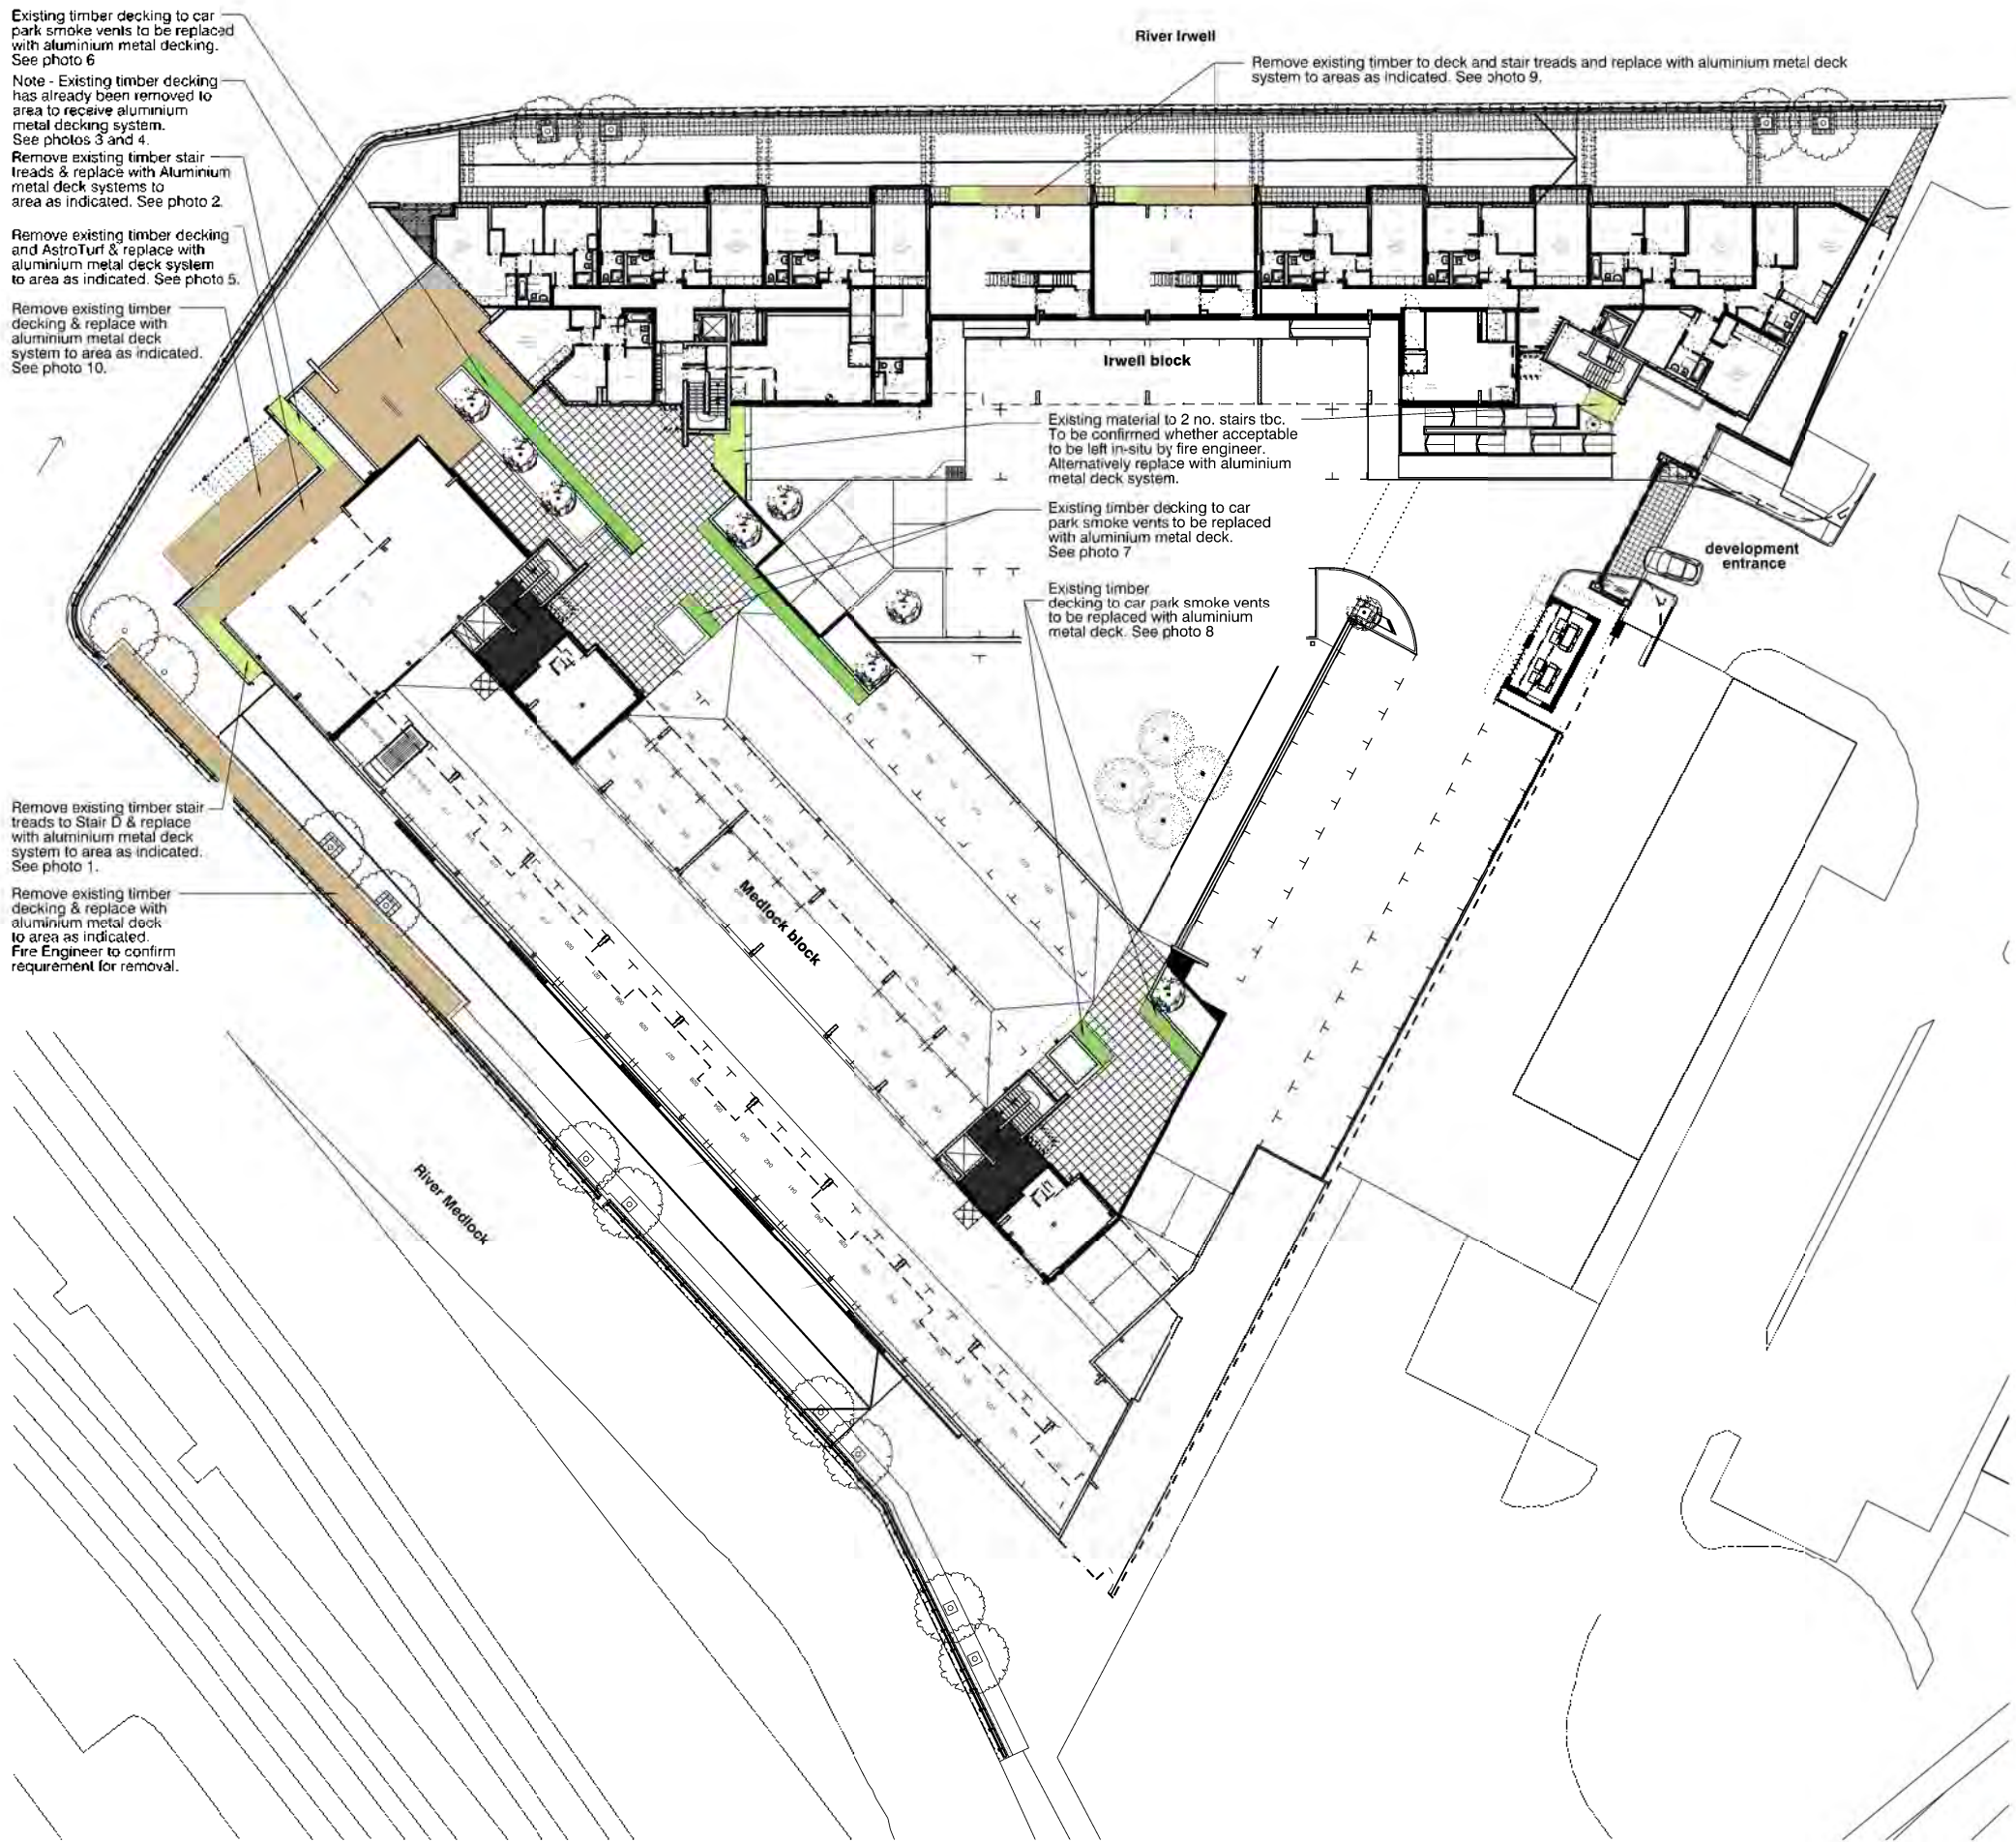


photo 1



photo 2



photo 3



photo 4

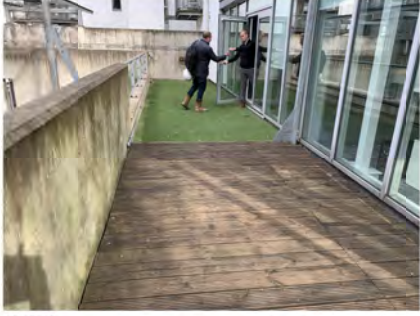


photo 5



photo 6



photo 7



photo 8



photo 9

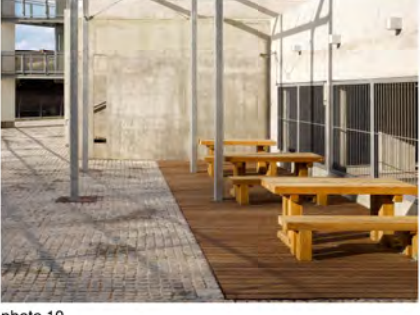


photo 10

revision: P01
date: 20210625
note: preliminary first issue

Key:

- Regulation 7 compliant aluminium metal decking areas - 'AliDeck' system or similar. RAL 7039 Quartz Grey.
- Regulation 7 compliant aluminium metal stair treads - 'AliDeck' system or similar. RAL 7039 Quartz Grey..
- Regulation 7 compliant benches - 'AliDeck' system or similar with proprietary supports as required to suit span. RAL 7039 Quartz Grey.



project
VIE cladding works
job no.
7564
title
Site plan - proposed external landscaping finishes
scale
1:500 @ A3
drawing no.
7564-al(05)0020

stephenson hamilton risley
STUDIO

3 riverside mews
4 commercial street
manchester, M15 4RQ
www.shr.studio
email@shr.studio
0161 832 0244