


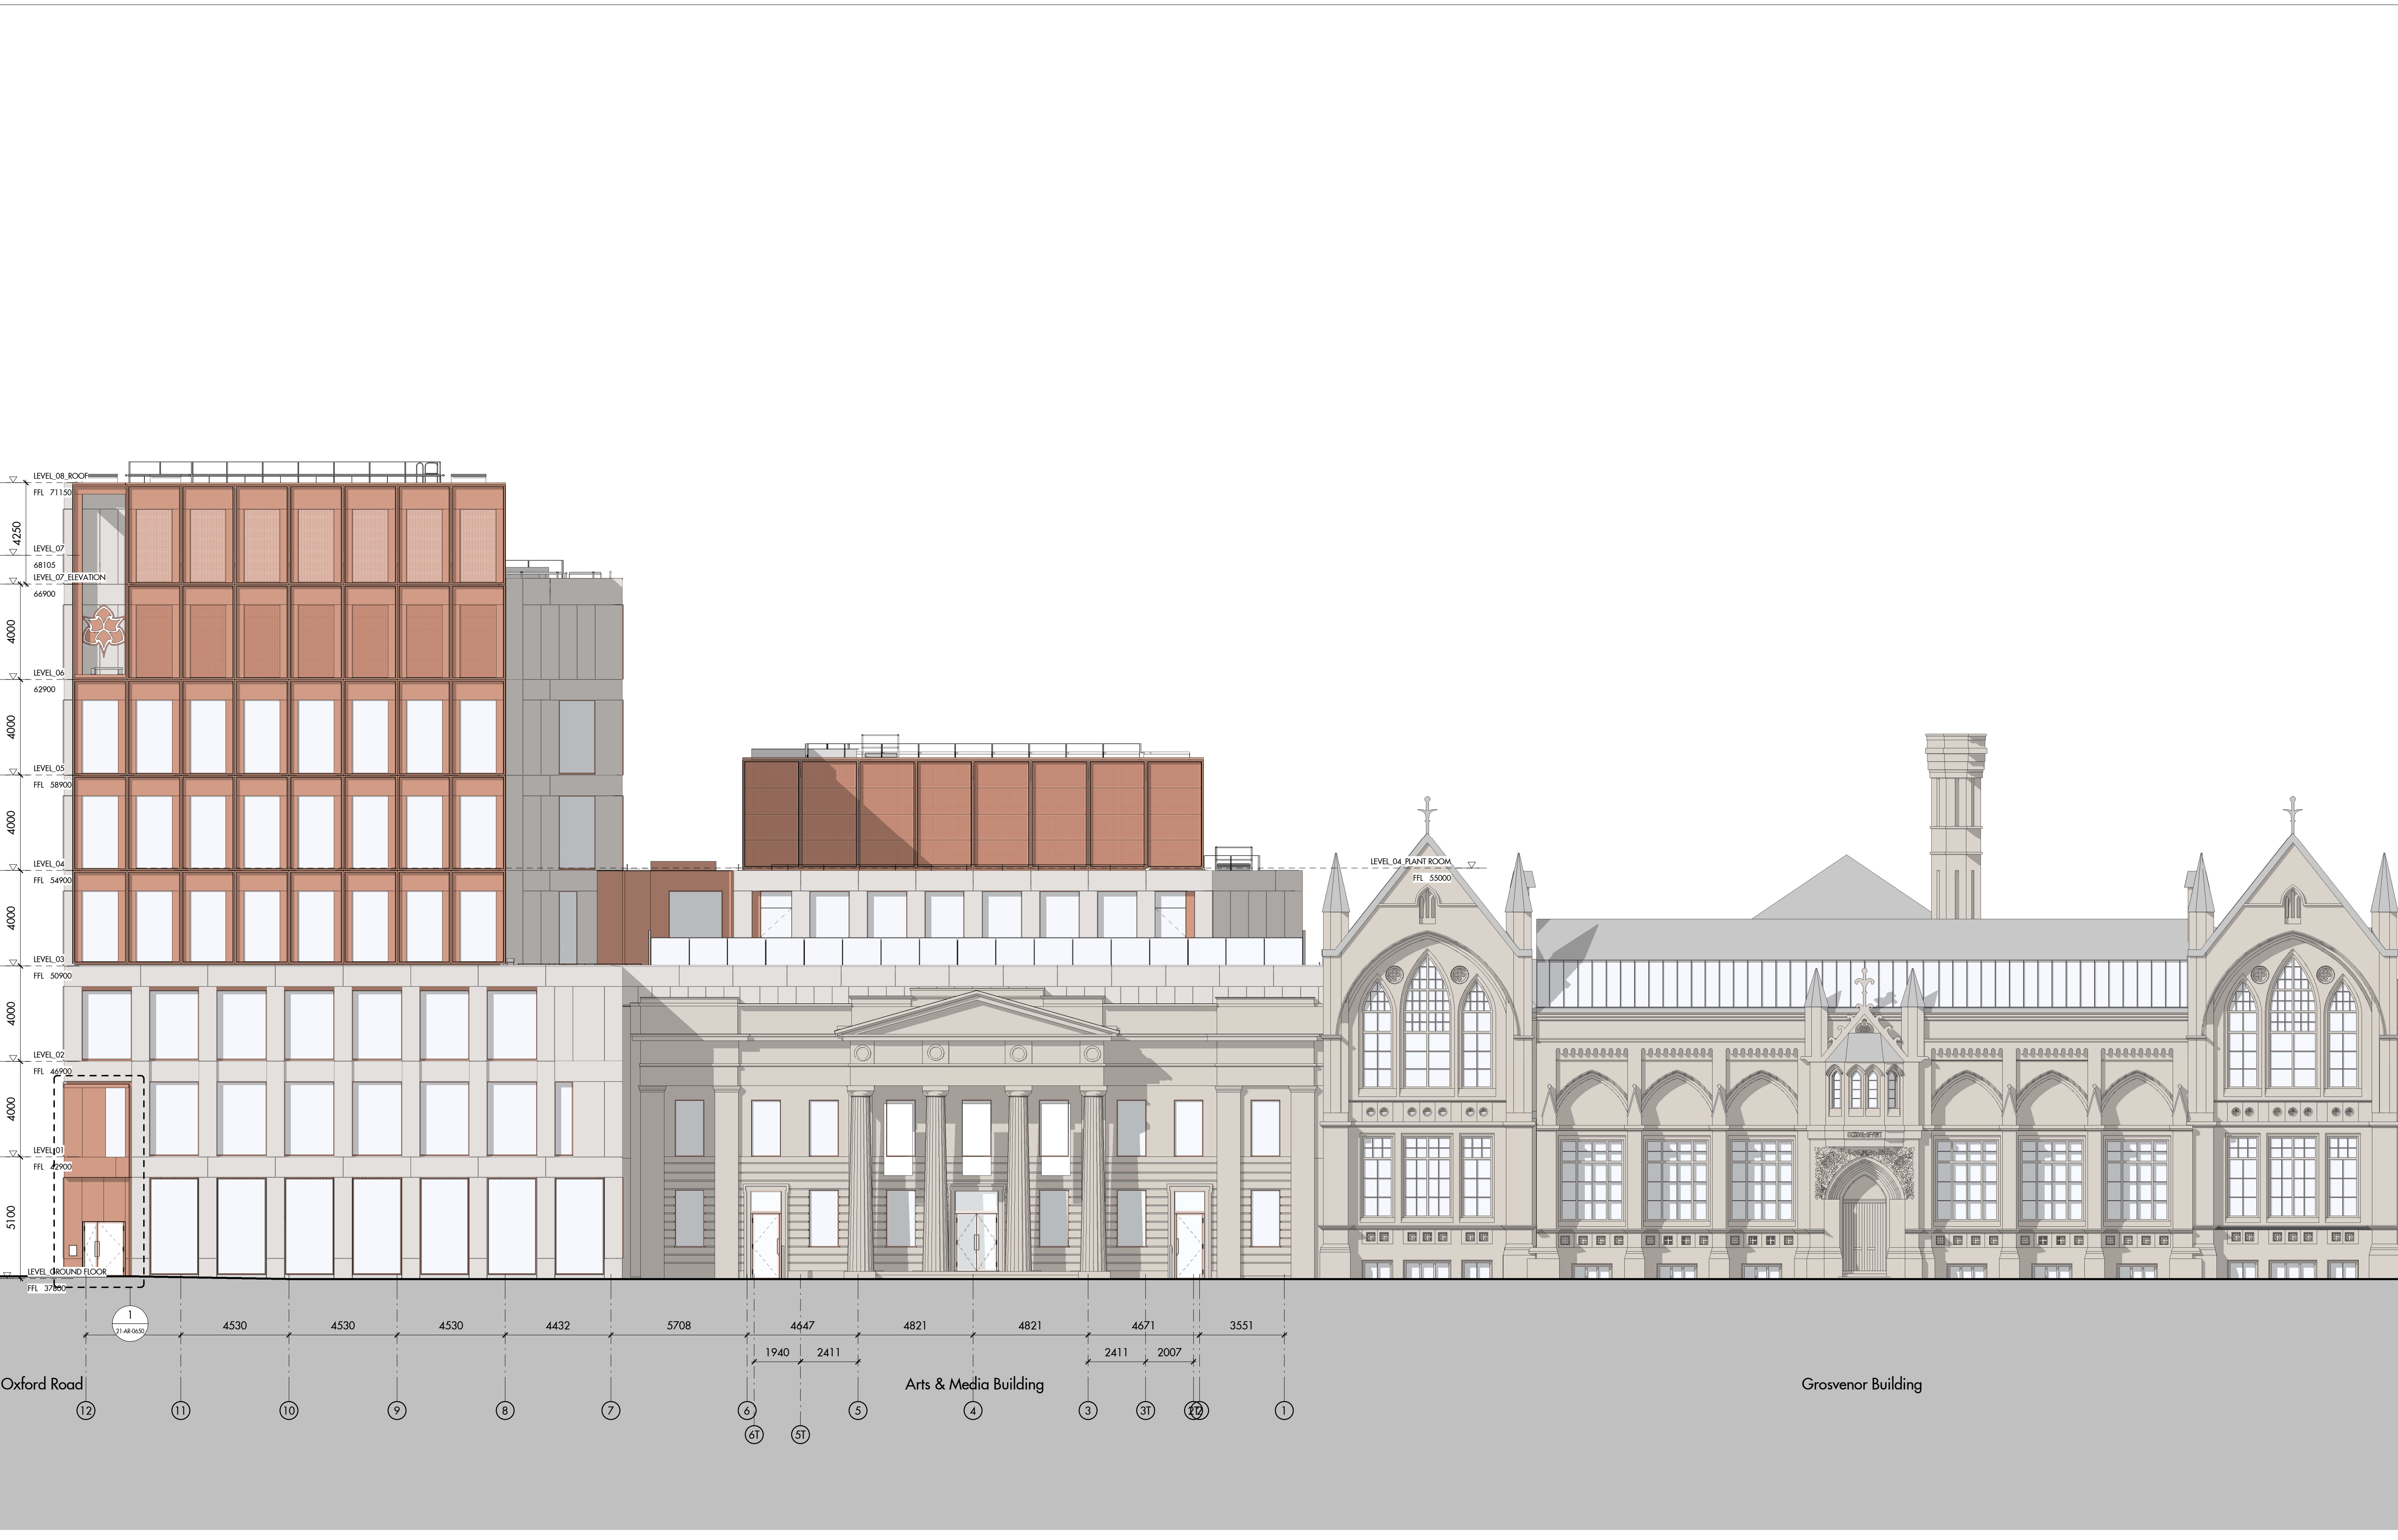

Do not scale from this drawing. Use figured dimensions only. Figured dimensions are in millimetres. All levels are in metres. All dimensions and levels shall be verified on site before proceeding with works. Detailed site survey to be carried out to verify positions and level relationships with site features and ordnance survey. The Architect must be notified of any discrepancy. Where building components are described in the specification as Descriptive Specification - (Contractor Design) elements shown on this drawing pertaining to those components are to be read as 'Issued for Design Intent' only. Allies & Morrison is not responsible for any errors caused by the transmission, translation, software or computer systems. Allies & Morrison is not responsible for, nor shall be liable for, the consequences of any use made of the drawings or models, other than that for which they were produced by Allies & Morrison for the Client.	REV	DATE	DESCRIPTION	CMD
	P1	02.07.2021	PLANNING APPLICATION	CH

Allies and Morrison
85 Southwark Street
London SE1 0HX
Telephone 020 7921 0100
Facsimile 020 7921 0101
Email info@alliesandmorrison.co.uk

All Intellectual Property Rights Reserved

MMU ARTS & HUMANITIES PROJECT
EXISTING NORTH ELEVATION
PLANNING APPLICAION
MMT-AAM-XX-ZZ-07-AR-0200
SCALE 1 : 125 @A1