




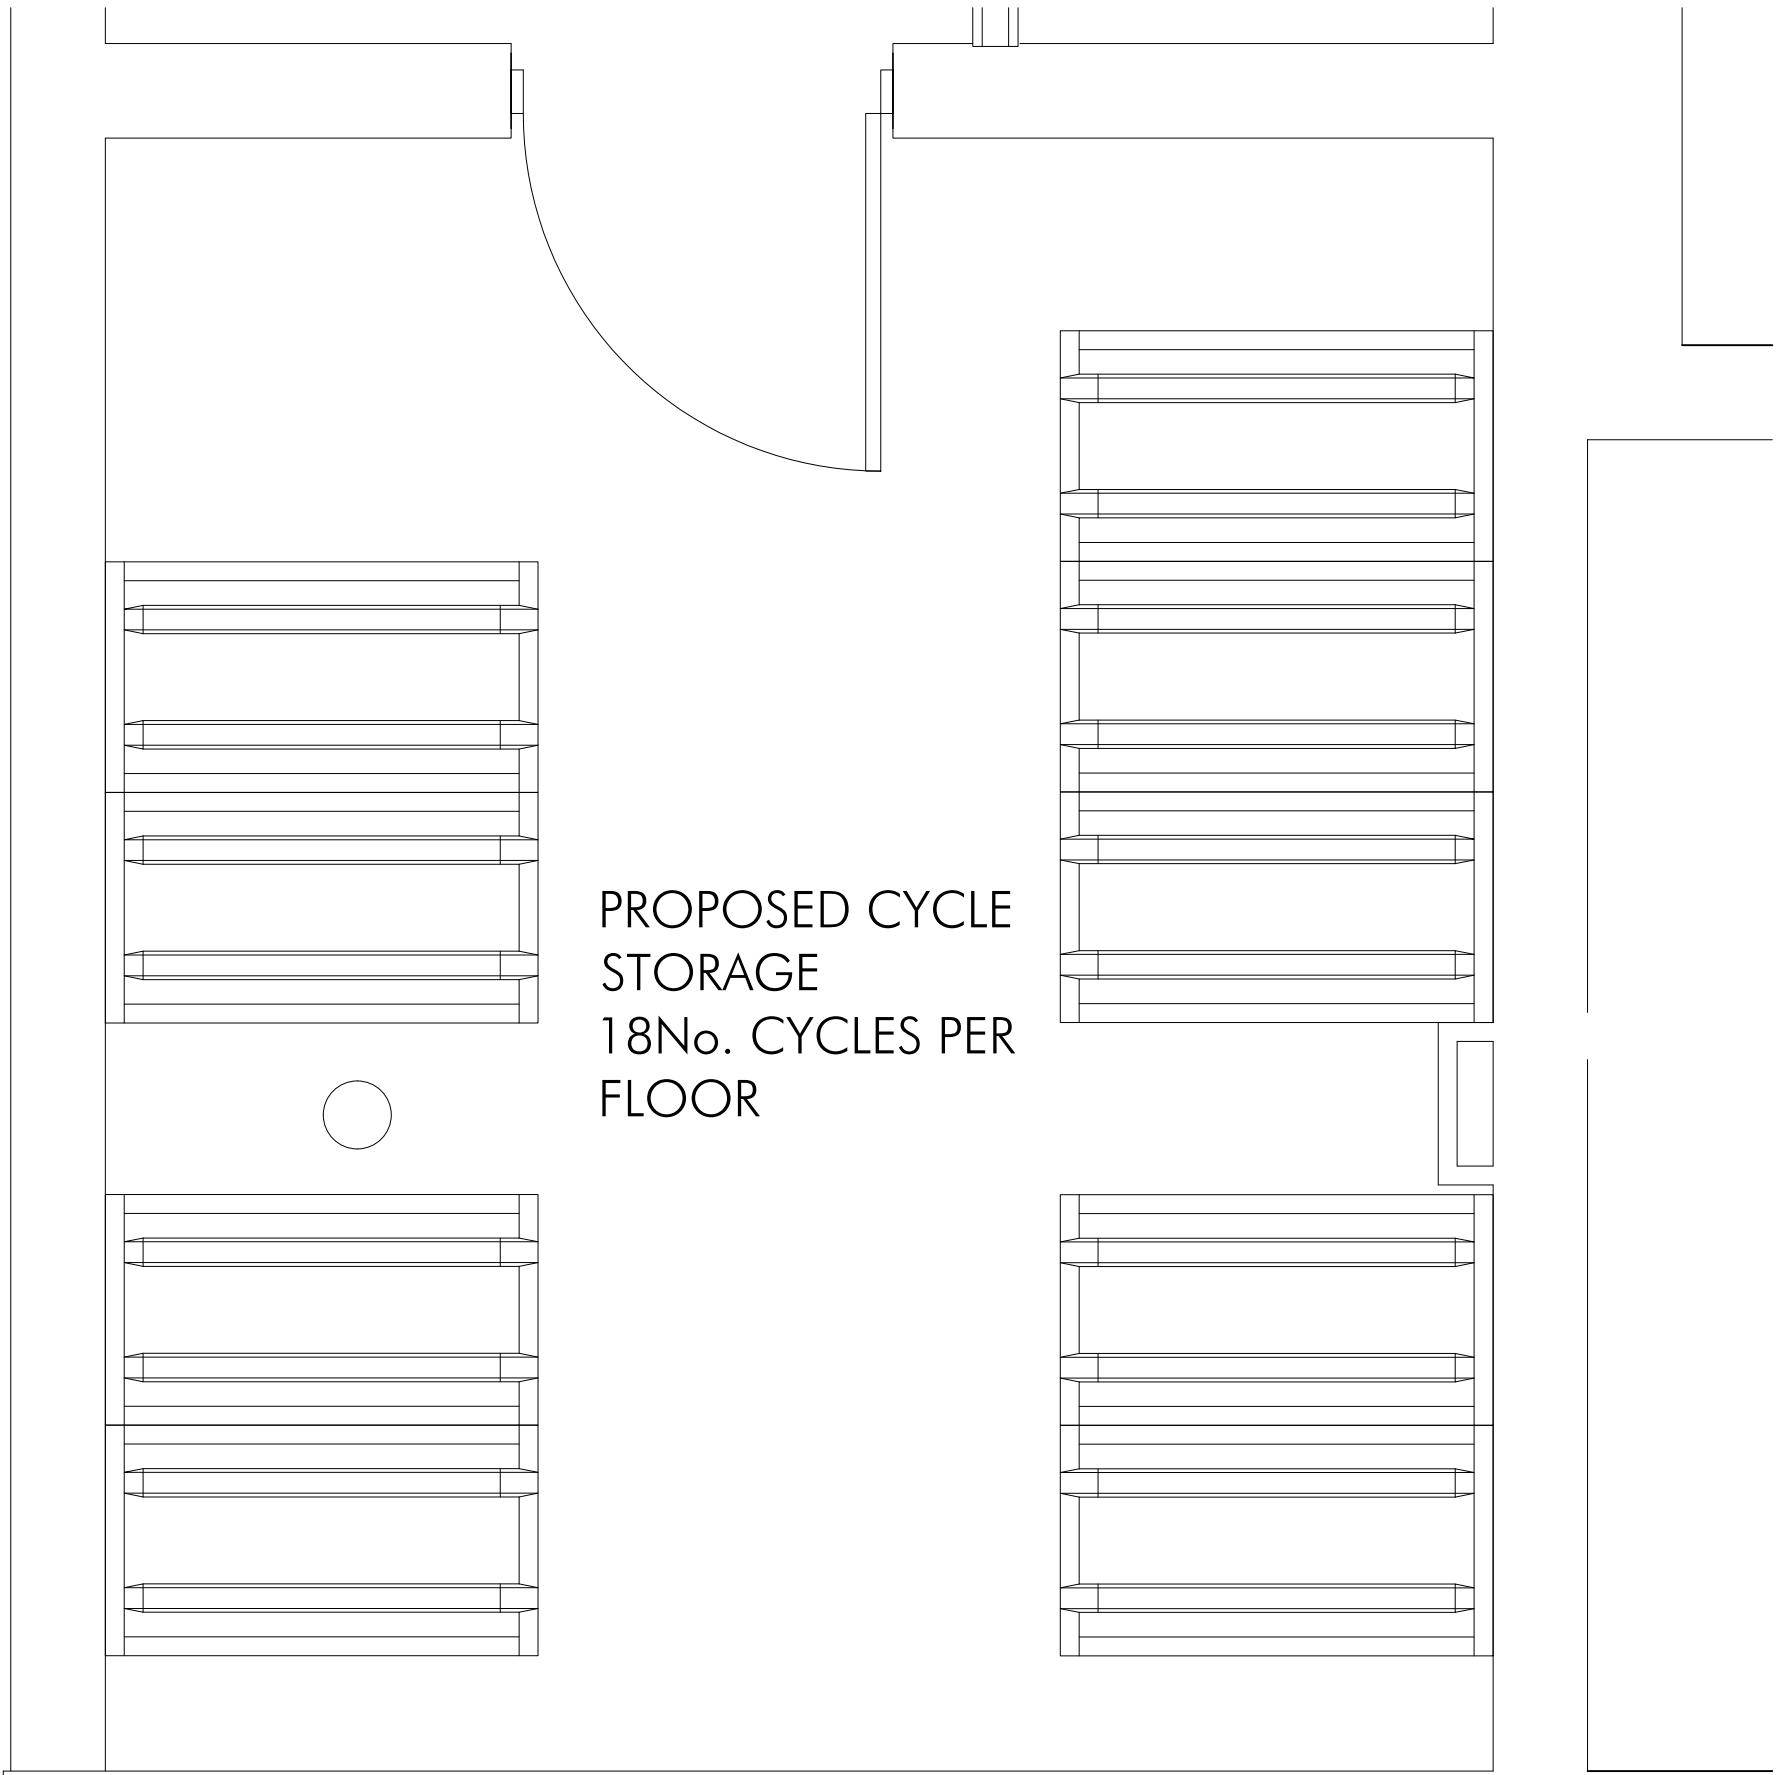


PROPOSED CYCLE STORAGE FIFTH FLOOR PLAN  
SCALE 1:20

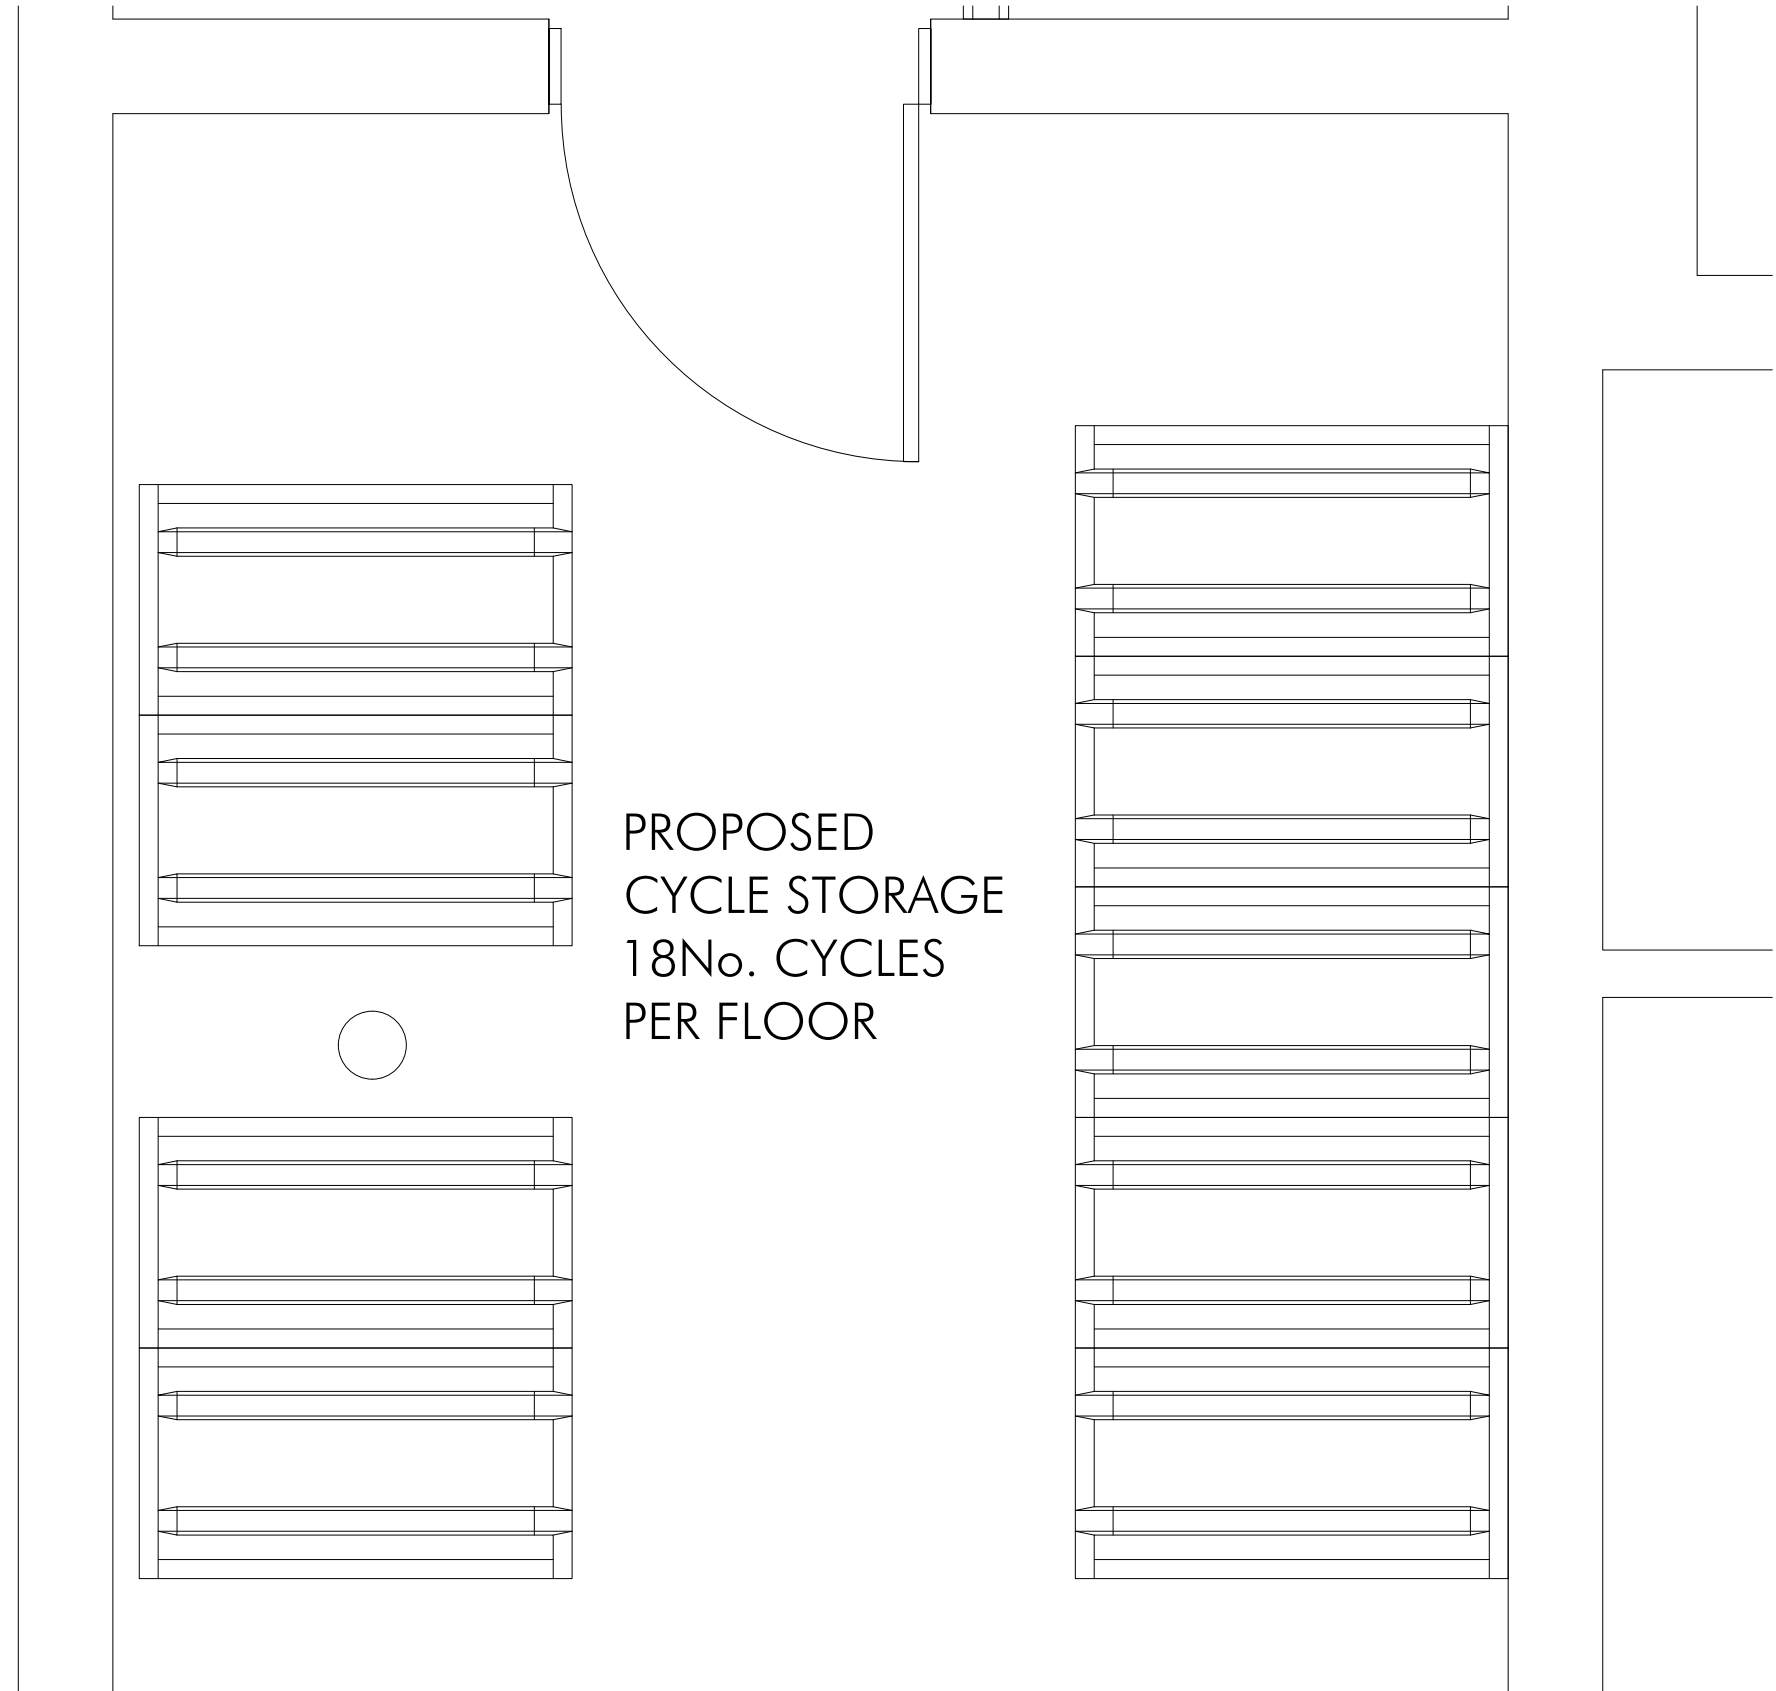


PROPOSED CYCLE STORAGE FOURTH FLOOR PLAN  
SCALE 1:20

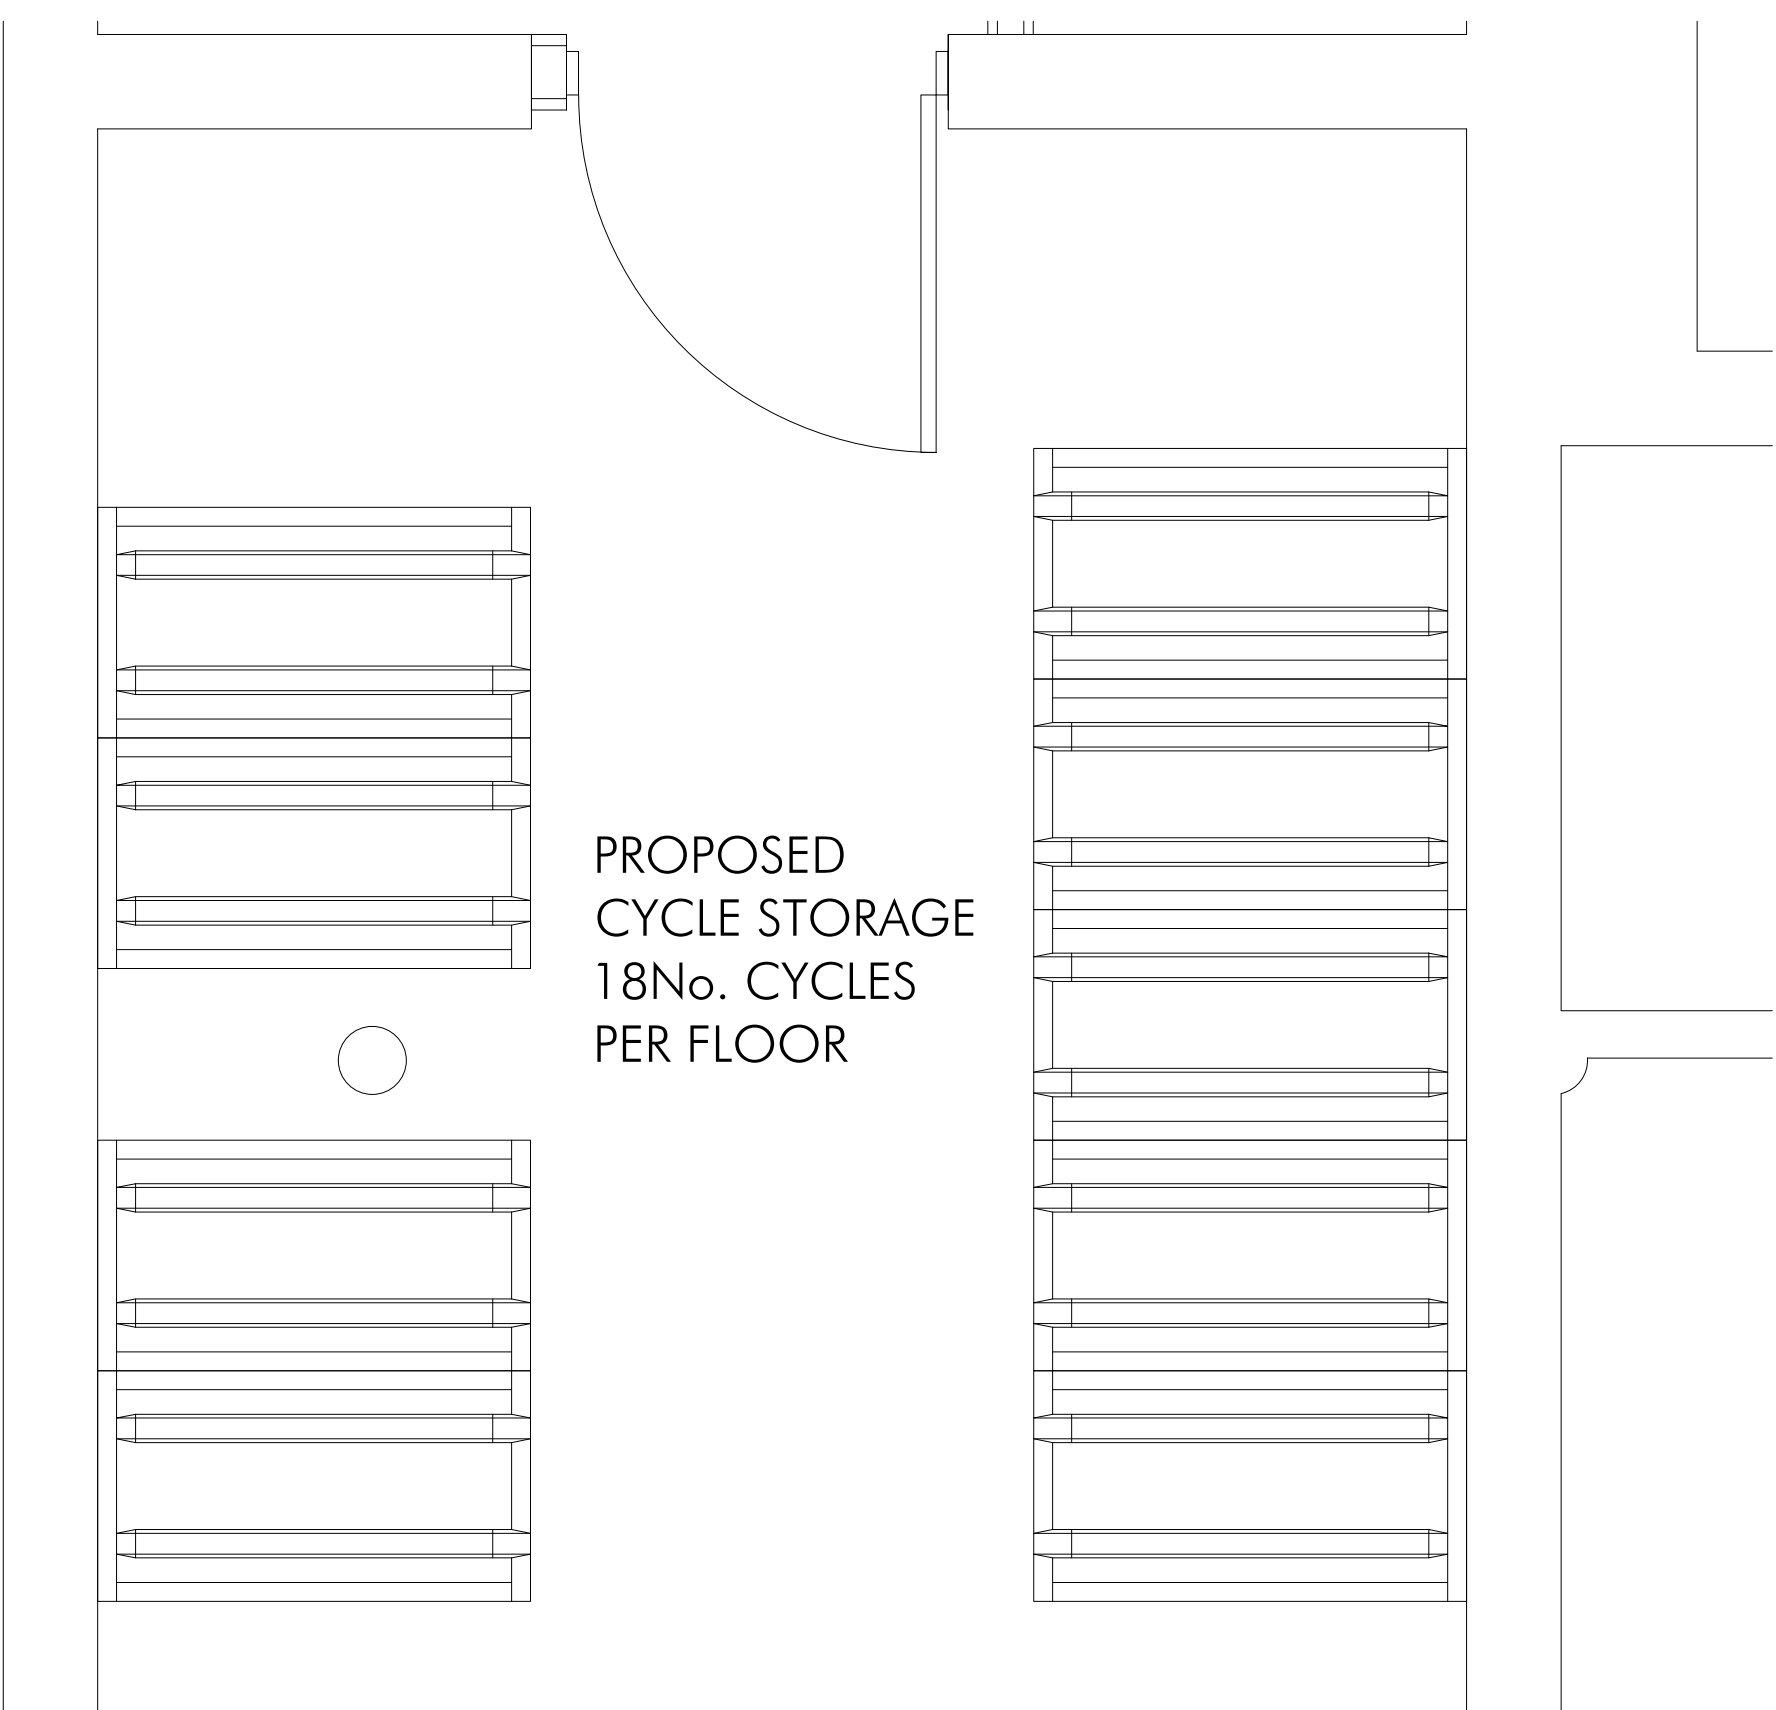


PROPOSED CYCLE STORAGE THIRD FLOOR PLAN  
SCALE 1:20

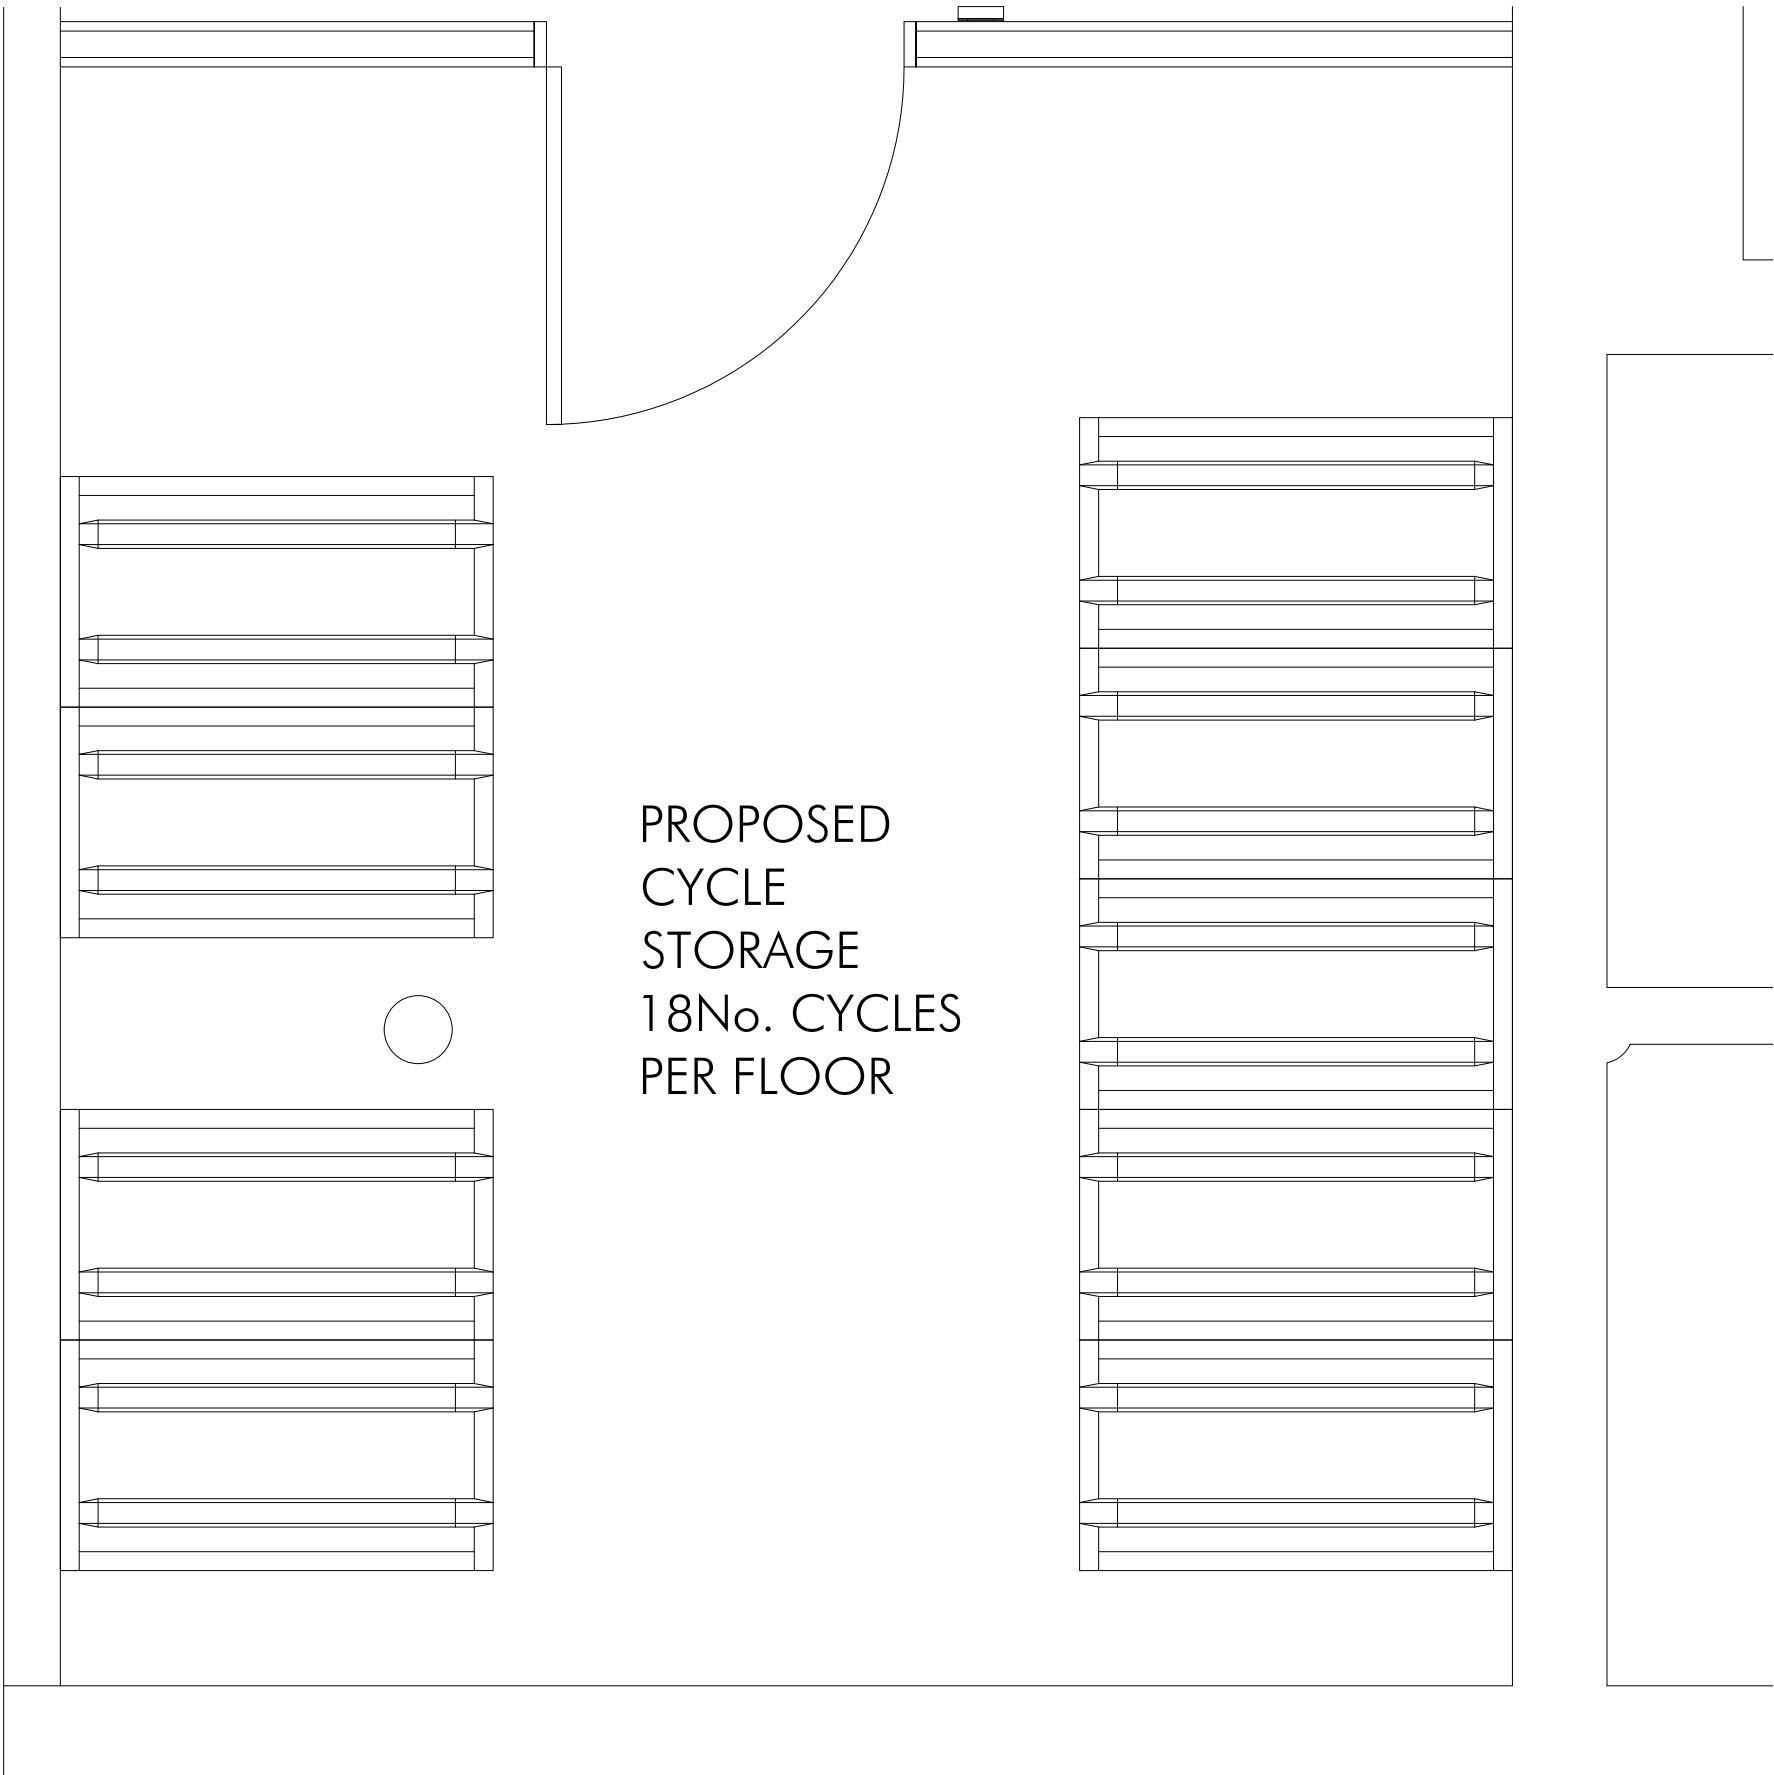


PROPOSED CYCLE STORAGE SECOND FLOOR PLAN  
SCALE 1:20

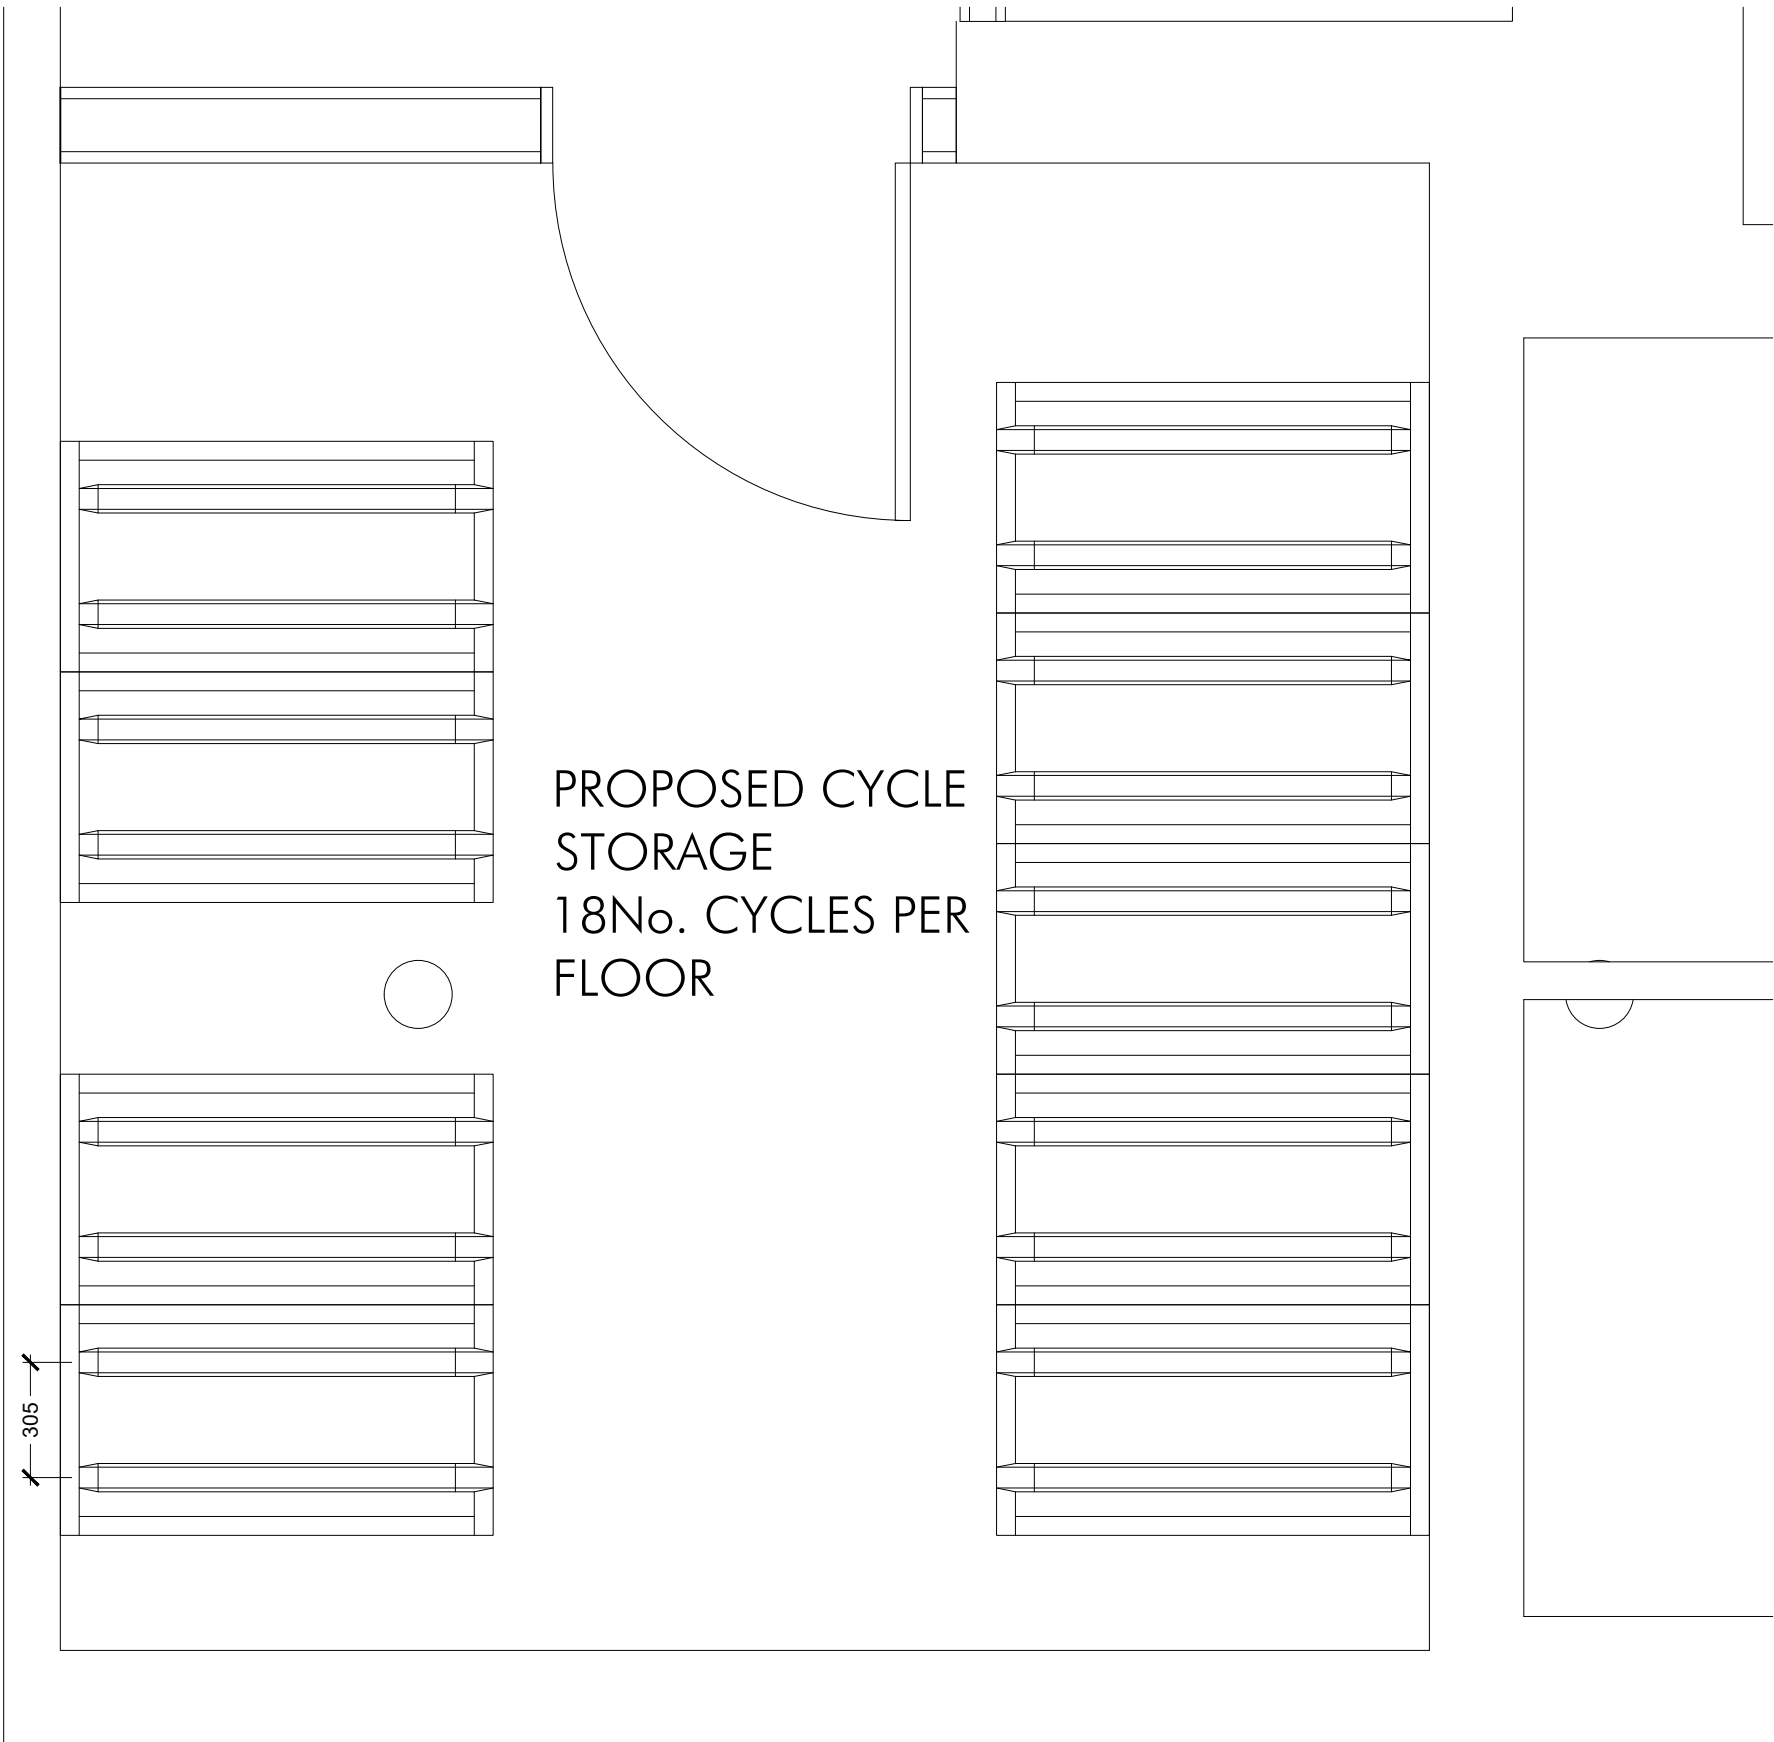

PROPOSED CYCLE STORAGE FIRST FLOOR PLAN  
SCALE 1:20

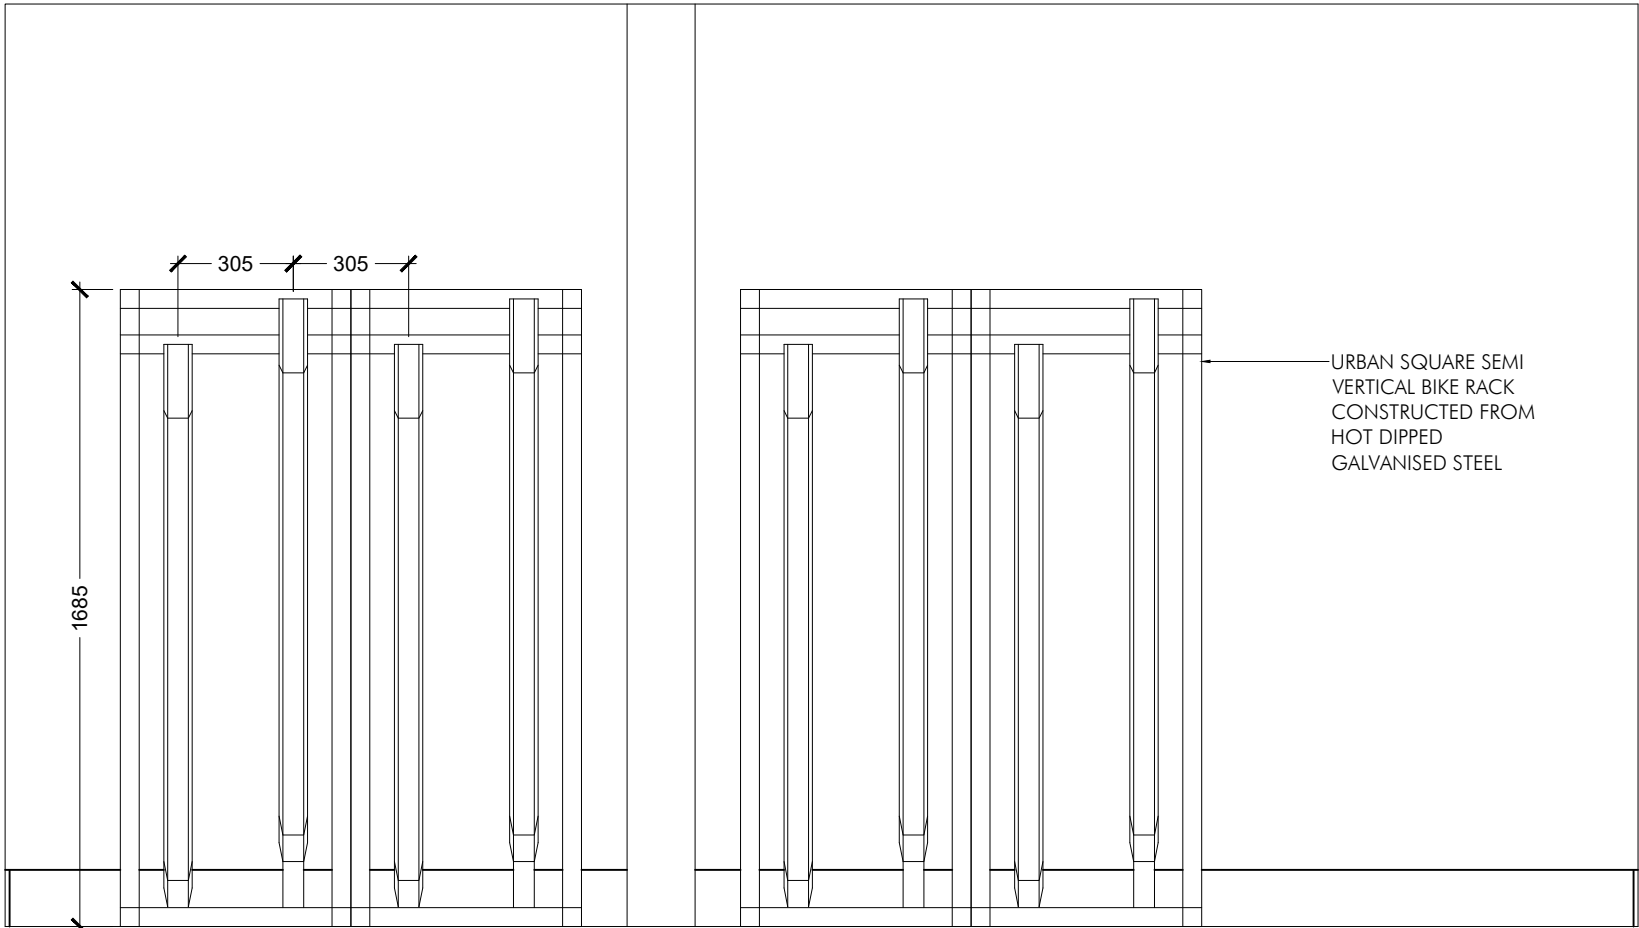

TYPICAL ELEVATION INSTALLATION  
CYCLE STORAGE  
SCALE 1:20

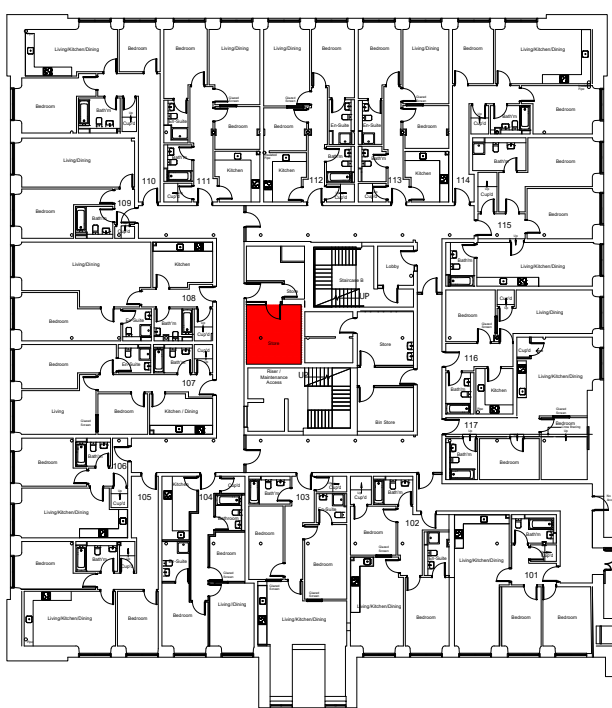

LOCATION PLAN FOR  
CYCLE STORE (SHOWN  
RED)  
SCALE 1:500

|                                                           |  |                         |  |   |  |   |  |
|-----------------------------------------------------------|--|-------------------------|--|---|--|---|--|
| DMG<br>DRAWN                                              |  | DRAWN<br>REVISION       |  | 24.05.21<br>DATE   |  | VER   |  |
| PROJECT<br><br>MEDLOCK<br>VICTORIA MILL<br>MILES PLATTING |  |                         |  | <div><p>ALLISON PIKE</p><p>ARCHITECTS &amp; DESIGNERS</p></div> |  |   |  |
| TITLE<br><br>PROPOSED CYCLE STORE PLANS                   |  |                         |  |   |  |   |  |
| SCALE<br><br>VAR@ A1                                      |  |                         |  |   |  |   |  |
| JOB No<br><br>MED02                                       |  | DRAWING No<br><br>AP301 |  | REV<br><br>-   |  | <div>7 Buxton Road West, Disley,<br/>Stockport, Cheshire, SK12 2AE.<br/>Website: <a href="http://www.allisonpike.com">www.allisonpike.com</a></div> <div>Telephone: 01663 763000<br/>Facsimile: 01663 766772<br/>Email: <a href="mailto:studio@allisonpike.com">studio@allisonpike.com</a></div> |  |
| © Allison Pike Partnership Limited.                       |  |                         |  |   |  |   |  |