



This drawing is subject to copyright and is not to be reproduced in part or whole without approval. Figured dimensions take precedence over scaled measurements from the drawing. All dimensions to be checked by Contractor and discrepancies clarified with the Client prior to commencement.

Extractor Specification



Extractor canopy manufactured from 430 grade stainless steel dull polish both sides compatible with 6 no. grease filters (Canopy Size 3000,1200,600) Flaxwoods Fan Motor will be size 450mmx450mm long case. Fan Motor 230v max. 1420 RPM, sound level 56dBa when monitored from 3m distance. Attenuator use before and after fan will reduce the dBa level by 10 dBa to the canopy side and 19 dBa to extraction side thus producing 33 dBa at 3m distance from fan. Flue and extraction system and all fastenings constructed of galvanised rust proof material fixed to the wall. Fan to be connected to gas interlock system.

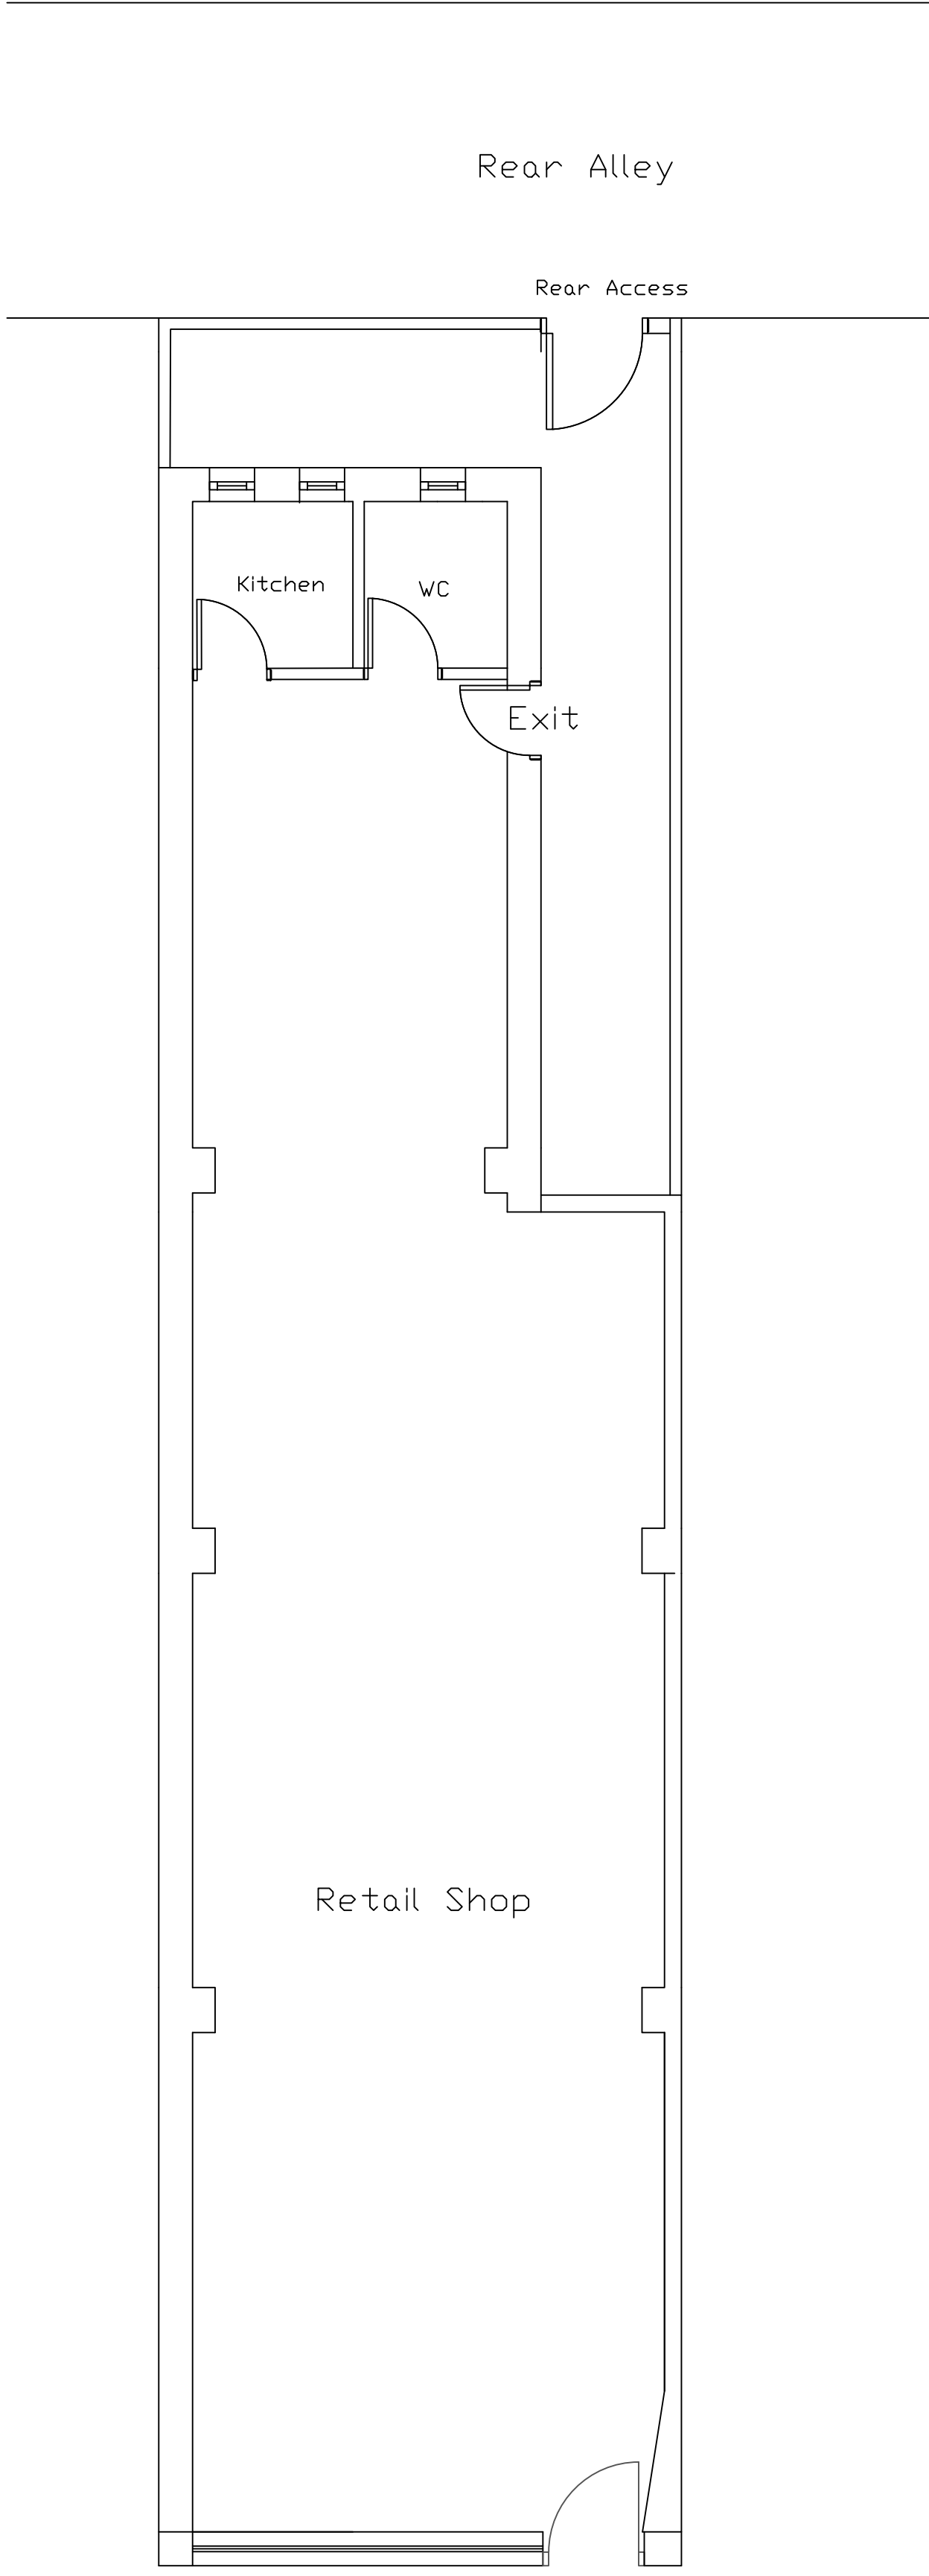

Existing Ground Floor Plan
Scale: 1:50

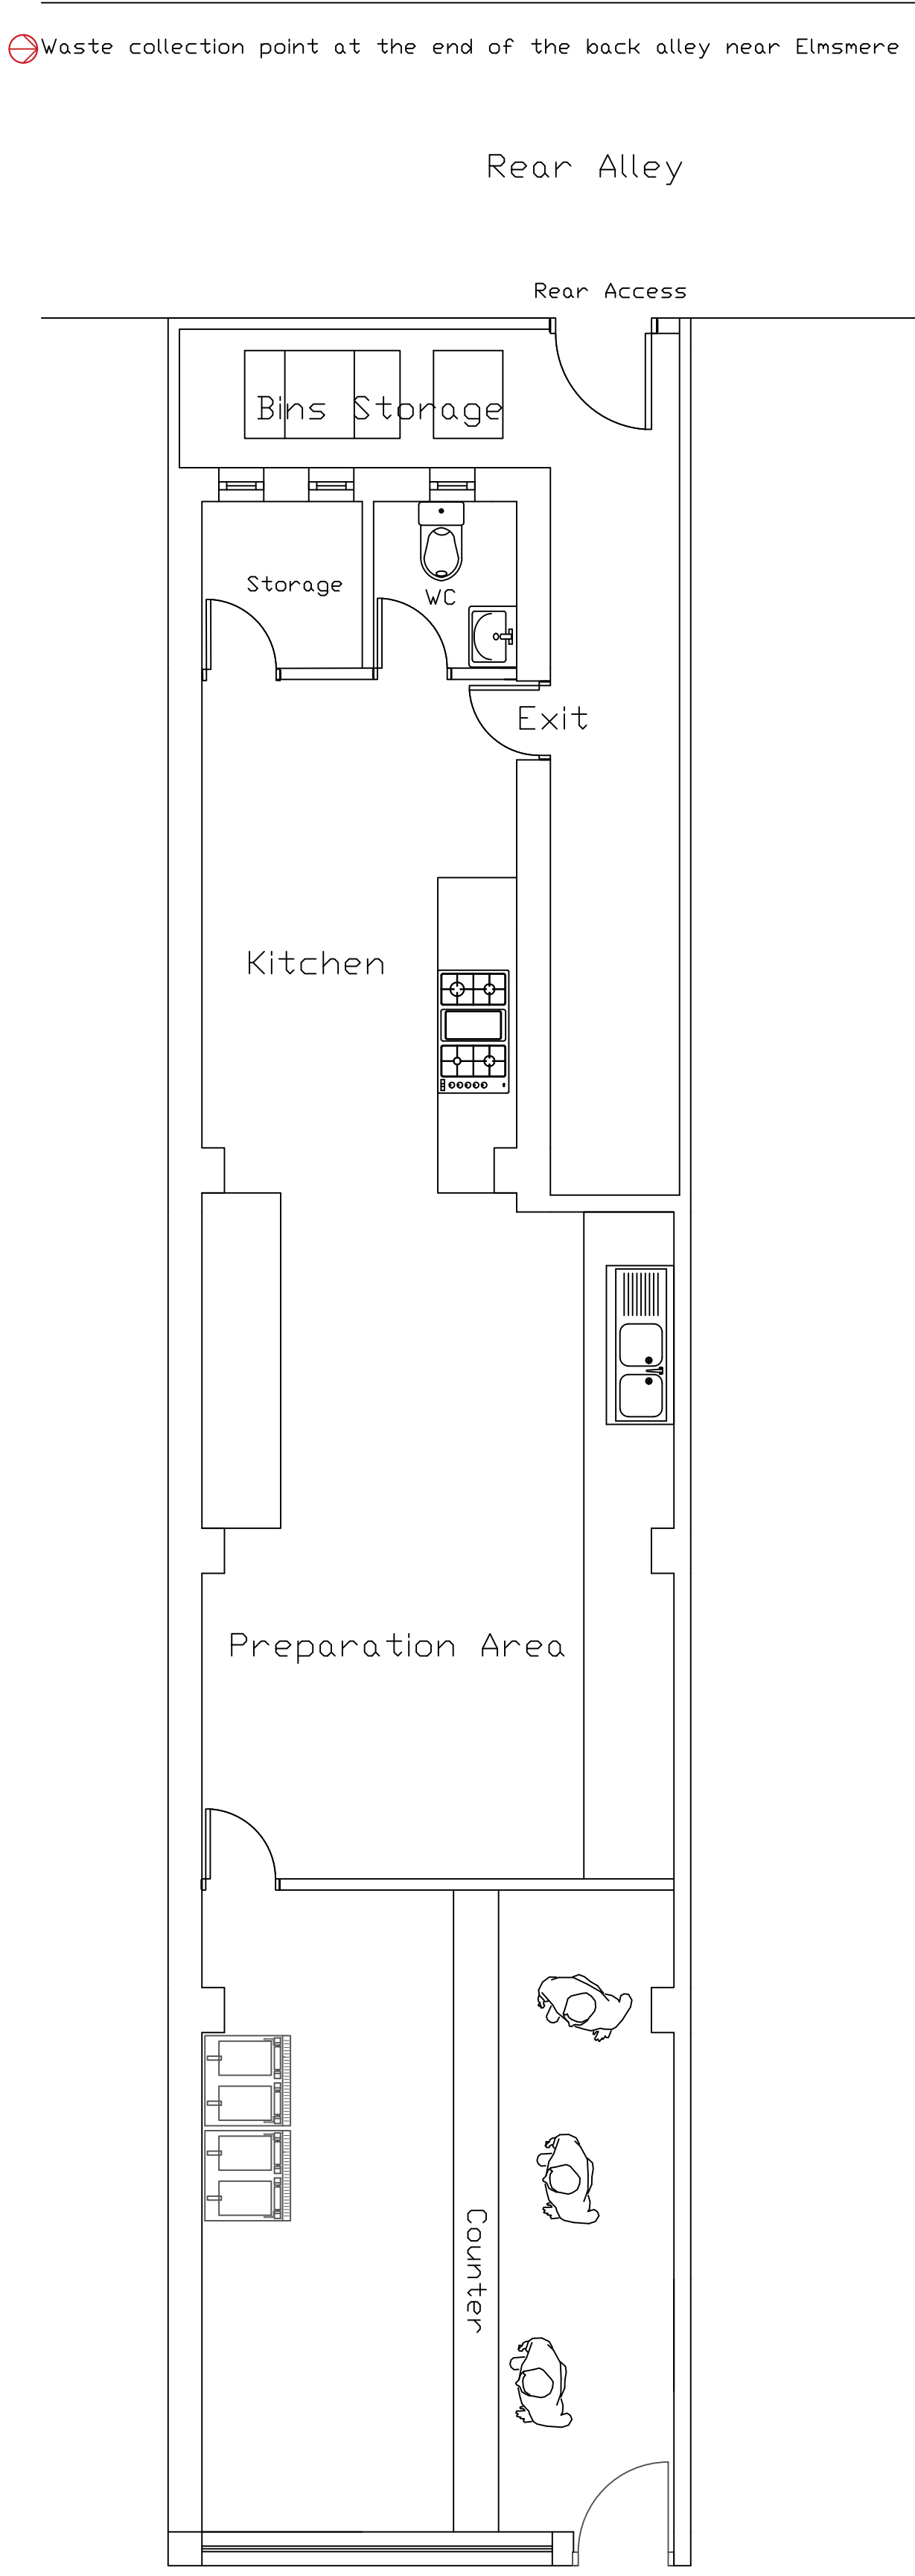

Proposed Ground Floor Plan
Scale: 1:50

 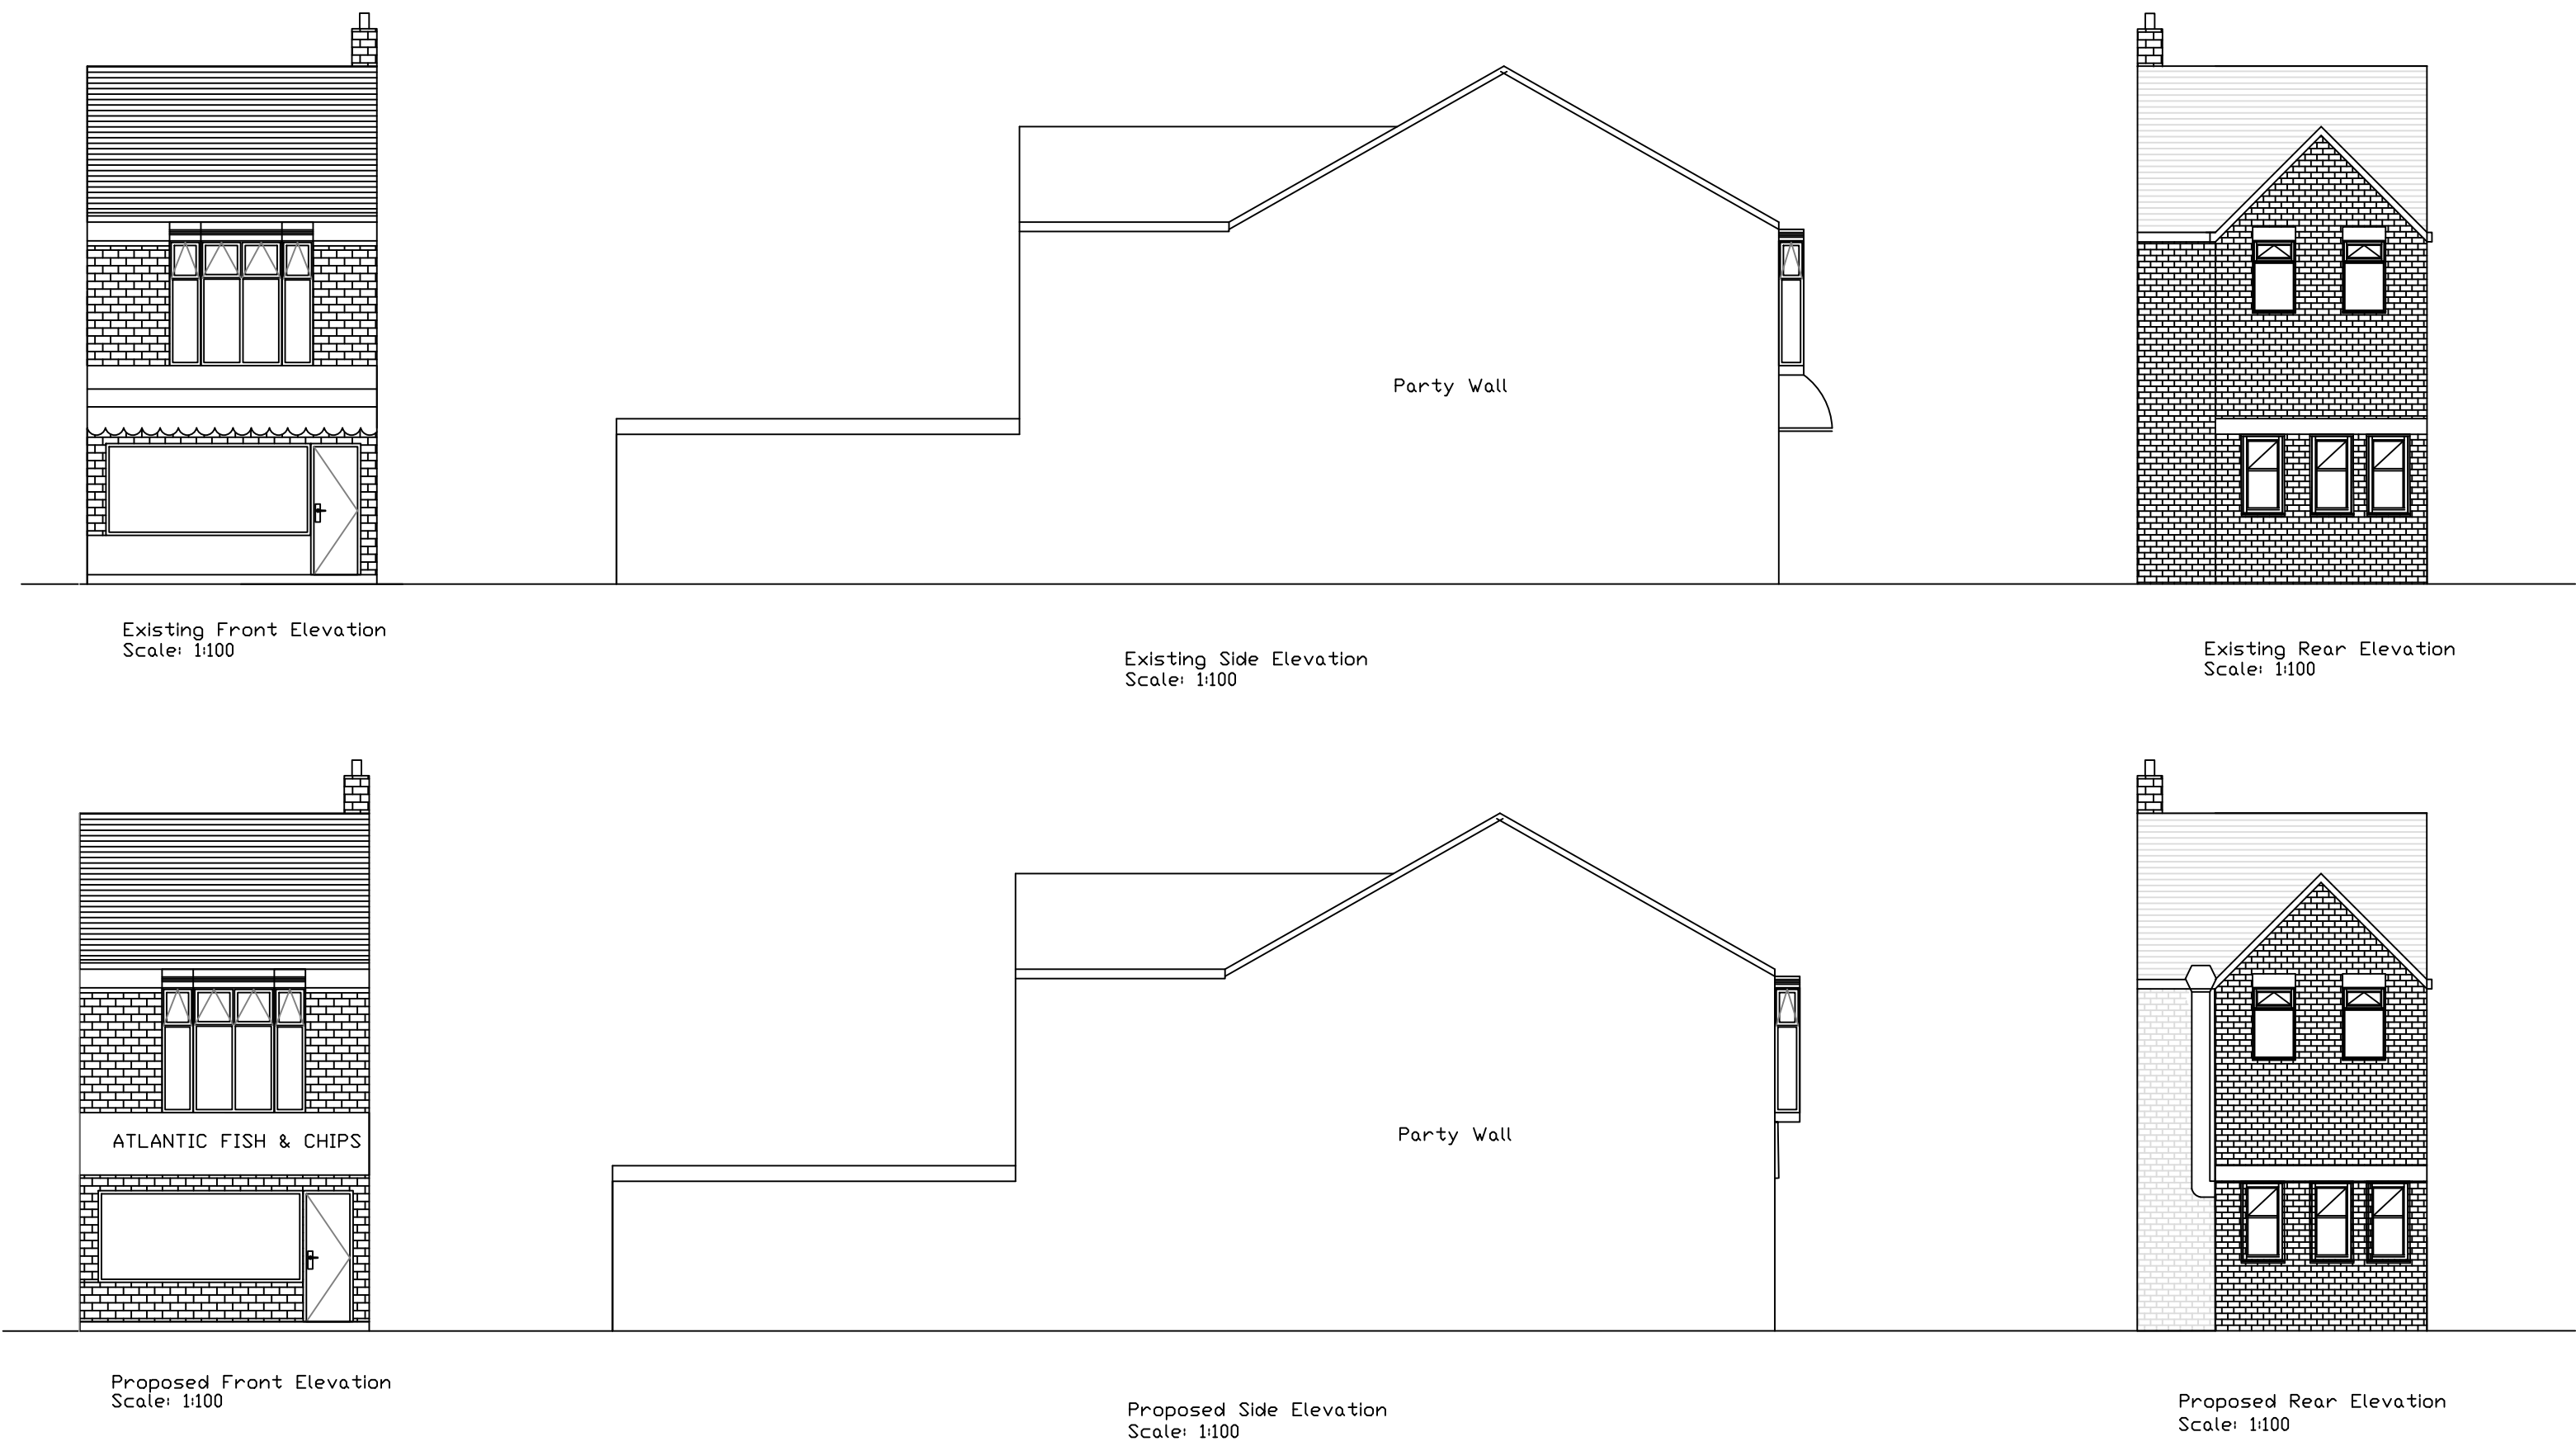

Project:	232 Fog Lane,Didsbury, Manchester, M20 6EL
Drawing:	Existing & Proposed Floor Plans
Drawn:	LM
Date:	August 2021
Scale:	Various @ A2
Drawing No:	01_Plans & Elevations