



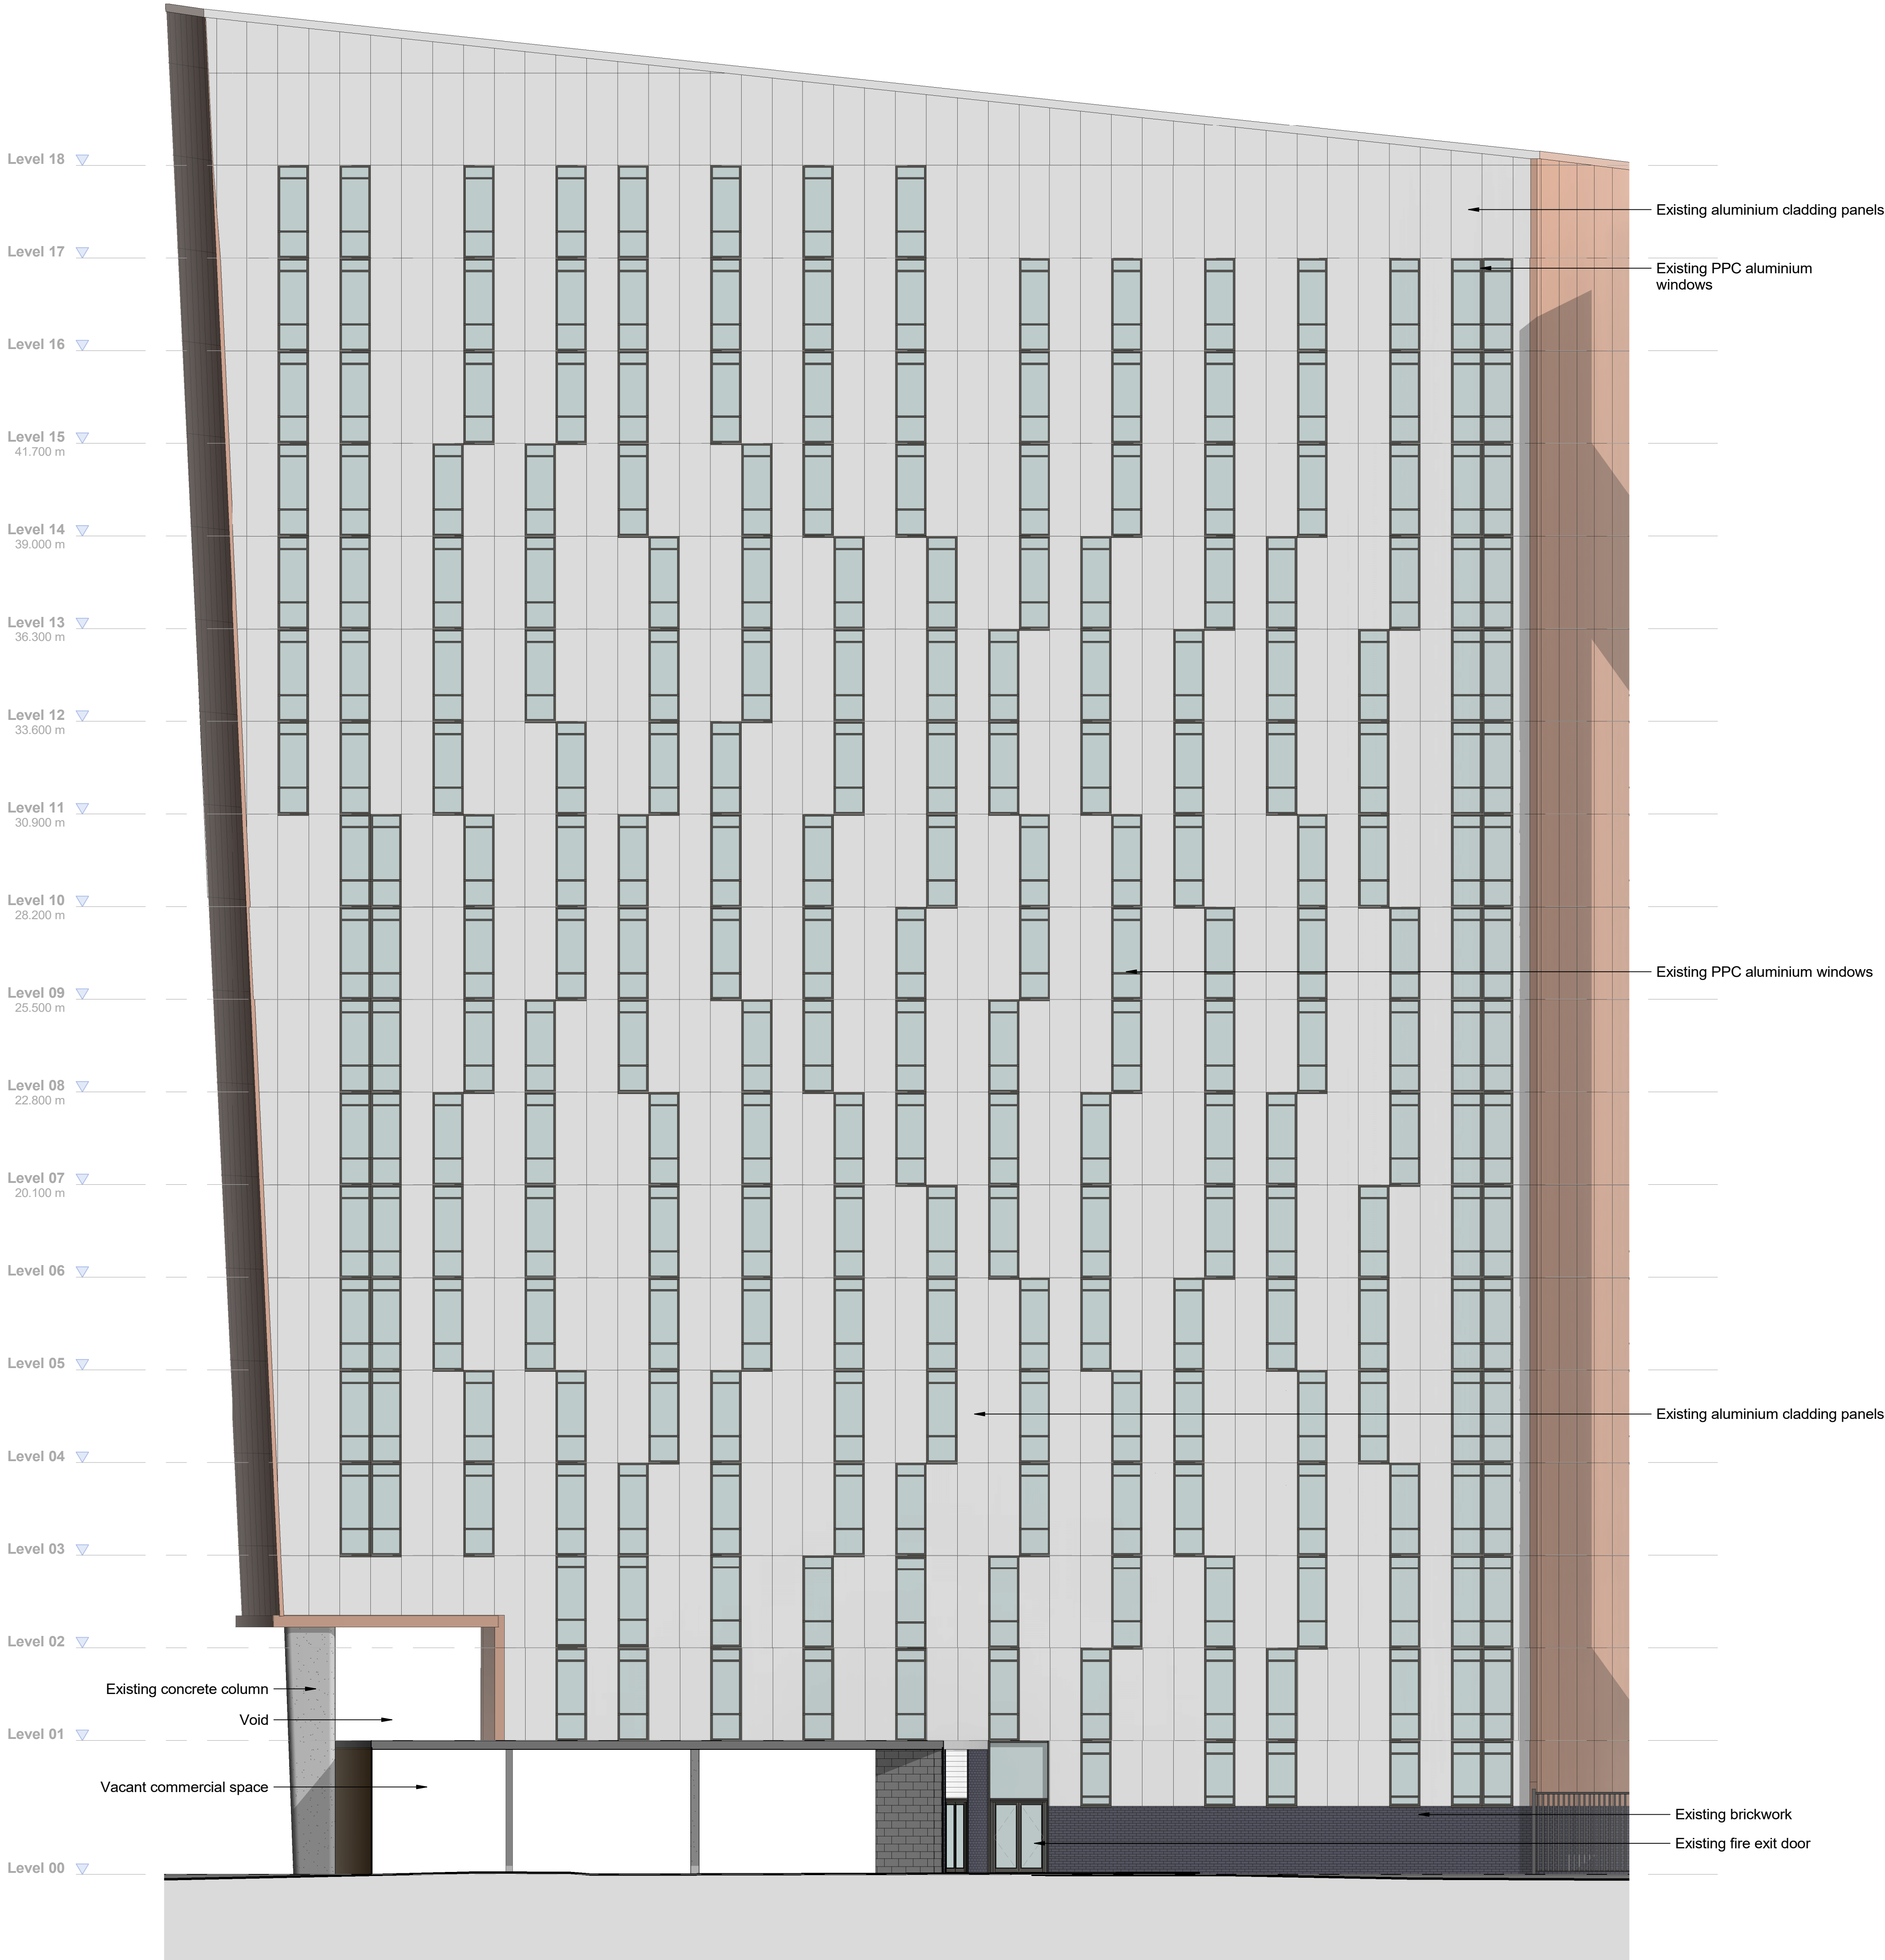



3 Block 1 Existing GA West Elevation
1:100

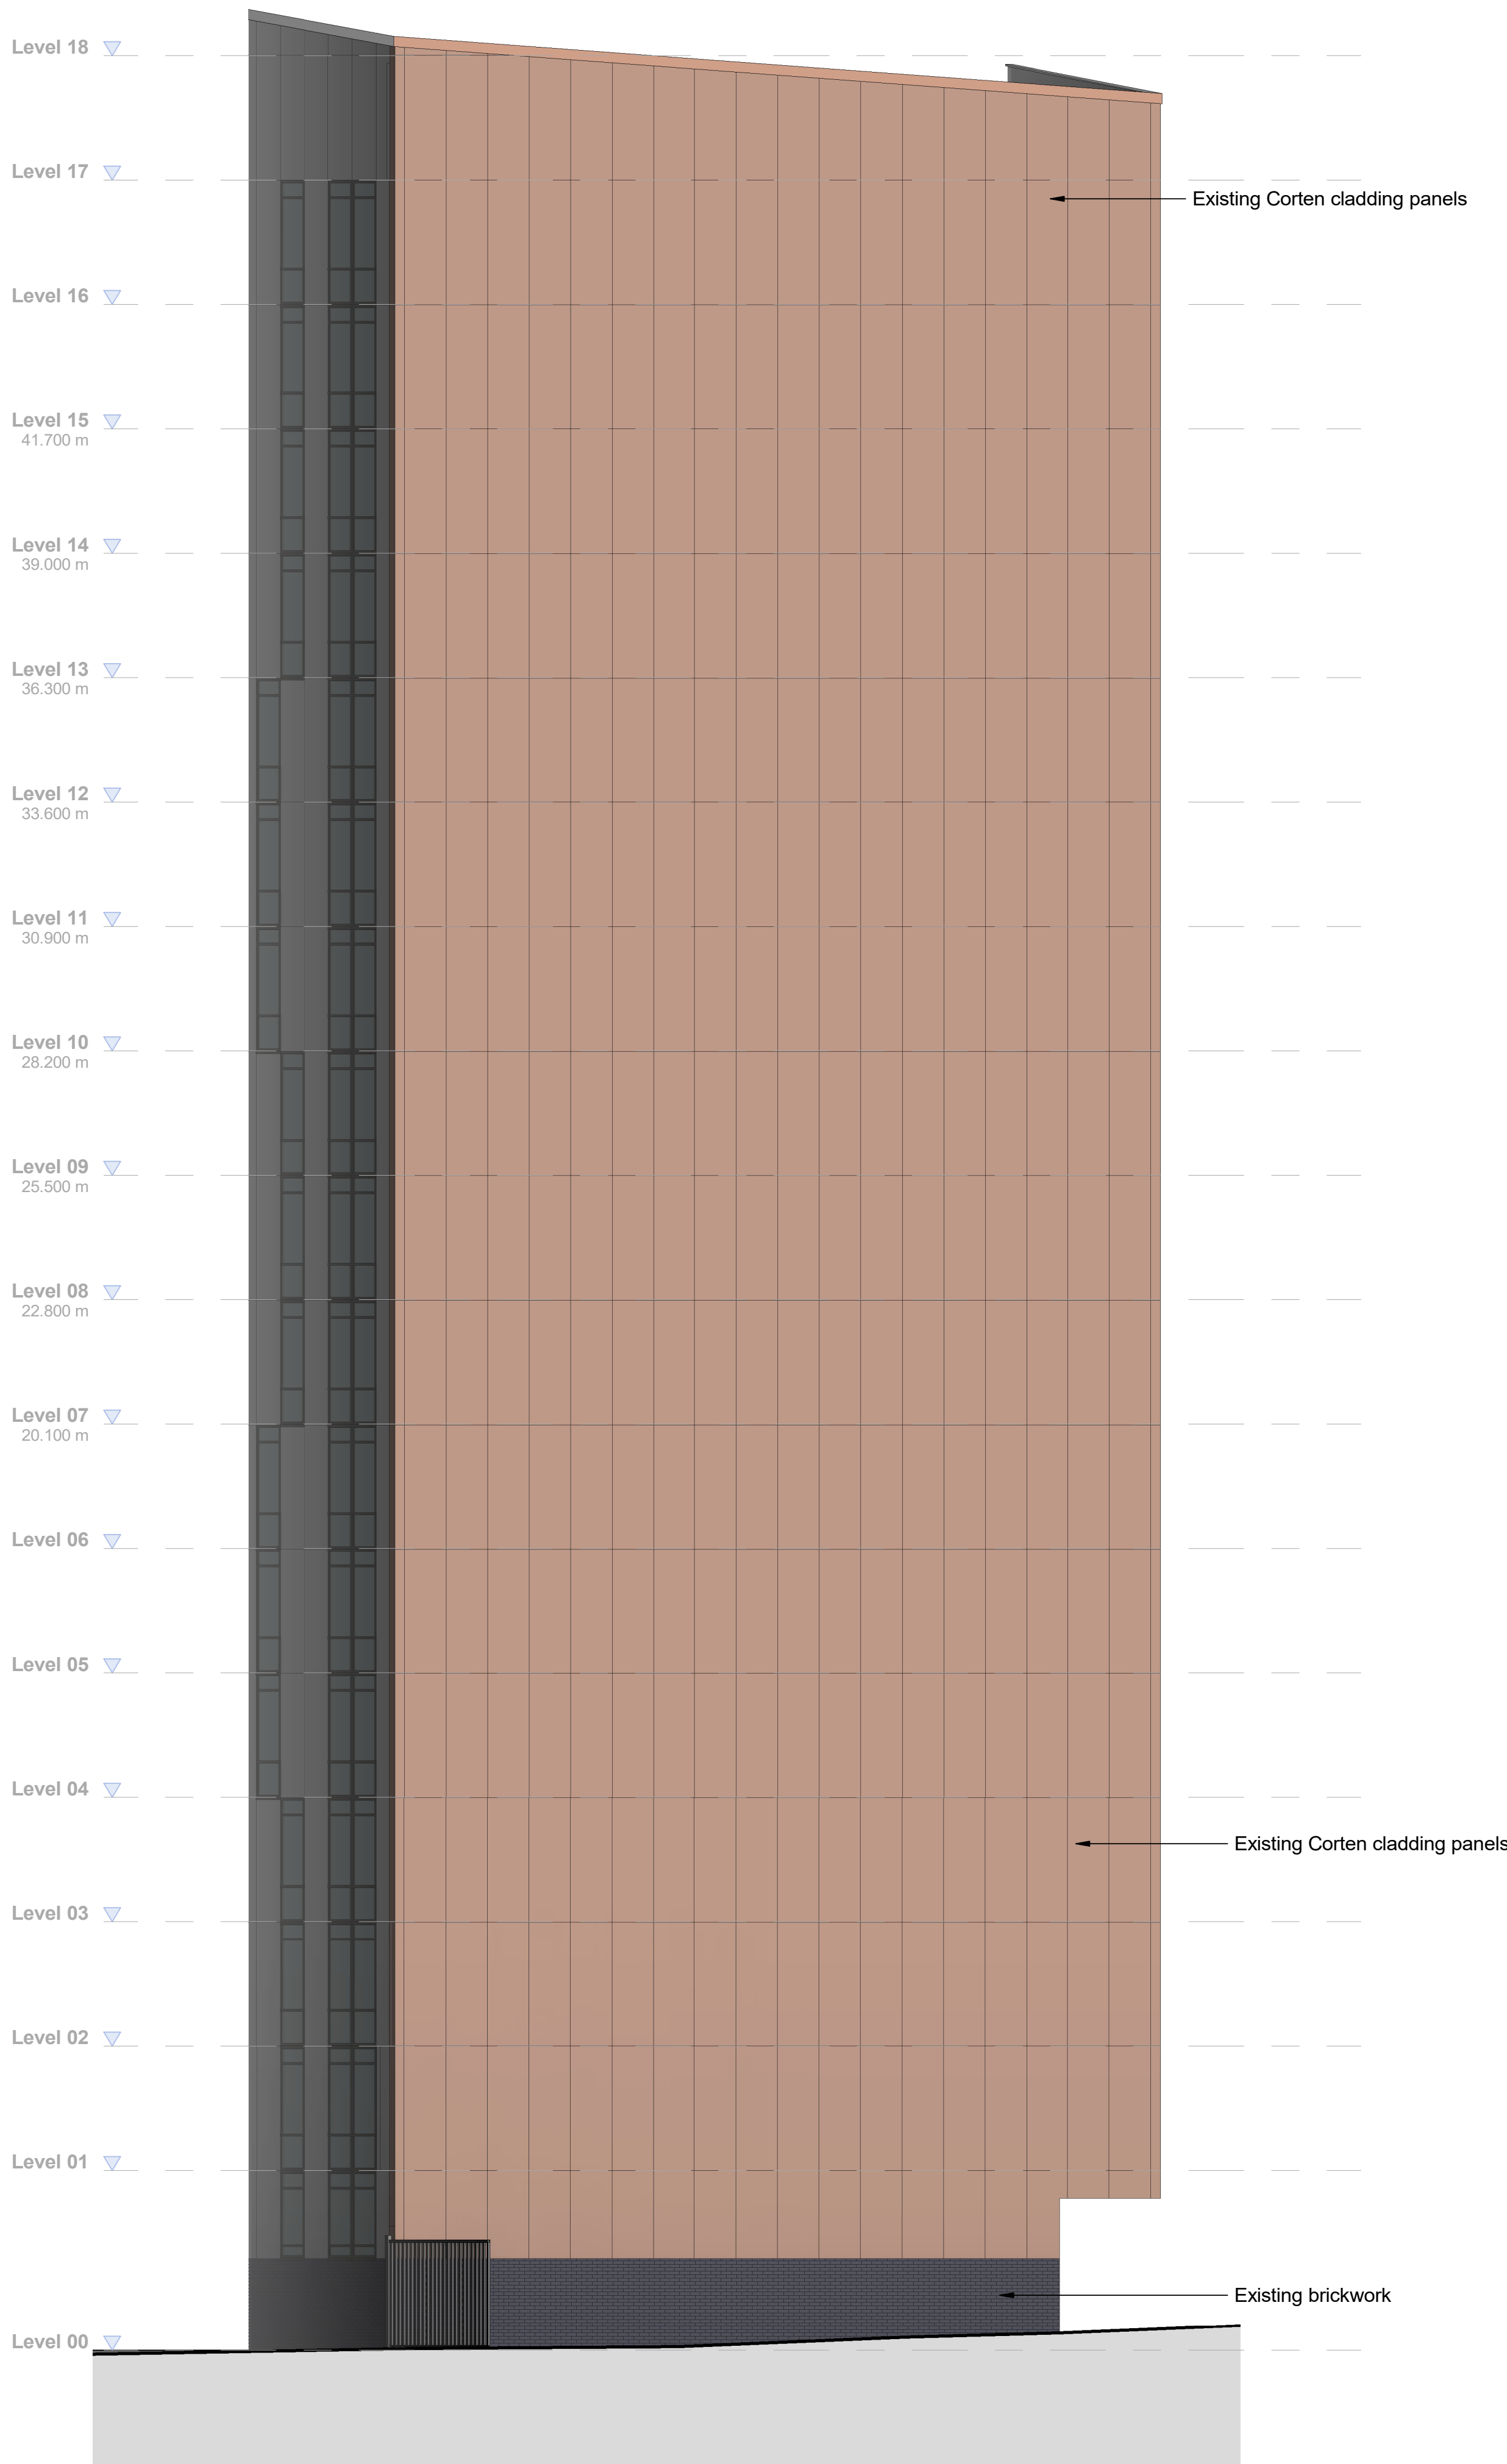



4 Block 1 Existing GA South Elevation
1:100

NOTES

DO NOT SCALE FROM THIS DRAWING.
VERIFY ALL DIMENSIONS AND SETTING OUT ON SITE.
NOTIFY ANY DISCREPANCIES TO THE ARCHITECT.
FOR STRUCTURAL INFORMATION, REFER TO
STRUCTURAL ENGINEER'S DRAWINGS.
FOR M&E INFORMATION, REFER TO M&E ENGINEER'S
AND SUB-CONTRACTORS' DRAWINGS.
FOR HEALTH & SAFETY INFORMATION, REFER TO
HEALTH & SAFETY RISK ASSESSMENTS.

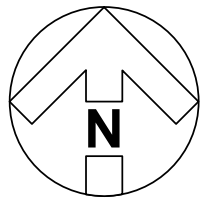 

Key Plan - Block 1

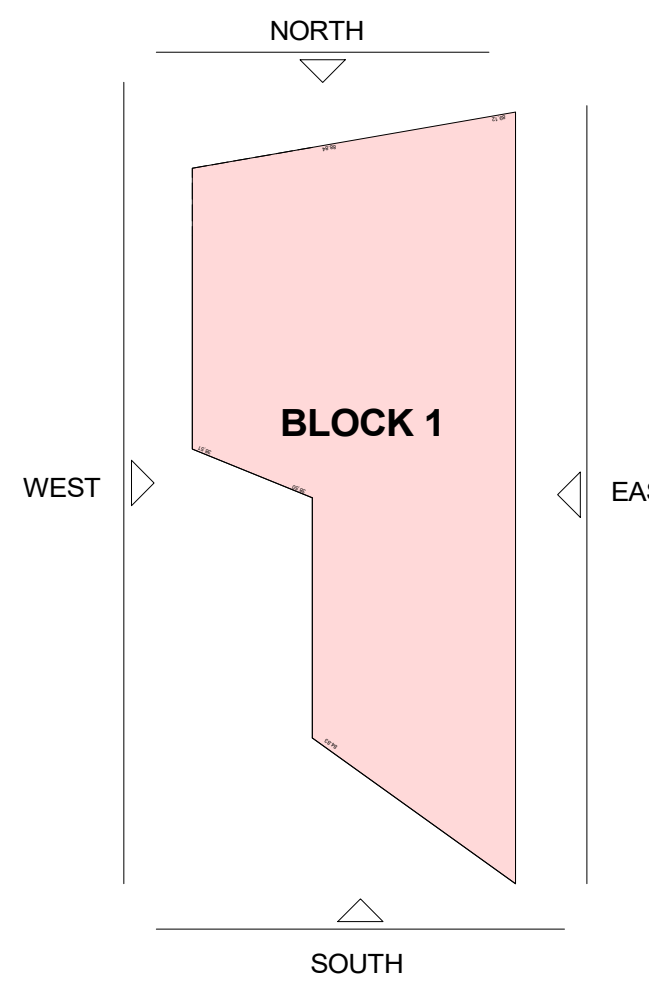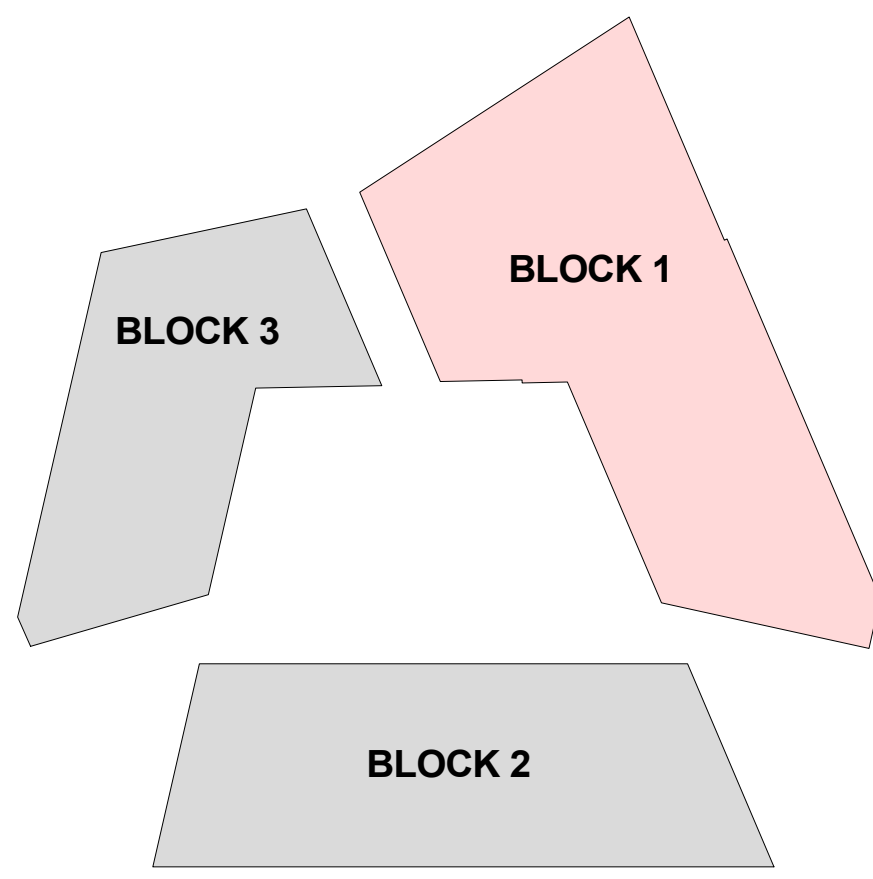

NOTES:

This drawing is based upon the following third party information:

C-SE Survey & Engineering:

AC114-003 Façade Elevations – Block 1
AC114-004 Façade Elevations – Block 2
AC114-005 Façade Elevations – Block 3
AC114-006 Roof Plans
AC114-001 Topo Survey

Simpson Haugh & Partners:

Existing As-Built GA plans and sections.

This drawing should be read in conjunction with the following HCD information:

A-PL-00-001 Site Location Plan

A-PL-01-001 Block 01 Existing GA Floor Plan Level 01
A-PL-01-002 Block 01 Existing GA Floor Plan Level 02
A-PL-01-003 Block 01 Existing Typical GA Floor Plan Level 03-16
A-PL-01-017 Block 01 Existing GA Floor Plan Level 17
A-PL-01-101 Block 01 Proposed GA Floor Plan Level 01
A-PL-01-102 Block 01 Proposed GA Floor Plan Level 02
A-PL-01-103 Block 01 Proposed Typical GA Floor Plan Level 03-16
A-PL-01-117 Block 01 Proposed GA Floor Plan Level 17
A-PL-01-150 Block 01 Existing GA Elevations (N & E)
A-PL-01-151 Block 01 Existing GA Elevations (S & W)
A-PL-01-152 Block 01 Proposed GA Elevations (N & E)
A-PL-01-153 Block 01 Proposed GA Elevations (S & W)

A-PL-02-015 Block 02 Existing GA Floor Plan Level 15
A-PL-02-115 Block 02 Proposed GA Floor Plan Level 15
A-PL-02-150 Block 02 Existing GA Elevations (S & E)
A-PL-02-151 Block 02 Existing GA Elevations (N & W)
A-PL-02-152 Block 02 Proposed GA Elevations (S & E)
A-PL-02-153 Block 02 Proposed GA Elevations (N & W)

A-PL-03-002 Block 03 Existing GA Floor Level 02
A-PL-03-013 Block 03 Existing GA Floor Plan Level 13
A-PL-03-102 Block 03 Proposed GA Floor Plan Level 02
A-PL-03-113 Block 03 Proposed GA Floor Plan Level 13
A-PL-03-150 Block 03 Existing GA Elevations (S & W)
A-PL-03-151 Block 03 Existing GA Elevations (N & E)
A-PL-03-152 Block 03 Proposed GA Elevations (S & W)
A-PL-03-153 Block 03 Proposed GA Elevations (N & E)

REVISION P03 BY JEM CHECKED APS DATE 26/03/2021

Window arrangement updated.

REVISION P02 BY JEM CHECKED APS DATE 15/02/2021

Key Updated

REVISION P01 BY NH CHECKED APS DATE 29/01/2021

First Issue.

DATE

S4a | FOR PLANNING

DATE



DATE

Unite Parkway Gate

DATE

Block 1
Existing GA Elevations
South and West



Broomgrove Lodge, 13 Broomgrove Rd, Sheffield, S19 3JZ T 0114 266 1181 www.hcd.co.uk

PROJECT NO: 2020-091 DATE: As indicated @ A0 REV: P03

PROJECT NO: 20091 DRAWN BY: JEM CHECKED BY: APS DATE: 26/03/2021

C:\temp\2021\HCD\2020-091\Building_W013_jack.margrey\DWG\PL-01-151