




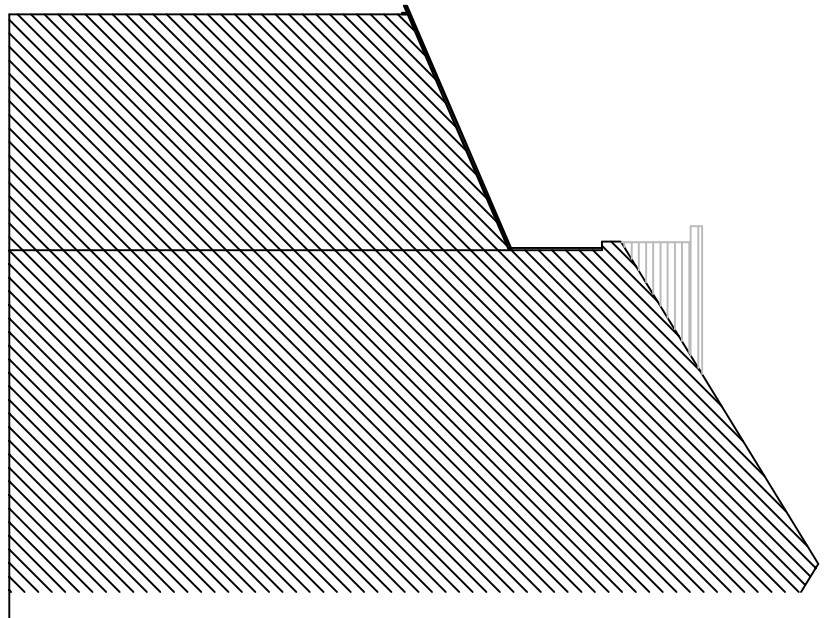


PROPOSED LH SIDE ELEVATION
Scale 1 / 100

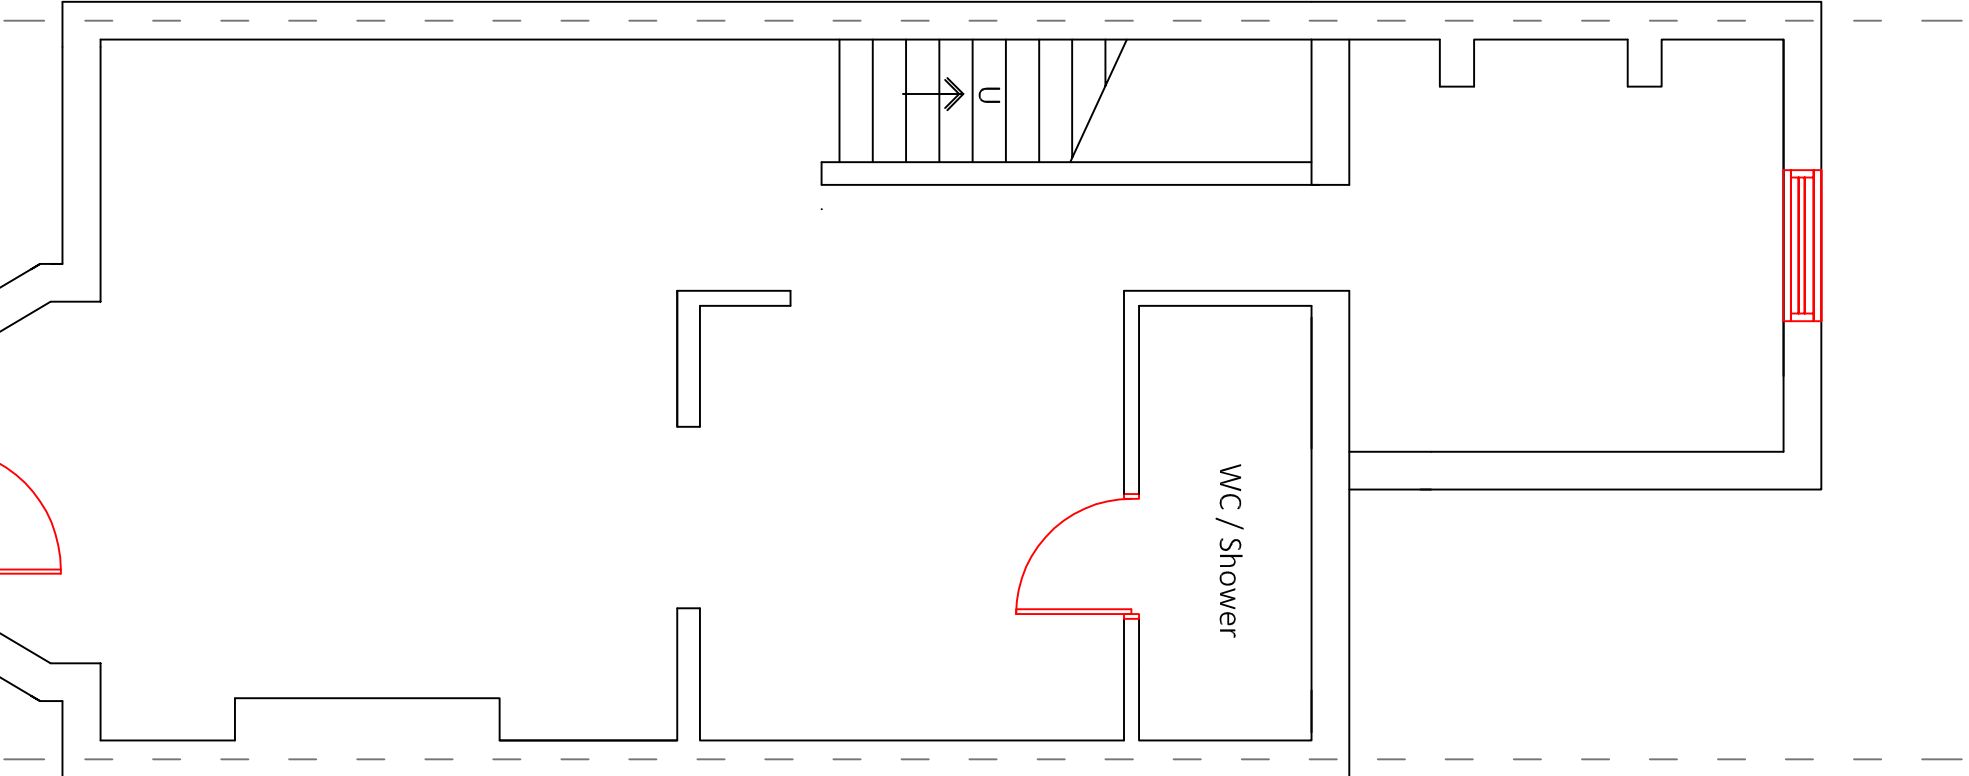


PROPOSED BASEMENT PLAN
Scale 1 / 50

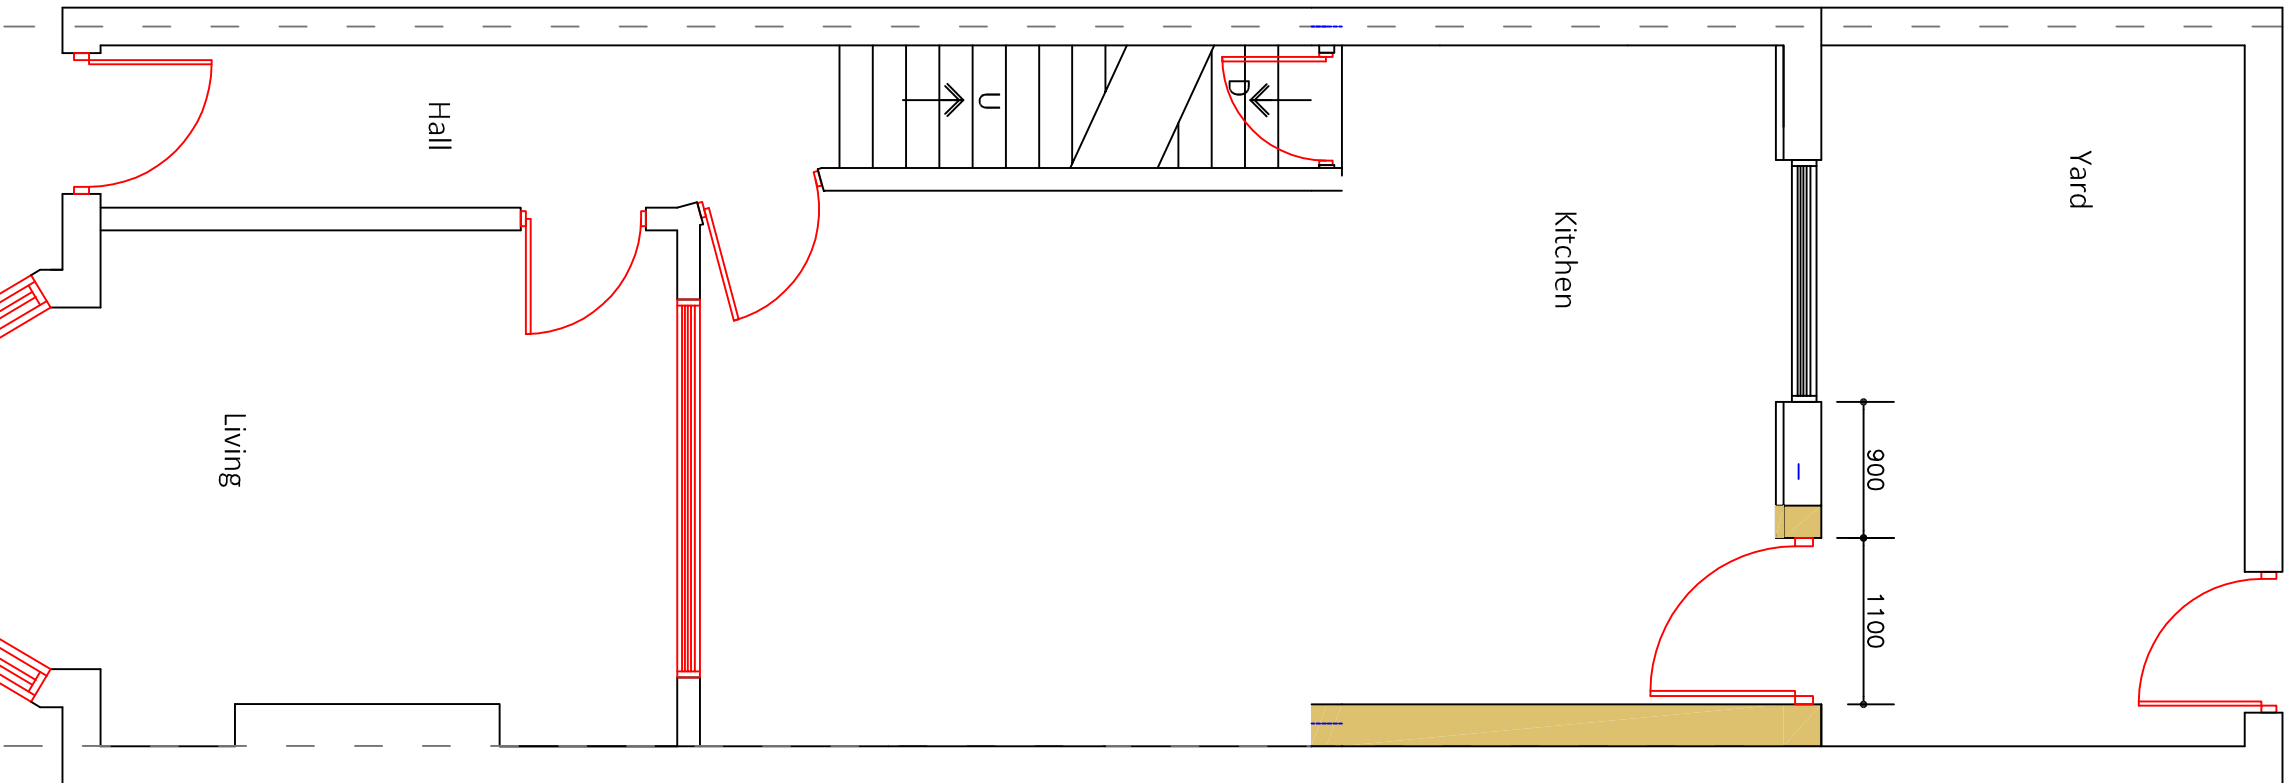


PROPOSED GF PLAN
Scale 1 / 50

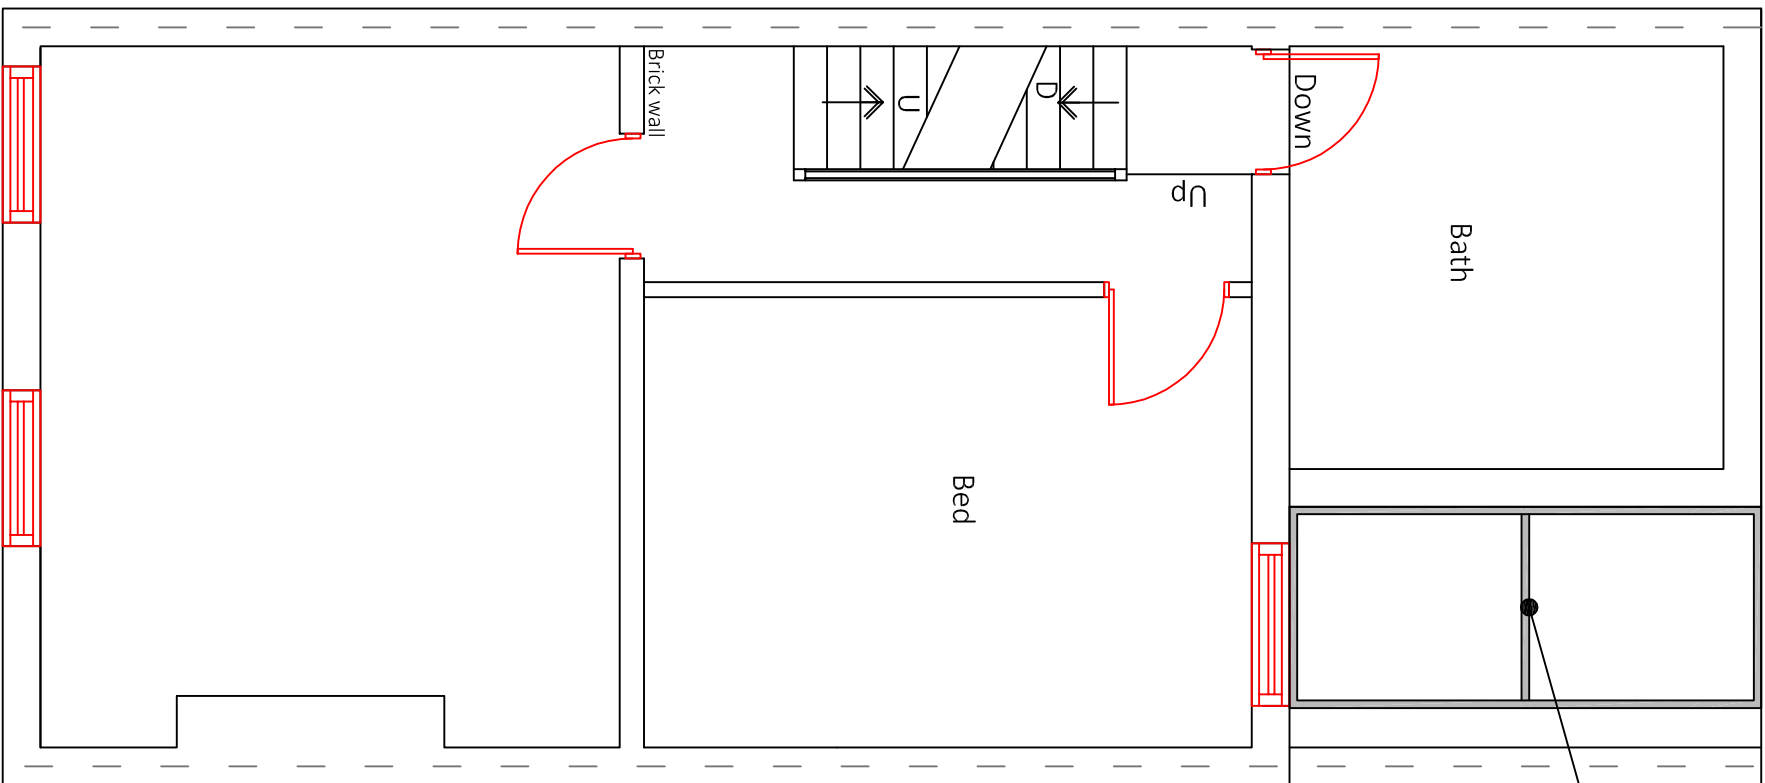


PROPOSED 1st FLOOR PLAN
Scale 1 / 50

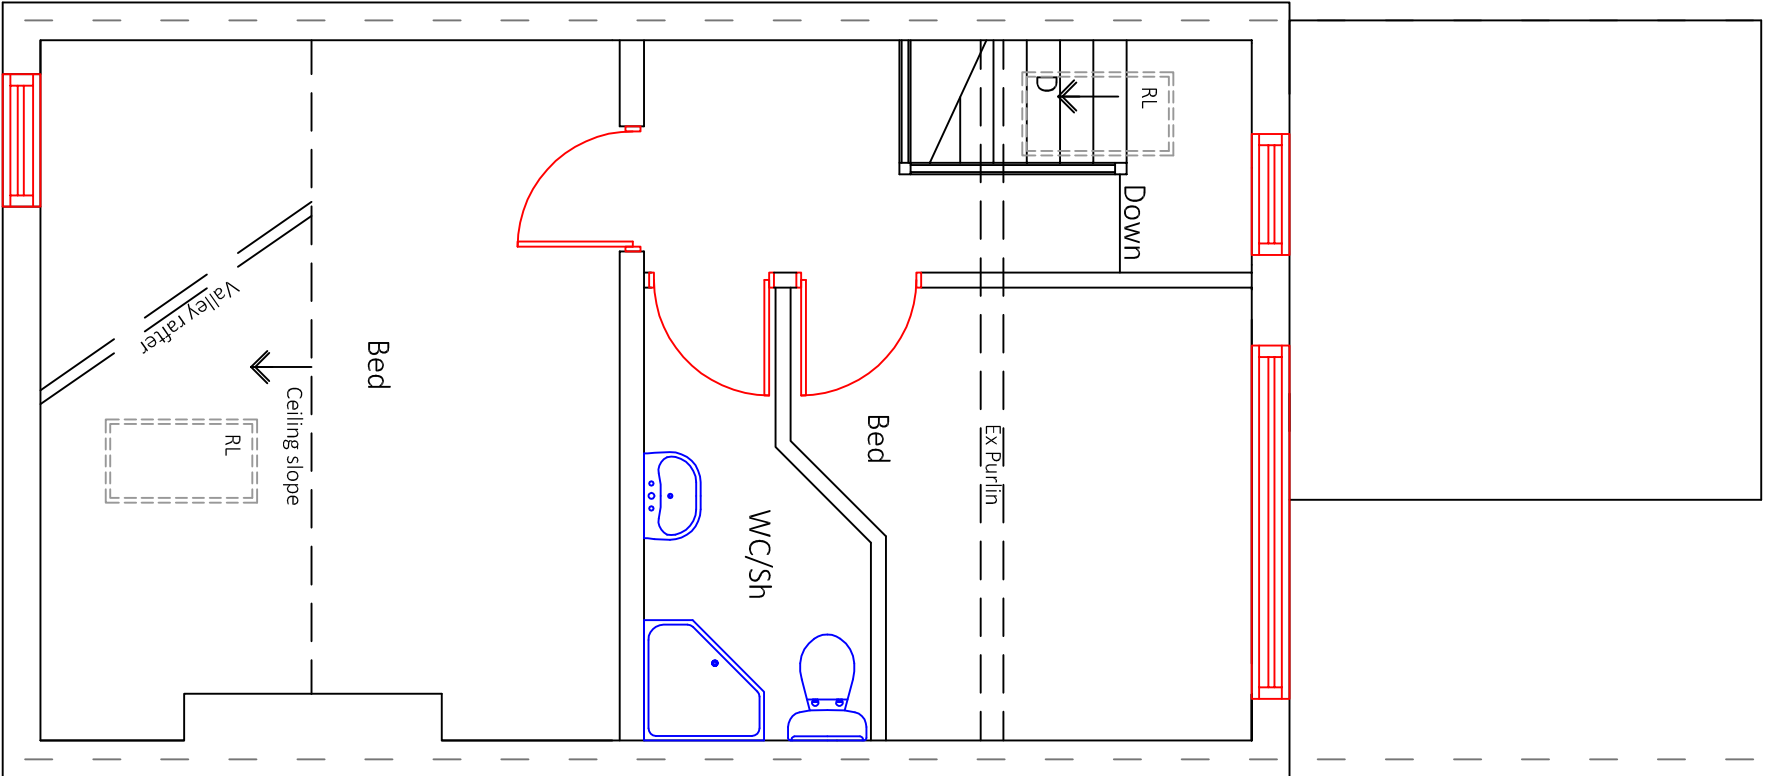


PROPOSED 2nd FLOOR PLAN
Scale 1 / 50

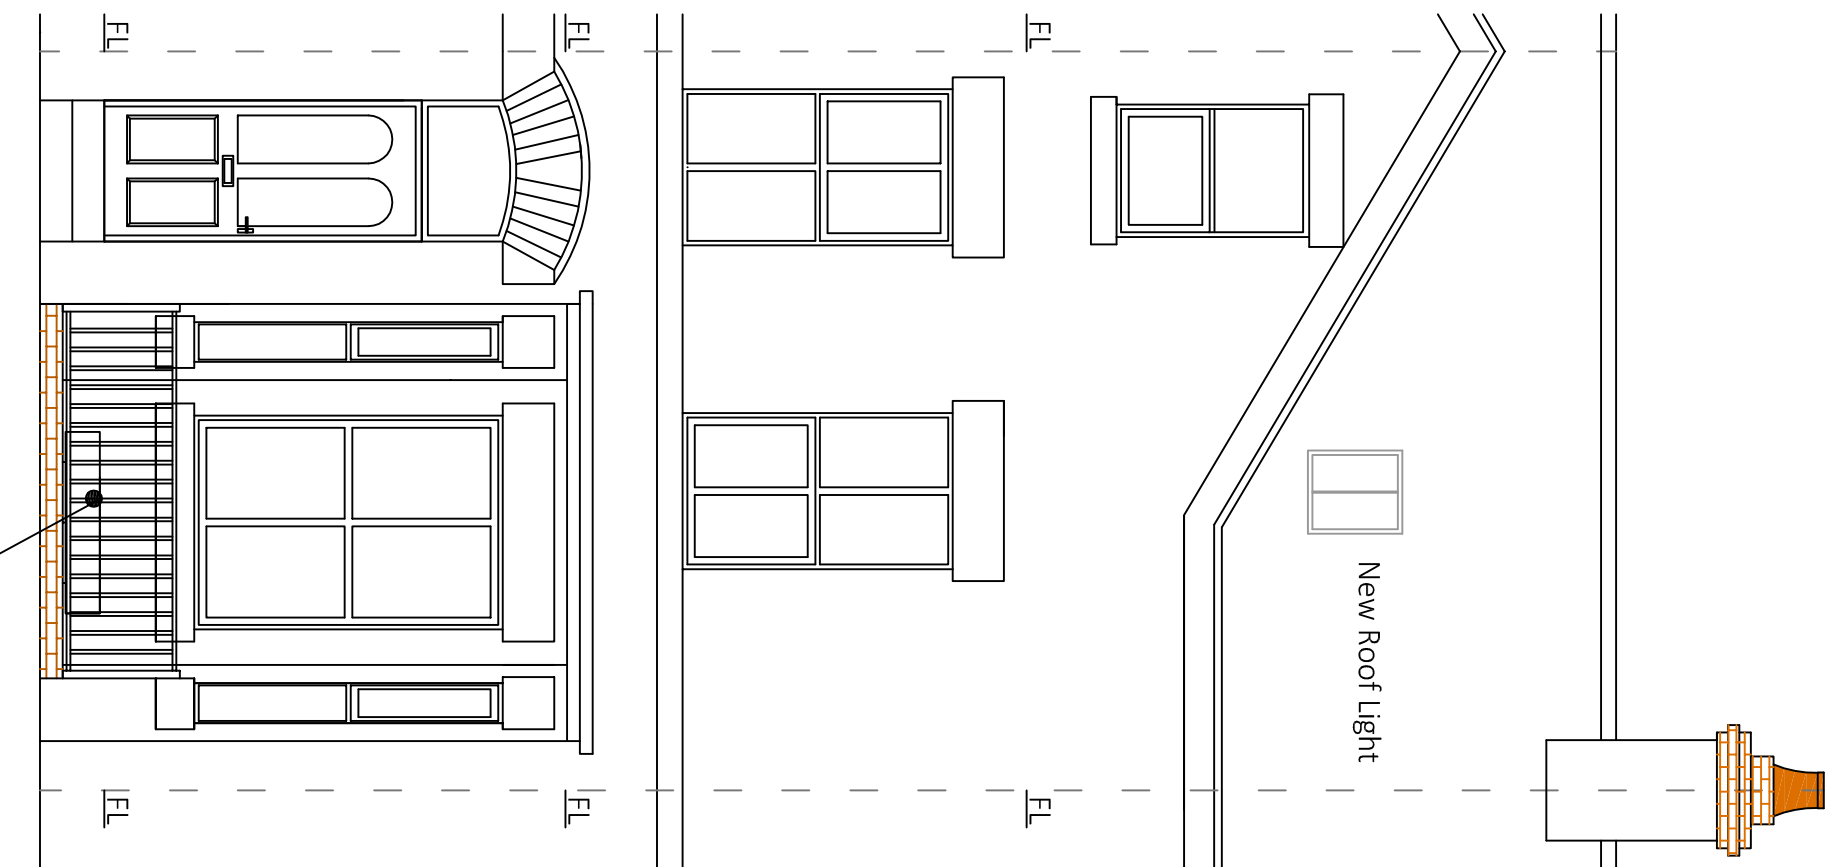

PROPOSED FRONT ELEVATION
Scale 1 / 50

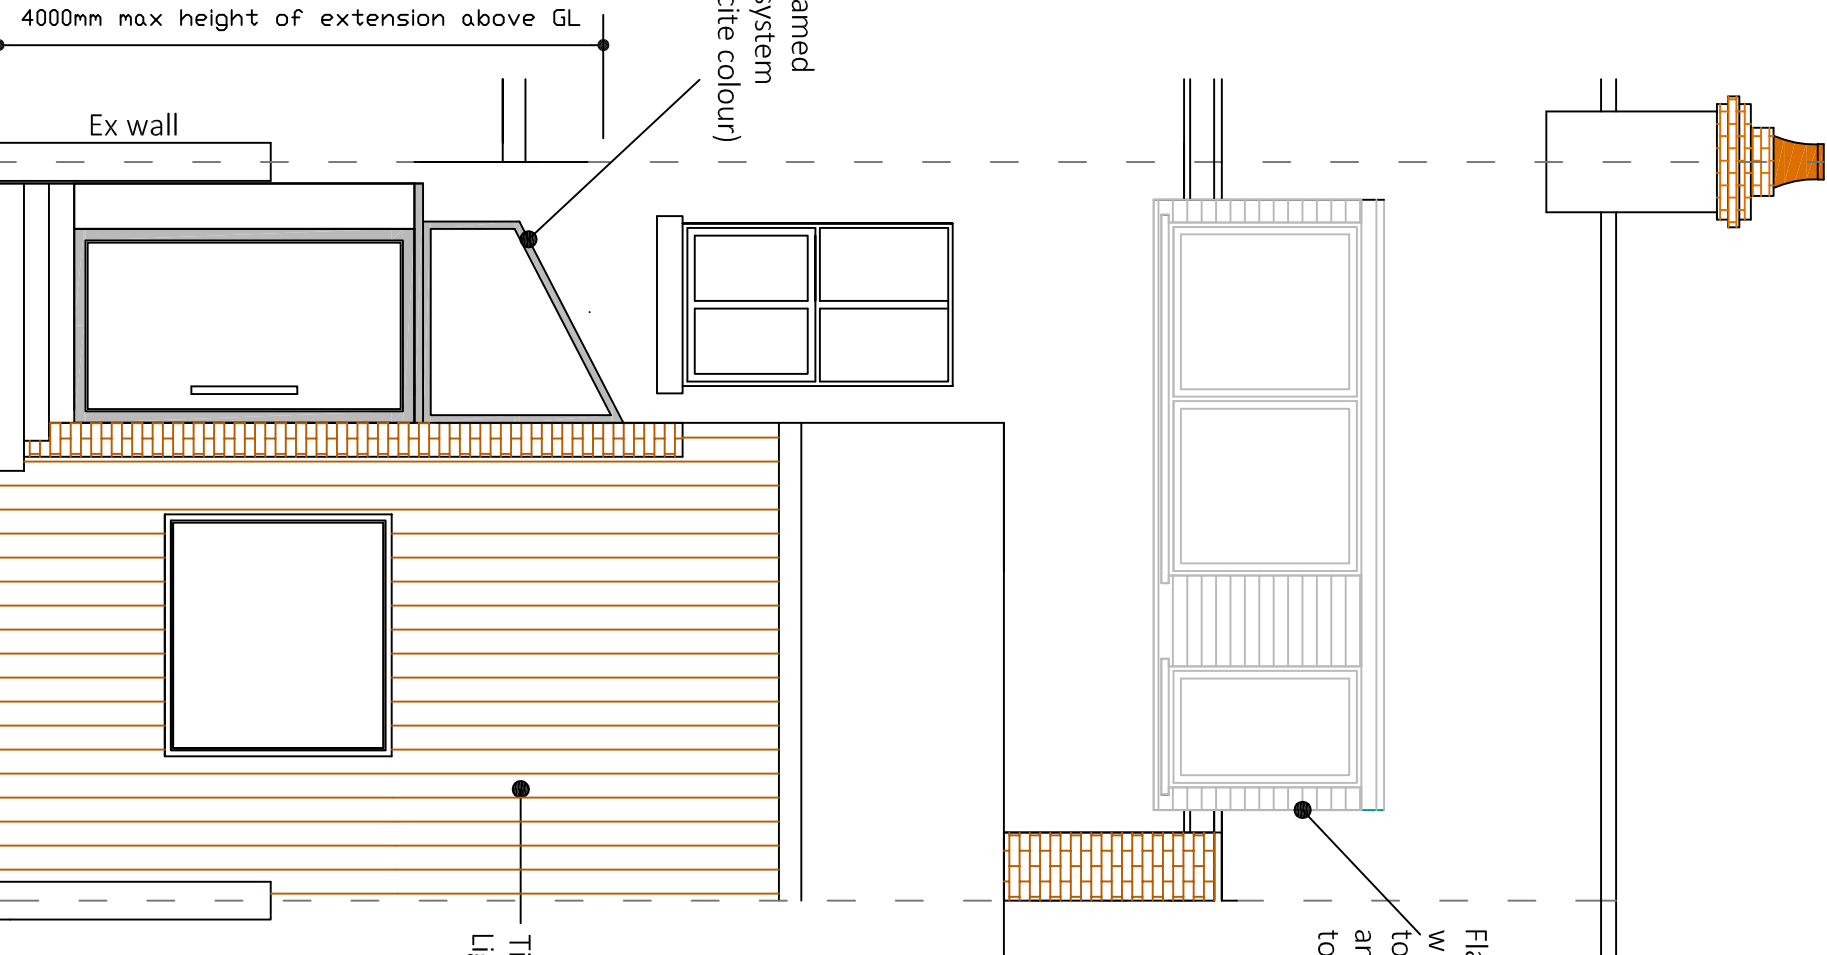

PROPOSED REAR ELEVATION
Scale 1 / 50

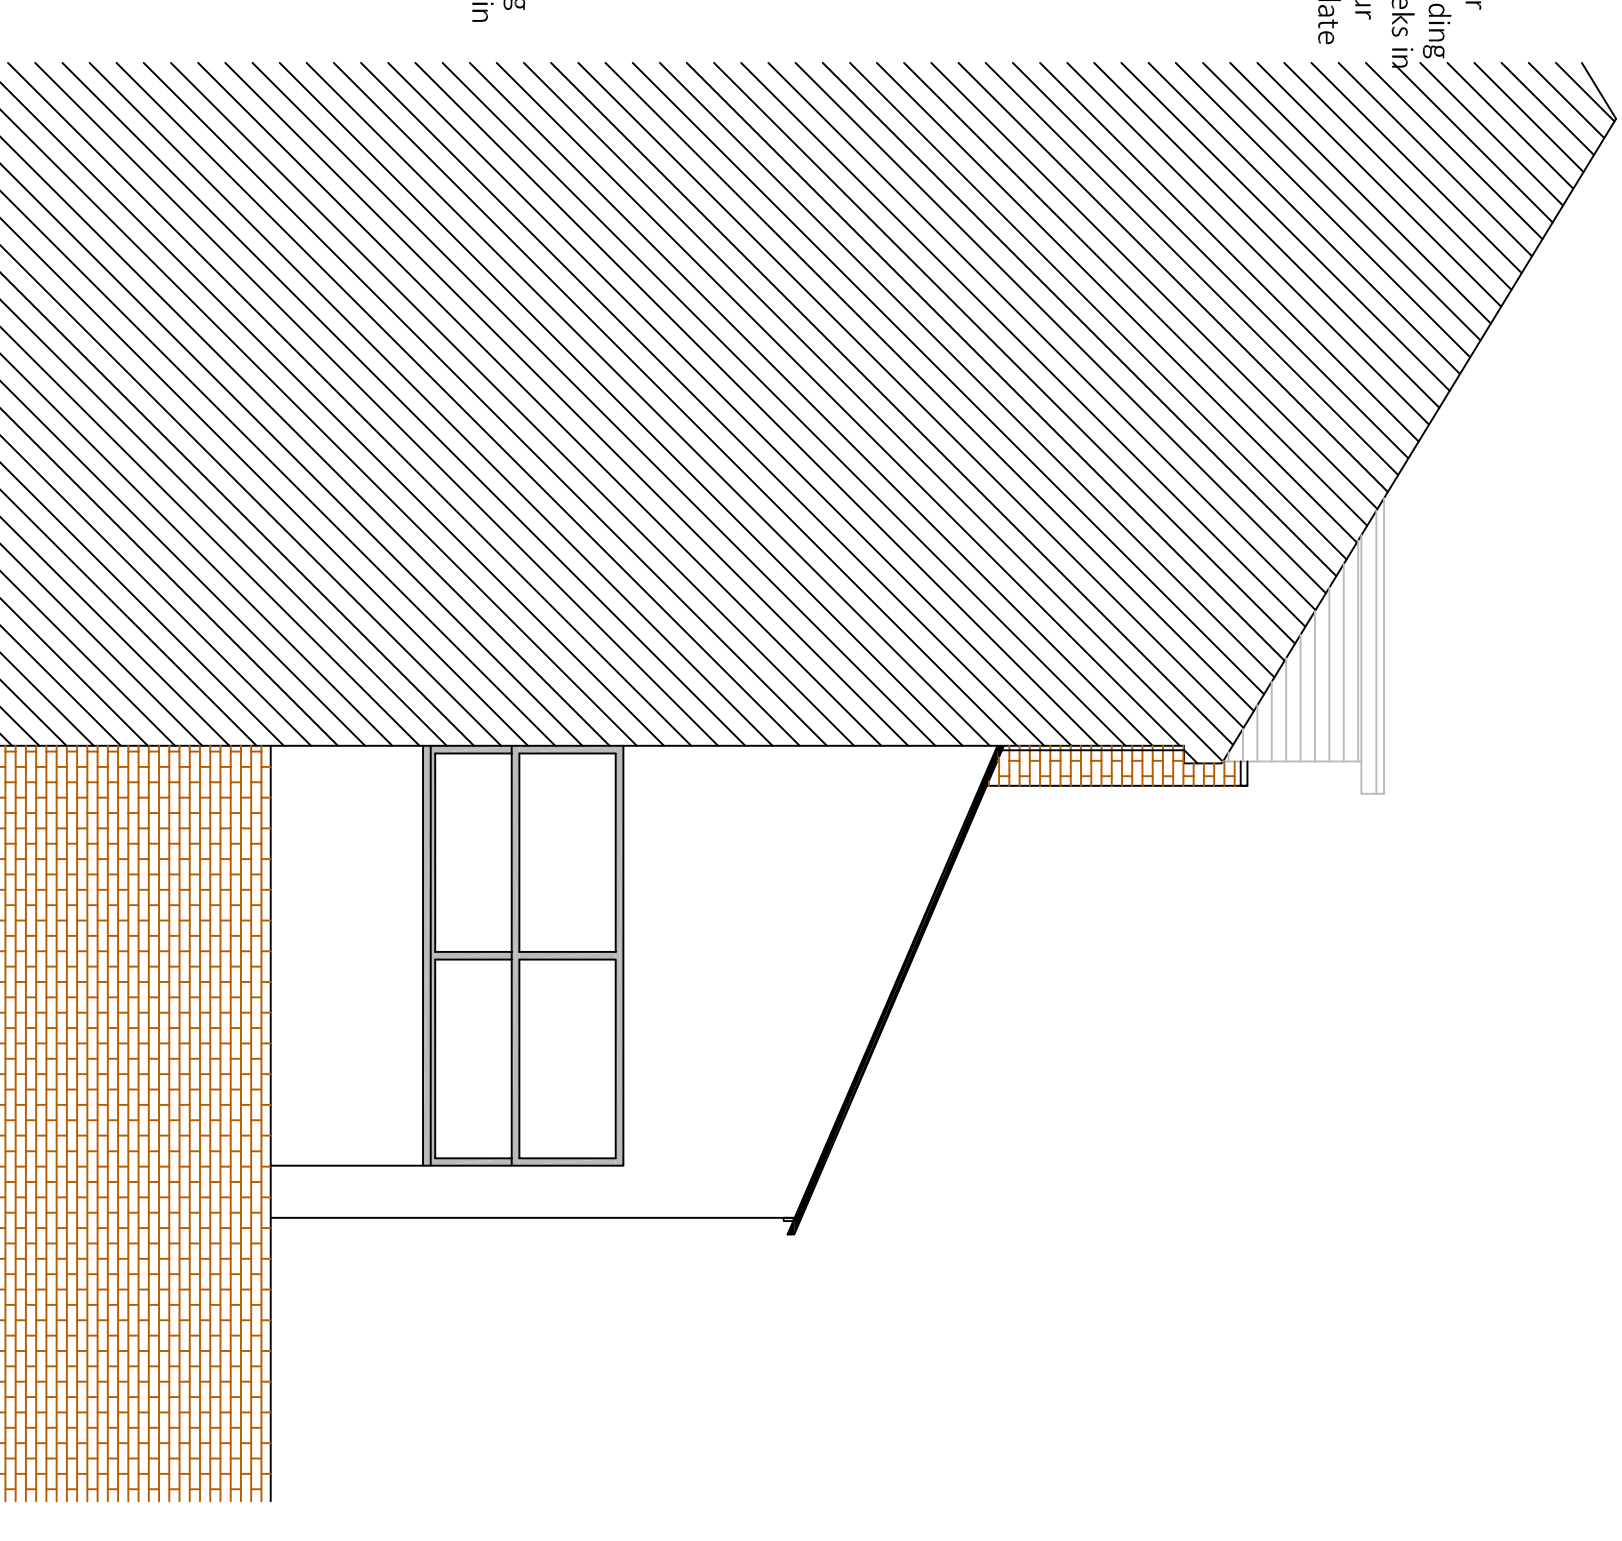

PROPOSED RH SIDE ELEVATION
Scale 1 / 50

This drawing is the copyright of the
PLATT WHITE PARTNERSHIP.
All dimensions are to be checked on site prior
to commencing work.
DO NOT SCALE FROM THIS DRAWING.

MATERIALS

PLATT WHITE
Partnership
Nova House, 94 Baulington
Chester, CH3 5AQ
Tel: 01244 314111, Fax: 01244 314700
e-mail: info@plattwhite.co.uk
Web: www.plattwhite.co.uk

Client
MR A McLAUGHLIN

Project
**14 BEAUFORT AVENUE
WEST DIDSBUURY M20 1LL**

Subject
PROPOSED ELEVATIONS, FLOOR PLANS

Dwg. No.
02

Drawn by
AL

Checked by
DL

Scale **As shown @ A1**

Date
Apr 20

Rev	Date	Name	Notes
A	25-7-21	DL	Finishes notes and LH side elevation added
Revisions			