
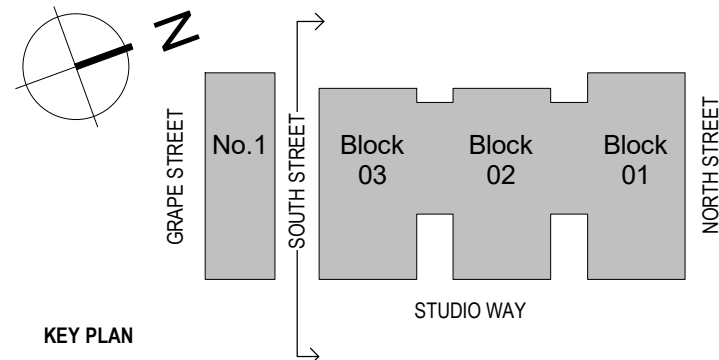


Materials Legend	
1	Precast Concrete Panels
3	Exposed Concrete Soffit
4	Concrete Paving Slabs & Ballast
5	PPC Metal Fascia Panel
6	External Balustrade
7	PPC Metal Louvre
8	Metal Stall Riser
9	External Roller Shutter
10	Feature Glass Canopy
12	PPC Metal Rainscreen Cladding
13	Tenant Signage Zone (App by tenants)
14	Perforated Panels
15	PPC Metal Parapet Coping
16	Capped Curtain Walling
17	Metal Soffit Panel

Glazing Legend	
	- Clear Glazing
	- Opaque Glazing
	- Tenant Signage Zone

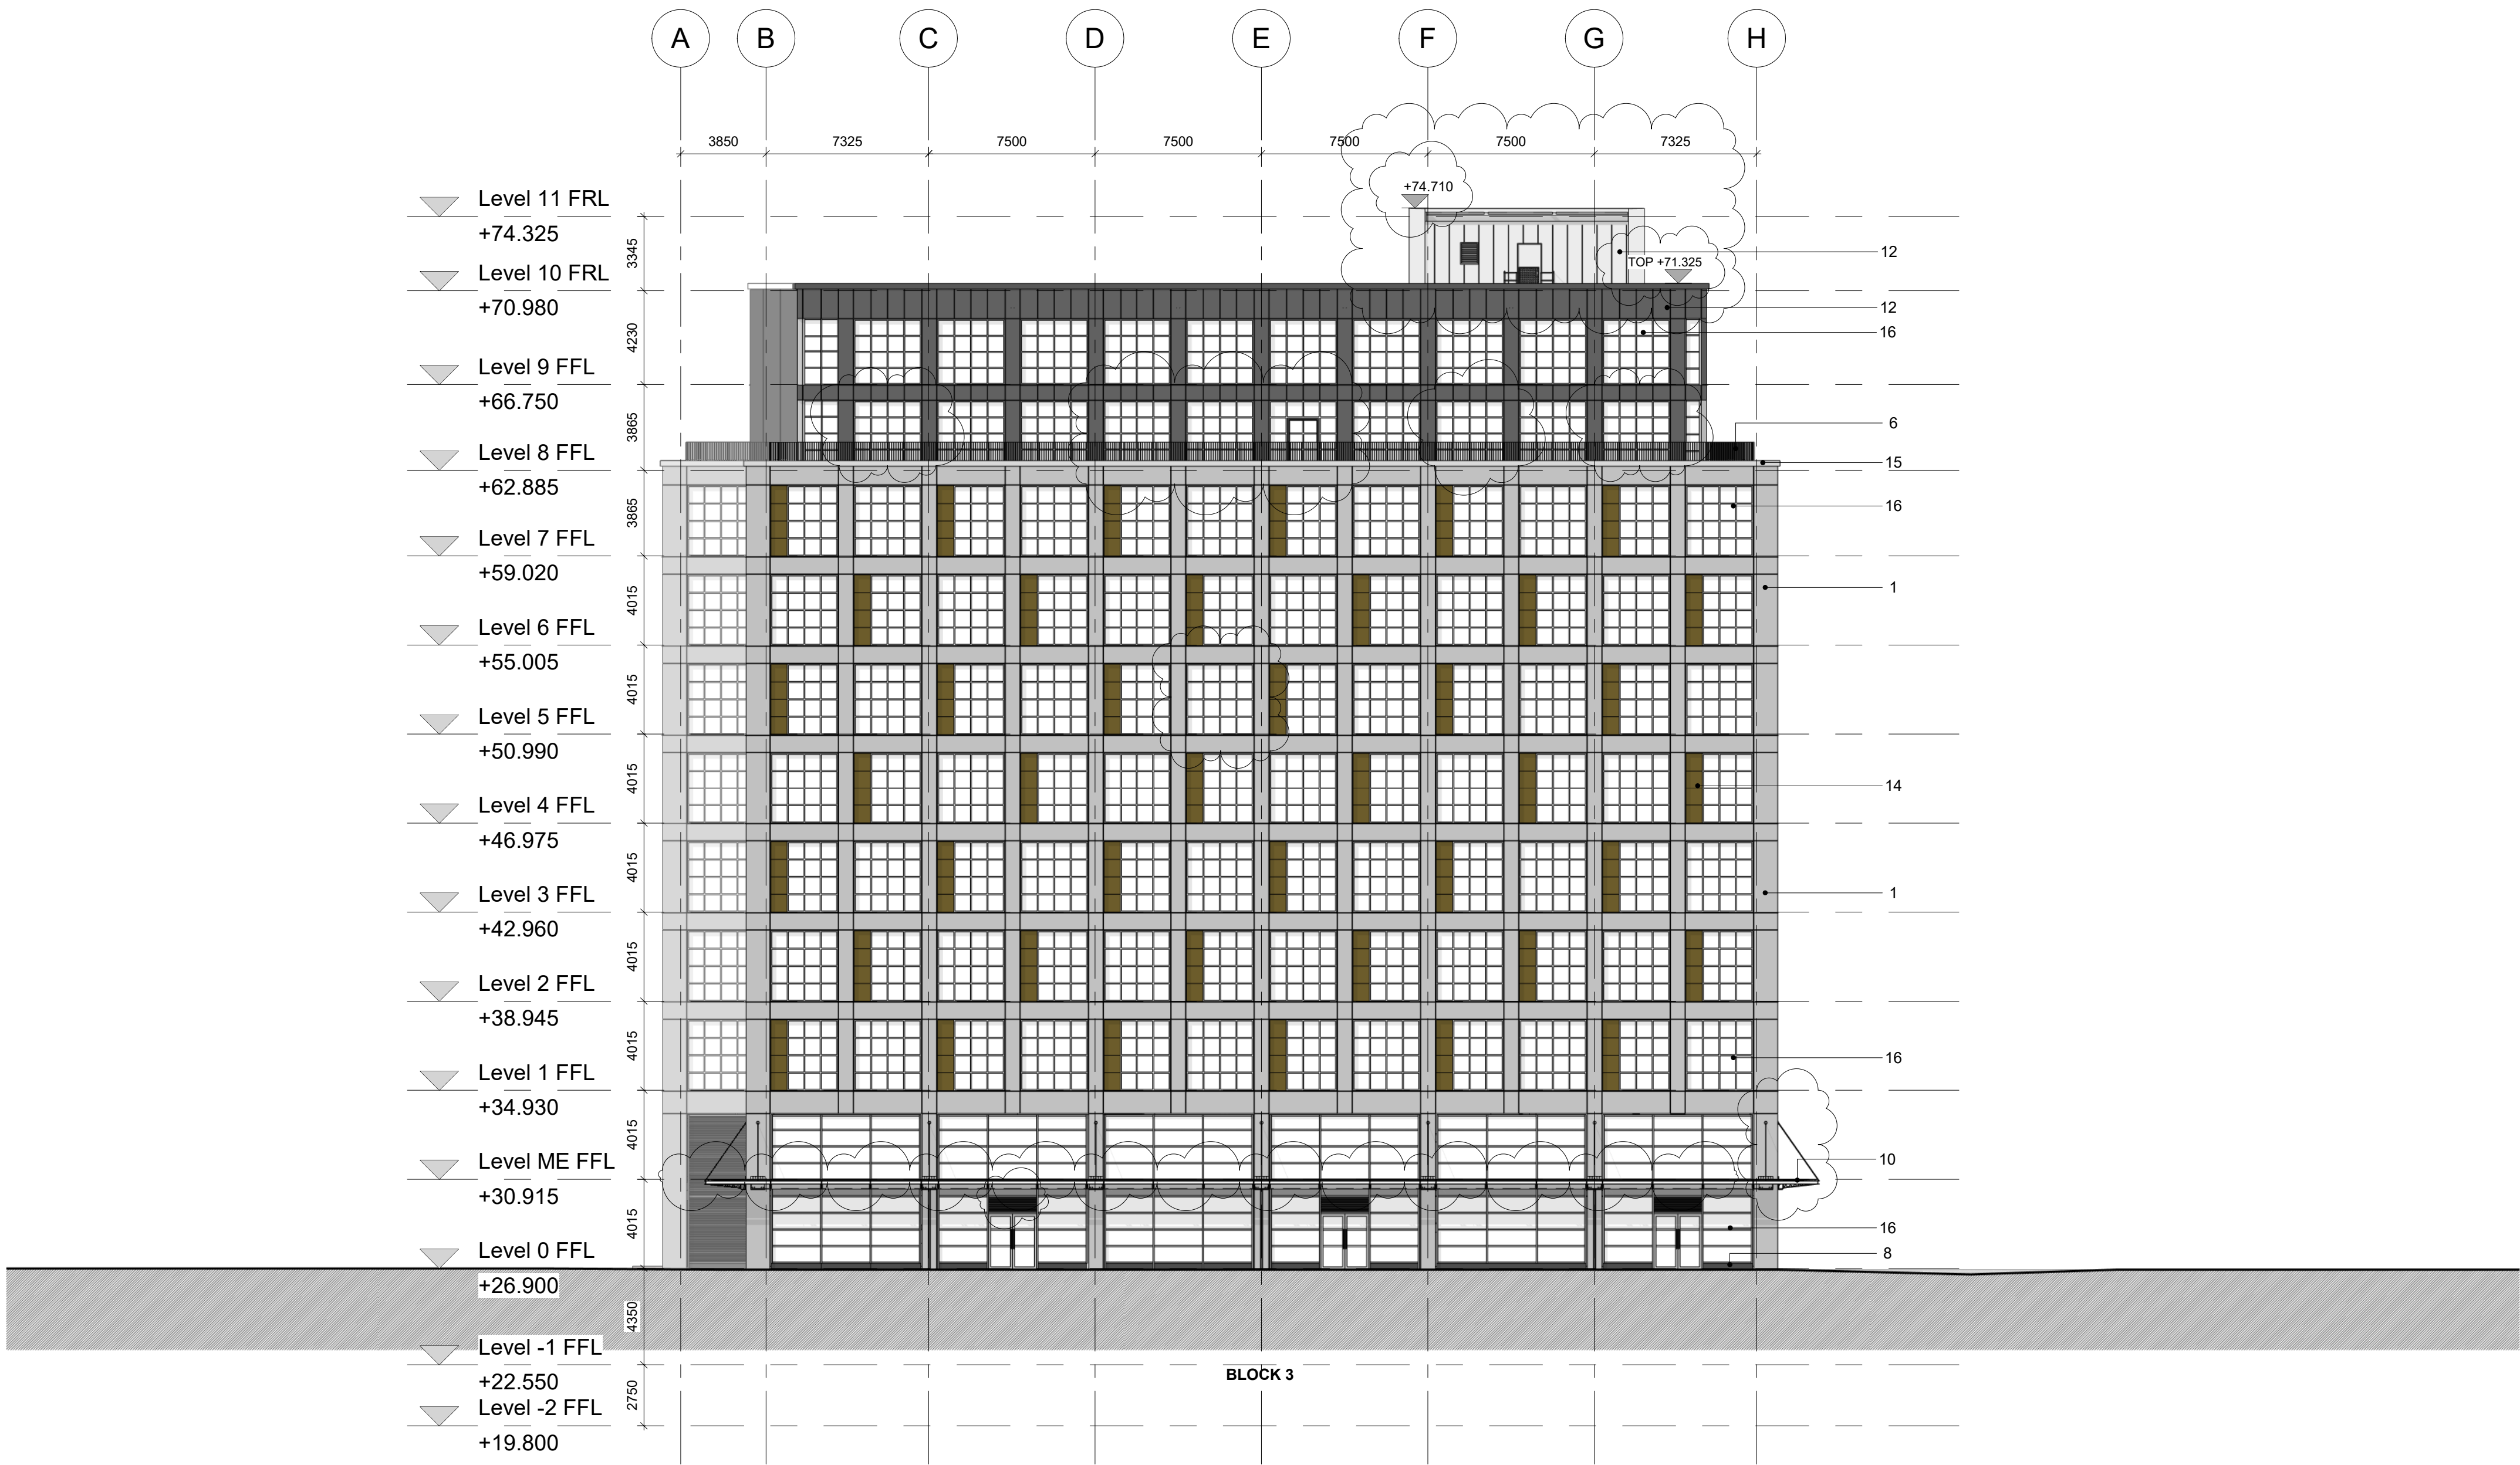

NOTES

THIS DRAWING MUST NOT BE SCALED.

ALL DIMENSIONS ARE TO BE VERIFIED AND CHECKED ON SITE. ANY DISCREPANCIES THAT ARE, OR BECOME APPARENT SHOULD BE REPORTED TO CHAPMAN TAYLOR.

AREAS INDICATED ARE APPROXIMATE GROSS INTERNAL AND NET INTERNAL AREAS. THEY RELATE TO THE LIKELY AREAS OF THE BUILDING AT THE CURRENT STAGE OF DESIGN. ANY DECISIONS TO BE MADE ON THE BASIS OF THESE PREDICTIONS, WHETHER AS TO PROJECT VIABILITY, PRE-LETTING, LEASE AGREEMENTS, OR THE LIKE, SHOULD INCLUDE DUE ALLOWANCE FOR THE INCREASES AND DECREASES INHERENT IN THE DESIGN DEVELOPMENT AND BUILDING PROCESS.

© COPYRIGHT CHAPMAN TAYLOR 2020

REV	DATE	BY	DESCRIPTION	CHK'D
-----	------	----	-------------	-------

P05	28.01.2020	NP	FOR PLANNING ISSUE: Non Material Amendment	MD
P04	25.10.2018	AE/ACNP	Keynotes Updated & Glazing Legend Added	MD
P03	05.10.2018	AE/ACNP	FOR PLANNING ISSUE	MD
P02	28.09.2018	AE/ACNP	PRELIMINARY ISSUE: General update - level updates in accordance with structural engineer input	AE
P01	30.08.2018	AE/AC	PRELIMINARY ISSUE	MD

PROJECT STATUS PLANNING	PROJECT MANCHESTER GOODS YARD	DRAWING TITLE PROPOSED SOUTH ELEVATION, BLOCK 03
CLIENT ALLIED LONDON DEVELOPMENT MANAGEMENT 33 Cork Street, London W1S 3NQ	ARCHITECT CHAPMAN TAYLOR GLOBAL ARCHITECTS & MASTERPLANNERS MANCHESTER STUDIO Bloss Viewmower 4 Castle Street, Castlefield Manchester M14 4LZ United Kingdom T +44 (0)161 628 6000 E manchester@chapmantaylor.com www.chapmantaylor.com	Scale 1 : 200 @ A1 INTERNAL JOB NO 2 ISSUE DATE 10 DRAWN BY 20M CHECKED BY PROGRAMME ID 261MGY PROJECT ID SEPTEMBER 2018 ORIGINATOR AE LEVEL MD VOLUME TYRE ROLE NUMBER REVISION SJK 600 CTA XX XX DR A 07204 P05