


1. ALL DIMENSIONS ARE IN MILLIMETRES AND LEVELS IN METERS UNLESS OTHERWISE SPECIFIED. ALL MEASUREMENTS SHOULD BE VERIFIED ON SITE PRIOR TO WORKS BEING UNDERTAKEN
2. THIS DRAWING IS TO BE READ IN CONJUNCTION WITH ALL OTHER RELATED DRAWINGS AND SPECIFICATIONS.

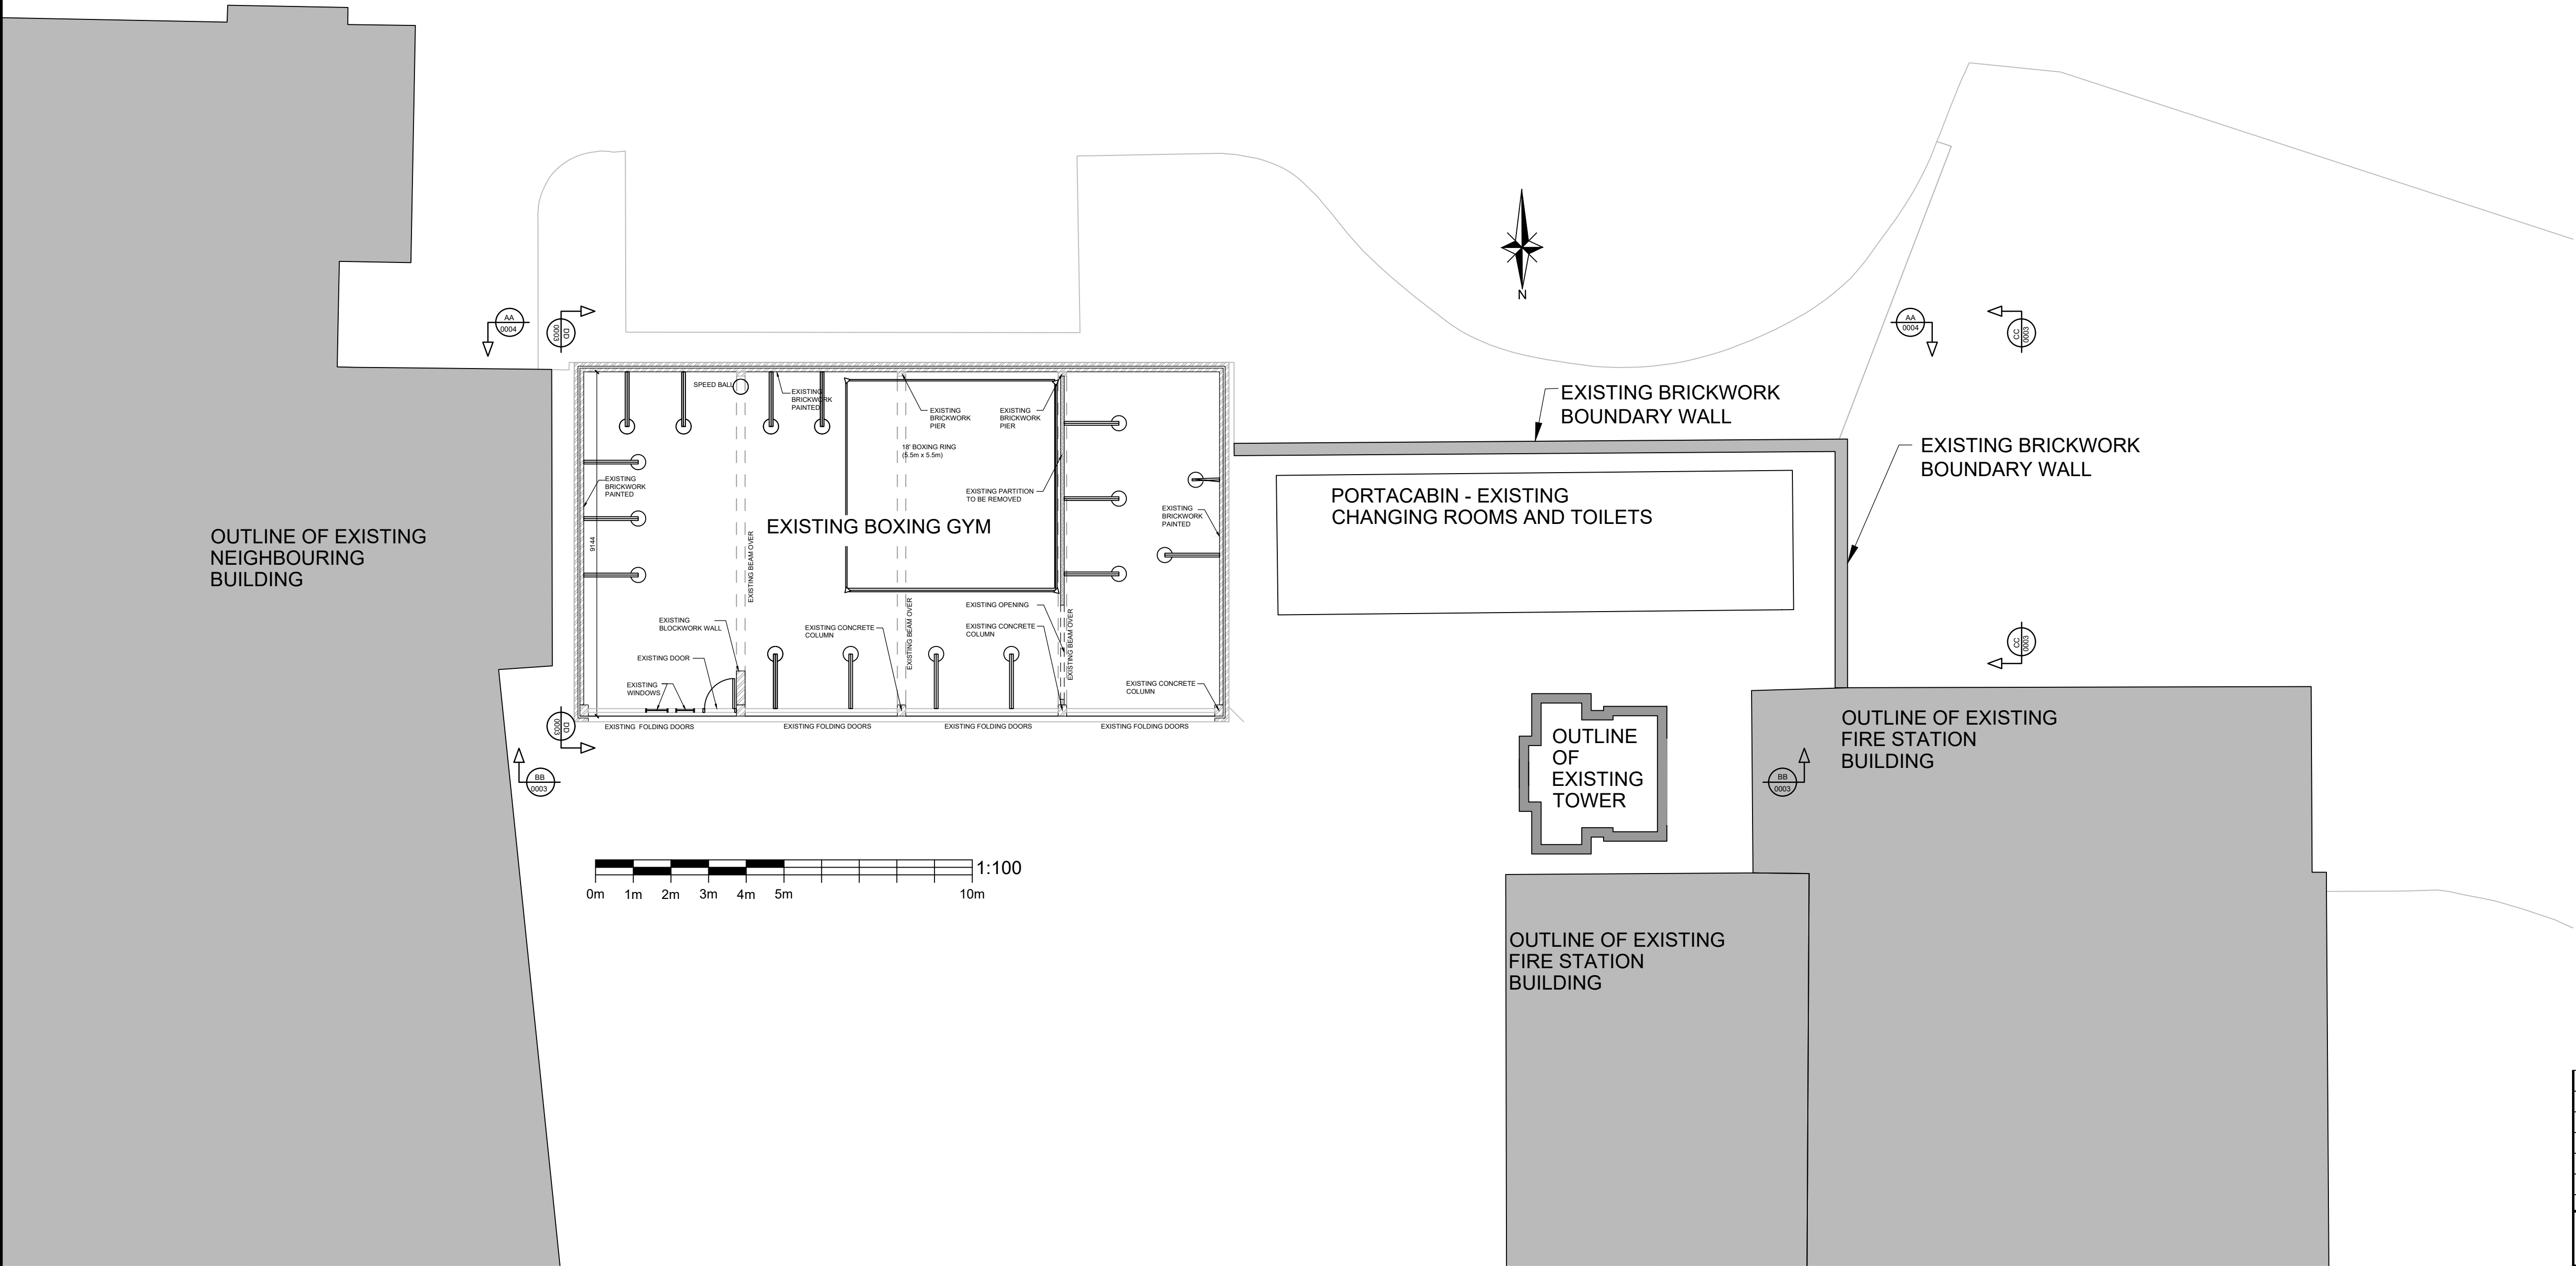

EXISTING SITE PLAN / GROUND FLOOR PLAN
SCALE 1:100

P03	MAY'22	ES	MINOR REVISIONS	SH	SH
P02	JAN'22	ES	DAWING TITLE REVISED	SH	SH
P01	NOV'21	ES	FIRST ISSUE FOR COMMENTS	SH	SH
REV.	DATE	DRAWN	DESCRIPTION	CHKD	APPRD
STATUS DESCRIPTION				STATUS	
FOR PLANNING				S2	

HBL

Brook House
Weybrook Road,
Manchester M19 2QD
+44 (0)161 432 9977 | www.hbl.ltd
Consulting Civil & Structural Engineers

PROJECT
MOSS SIDE FIRE STATION BOXING CLUB

DRAWING TITLE
EXISTING SITE PLAN / GROUND FLOOR PLAN

CLIENT
MOSS SIDE FIRE STATION BOXING CLUB

HBL REF. 5468	SCALE(S) 1:100	DATE NOV'21
DRAWN ES	CHECKED SH	APPROVED SH
DRAWING No. 5468-HBL-XX-XX-DR-C-0002		REV. P03