

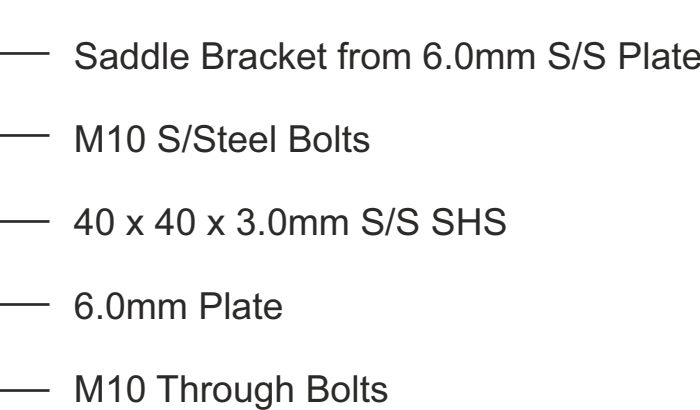
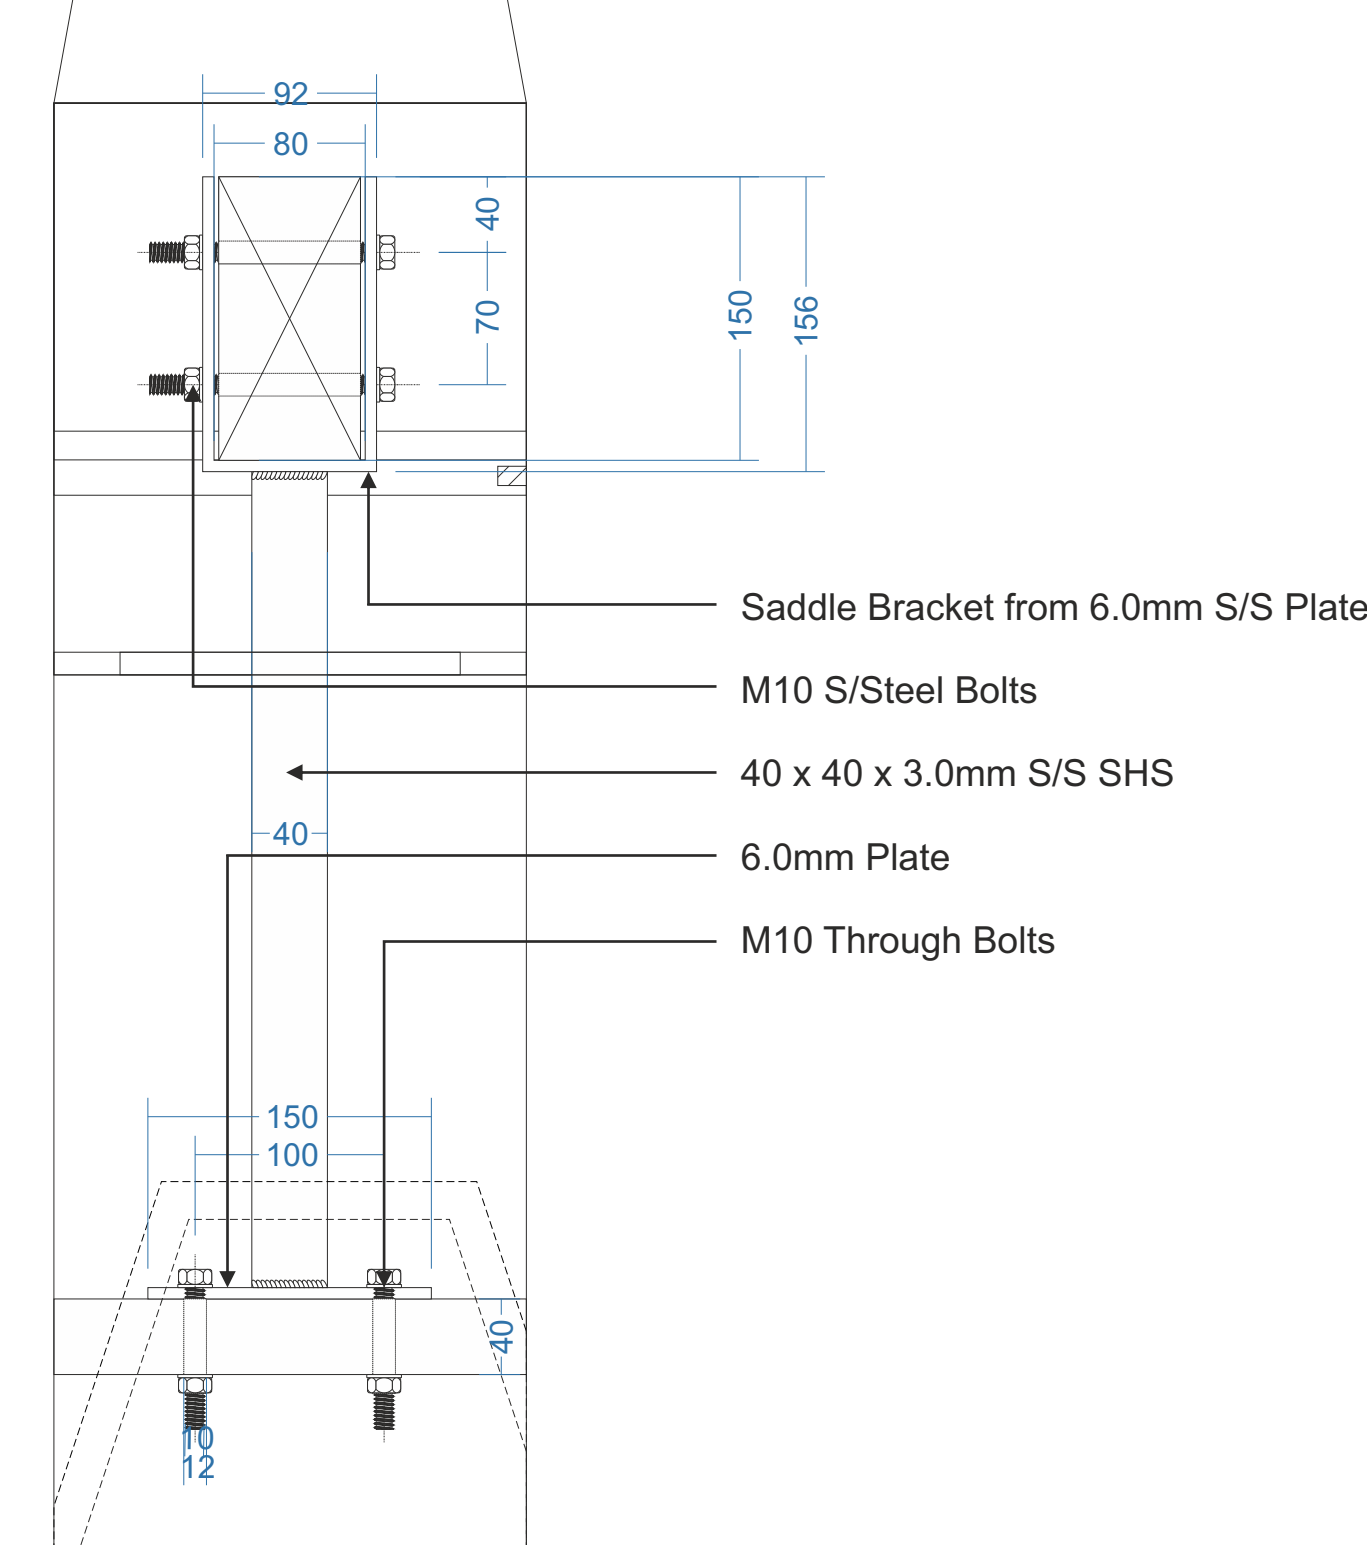
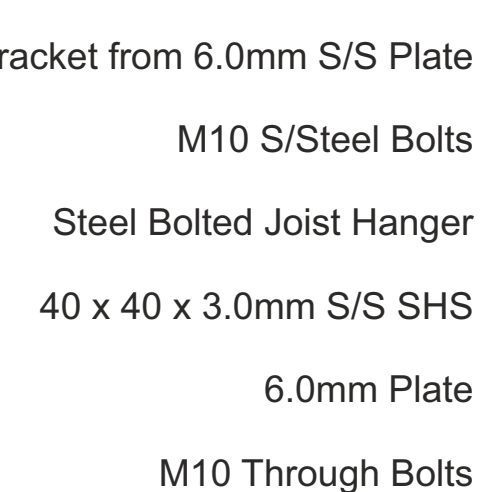
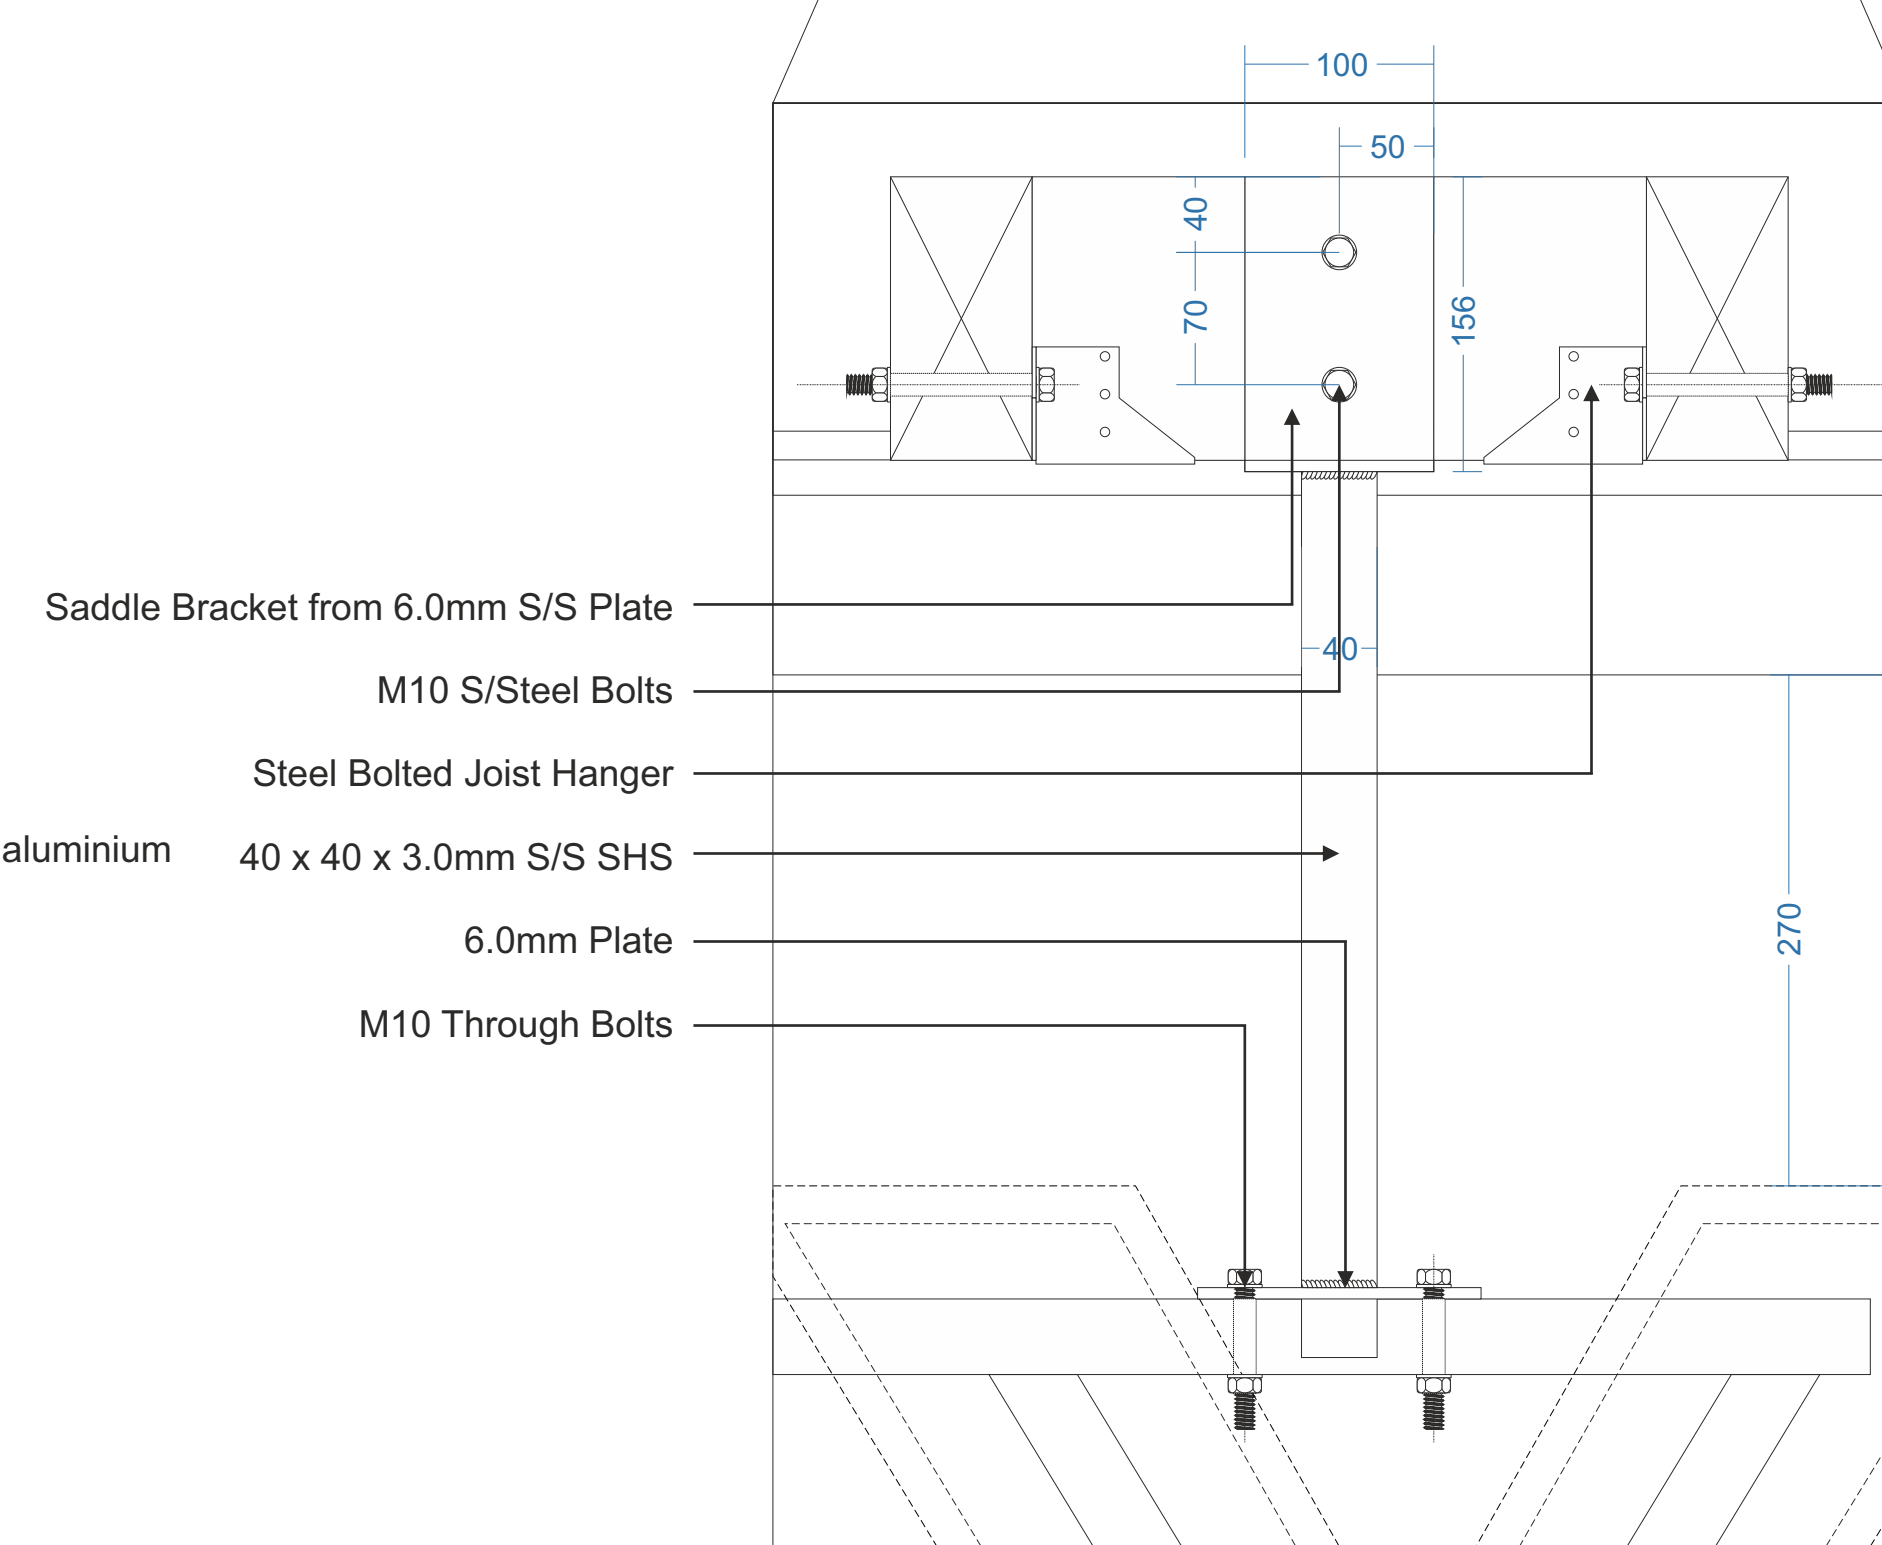
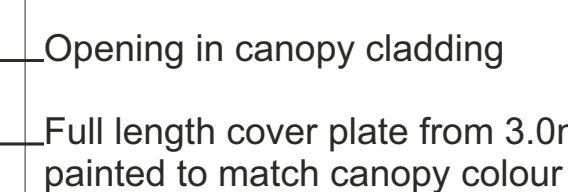
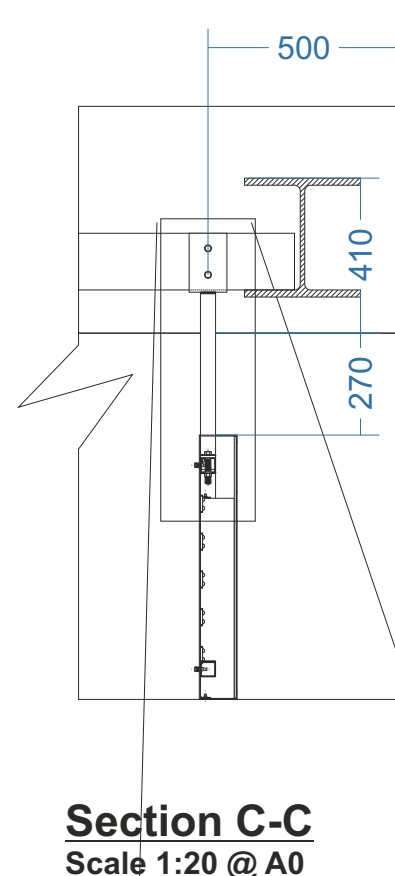
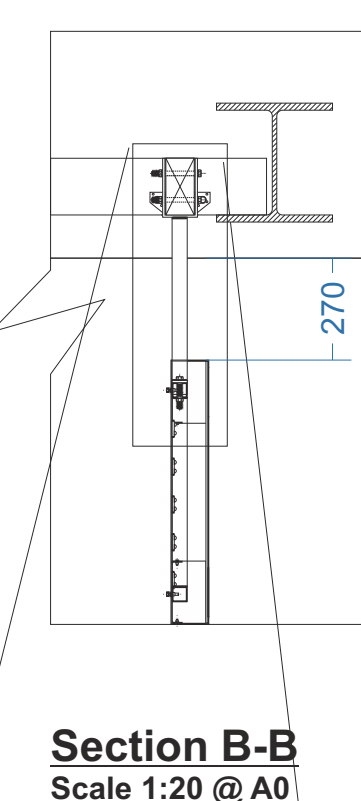


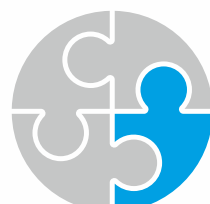



StudioTech (UK) Ltd © 2021

Client	Inside Limited		
 studiotech t. 0161292 9000 e. info@studiotech.co.uk w. www.studiotech.co.uk			
Studiotech, Bridge House, Unit 13, Latham Close, Bredbury, Stockport SK6 2SD			
Project			
City Tower Manchester			
Drawing Title			
North Entrance Canopy Signage Bracket Fixing Detail			
Scale	As Shown	Date	26-02-11
Drawing No.			Rev
ST-5354-CTM-103			A
 ibtgroup			

Plan View
Scale 1:20 @ A0

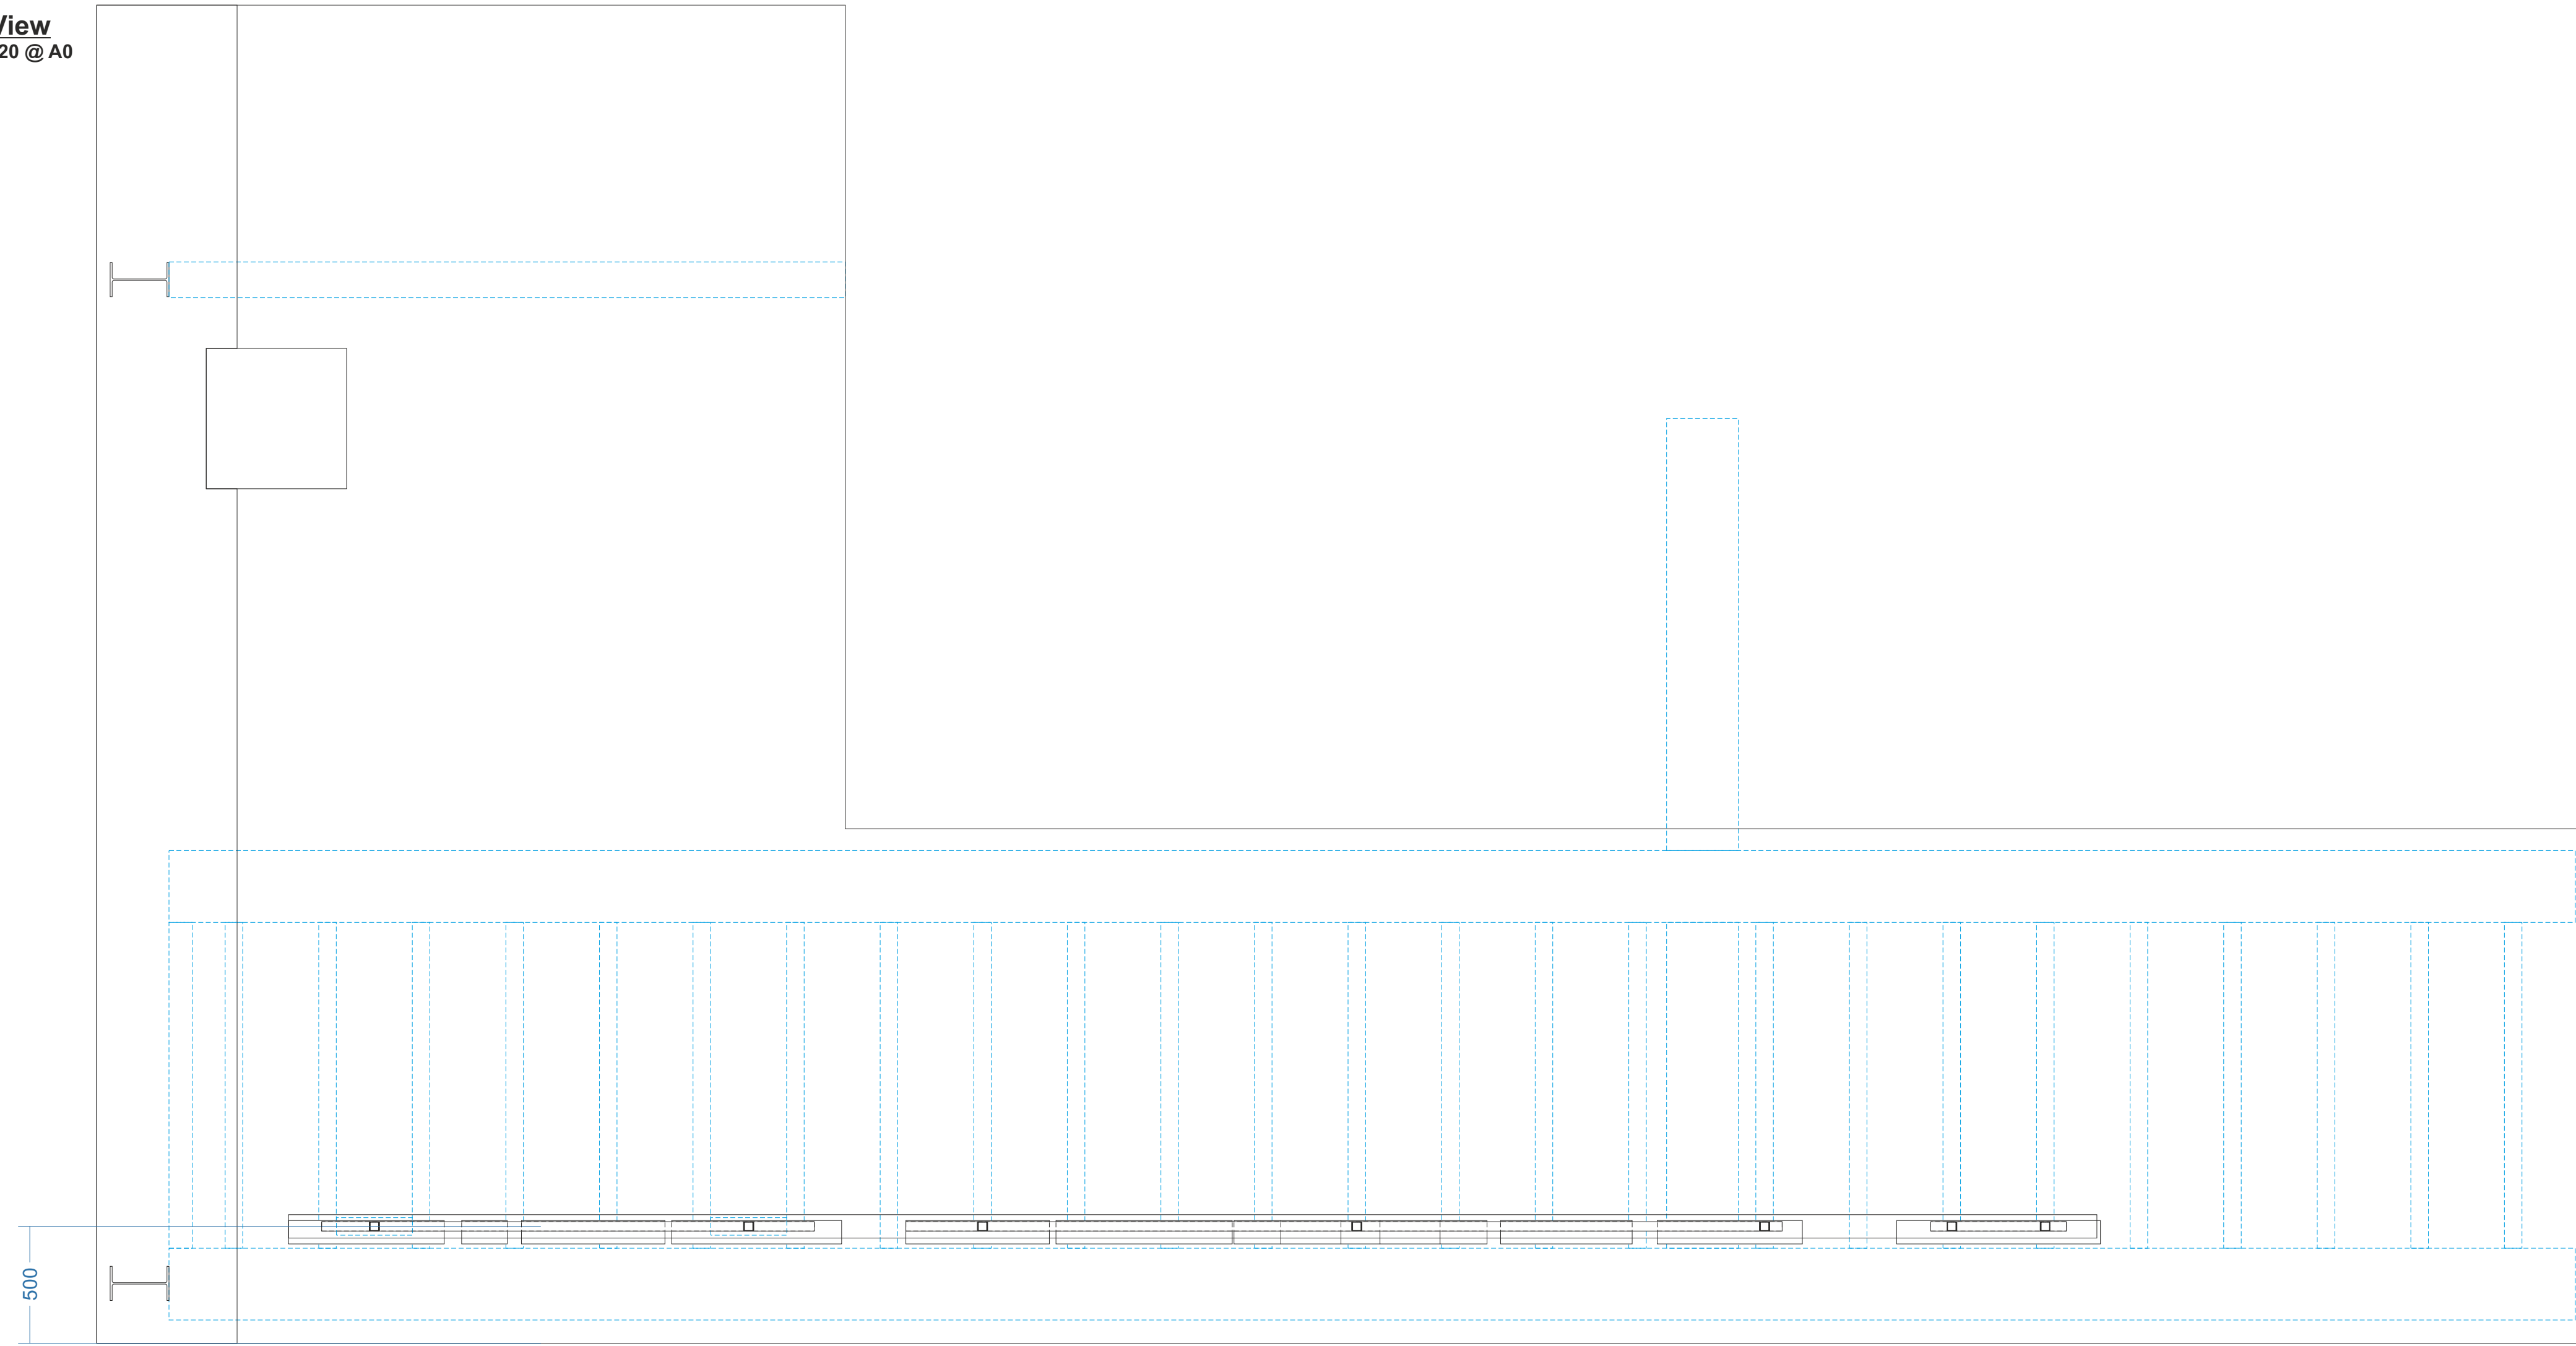


New York St/South Elevation View
Scale 1:20 @ A0

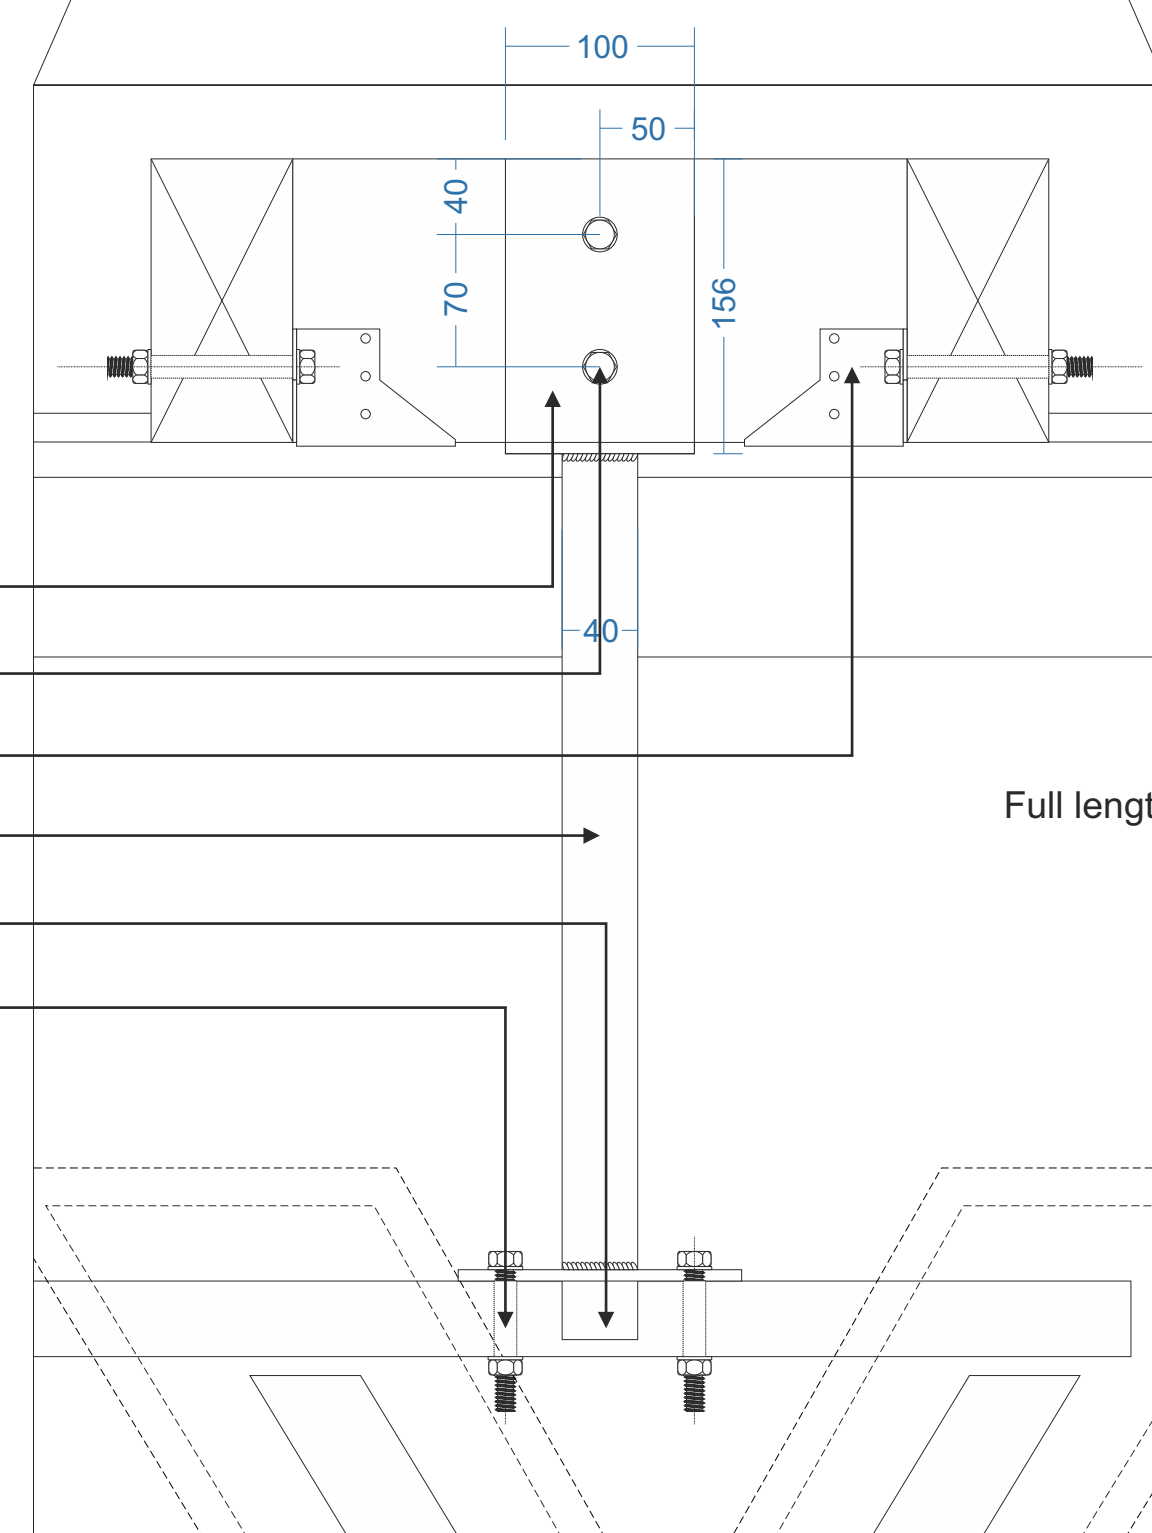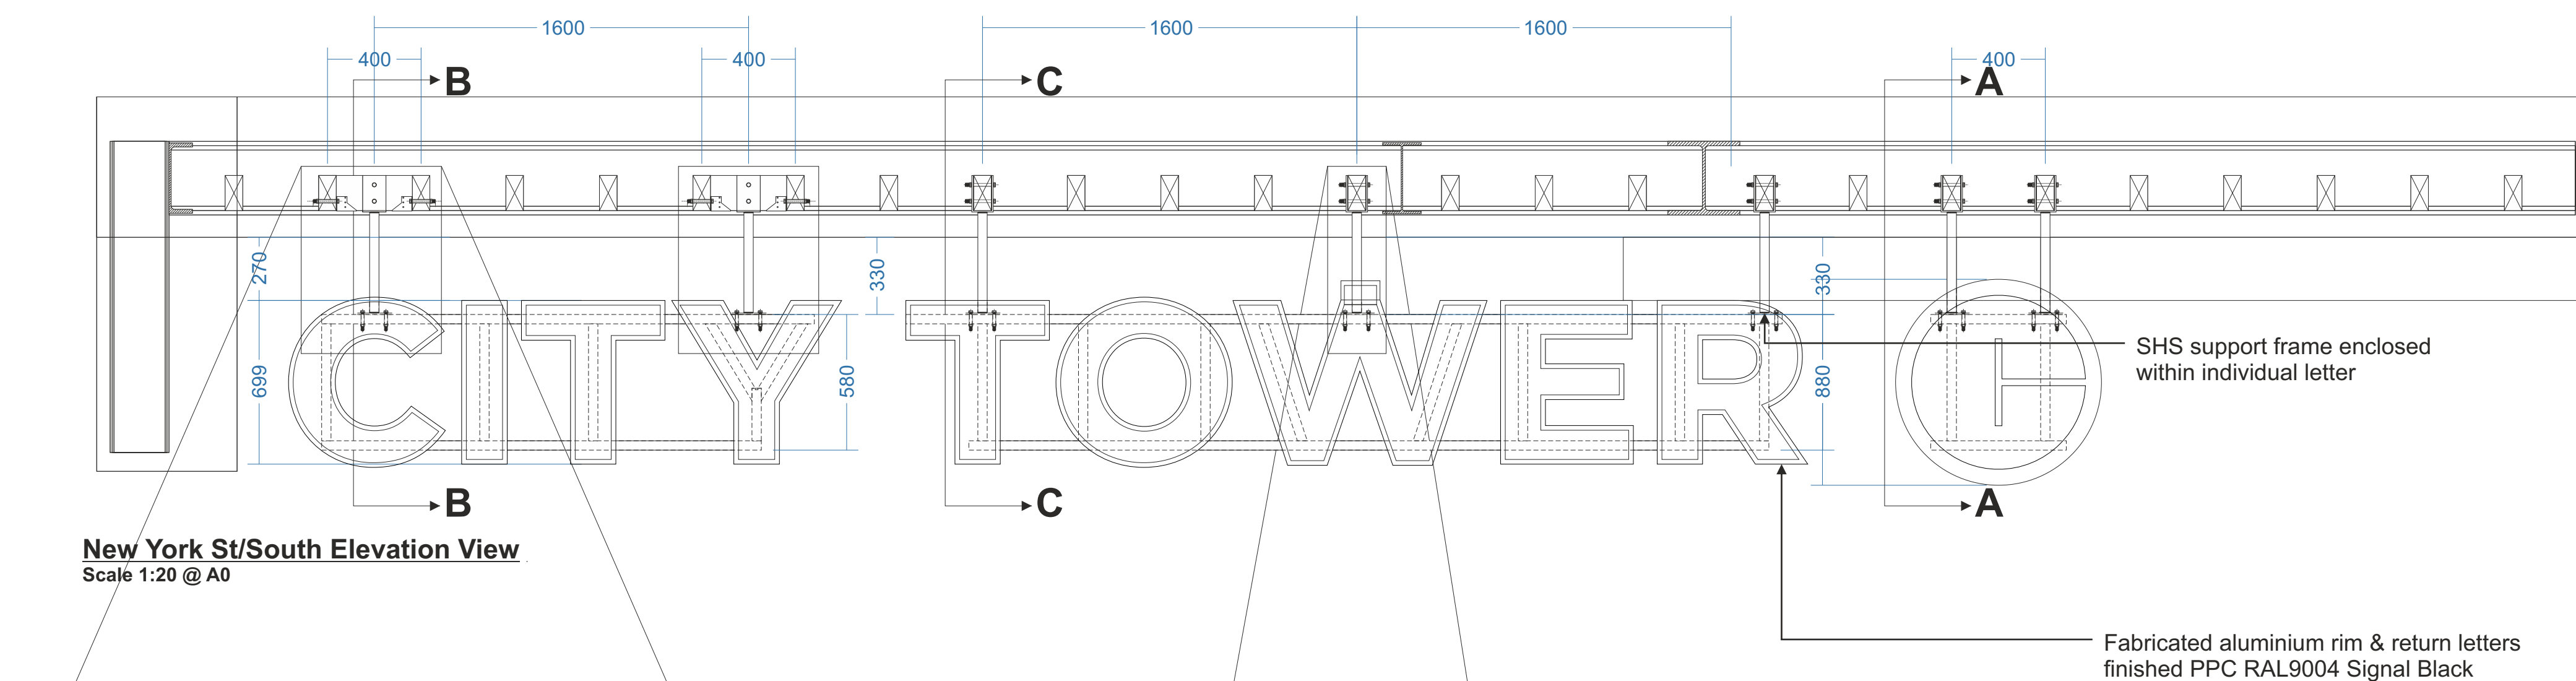


Detail Extract
Scale 1:4 @ A0


Full length cover plate from 3.0mm aluminium painted to match canopy colour

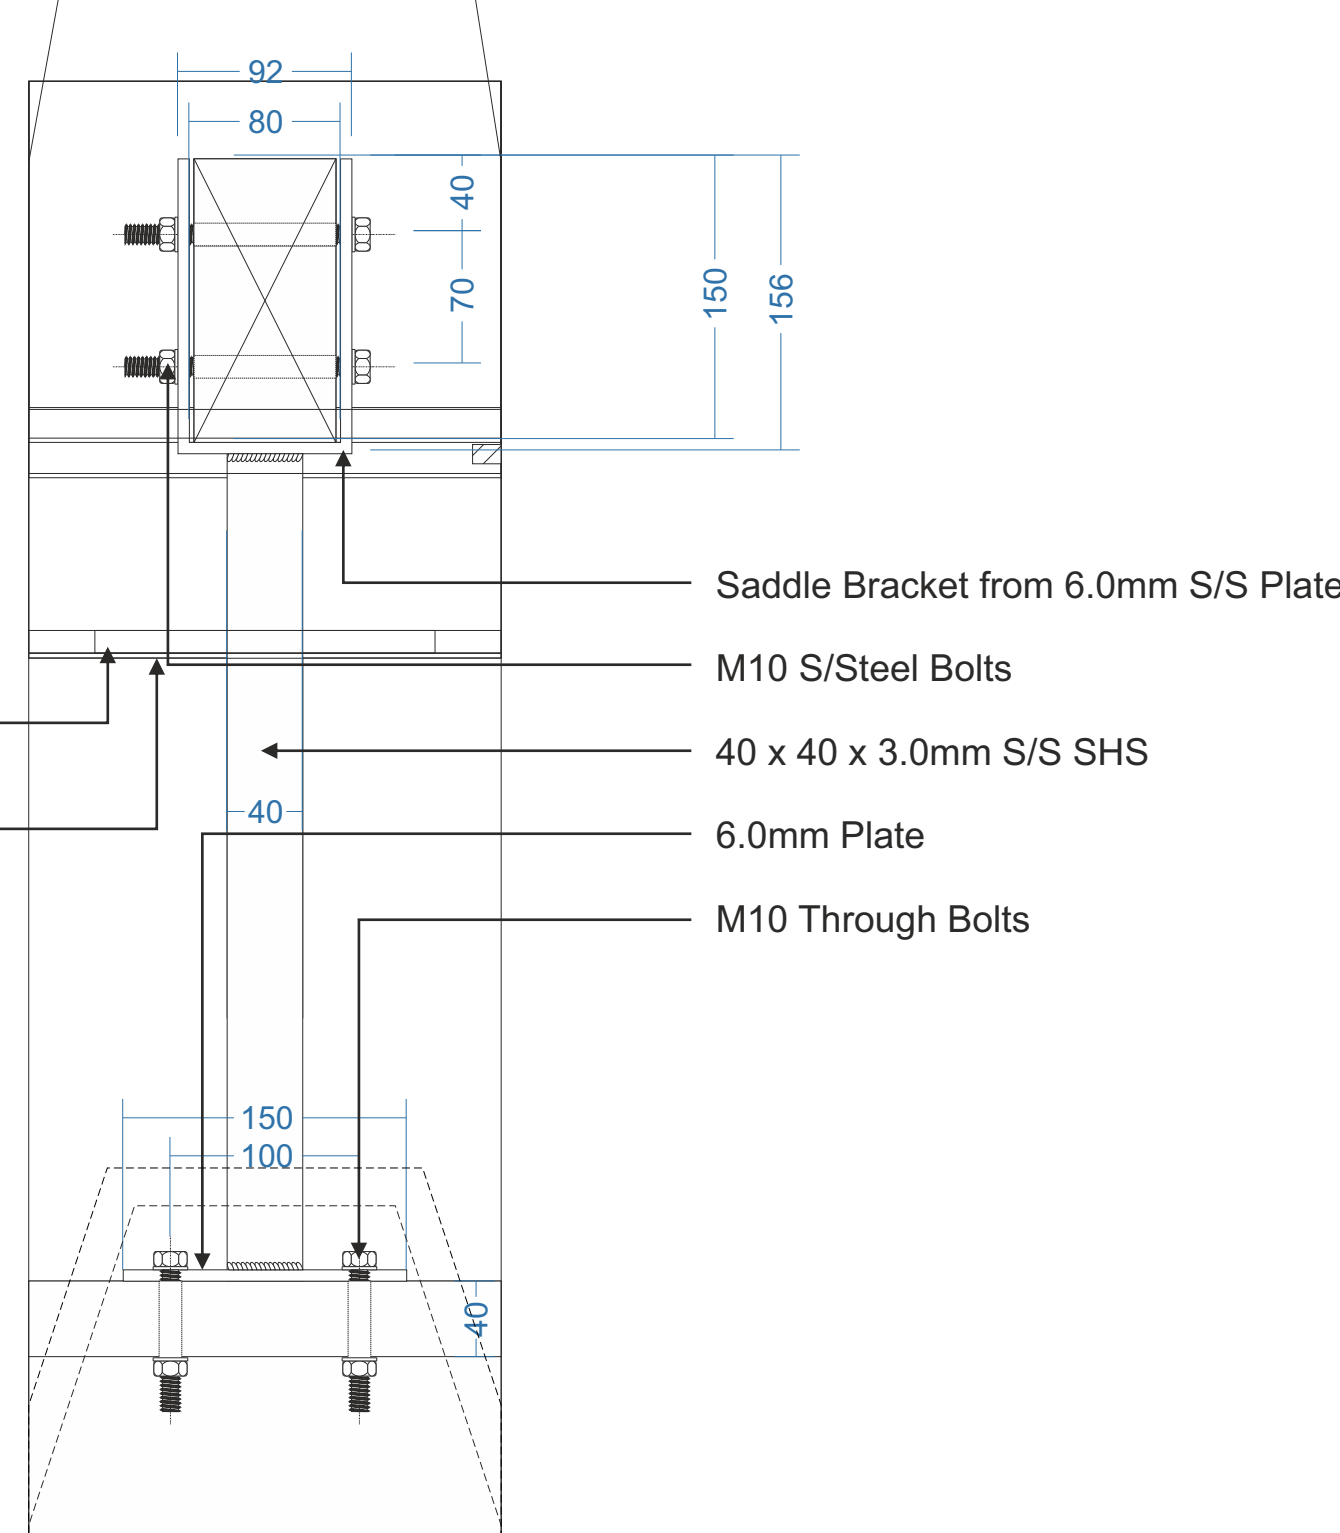


Detail Extract
Scale 1:4 @ A0

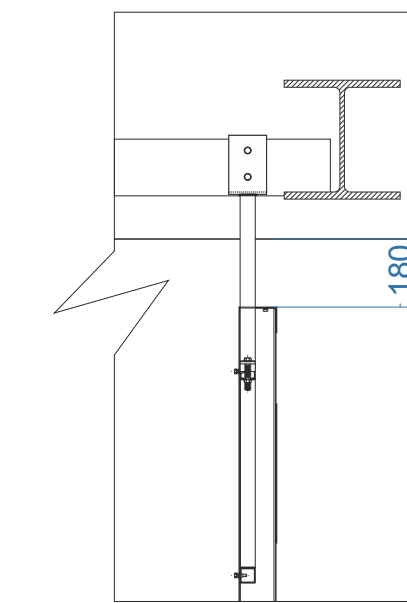

Section A-A
Scale 1:20 @ A0

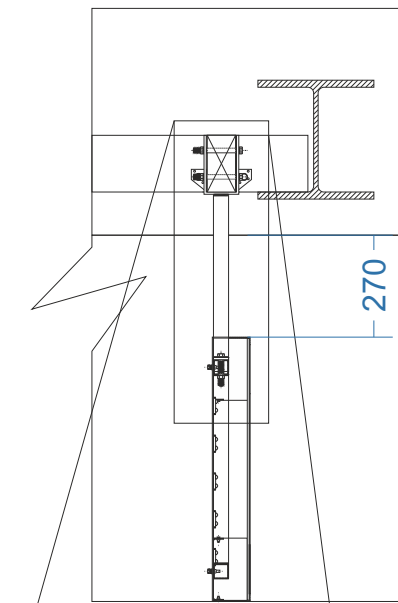


Section B-B
Scale 1:20 @ A0

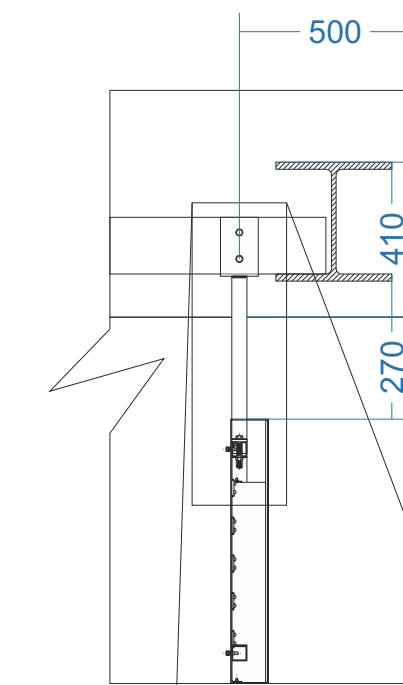

Section C-C
Scale 1:20 @ A0

All lighting cable supplies, junction boxes etc to be run through existing canopy structure and frame to ensure they are not visible from outside

Saddle Bracket from 6.0mm S/S Plate
M10 S/Steel Bolts
Steel Bolted Joist Hanger
40 x 40 x 3.0mm S/S SHS
6.0mm Plate
M10 Through Bolts

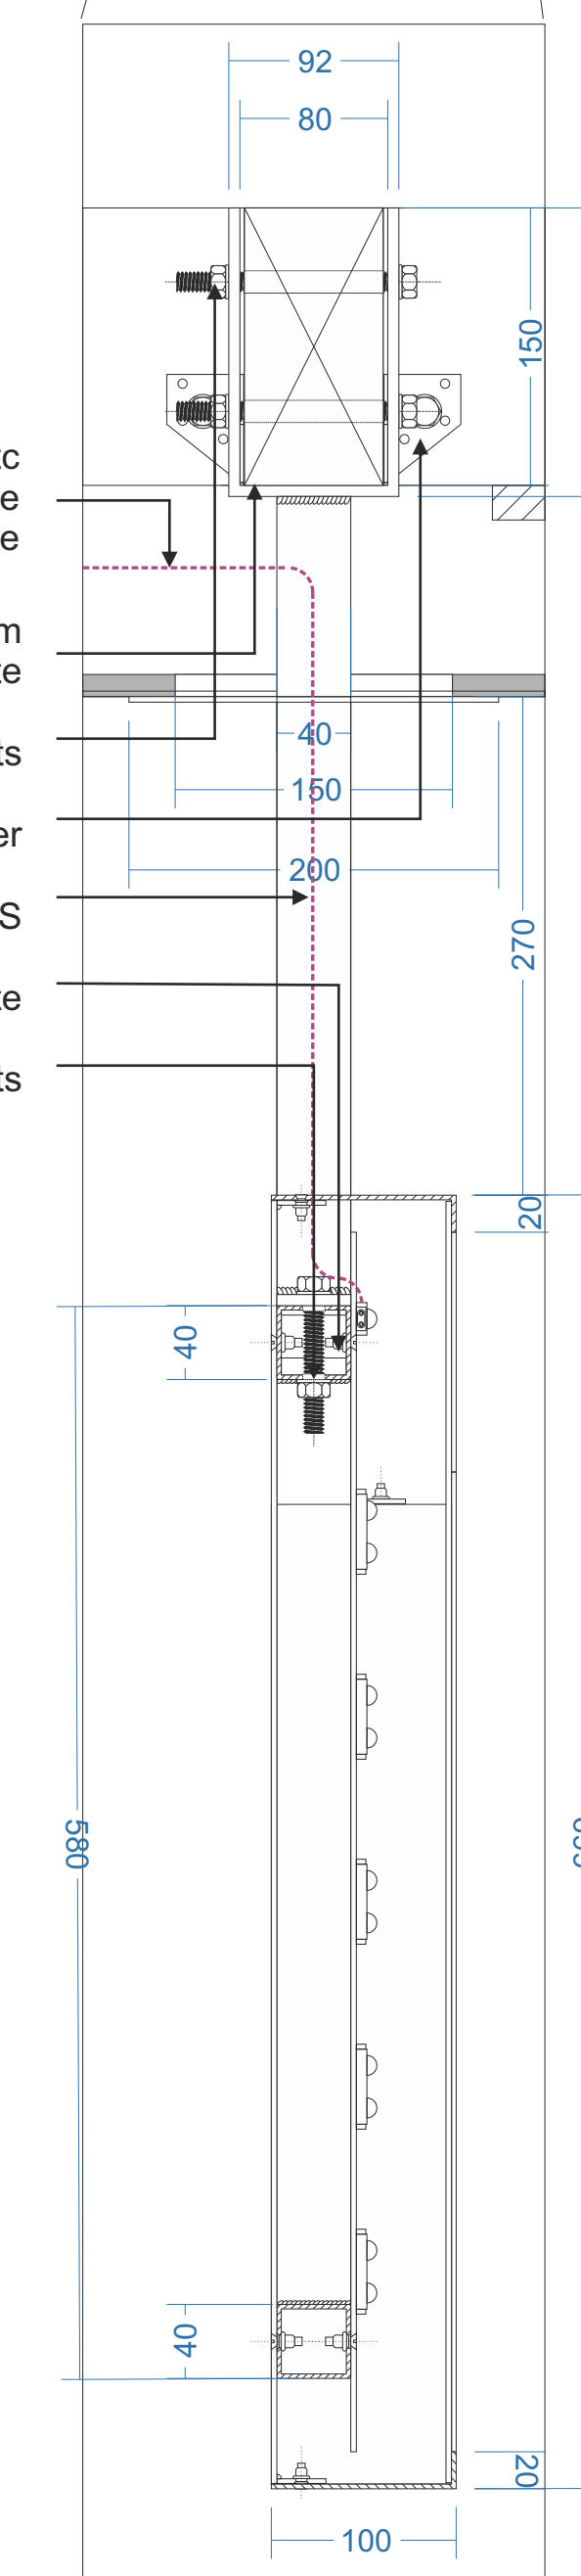


Detail Extract
Scale 1:4 @ A0

All lighting cable supplies, junction boxes etc to be run through existing canopy structure and frame to ensure they are not visible from outside

Aluminium Cover Strip colour matched to canopy finish
Fabricated 40mm S/S SHS support frame

Fabricated aluminium rim & return letters finished PPC RAL9004 Signal Black
Opal acrylic Face
Fabricated aluminium back letter
LED Back light modules.
M4 Rivnut fixing to back letter

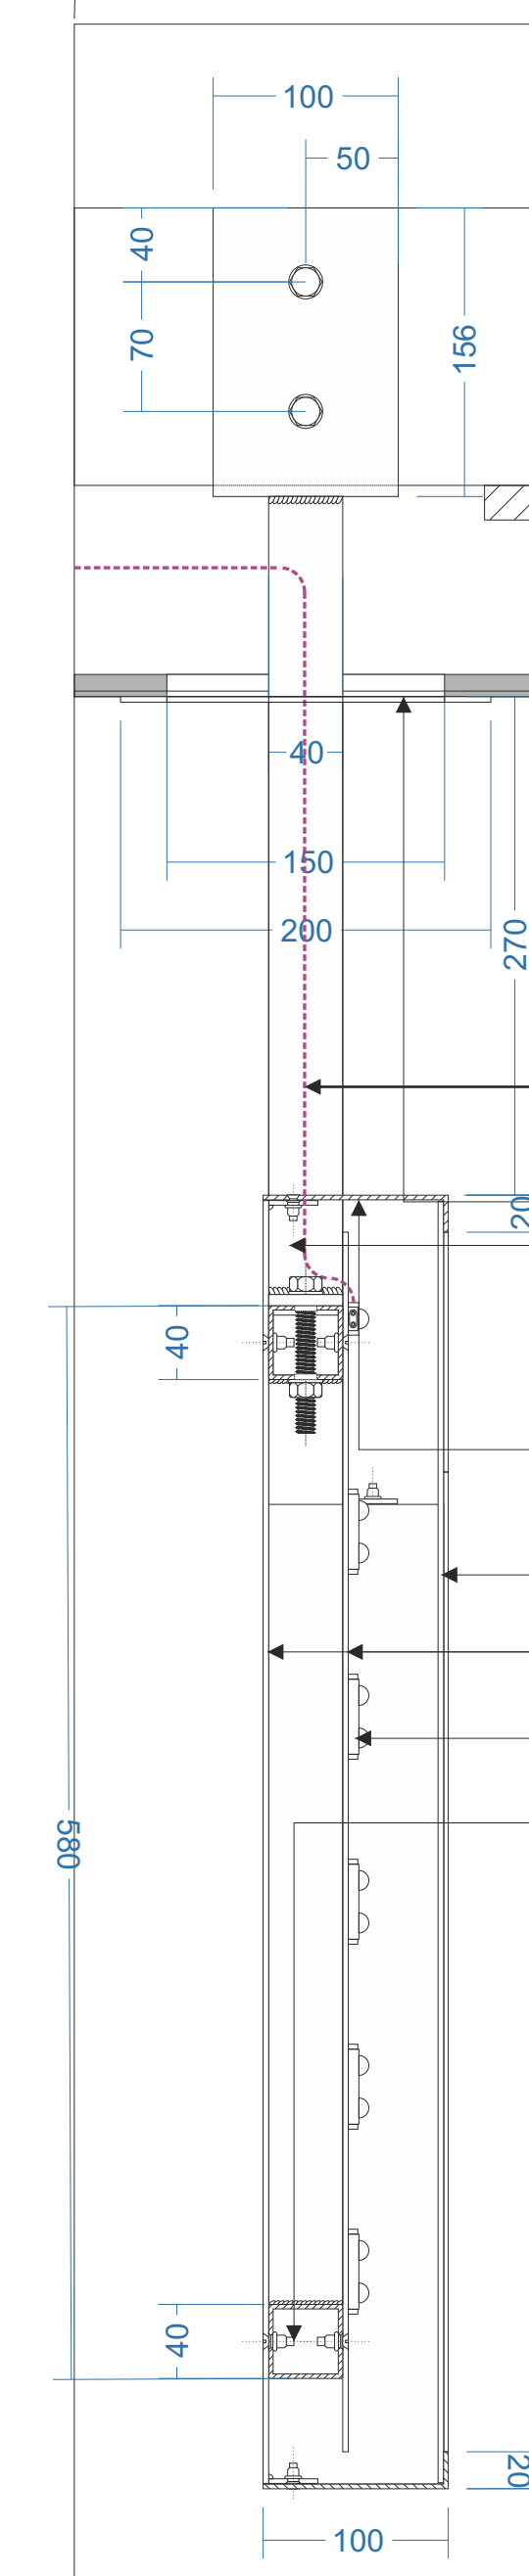

Detail Extract
Scale 1:4 @ A0

Please note: All lighting supply cables, junction boxes etc to be run through the existing canopy structure and new frame to ensure they are not visible from street level.
All dimensions to be checked and confirmed on site.

StudioTech (UK) Ltd © 2021

Client Inside Limited



t. 0161292 9000
e. info@studiottech.co.uk
w. www.studiottech.co.uk

Studiotech, Bridge House, Unit 13,
Latham Close, Bredbury, Stockport SK6 2SD

Project
City Tower Manchester

Drawing Title
South Entrance Canopy Signage Bracket Fixing Detail

Scale As Shown Date 26-08-21

Drawing No. ST-5354-CTM-104 Rev A

