

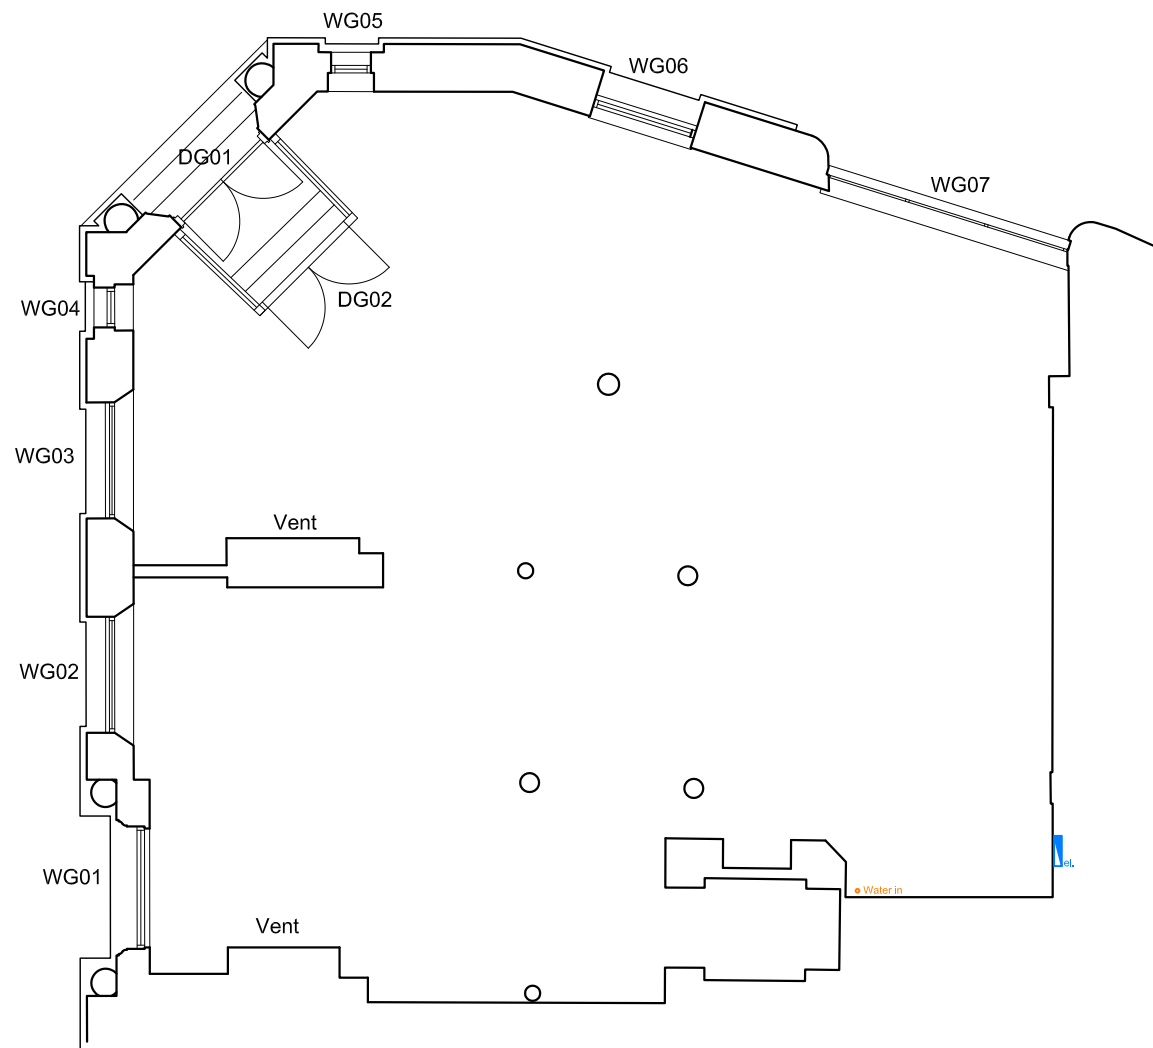


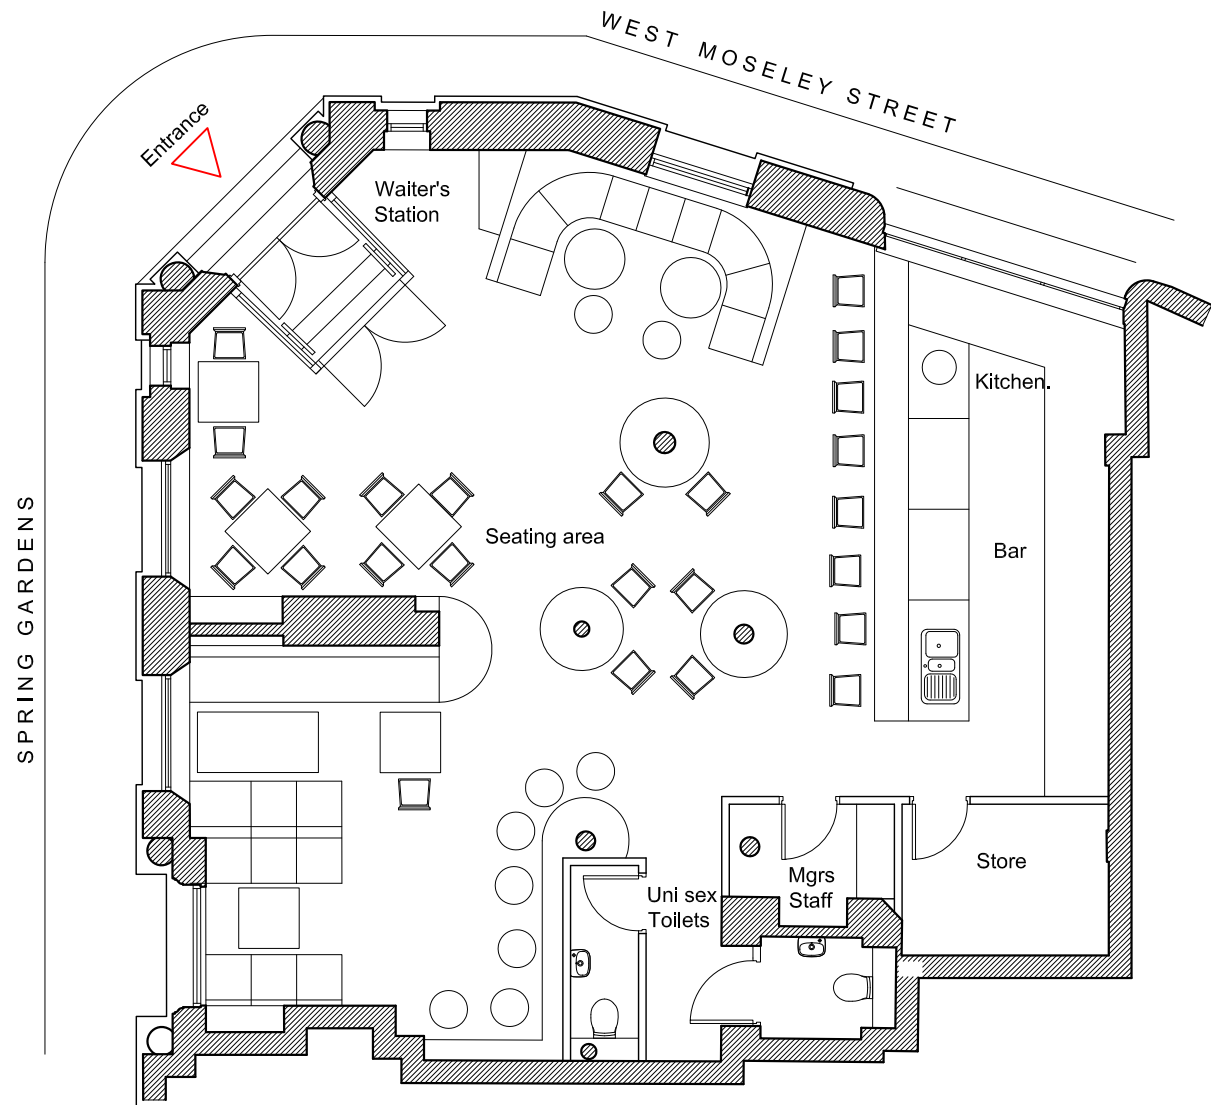

Existing Plan

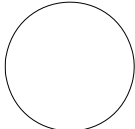

Proposed Plan

All dimensions are to be checked on site, any discrepancies are to be reported to the Architect before work commences. Do not scale from this drawing. This drawing is to be read in conjunction with all relevant consultants and specialists drawings / documents, any discrepancies are to be reported to the Architect before the affected work commences. All structural components shown are Indicative only. Details / calculations of structural members are to be provided by the Structural Engineer. THIS DRAWING NOT FOR CONSTRUCTION	Revisions	 NORTH		Project, location Blinker, Northspring		Up North Architects Up North Architects Ltd. Plane Tree House, Oldham Street, Manchester UK M1 1JG Company No. 10437056 TEL: 0161 237 1871 E-MAIL: mail@upnortharchitects.com			
				RIBA Workstage 0 Strategic Brief		Client Berger		Drawing Title Existing/Proposed floor plan	
				Drawing purpose -		Job No. M857	Drawing no. 003	Revision -	Scale 1:100 @ A3 Date July 2021