



NOTES:

KEY

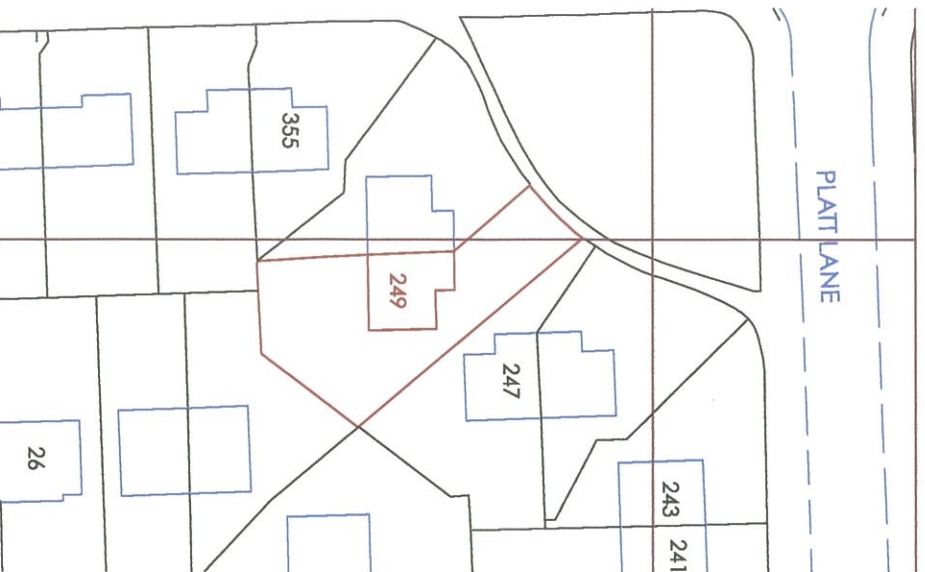

EXISTING SITE PLAN

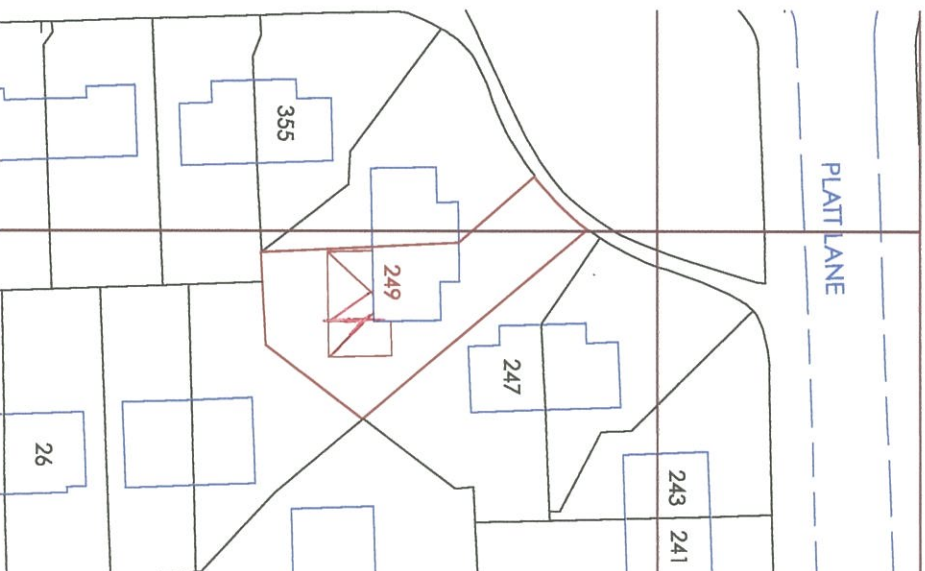

PROPOSED SITE PLAN

Windows OLE Object

Windows OLE Object

Rev: ... Date: DEC 2013

PROJECT: 249 PLATT LANE MANCHESTER

TITLE: EXISTING AND PROPOSED SITE PLANS

Scale: 1:500
Date: DEC 2013
Dwg. No: 03

REV DATE DESCRIPTION

AutoCAD

0011111111