



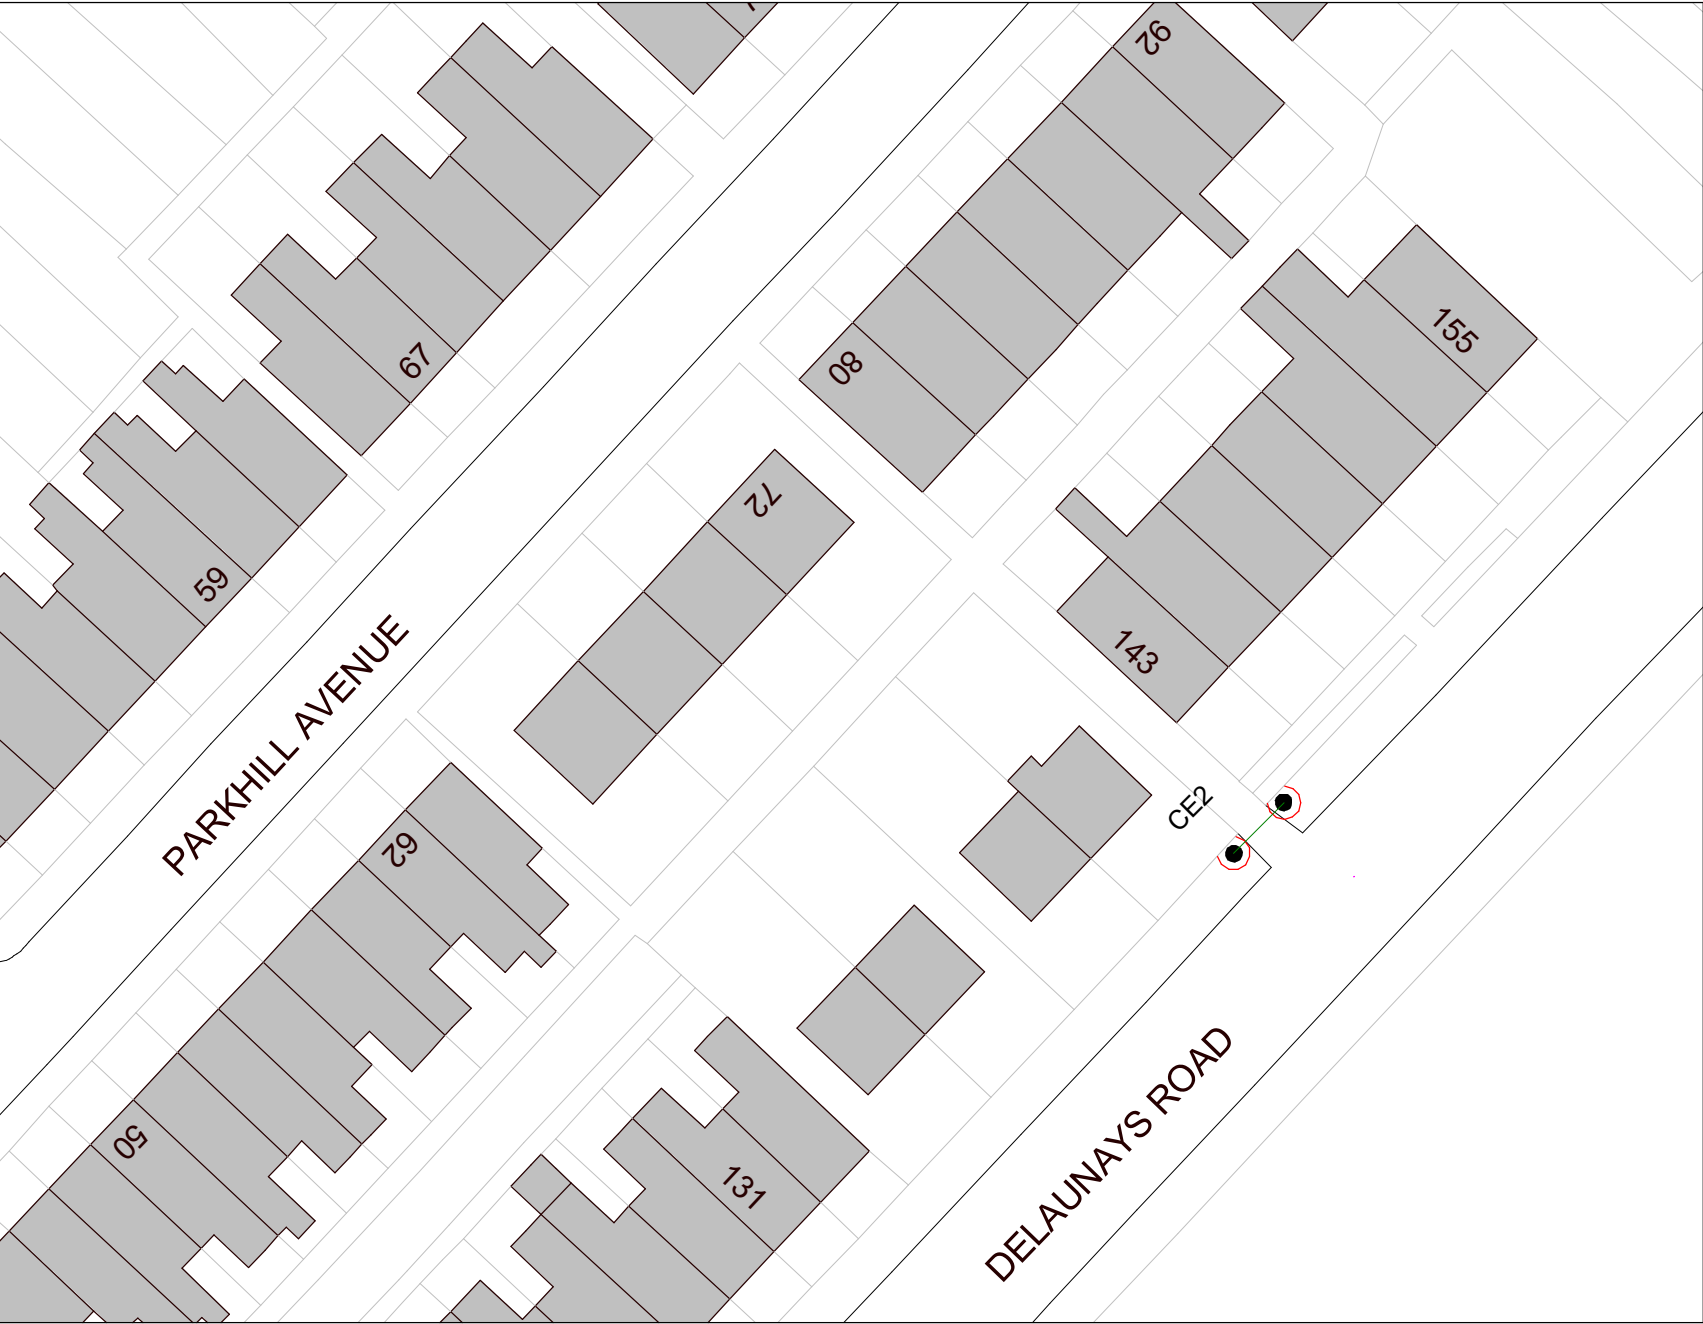

2. Site - CE2 - Site Plan
1 : 500

CE2 - TPK
TPK across footpath besides 141 Delaunays Road.
2300mm High x 75mm Dia - Galvanised steel post
and wrought iron scrollwork atop with black powder
coating.

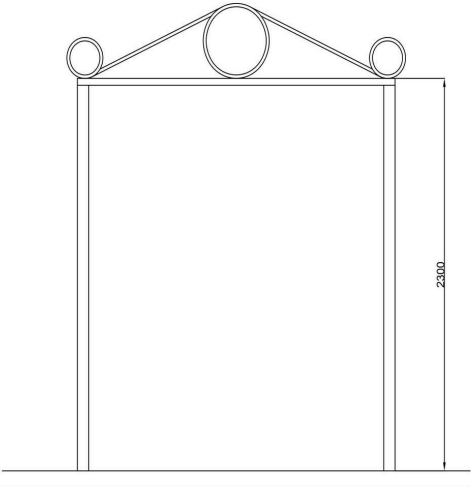

1. Site - CE2 - Location Plan
1 : 1250



PROJECT		REV	DESCRIPTION	BY	DATE
Eruv Crumpsall		SCALE @ A3	DATE	DRAWN BY	
		As indicated	01 JULY 2021	AP	
CLIENT		STATUS			
Manchester Community Eruv		PLANNING			
TITLE		PROJECT NO.	DRAWING NO.	REV.	
CE2		DA21054.	502.		
NOTES		© COPYRIGHT - ALL RIGHTS RESERVED. THIS DRAWING MUST NOT BE REPRODUCED WITHOUT PRIOR WRITTEN CONSENT. DRAWING TO BE USED FOR THE STATUS INDICATED ONLY. ALL DIMENSIONS AND SETTING OUT SHALL BE CHECKED AND CONFIRMED ON SITE. ANY DISCREPANCIES TO BE REPORTED TO THE DESIGNER PRIOR TO THE COMMENCEMENT OF ANY WORK. ALL WORK AND MATERIALS TO BE IN ACCORDANCE WITH CURRENT STATUTORY LEGISLATION, RELEVANT CODES OF PRACTICE AND BRITISH STANDARDS. ALL DIMENSIONS ON THIS DRAWING ARE IN MILLIMETRES (UNLESS OTHERWISE STATED).			