



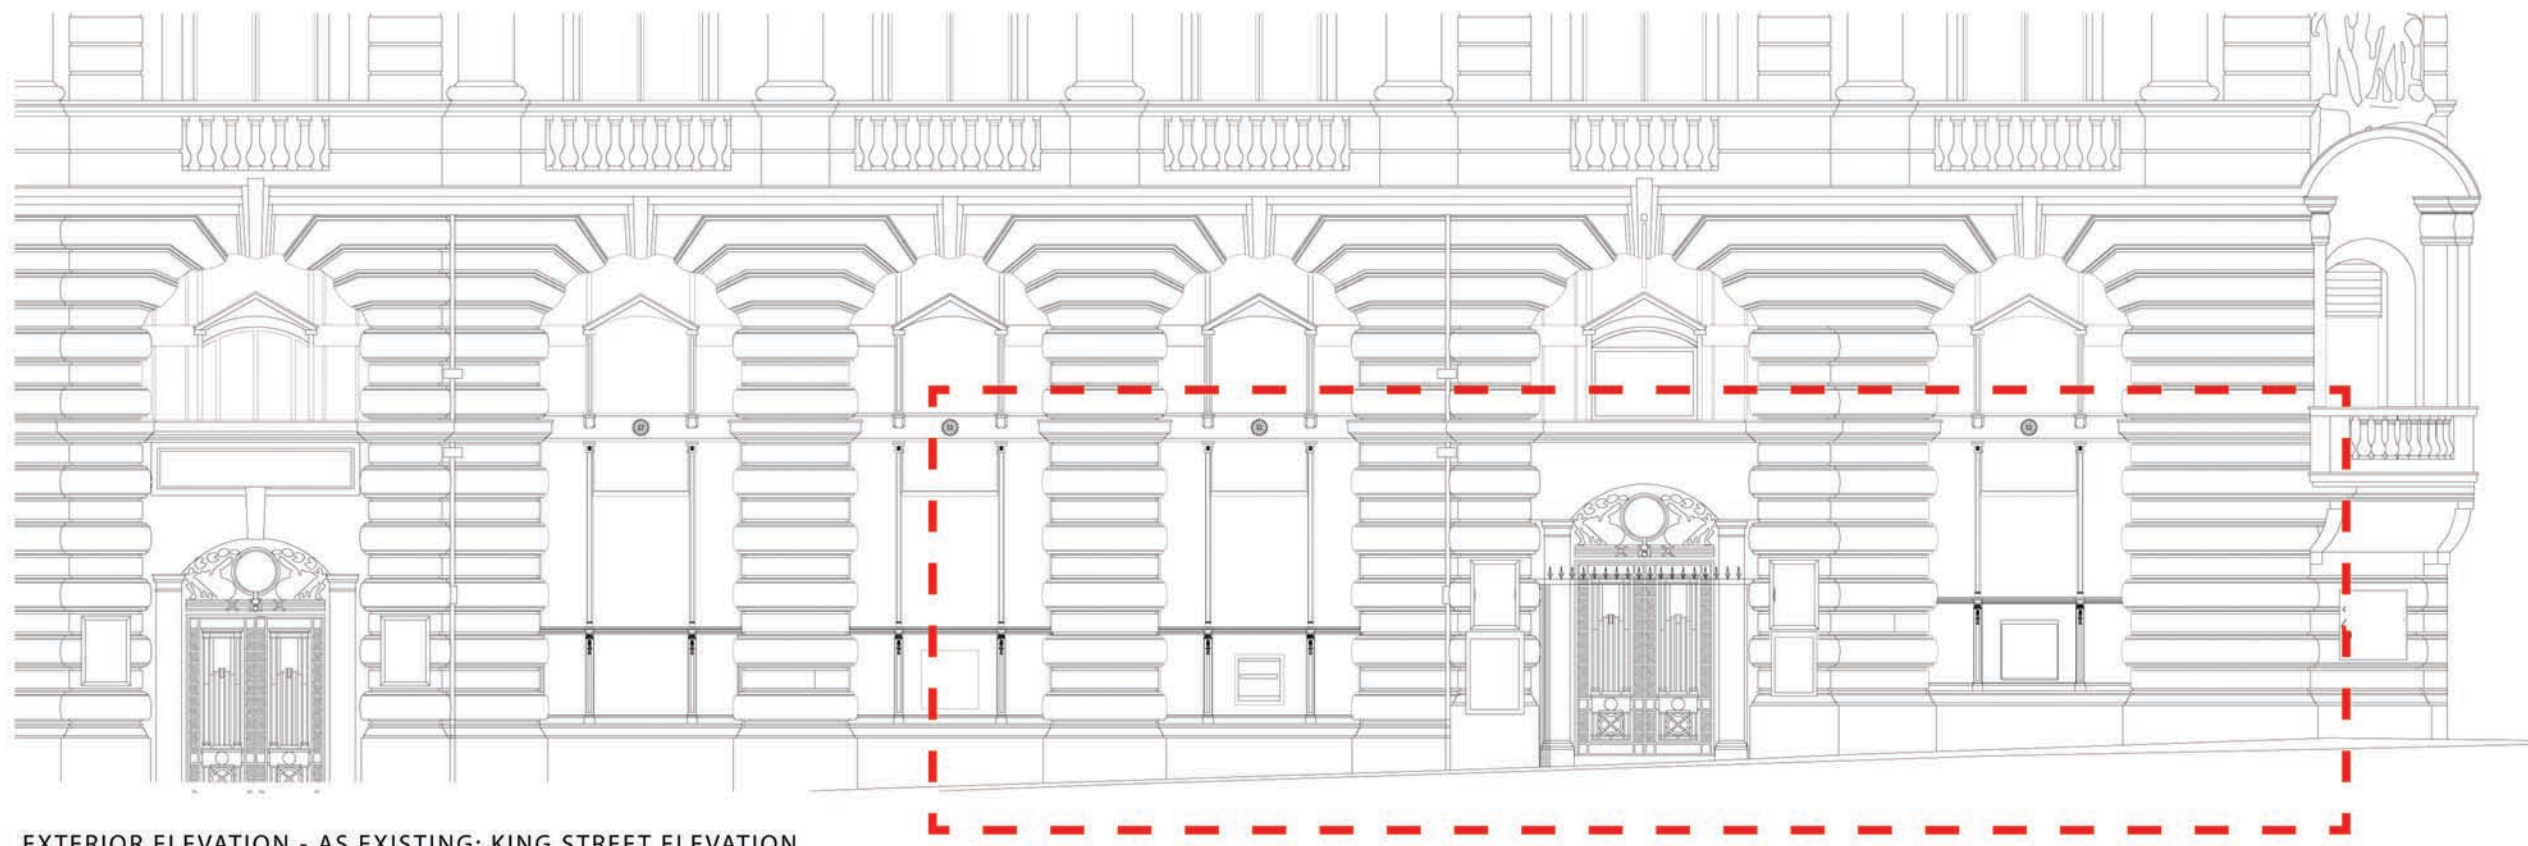

EXTERIOR ELEVATION - AS EXISTING: KING STREET ELEVATION
SCALE 1:100

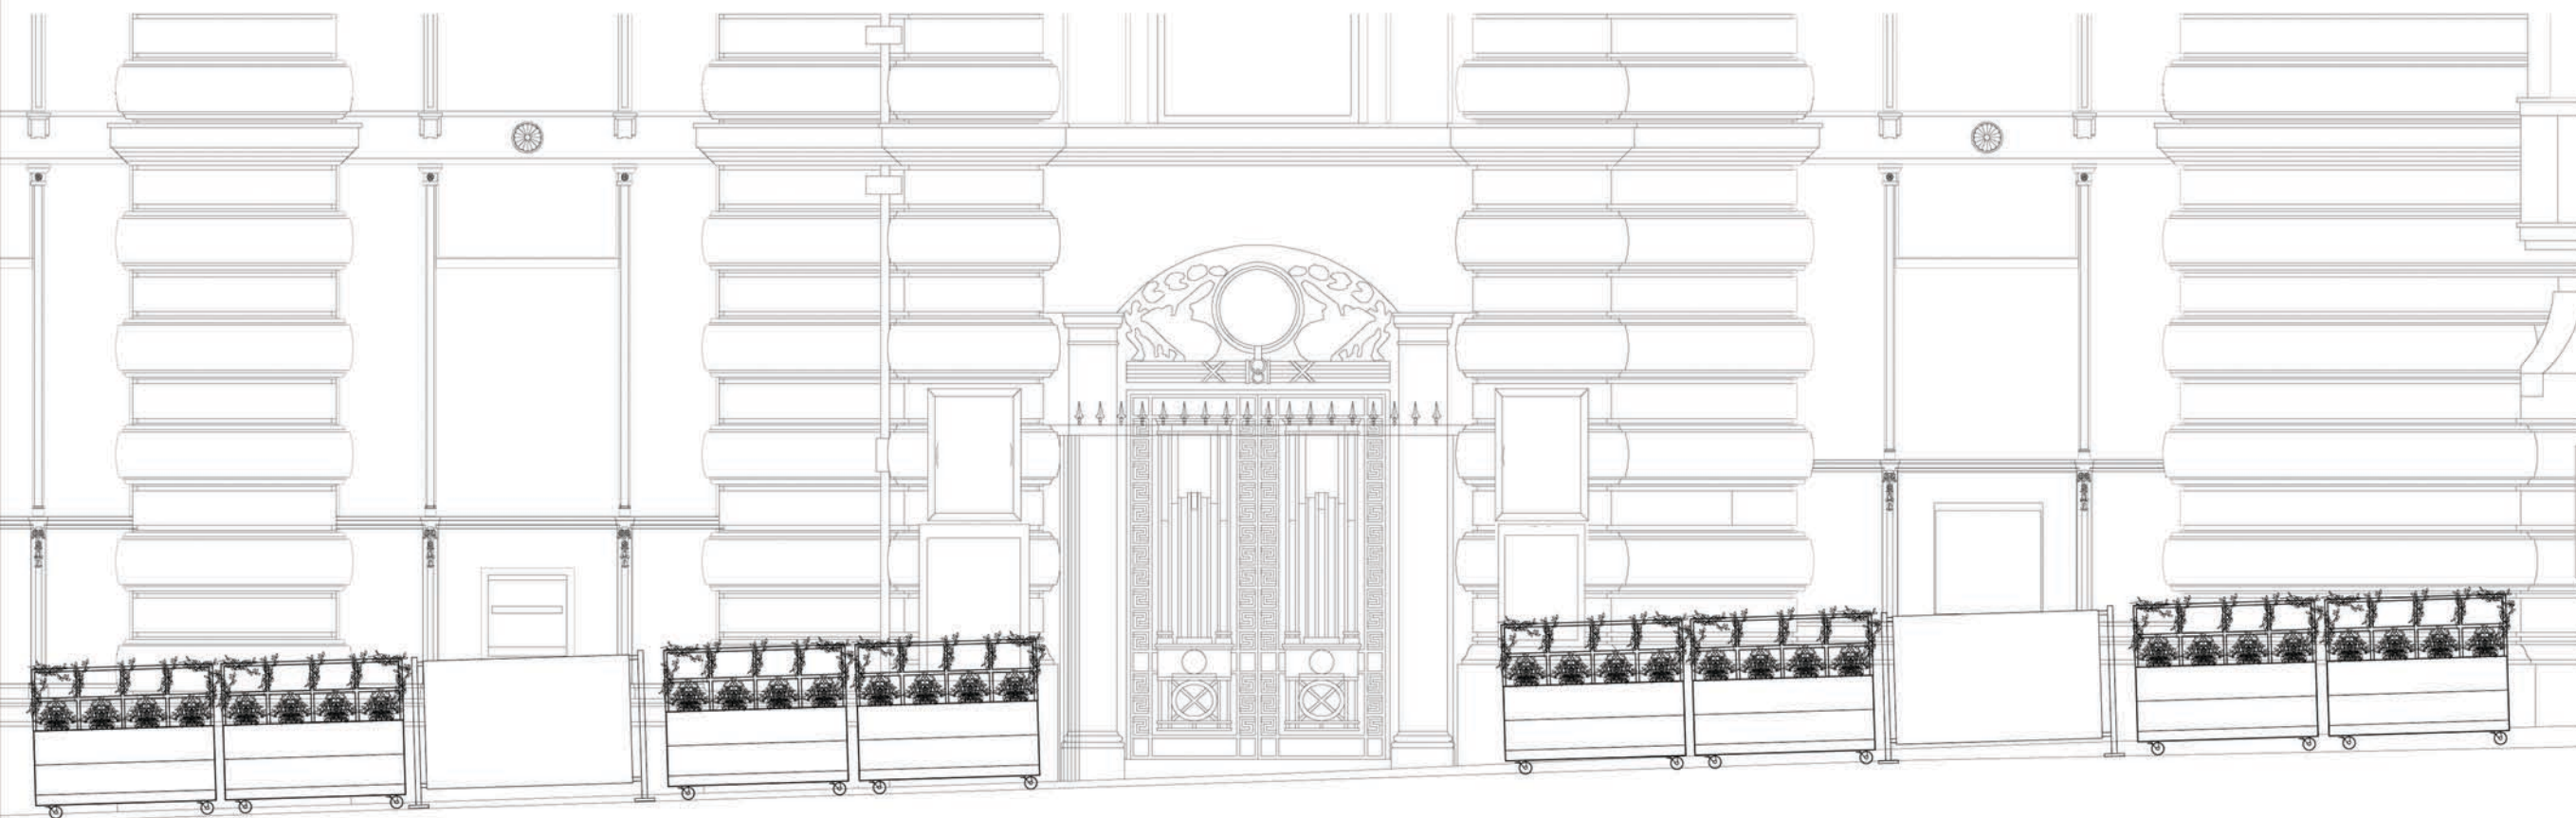

EXTERIOR ELEVATION - PROPOSED: KING STREET ELEVATION
SCALE 1:50



Client L'Antica Pizzeria da Michele

Site Address
53 King Street
Manchester M2 4LQ

Project title
L'Antica Pizzeria da Michele

Design phase

PLANNING

Drawing title

EXTERNAL ELEVATIONS

Drawing No.

PV 003

Revision No. 0

Date

June 2021

Scale

1:50

Paper size

A3