



DO NOT SCALE. All dimensional details are to be checked against actual site dimensions before any work is executed. This drawing is copyright

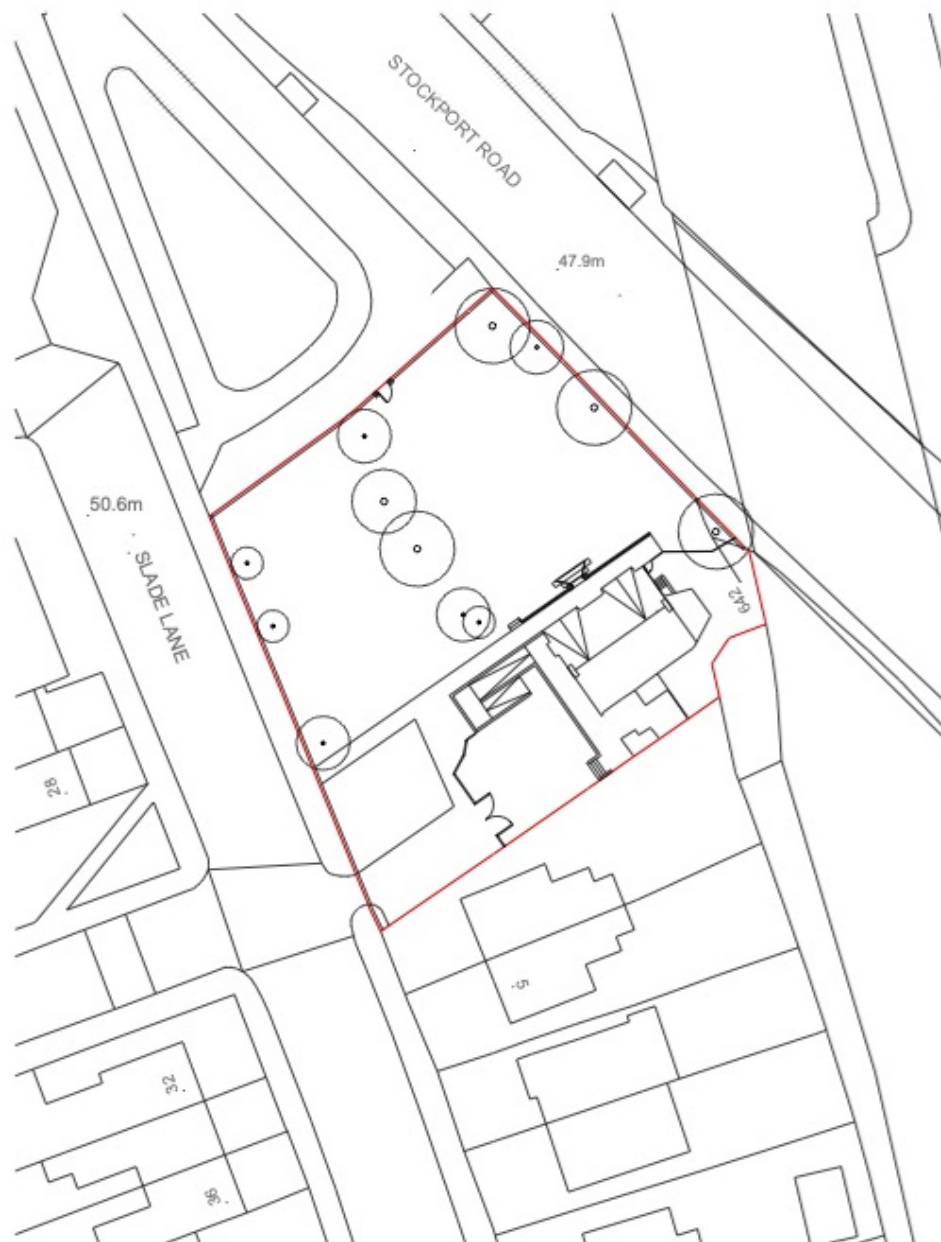

Site Location Plan

Scale 1:1250

 

Site Plan Scale 1:500



Studio 34

34 Salford Road Sale M33 7FH
marzita@btinternet.com

Listed Building Consent for Proposed Refurbishments

to Slade Lane Neighbourhood Centre
Slade Lane
Manchester M13 0QJ

Drawing Name

Site Plan
& Site Location Plan

Drawing Status

Planning

Drawn by
MAR

Date
09.07.21

Checked by
MAR

Date
18.08.21

Drawing Scale

As Shown @A3

Layout ID

70SL-01

Status Revision

P