


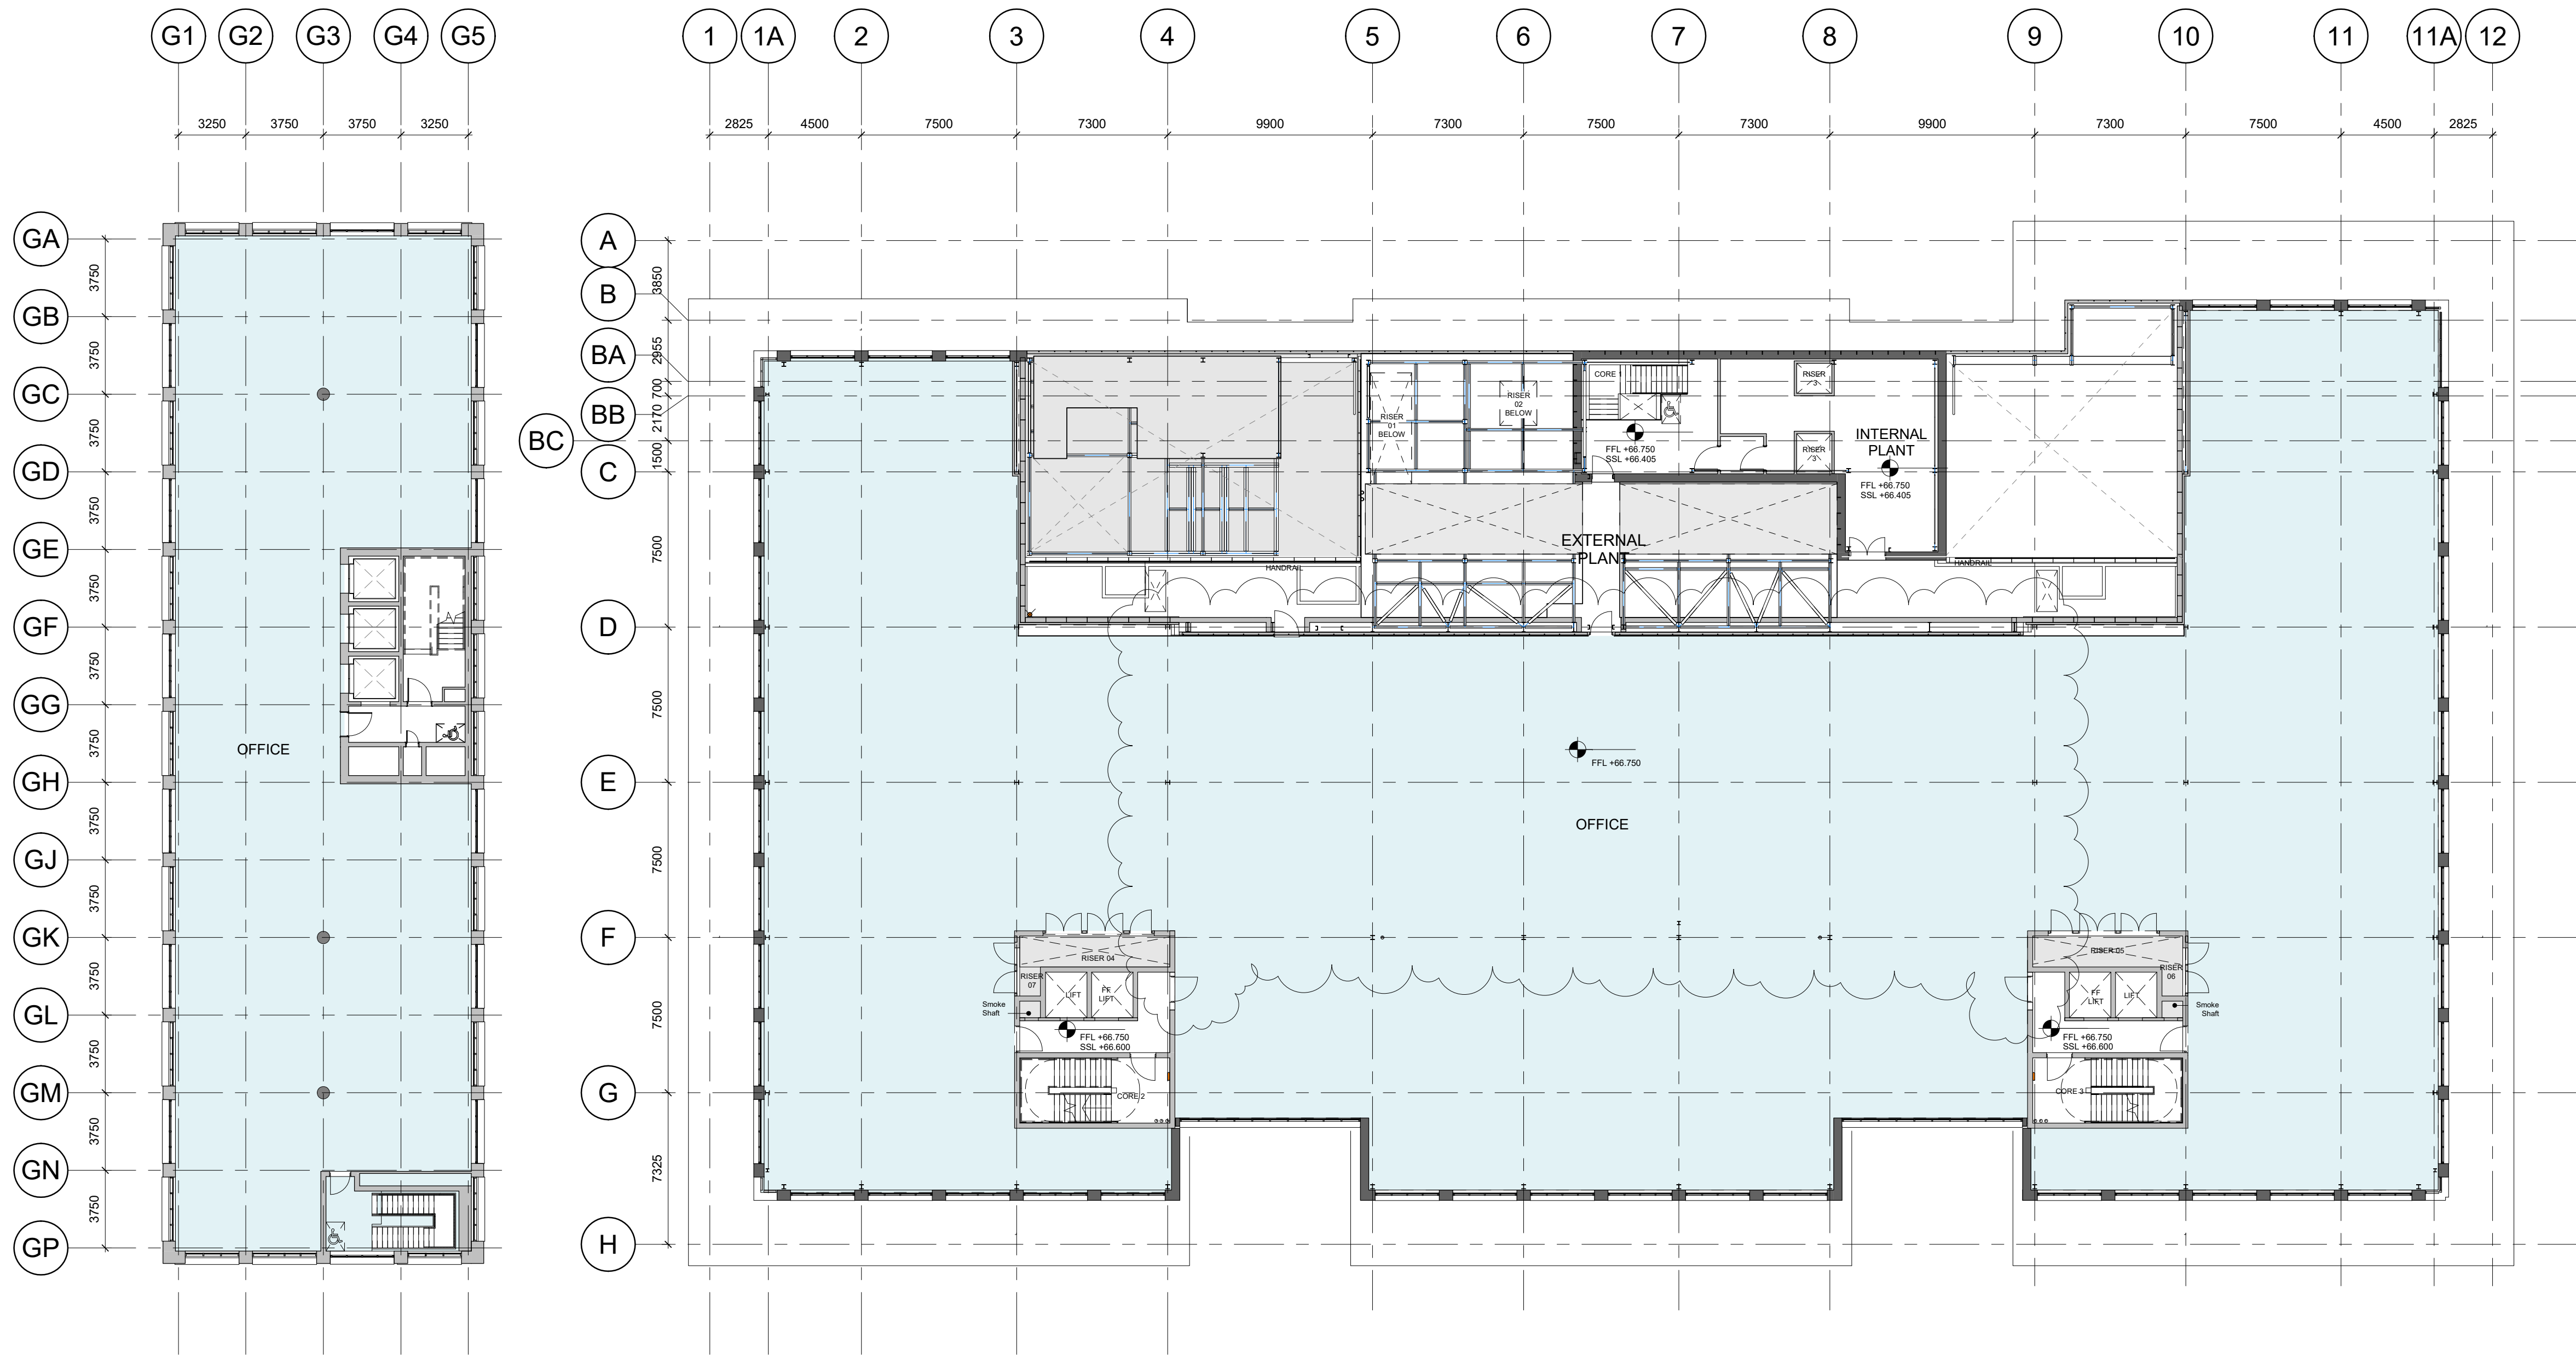

KEY PLAN

GRAPE STREET

No.1

SOUTH STREET

Block 03

Block 02

Block 01

STUDIO WAY

NORTH STREET

NOTES

THIS DRAWING MUST NOT BE SCALED.

ALL DIMENSIONS ARE TO BE VERIFIED AND CHECKED ON SITE. ANY DISCREPANCIES THAT ARE, OR BECOME APPARENT SHOULD BE REPORTED TO CHAPMAN TAYLOR.

AREAS INDICATED ARE APPROXIMATE GROSS INTERNAL AND NET INTERNAL AREAS. THEY RELATE TO THE LIKELY AREAS OF THE BUILDING AT THE CURRENT STAGE OF DESIGN. ANY DECISIONS TO BE MADE ON THE BASIS OF THESE PREDICTIONS, WHETHER AS TO PROJECT VIABILITY, PRE-LETTING, LEASE AGREEMENTS, OR THE LIKE, SHOULD INCLUDE DUE ALLOWANCE FOR THE INCREASES AND DECREASES INHERENT IN THE DESIGN DEVELOPMENT AND BUILDING PROCESS.

© COPYRIGHT CHAPMAN TAYLOR 2020

Key

- Office (NIA)
- Commercial (NSA)
- Amenity Space
- Plant / Storage

Entrance Type

- Office
- Retail
- Services

REV	DATE	BY	DESCRIPTION	CHK'D
P08	19.04.2021	AE	FOR PLANNING ISSUE	MD
P07	28.01.2020	AE/NP	FOR PLANNING ISSUE	MD
P06	15.03.2019	RV	Non Material Amendment	MD
P05	25.10.2018	AE/AC/NP	Recreational space omitted & office space increased.	MD
P04	05.10.2018	AE/AC/NP	View range amended. Public realm amended. Layout added. Refuse location added	MD
P03	28.09.2018	AE/AC/NP	FOR PLANNING ISSUE	MD
P02	14.09.2018	AE/AC/NP	General updates - level updates in accordance with structural engineer's most	AE
P01	30.08.2018	AE	PRELIMINARY ISSUE	MD

REV	DATE	BY	DESCRIPTION	CHK'D
-----	------	----	-------------	-------

PROJECT STATUS

PLANNING

CLIENT

ALLIED LONDON

PROJECT

MANCHESTER GOODS YARD

ARCHITECT

CHAPMAN TAYLOR

GLOBAL ARCHITECTS & MASTERPLANNERS

MANCHESTER STUDIO

Ben Viewniece

4 Castle Street, Castlefield

Manchester M3 4LZ

United Kingdom

T +44 (0)161 628 6000

E manchester@chapmantaylor.com

www.chapmantaylor.com

DRAWING TITLE

LEVEL 09 FLOOR PLAN

GENERAL ARRANGEMENT

Scale 1:200 @ A1

INTERNAL JOB NO	ISSUE DATE	DRAWN BY	CHECKED BY
2	10	20M	

PROGRAMME ID	PROJECT ID	ORIGINATOR	VOLUME	LEVEL	TYPE	ROLE	NUMBER	REVISION
261MGY		AUGUST 2018	AE	MD				

SJQ 600 CTA XX L09 DR A 07112 P08