



PROPOSED WELD MESH FENCING
@1:100

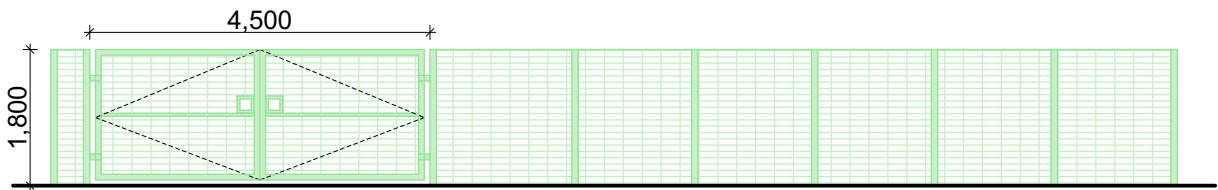


notes

This drawing is subject to a detailed building and site survey, therefore no guarantee of its accuracy can be given. This drawing has been draughted in accordance with the clients design requirements. All areas are approximate and are subject to a detailed building and site survey and further design development. All dimensions should be checked prior to commencement of construction on site. Measurements should not be taken off the drawing.

All dimensions shown are in millimetres (mm).

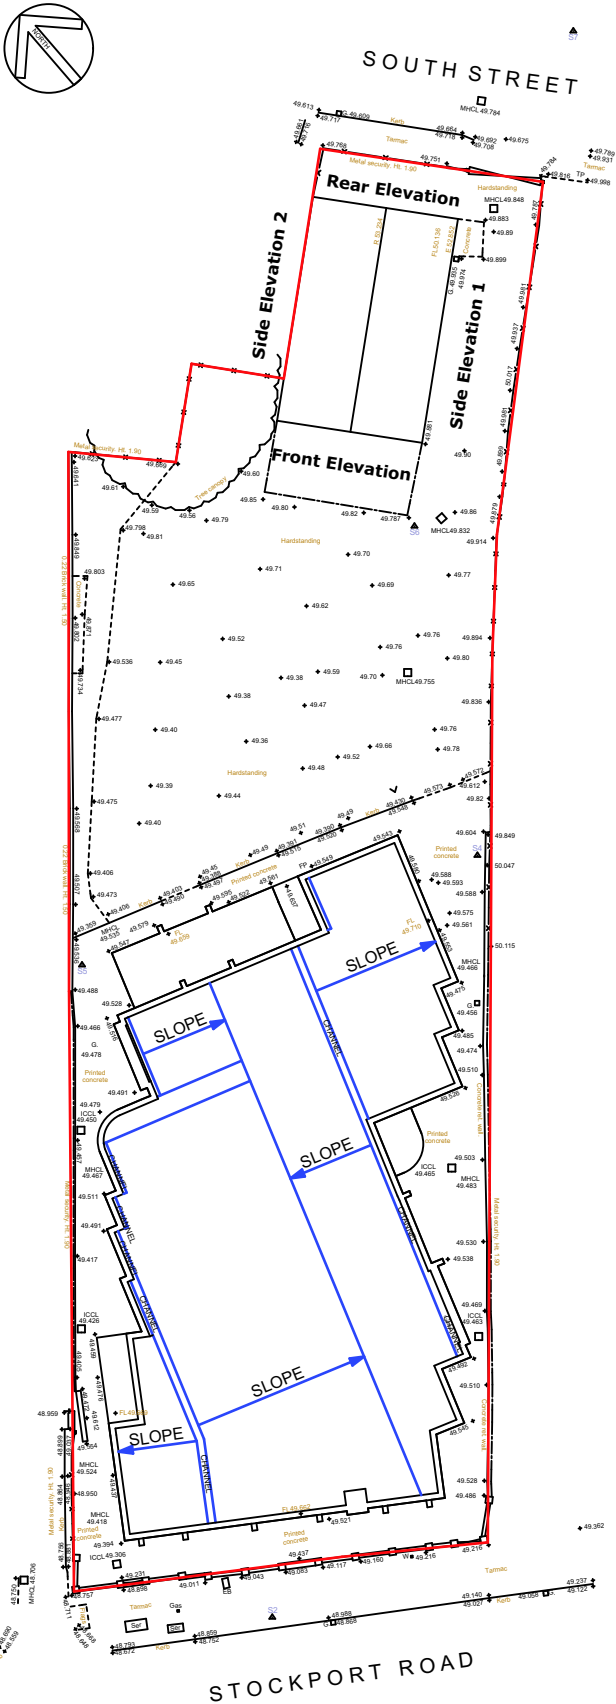

EXISTING GA SITE PLAN @1:500

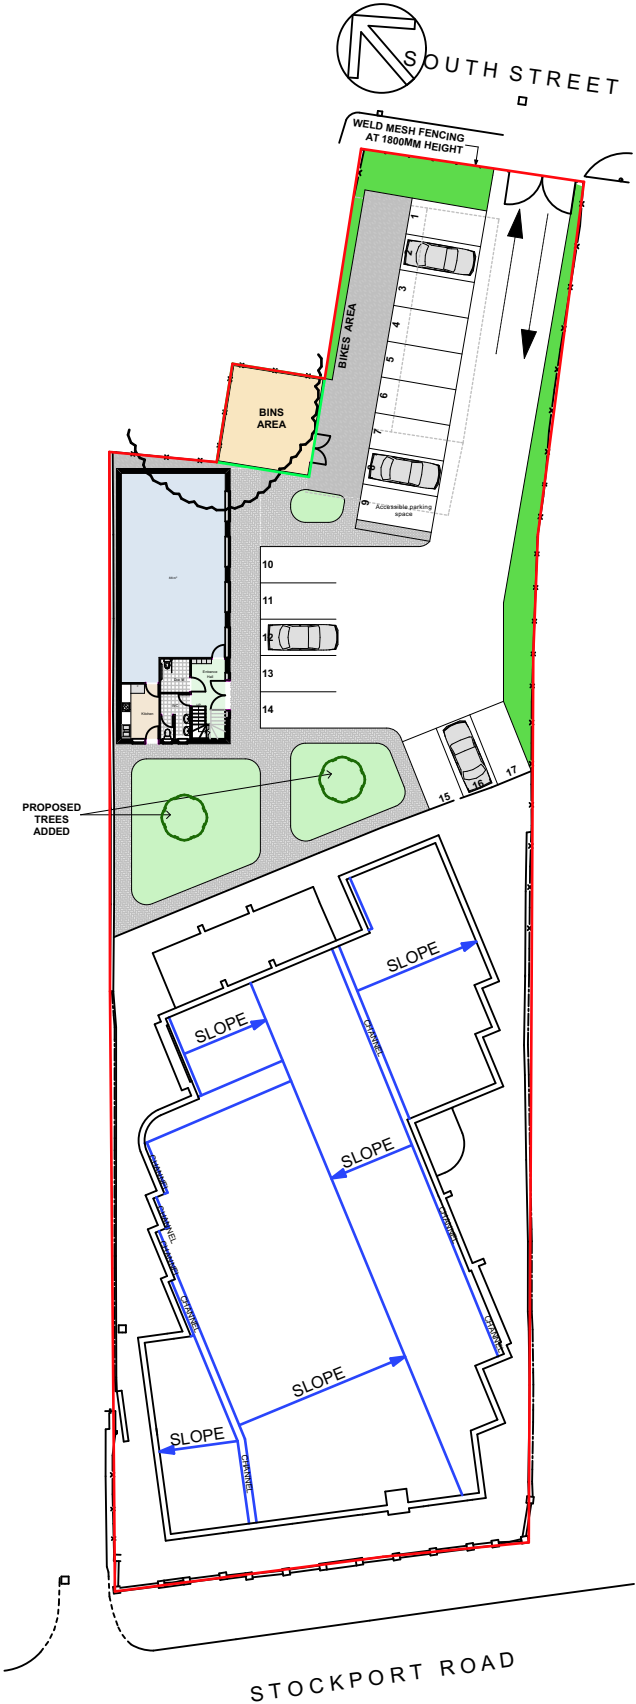

PROPOSED GA SITE PLAN @1:500

PL5	Outbuilding Size Reduced	04.05.21
PL4	Car Park Updated	16.07.19
PL3	Parking amended, bin store added & drop kerb/tactile paving added.	28.03.19
PL1	Layout Updated	27.02.19
PL0	Planning Issue	26.04.18

revisions



NADA Architects Ltd
169 Kingsway
Burnage
Manchester
M19 2ND
Mob: 07974 735527
E: ahmed@nadaarchitects.com
W: www.nadaarchitects.com

D - design	PL - planning	PT - pre-tender
T - tender	P - preliminary	
C - construction	R - record	

JAMIA ISLAMIA MOSQUE

NEW OUTBUILDING
347-349 STOCKPORT ROAD,
MANCHESTER, M13 0LF

EXISTING & PROPOSED GA
SITE PLANS

scale	date	drawn	checked
1:500 @ A3	26.04.18	MH	AC
1:100 @ A3			

job no	(category) dwg no	revision
--------	-------------------	----------

18-590 (01)001 PL5

Drawing measurements shall not be obtained by scaling. Verify all dims prior to construction. Immediately report any discrepancies on this drawing to Architect. This drawing shall be read in conjunction with associated specifications and related consultant's documents.

PLANNING