


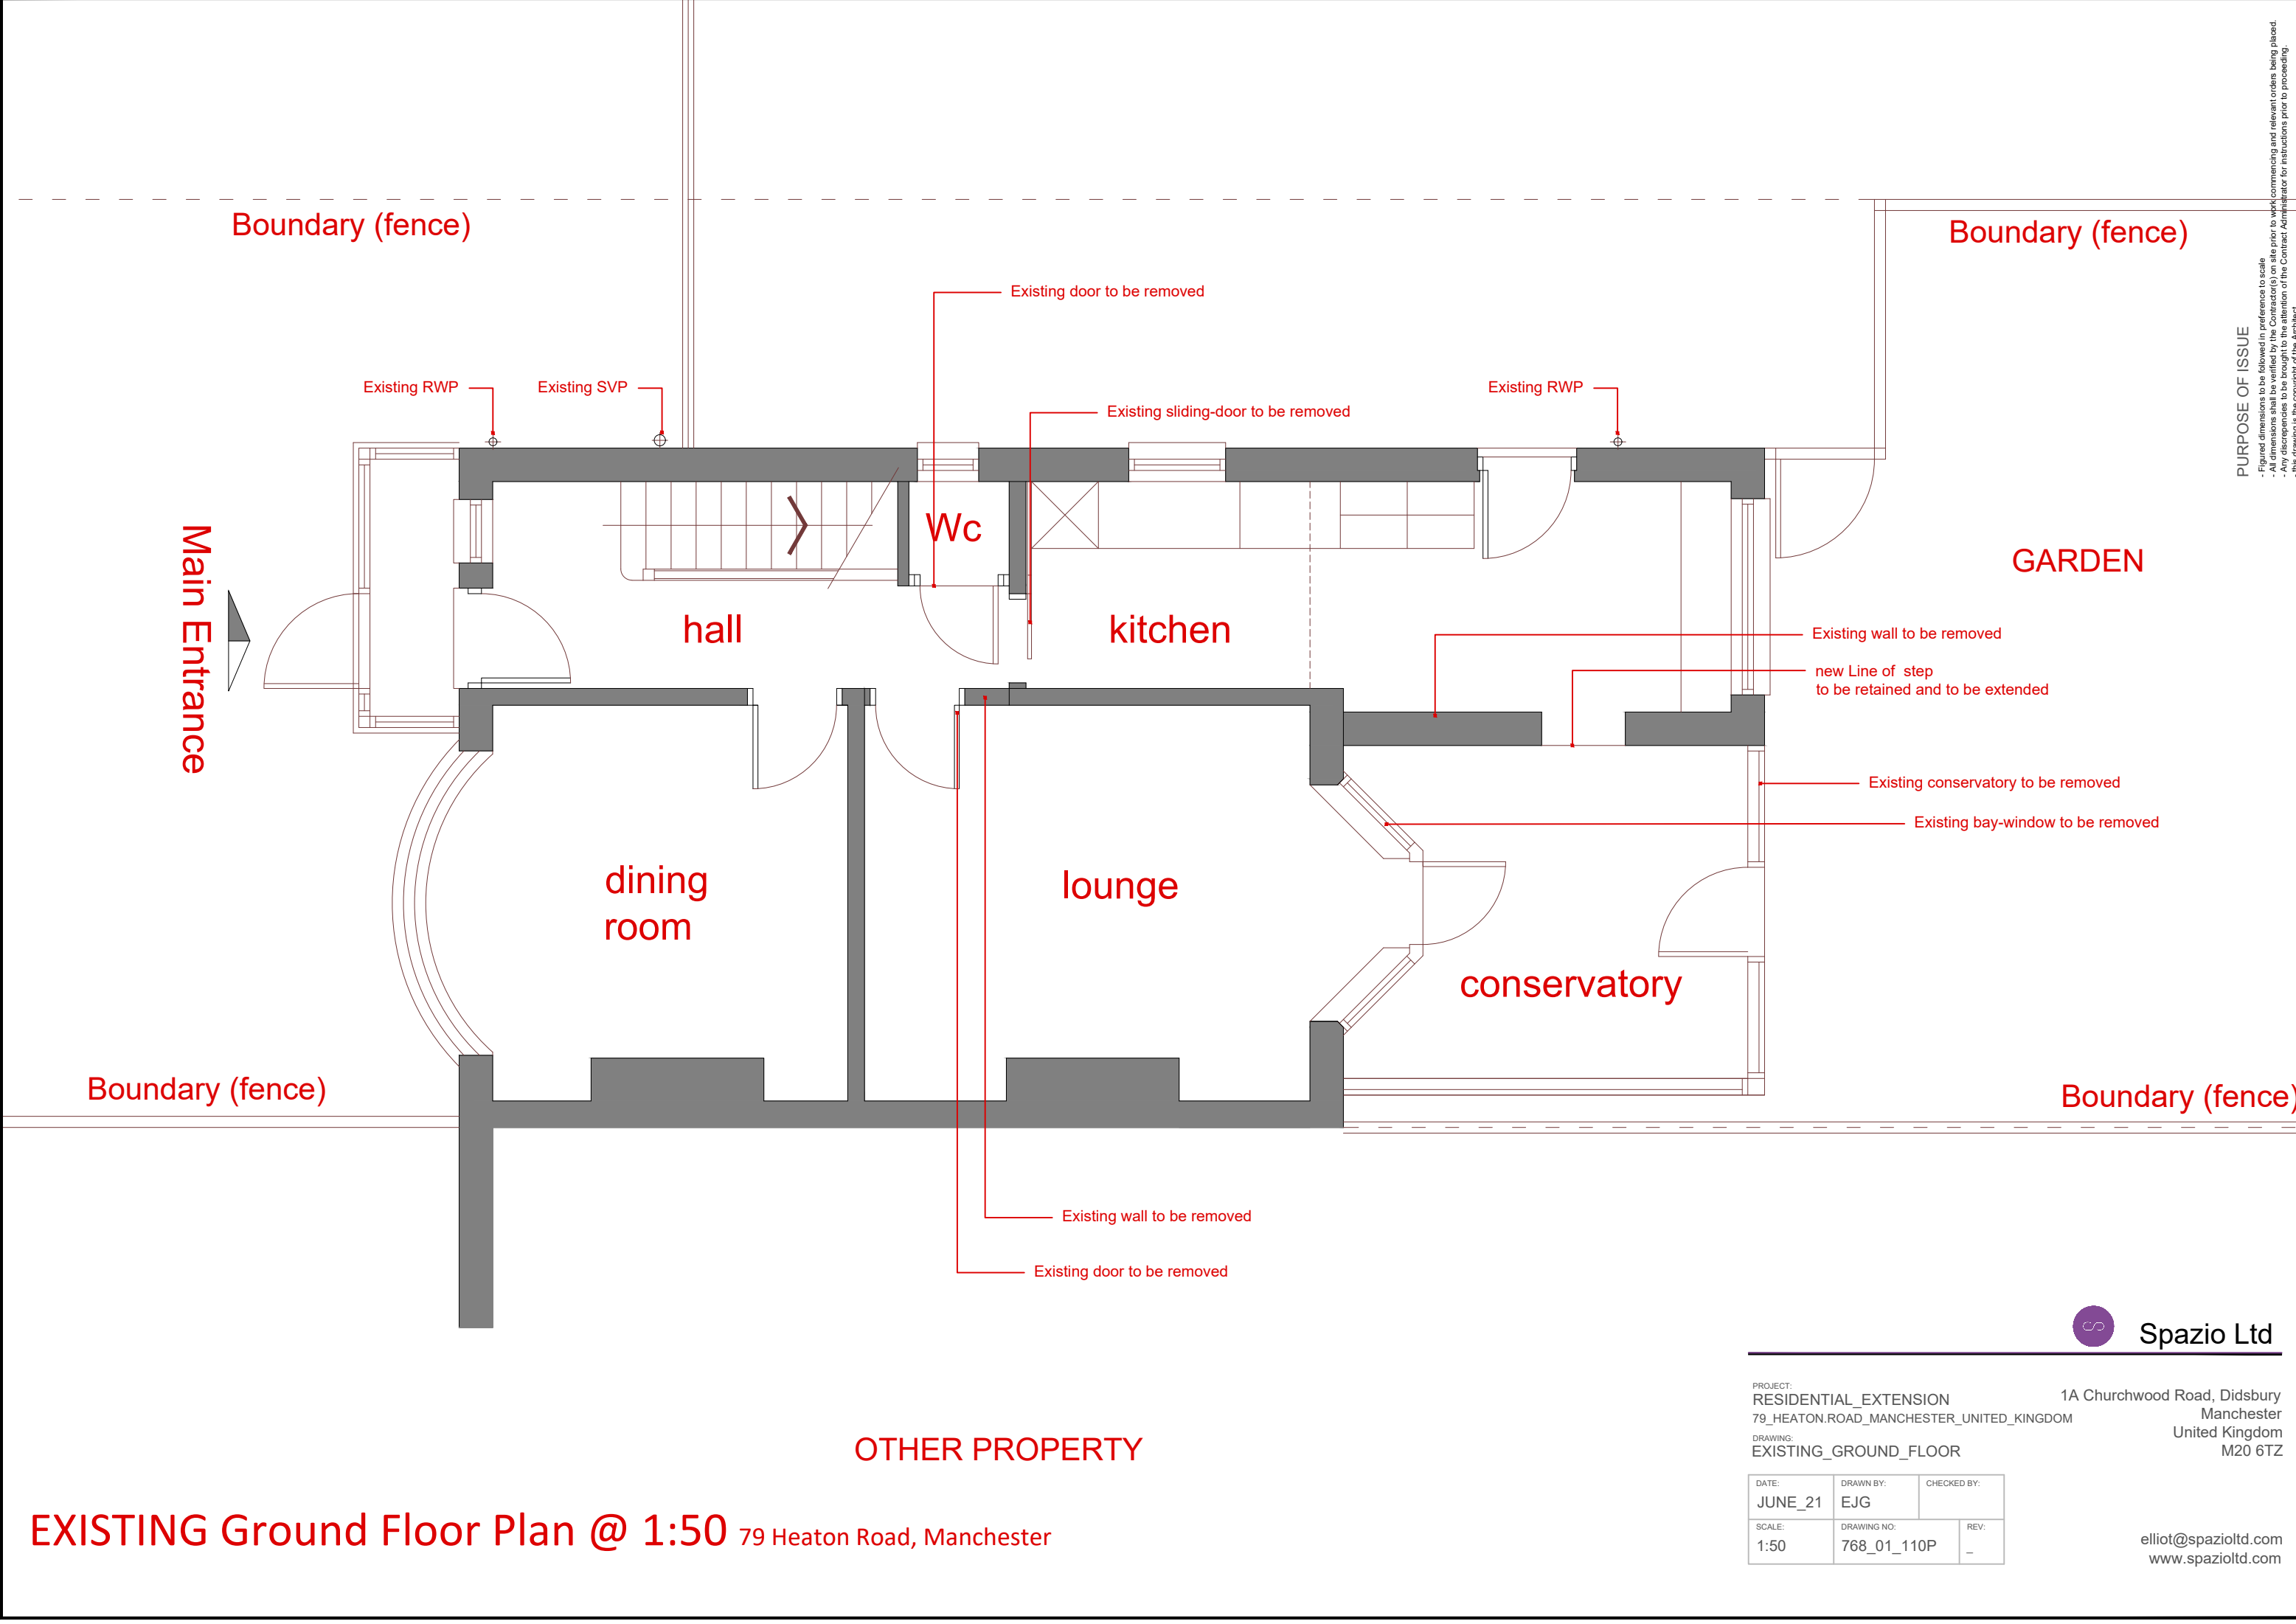

PURPOSE OF ISSUE
- Figured dimensions to be followed in preference to scale
- All dimensions shall be verified by the Contractor(s) on site prior to work commencing and relevant orders being placed.
- Any discrepancies to be brought to the attention of the Contract Administrator for instructions prior to proceeding.
- This drawing is the copyright of the Architect



Spazio Ltd

PROJECT:
RESIDENTIAL_EXTENSION
79_HEATON.ROAD_MANCHESTER_UNITED_KINGDOM
DRAWING:
EXISTING_GROUND_FLOOR

1A Churchwood Road, Didsbury
Manchester
United Kingdom
M20 6TZ

DATE: JUNE_21	DRAWN BY: EJG	CHECKED BY:
SCALE: 1:50	DRAWING NO: 768_01_110P	REV: -

elliott@spazioltd.com
www.spazioltd.com

EXISTING Ground Floor Plan @ 1:50 79 Heaton Road, Manchester