


ST JOHN STREET

BYROM STREET

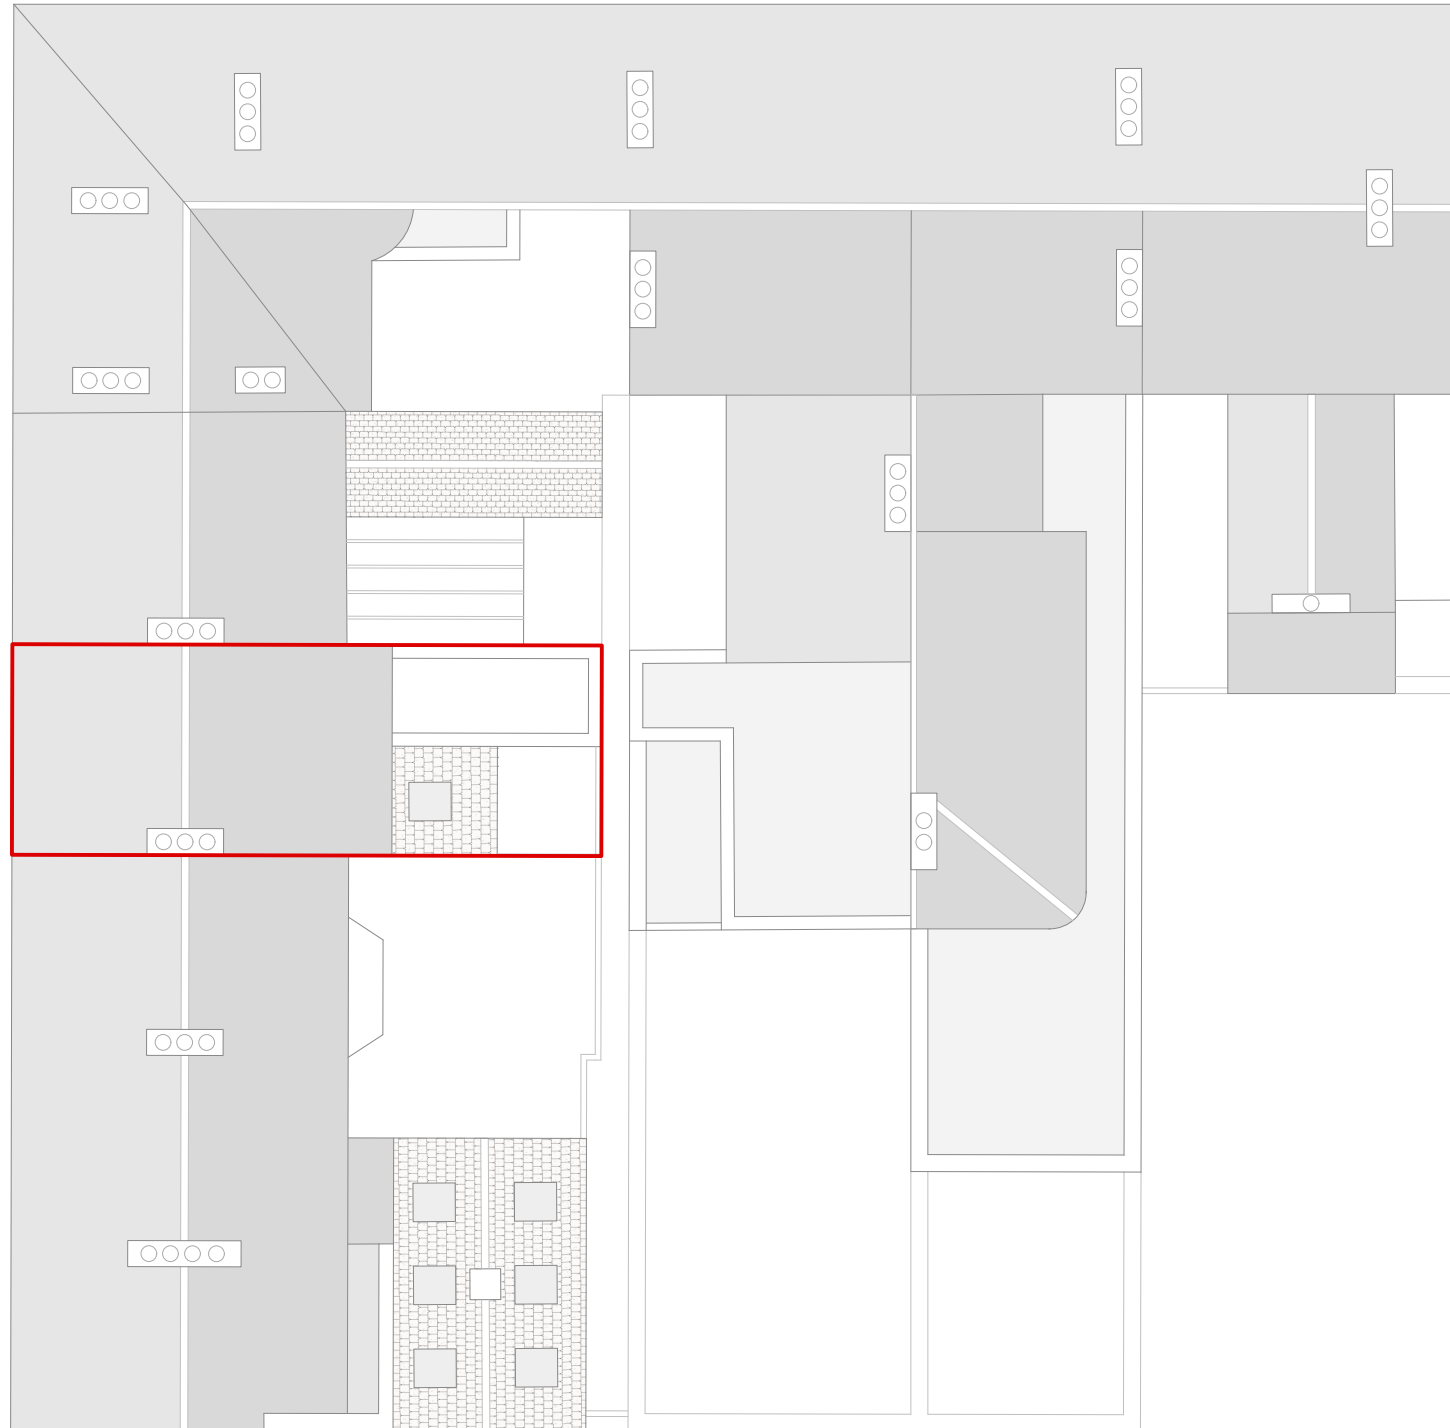


EXISTING SITE PLAN

0 2 4 6 8 10m



SCALE : 1:200

PROJECT : 27 BYROM STREET

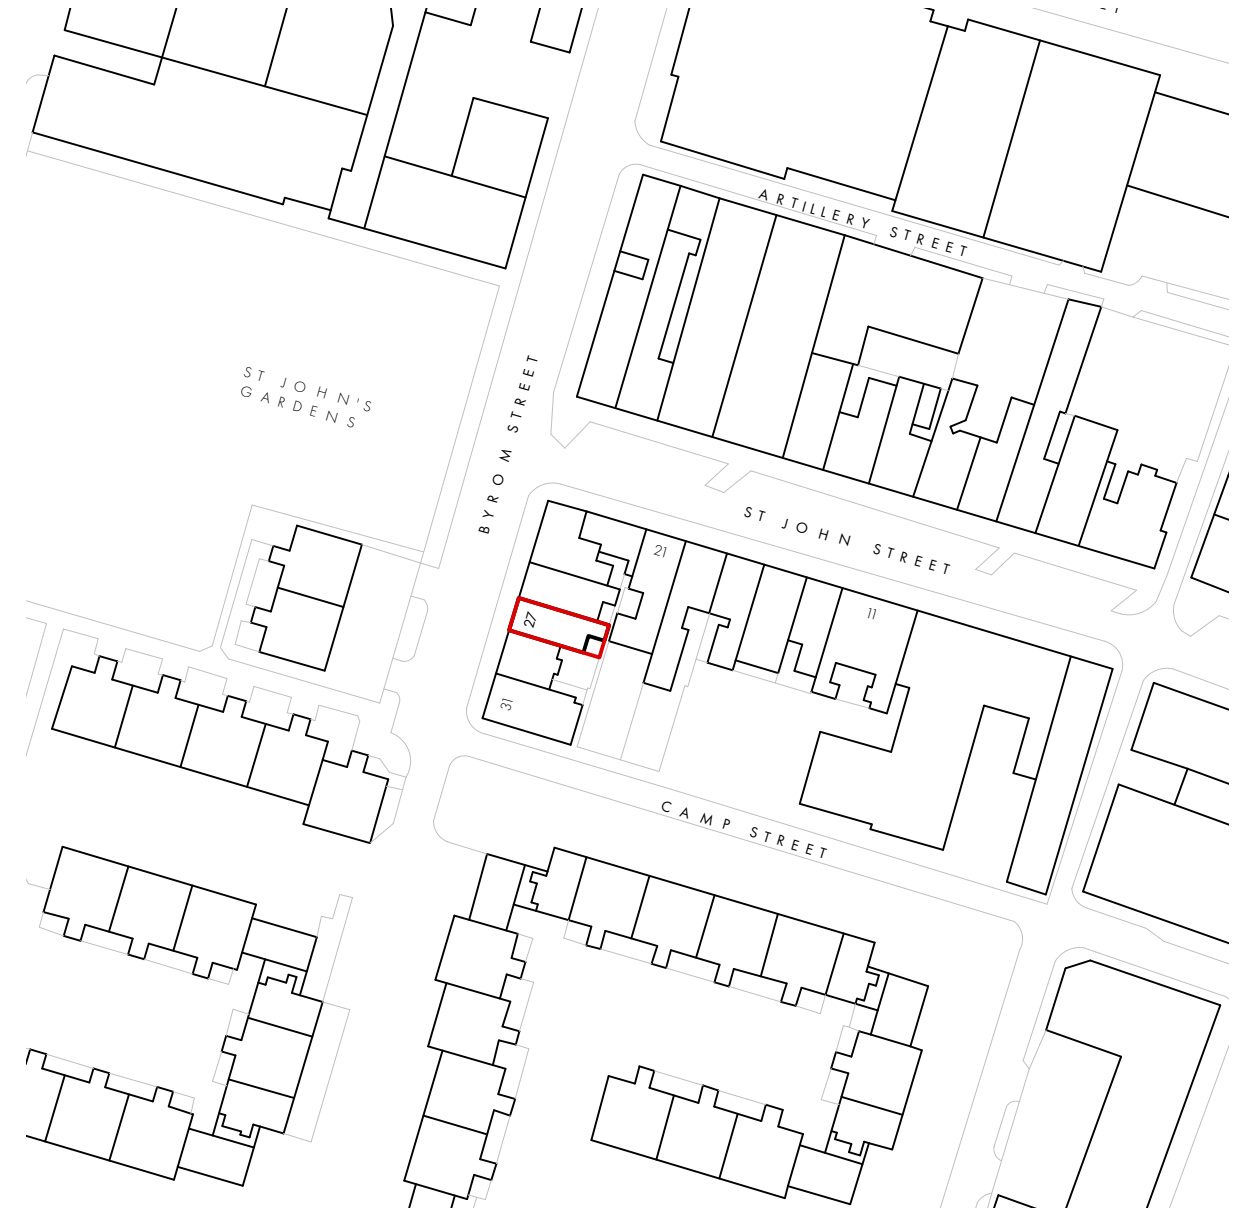

LOCATION PLAN

0 10 20 30 40 50m



SCALE : 1:1250

DWG NO : 27_0001

P L A N N I N G

LOCATION AND EXISTING SITE PLAN