



Materials for new extension:


Roof: Tiles to match existing
Elevations: Bricks to match existing
Doors & Windows: White, UPVC, double glazed.

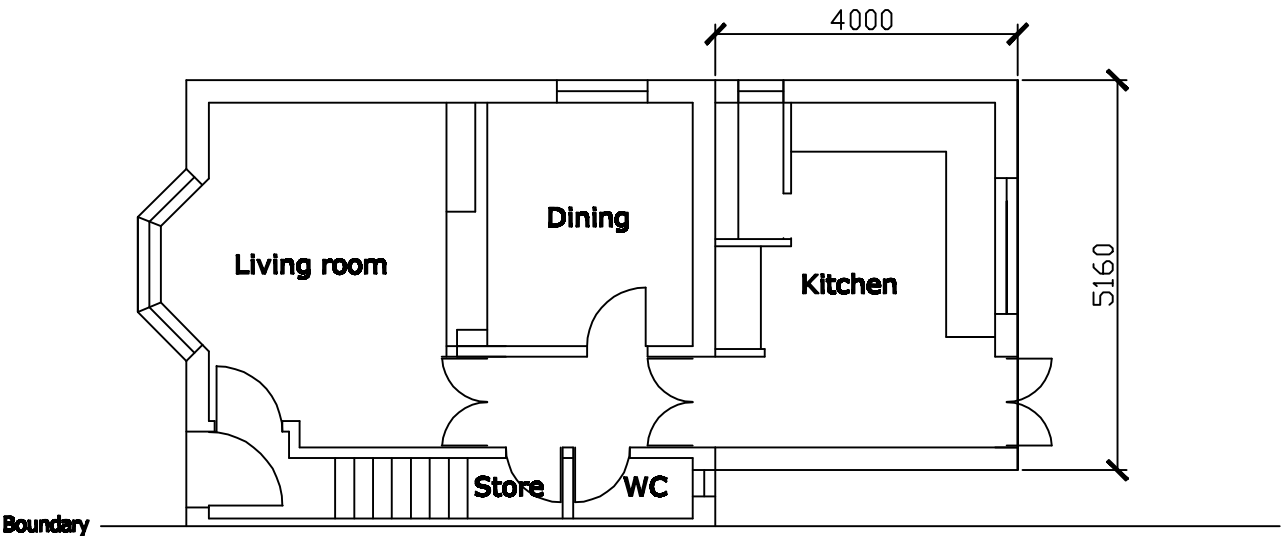


Proposed Ground Floor

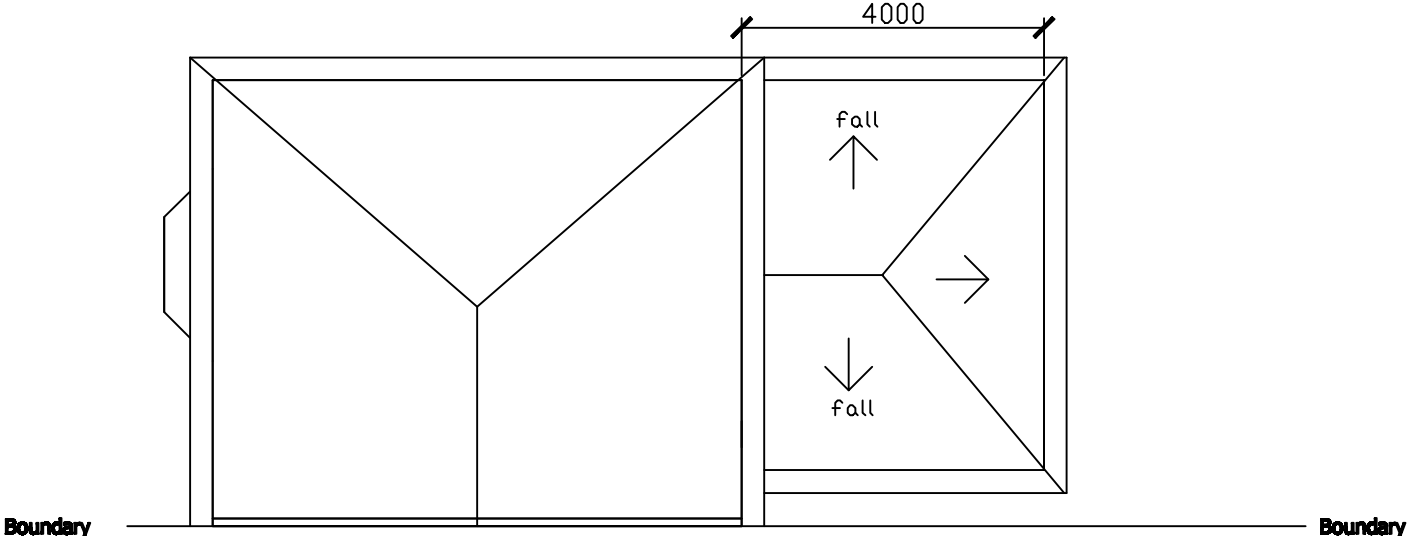


Proposed Roof Plan

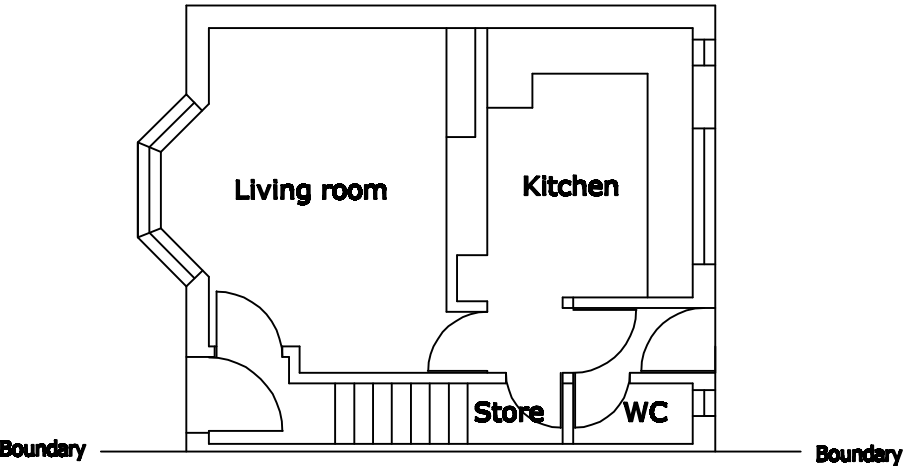

Existing Ground Floor

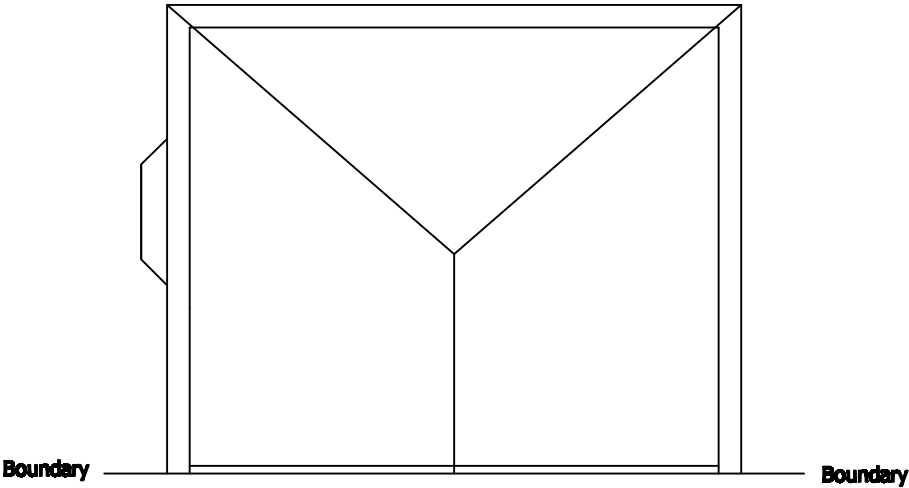

Roof Plan

 

Revision	Description	Date
PROJECT		
Proposed rear extension to 45 Osterley Road Manchester M9 7BP		
CLIENT		
DRAWING TITLE		
PLANS		
DRAWN	CHECKED	SCALE
MI	MI	1:100 @A3
DATE		June2021
DRAWING NO.		REV
02		