


1 Proposed Type B Floor Plan
Scale: 1:25

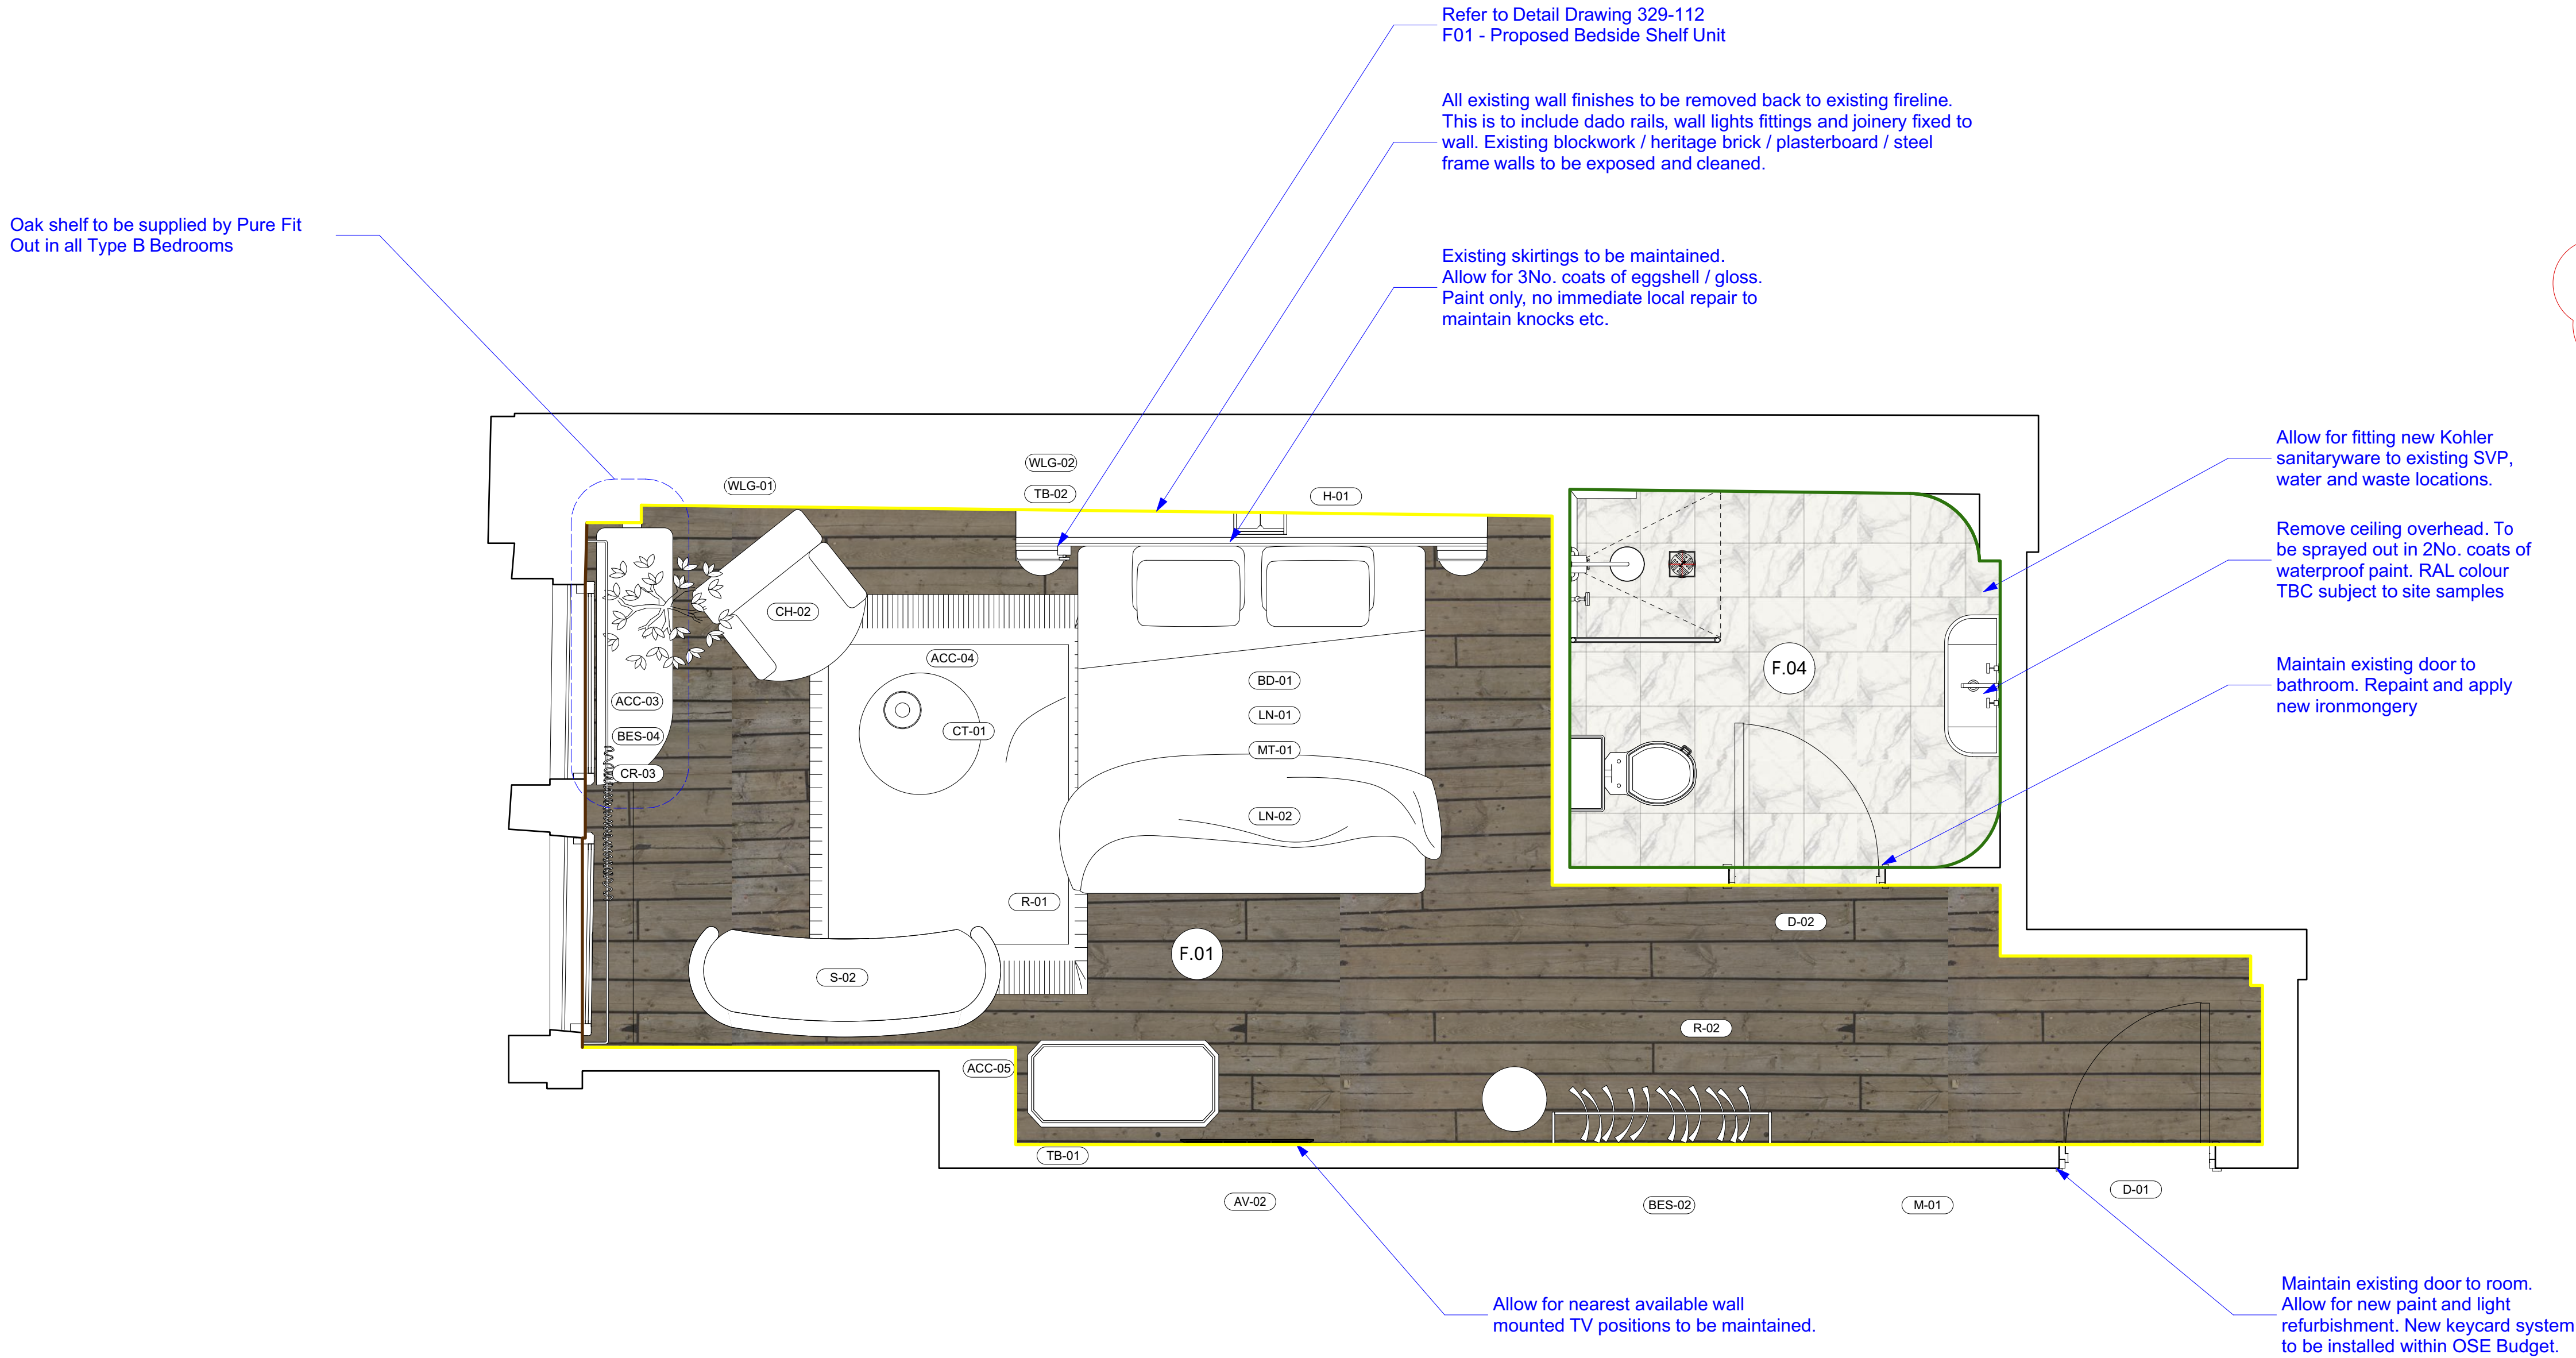

Specifications

WALL FINISHES SCHEDULE

- W.01**
EXISTING BLOCKWORK / HERITAGE BRICK / PLASTERBOARD / STEEL FRAME WALLS TO BE EXPOSED AND CLEANED
- W.03**
EXTERNAL REDBRICK WALLS TO BE STRIPPED BACK TO STRUCTURE, BRUSHED AND WASHED CLEAN WITH A NEW CLEAR MATT SEALANT APPLIED OVER TO PREVENT DUST INGRESS POST OCCUPANCY. SAMPLES TBC ON SITE BY CLIENT AND ARCHITECT
- W.04**
WC WALL SPECIFICATION TBC
STRATA OPERA TERRA ZELLIGE - LIGHT GREY (09)
ALLOW FOR £35 PER SQ MT SUPPLY
<https://www.stratatiles.co.uk/product/zellige-id353-opera-terra/>

FLOOR FINISHES SCHEDULE

- F.01**
POPLAR 100 X 5000 BOARDS WITH 1MM SPACING. ALLOW FOR 3NO. COATS OF CLEAR / WHITE OIL OSMO SEALANT. PURE TO CONFIRM £/SQM
- F.04**
PORCELAIN TILE WITH MAPEI ULTRACOLOUR GROUT TBC.
610X305MM CUT DOWN TO 305X305MM AND LAID CROSS GRAIN

Drawings Notes

Revisions

T1	A	08/02/21	Issued for Tender
T2	B	14/04/21	Revised following comments
T3	C	02/08/21	Revised following Planning Comments

Project
Storeys

Drawing Title
Proposed Type B Floor Plan

Scale
1:25 @ A1

Revision
T3

Client
Amar China


Drawn
co

Deer
co

4.07 The Tea Building
56 Shoreditch High Street
London E1 6JJ

hello@reddeer.co.uk
www.reddeer.co.uk
+44 (0) 203 6373 581

red deer

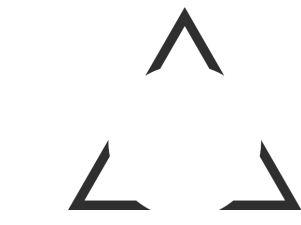

329-120

Do not scale from drawing.
All dimensions to be checked on site.
Report omissions and issues to the Architect.
© 2016 Red Deer Limited