




THE BUILDER MUST CHECK THE SITE AND THE APPROVED DRAWINGS BEFORE COMMENCING THE WORKS AND MUST TAKE ANY WORKING MEASUREMENTS AS NECESSARY. ANY DISCREPANCY IN THE DRAWING MUST BE REPORTED TO THE CLIENT .

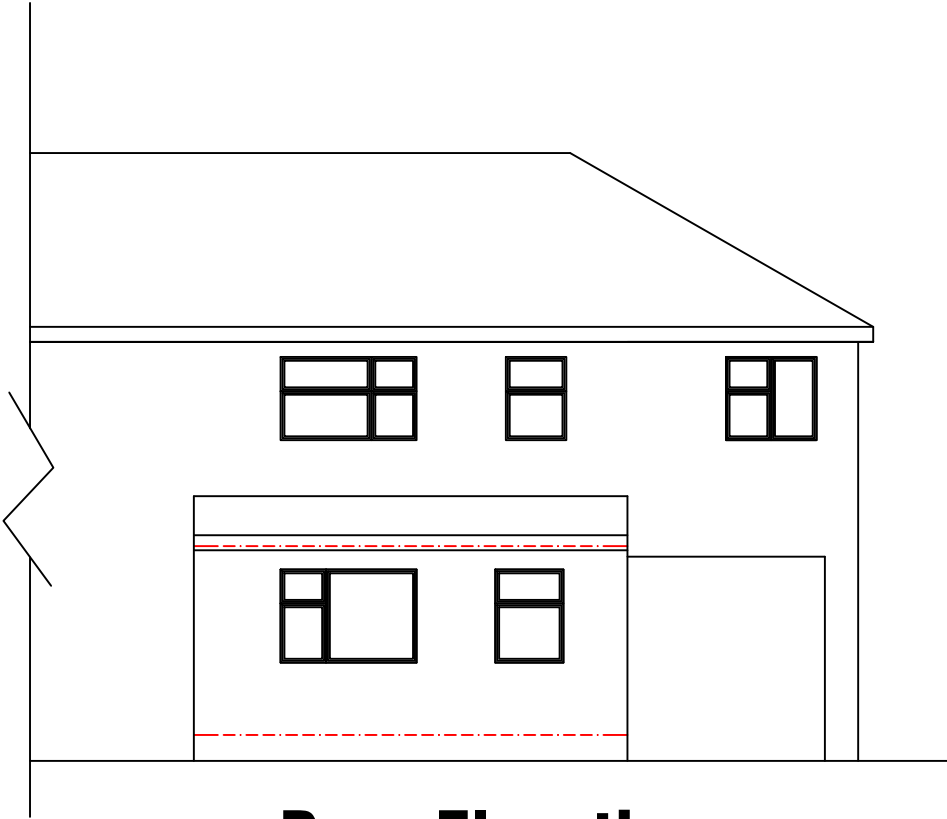

Rear Elevation

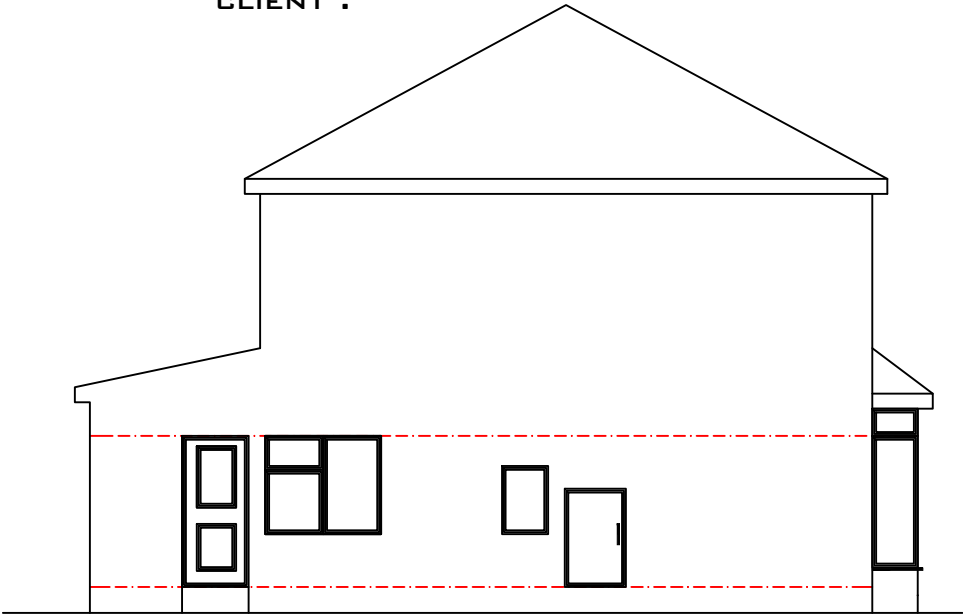

Side Elevation

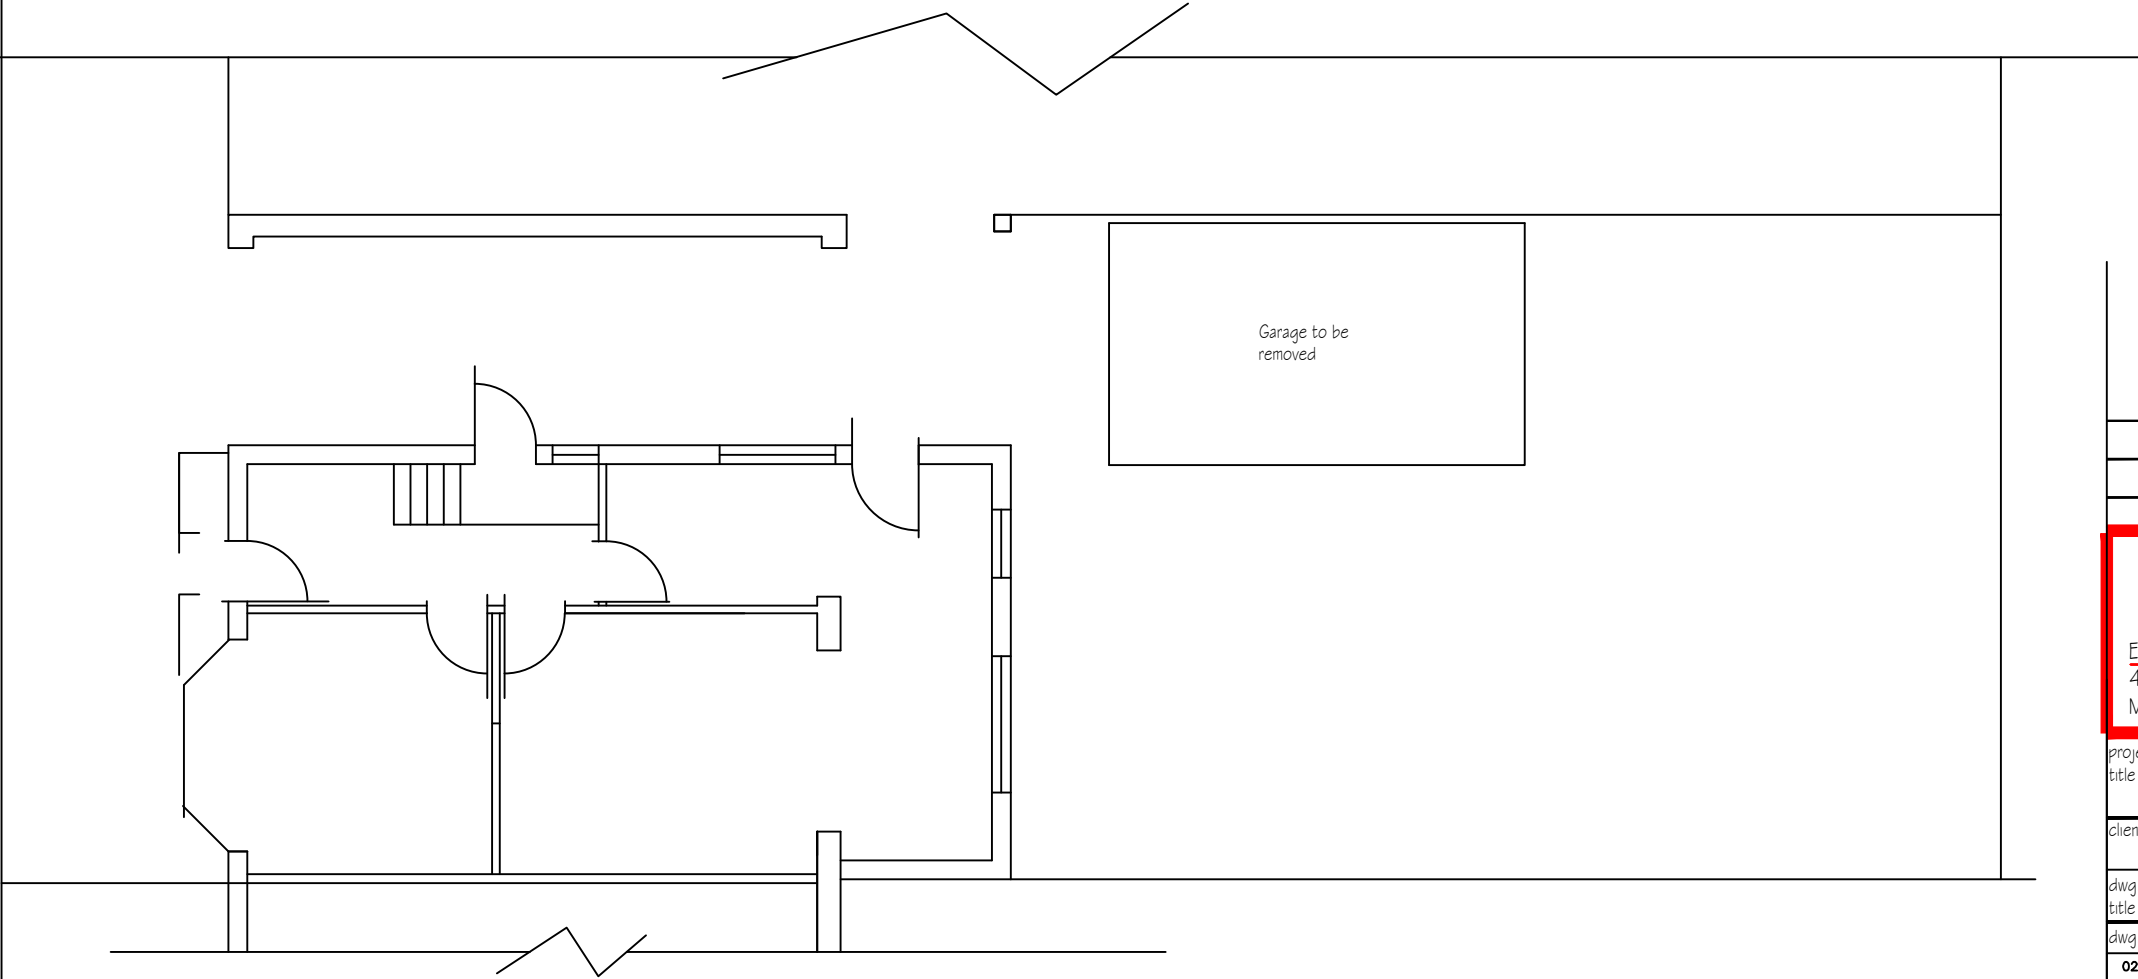

Ground Floor Plan

H S H			
Engineering Design Services 428 Cheetham Hill Road Cheetham Manchester M8 9LE, UK 0161 7956385, 07940197 333			
			
project title Proposed ground floor extension to create a habitable room.			
client Mr Tahir Mehmood			
dwg. title Existing Plan & Elevations			
dwg. no. 02		sheet no.	scale. 1:100 @ A3
25 Glendale Avenue M19 1EH			
drawn by. TZ		checked by.	approved by.
			date June 2021