




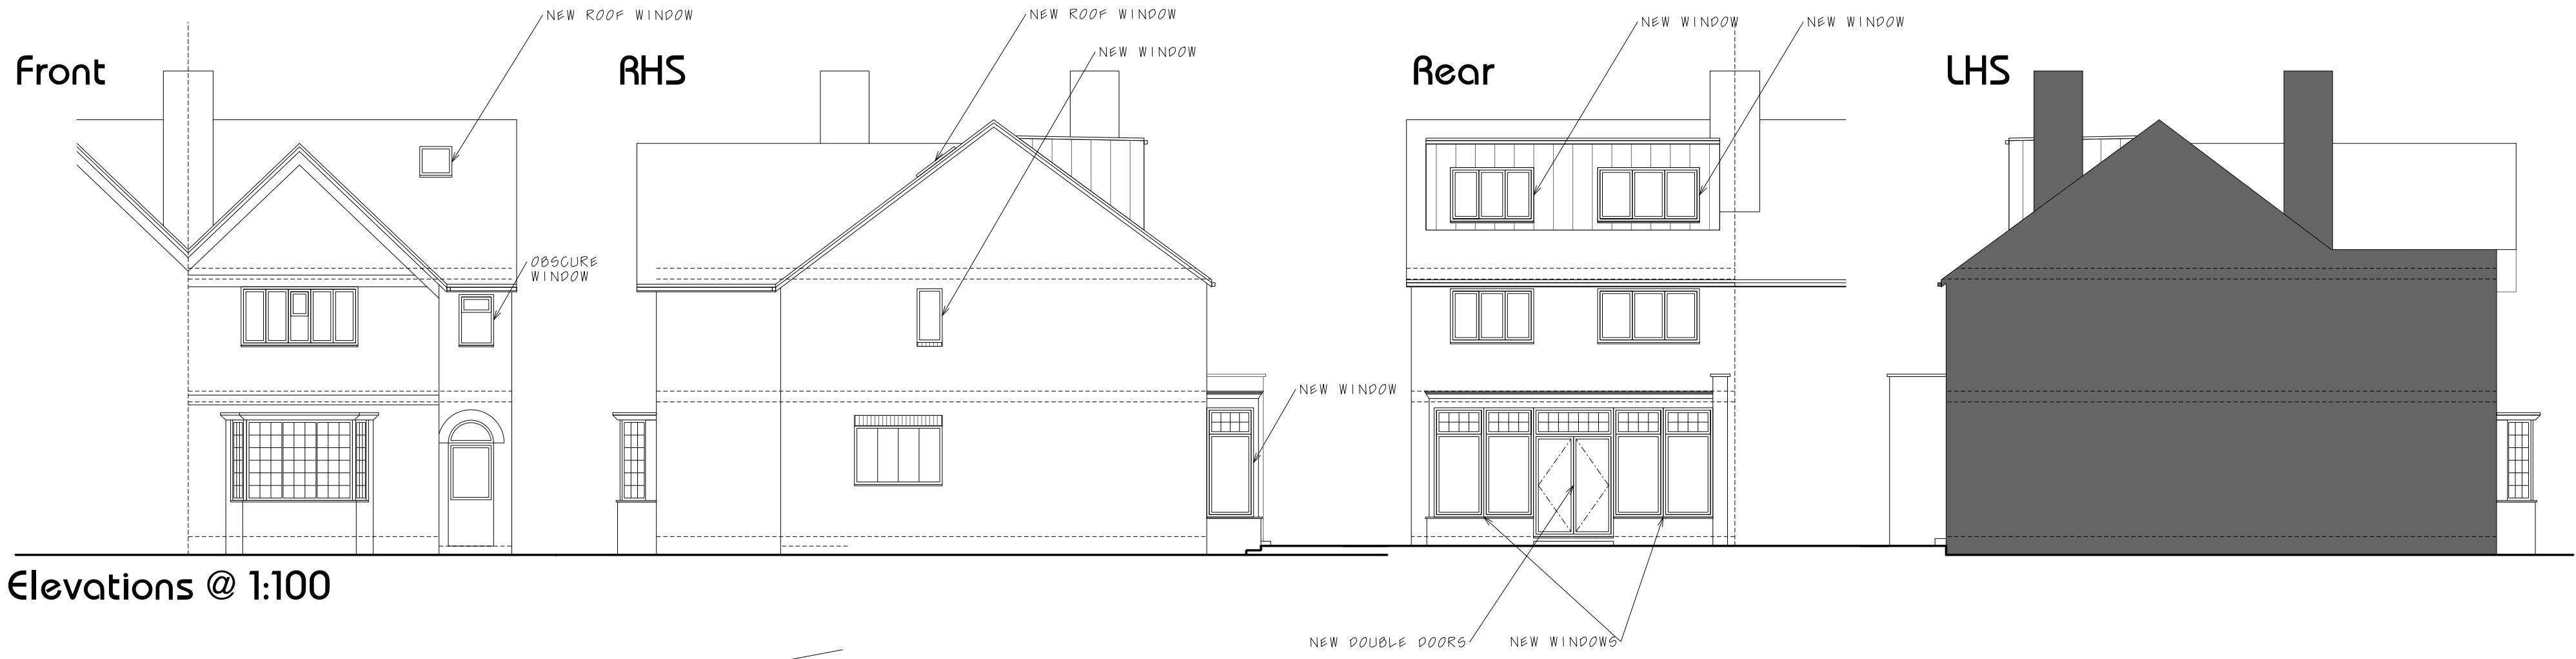





Elevations @ 1:100

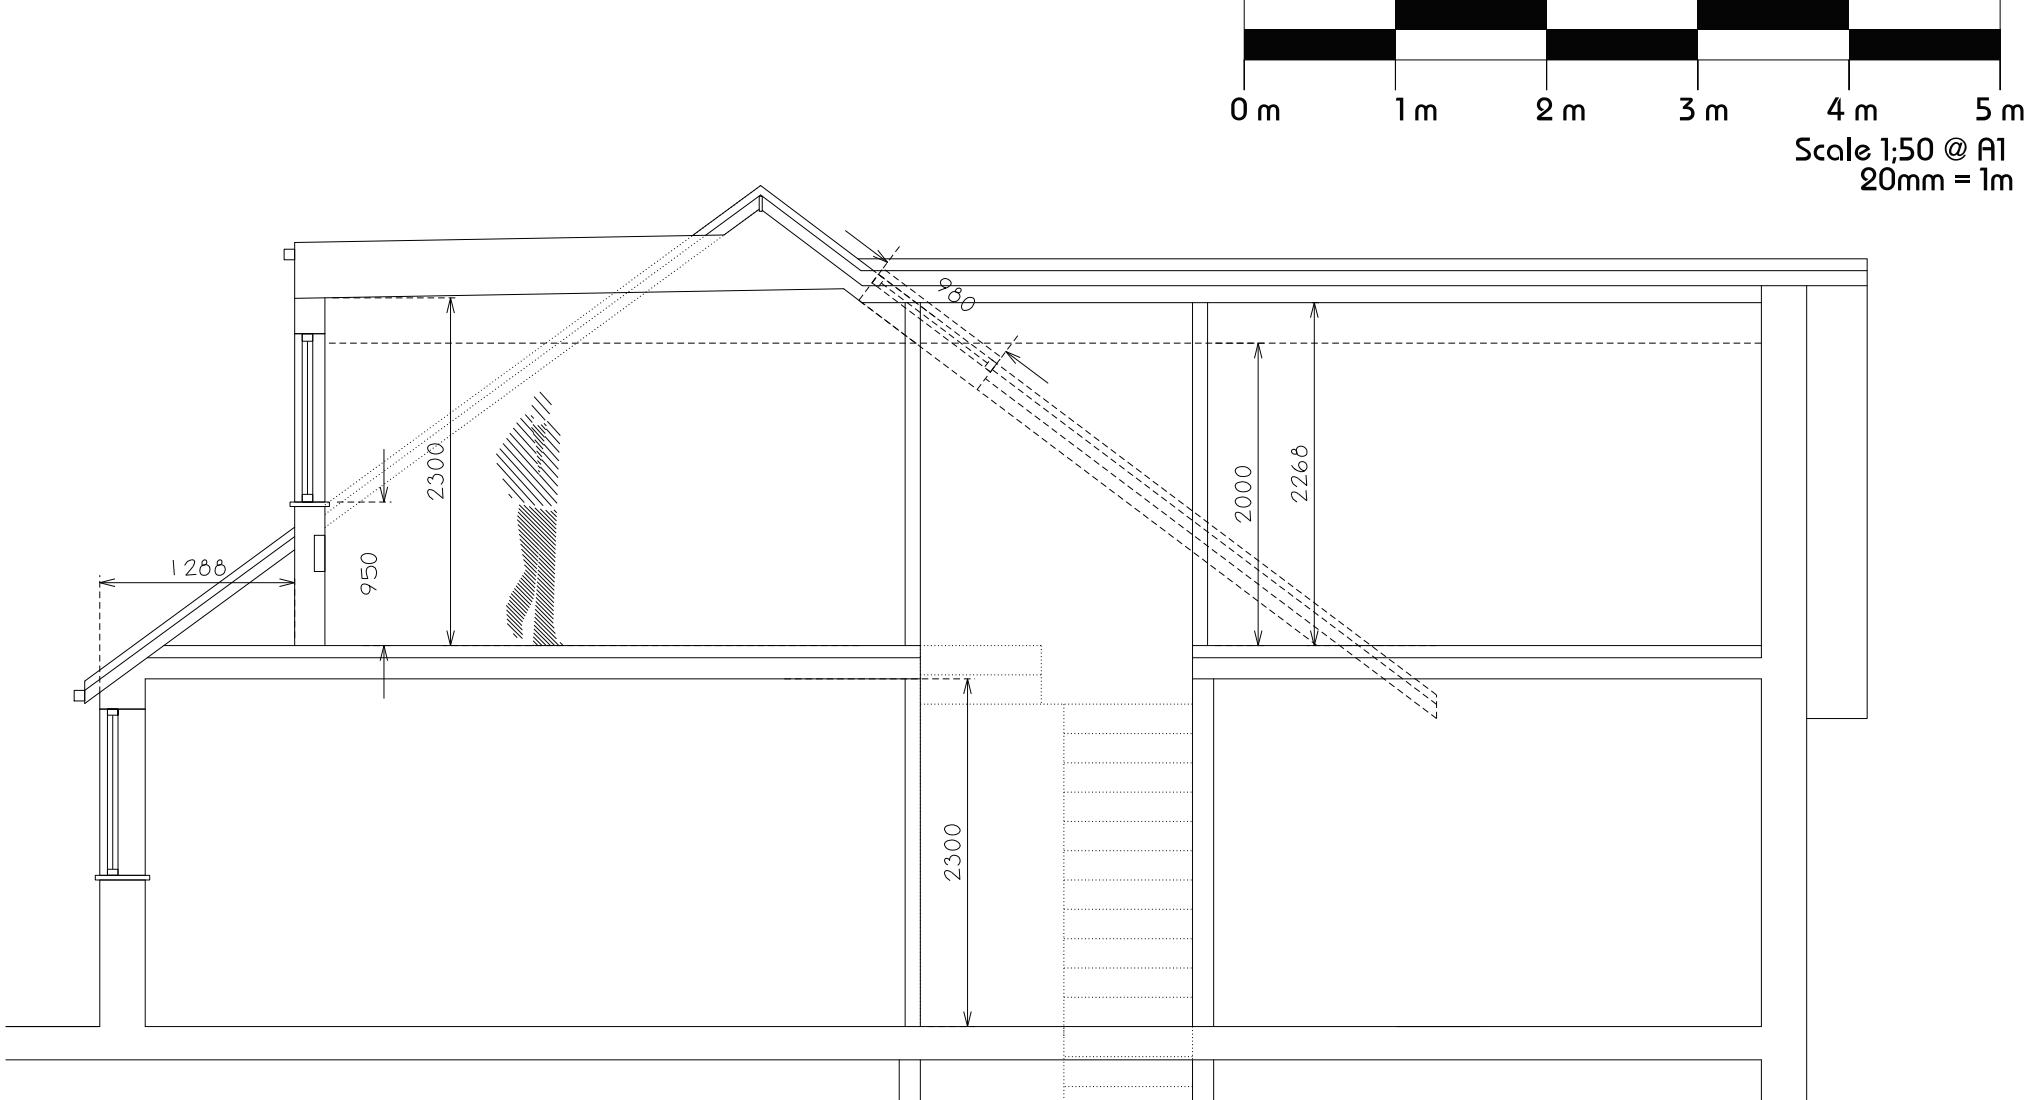


Section A

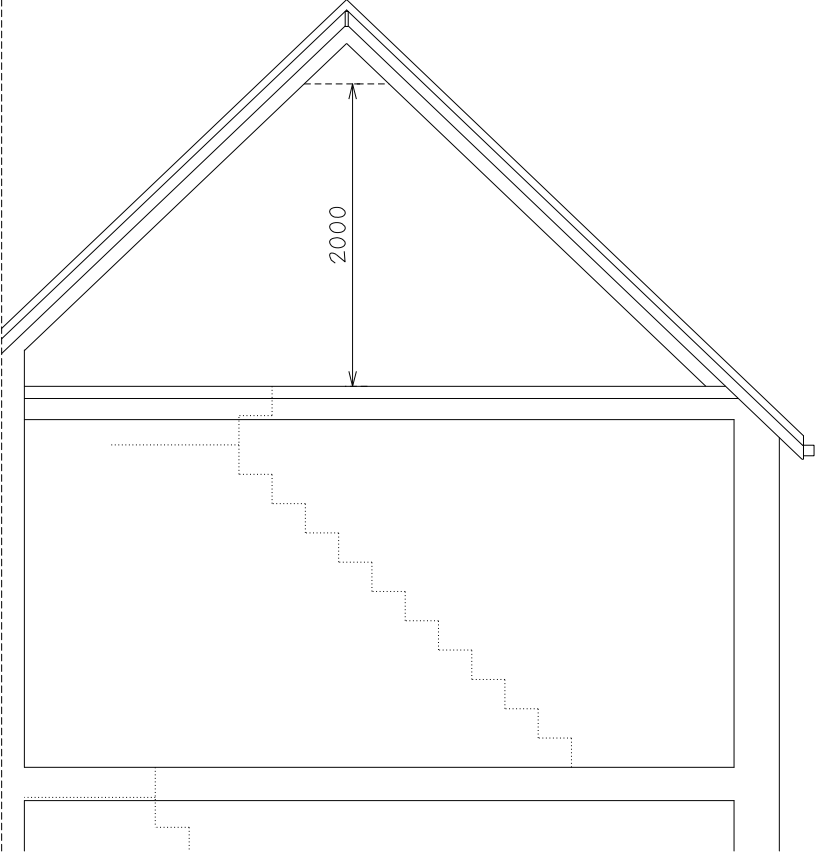

Section B

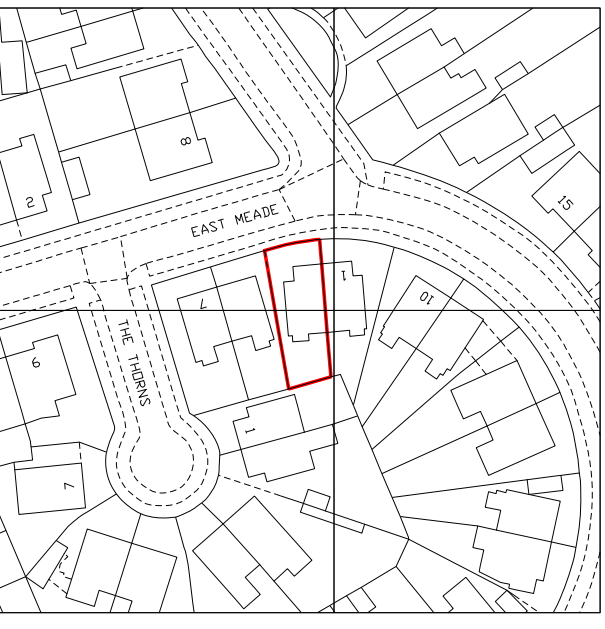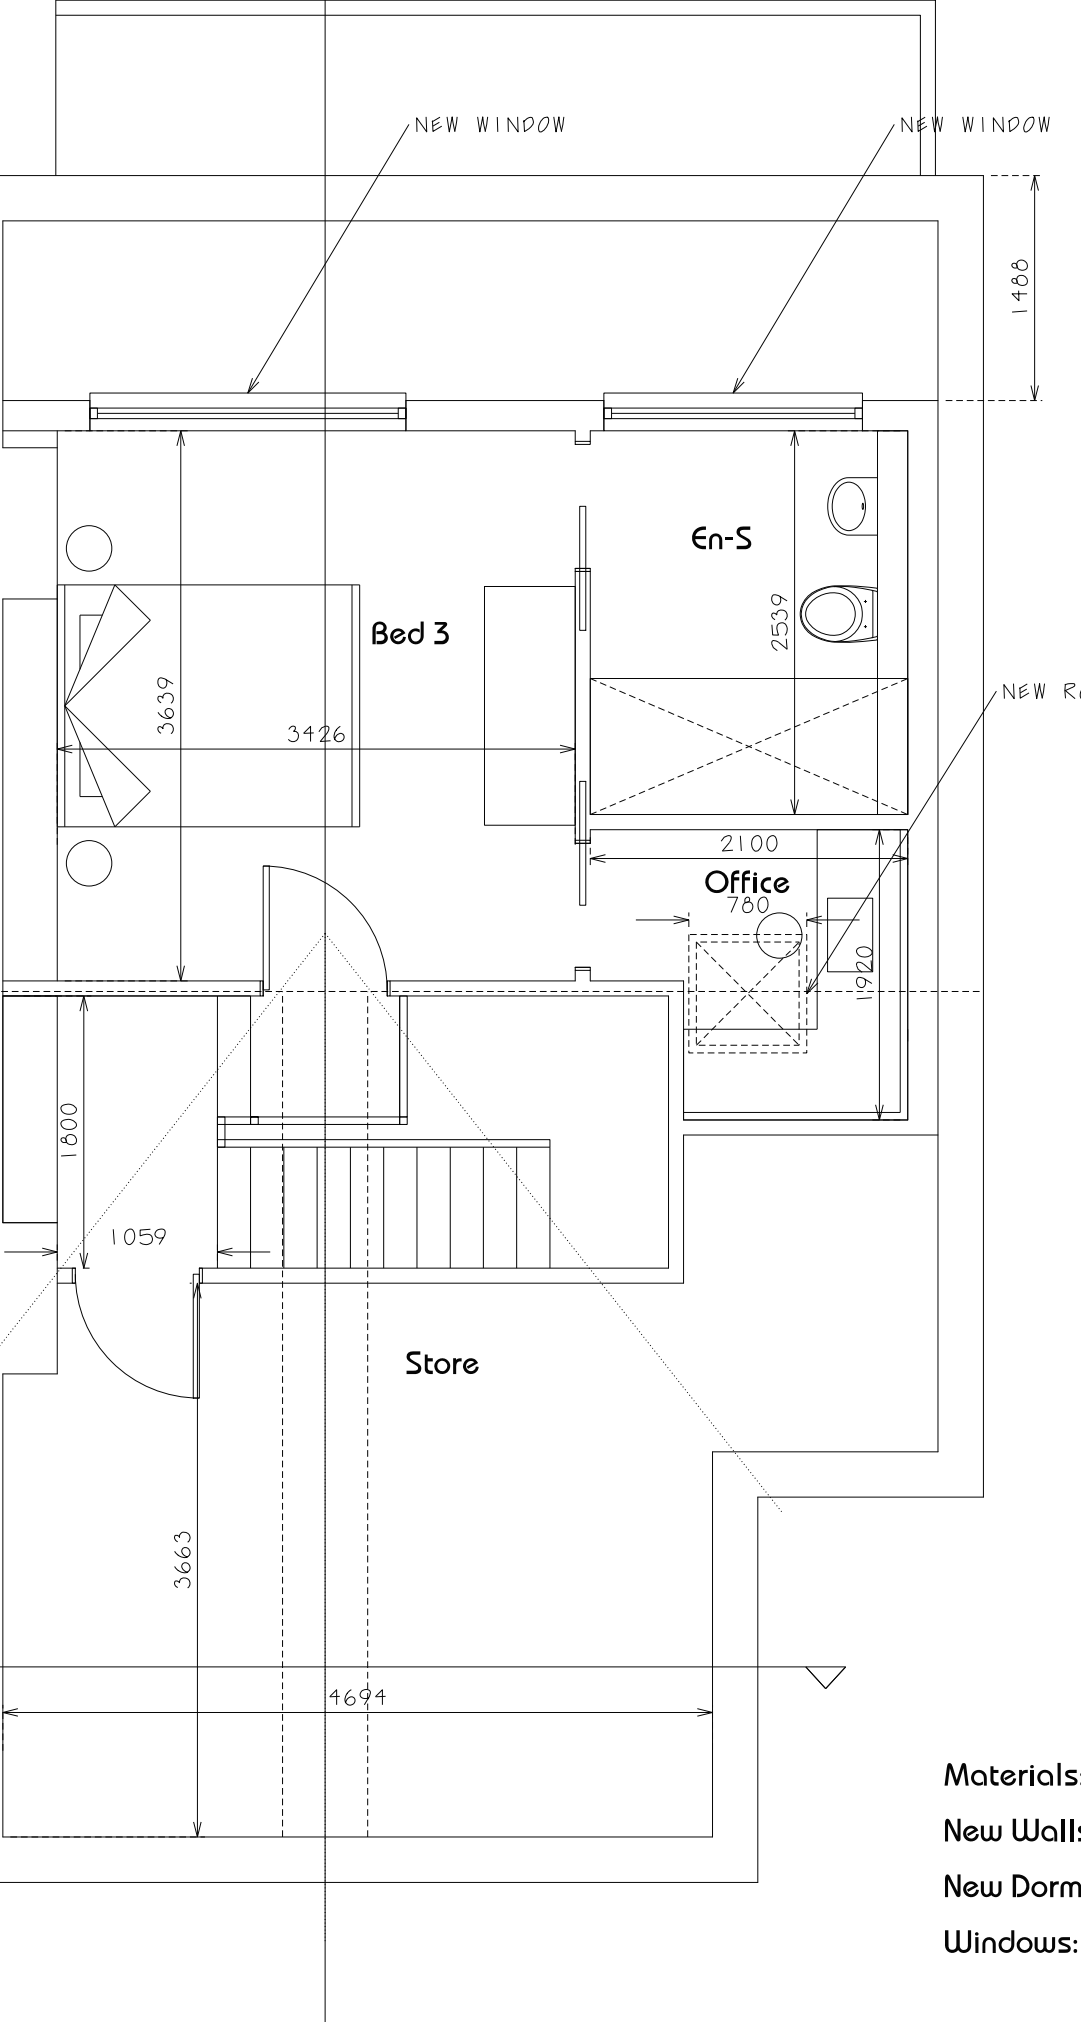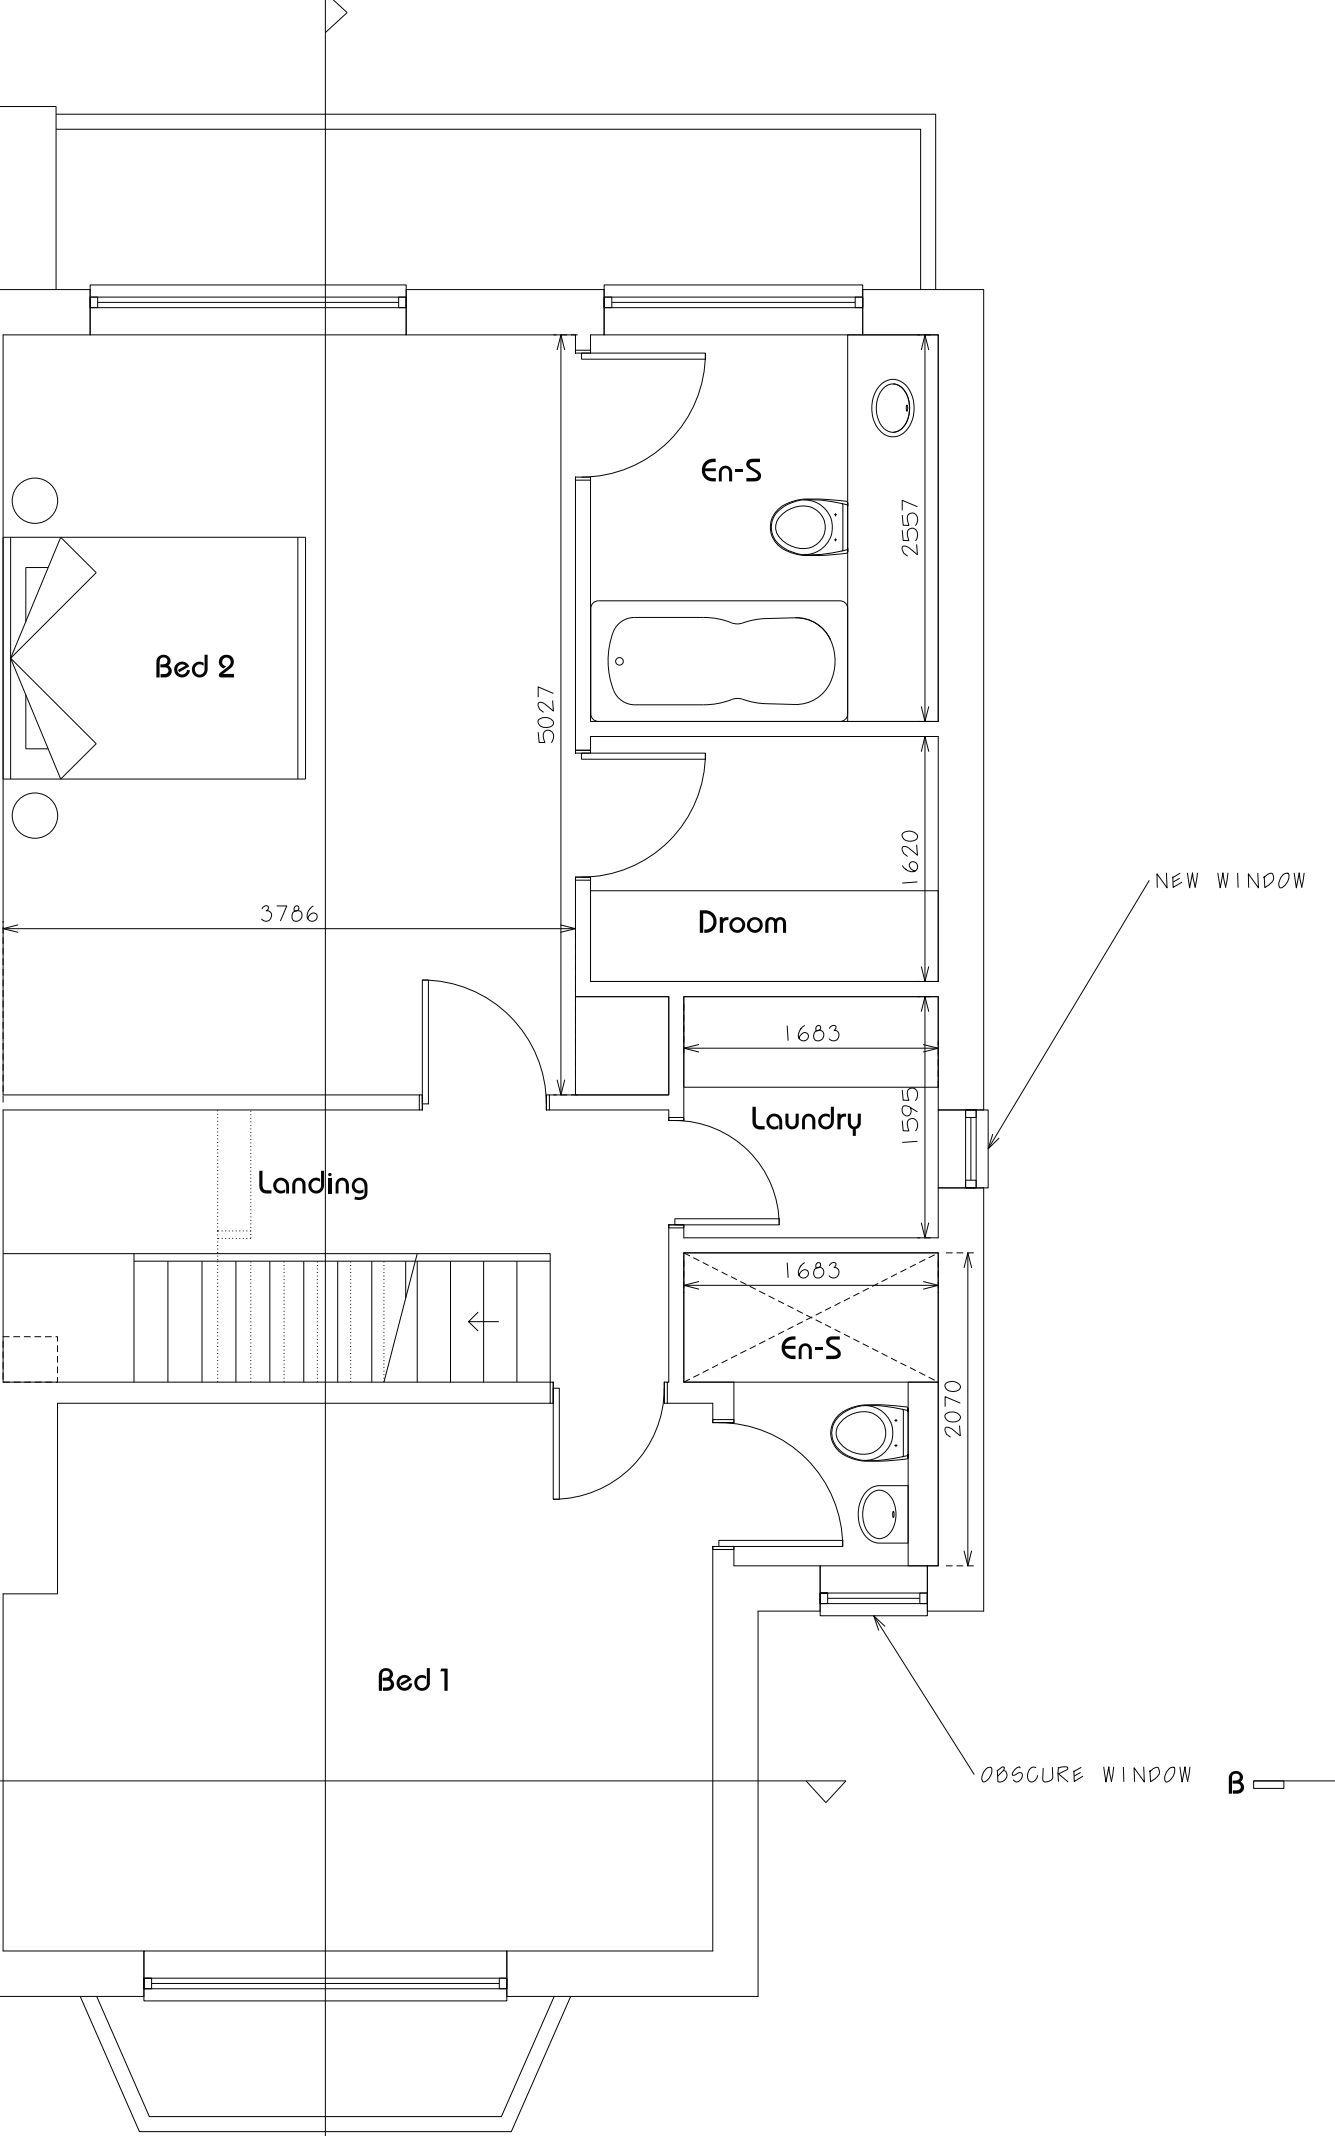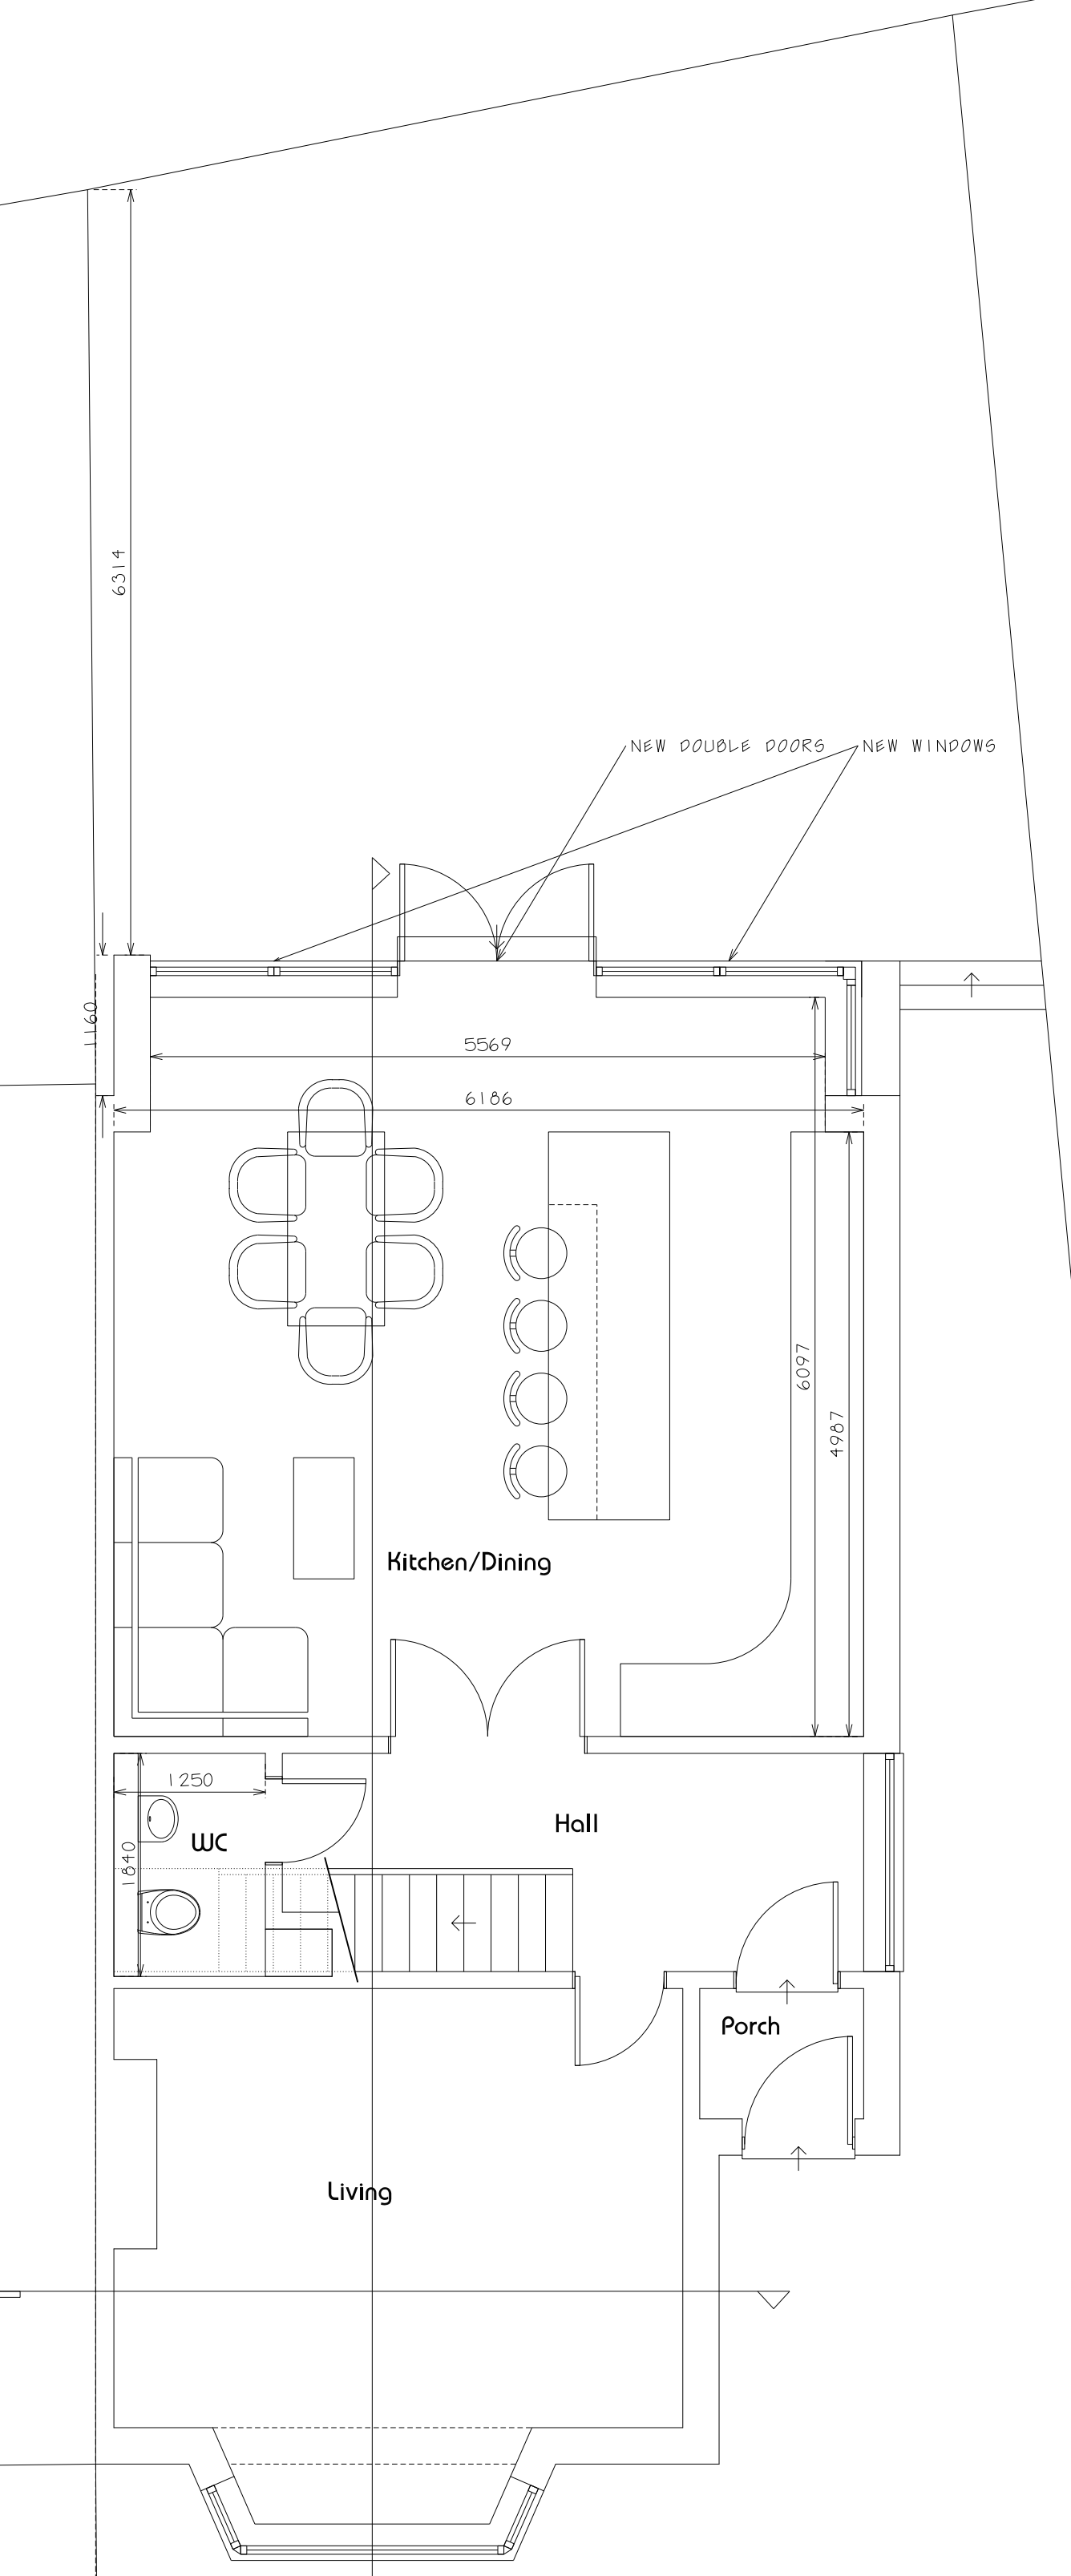

Location Plan @ 1:1250

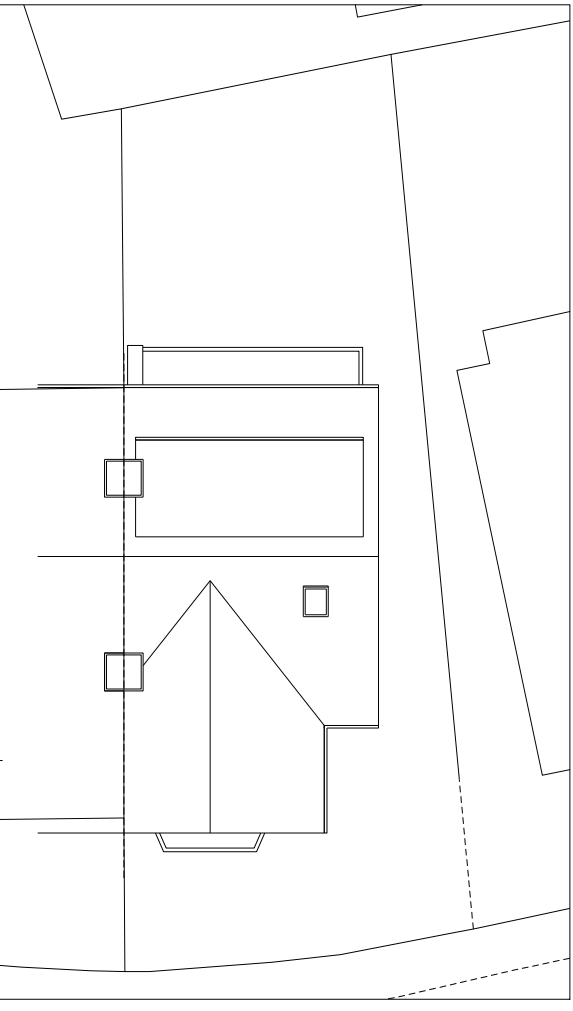

Site Plan @ 1:200

Materials:
New Walls: Brick to match existing
New Dormer: To be clad in zinc vertical zinc sheeting
Windows: New and existing to have black casement style upvc frames

linberg design associates limited Suite 8 Unit 10 Century Park, Coppin Road, Betchworth, Chesham, Uxbridge, Ux14 8PL 01895 8803385 01895 8803385 01895 8803385 01895 8803385		Proposed Plans, Elevations and Sections	
Project Title: Rear Extension & Loft Conversion 3 East Meade Chorlton-cum-Hardy, M21 8GA		Drw No.: PP01 Scale: 1: 50	Revision: D Drawn By / Date: JL