


P4	Advertisement Planning Issue	20.08.21	GG	ME
P3	Planning Issue	14.08.20	GG	GG
P2	Stage 2 Issue	30.04.20	GG	GG
P1	First Issue	12.08.19	GG	MD
Rev	Description	Date	Dr by	App by
MD		12.08.19		GG

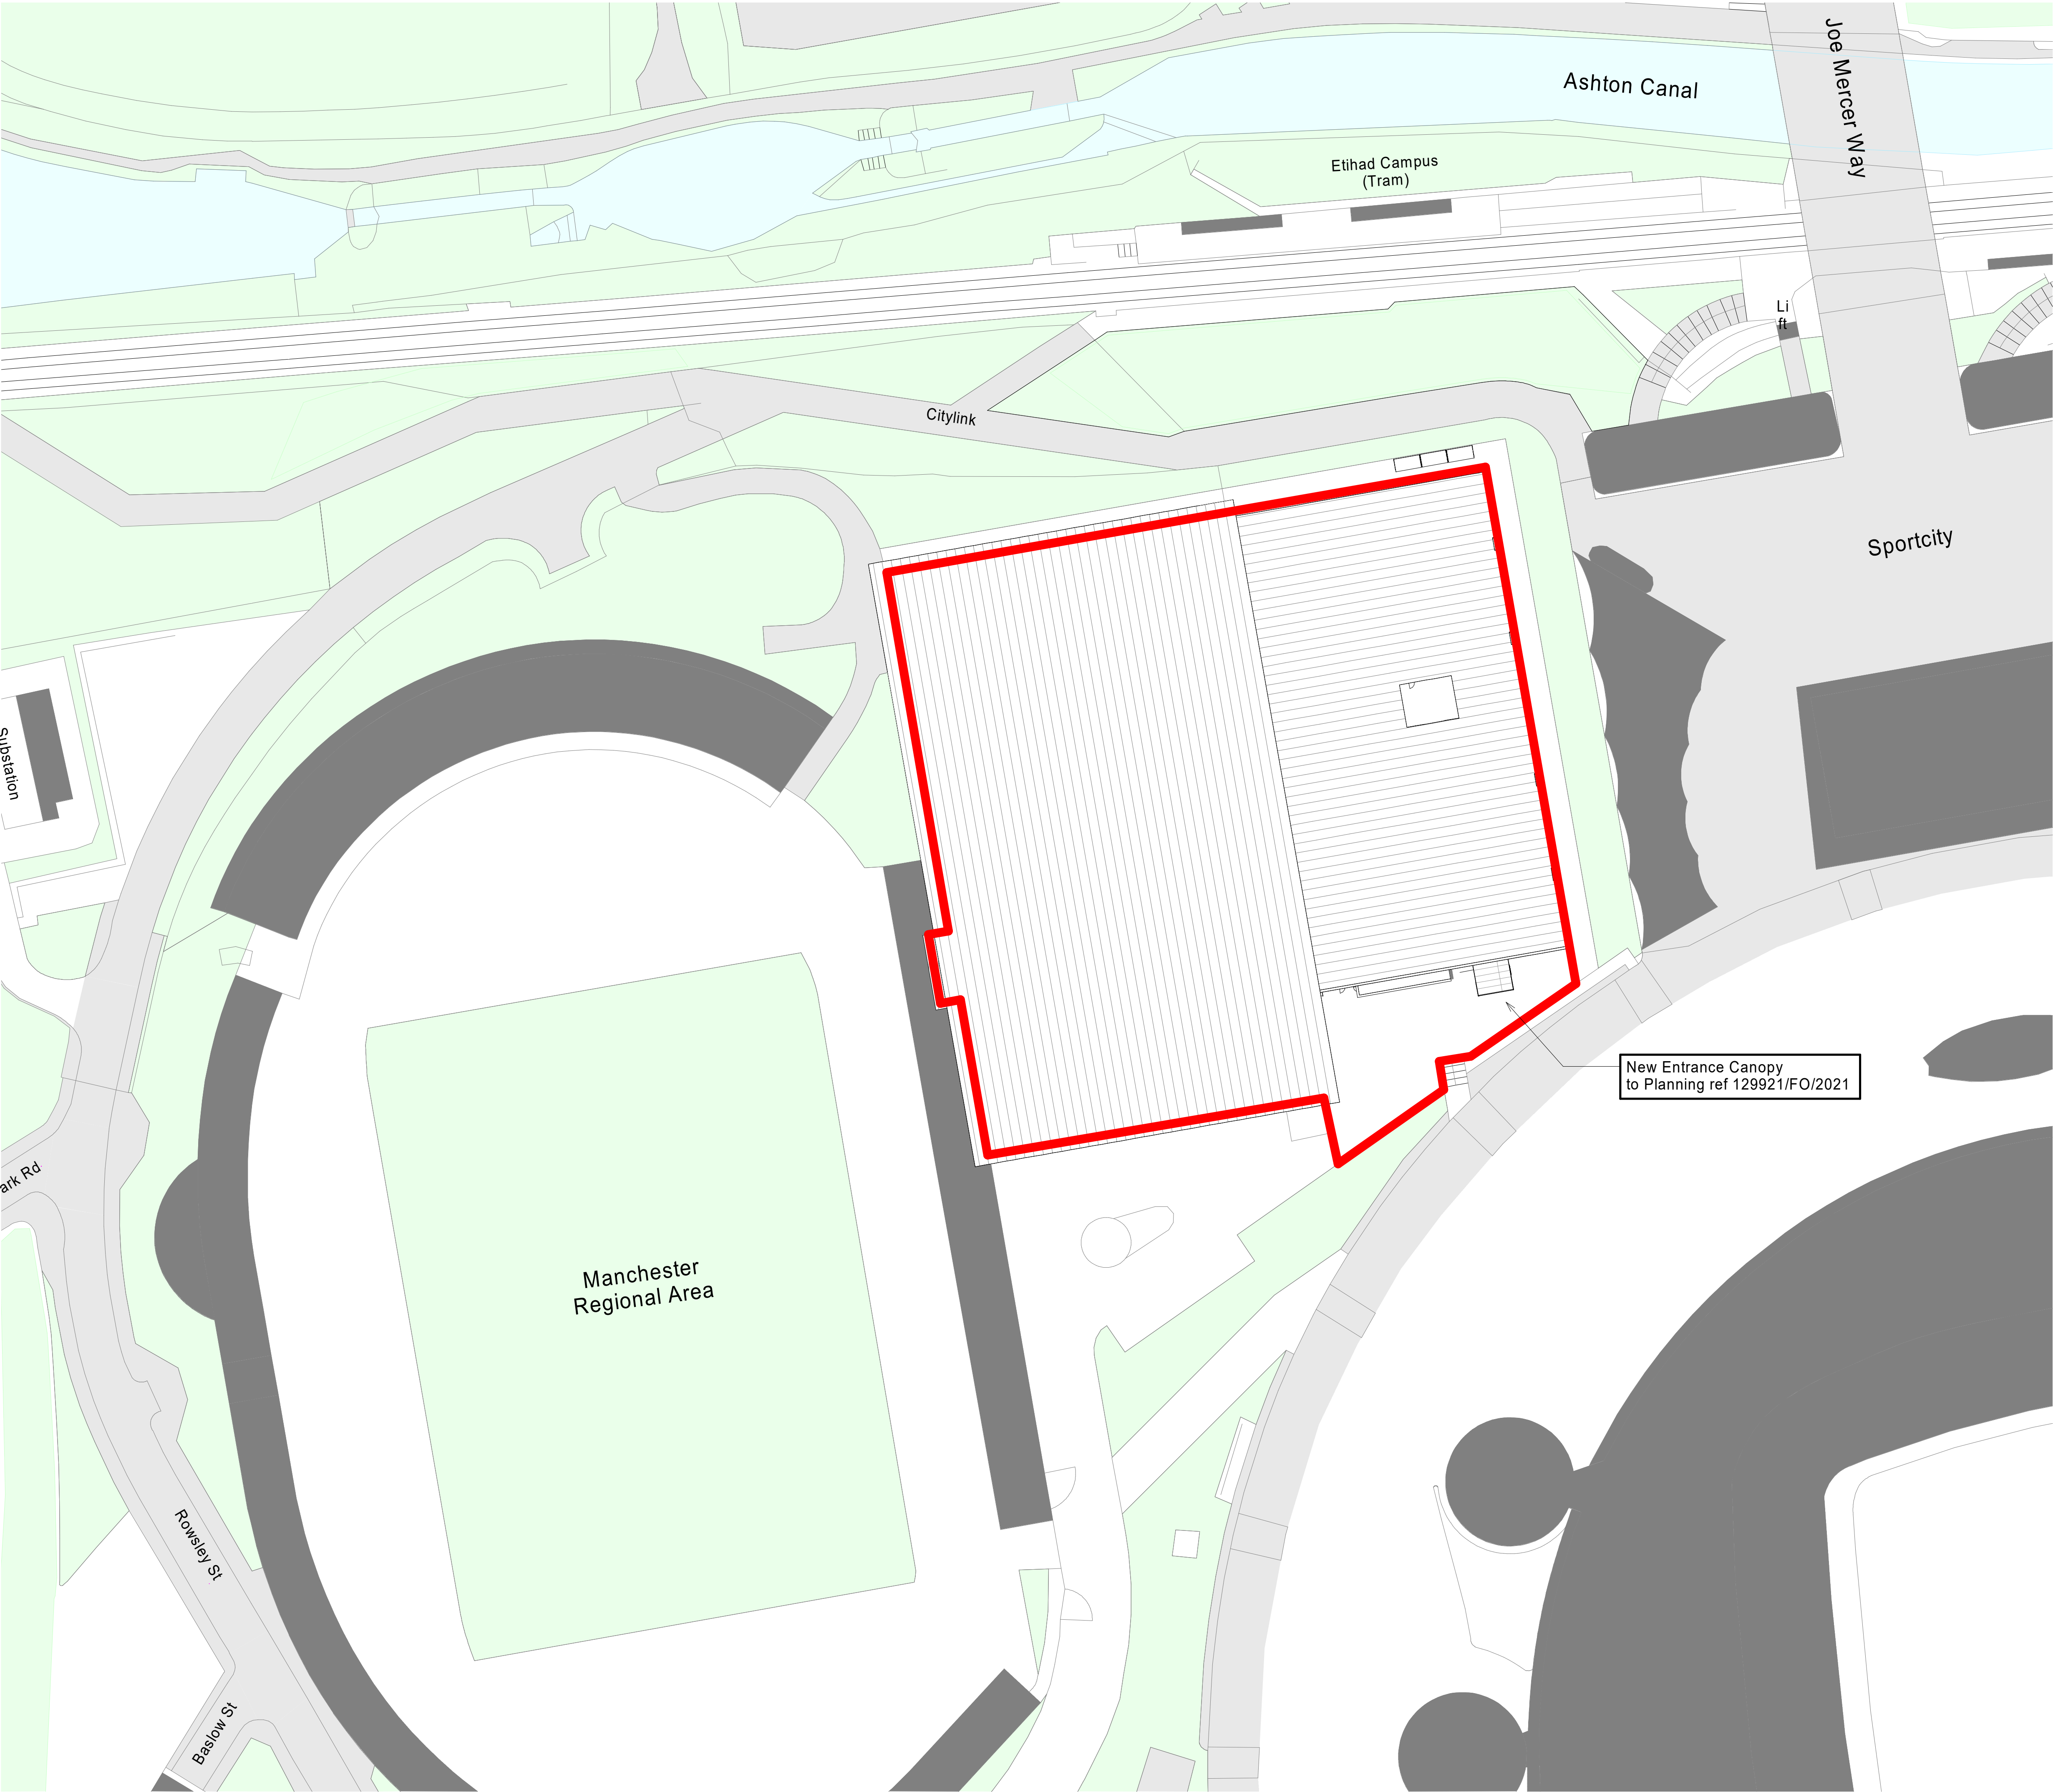

AHR Architects Ltd
5th Floor
55 Princess Street
Manchester
M2 4EW
United Kingdom

T +44(0)161 8287900
E manchester@ahr.co.uk
www.ahr.co.uk

client name Manchester City Council			
project House of Sport			
drawing Proposed Site Plan			
computer file C:\Rev\Projects\HOS-AHR-XX-ZZ-MG-L-0002_mek.waters.rvt		plot date	
project number 2019.00291.000		scale 1 : 500 @A1	
drawing number HOS-AHR-00-SI-DR-A-90-002		rev P4	issue status P1
This drawing is to be read in conjunction with all related drawings. All dimensions must be checked and verified on site before commencing any work or producing shop drawings. The originator should be notified immediately of any discrepancy. This drawing is copyright and remains the property of AHR.			