


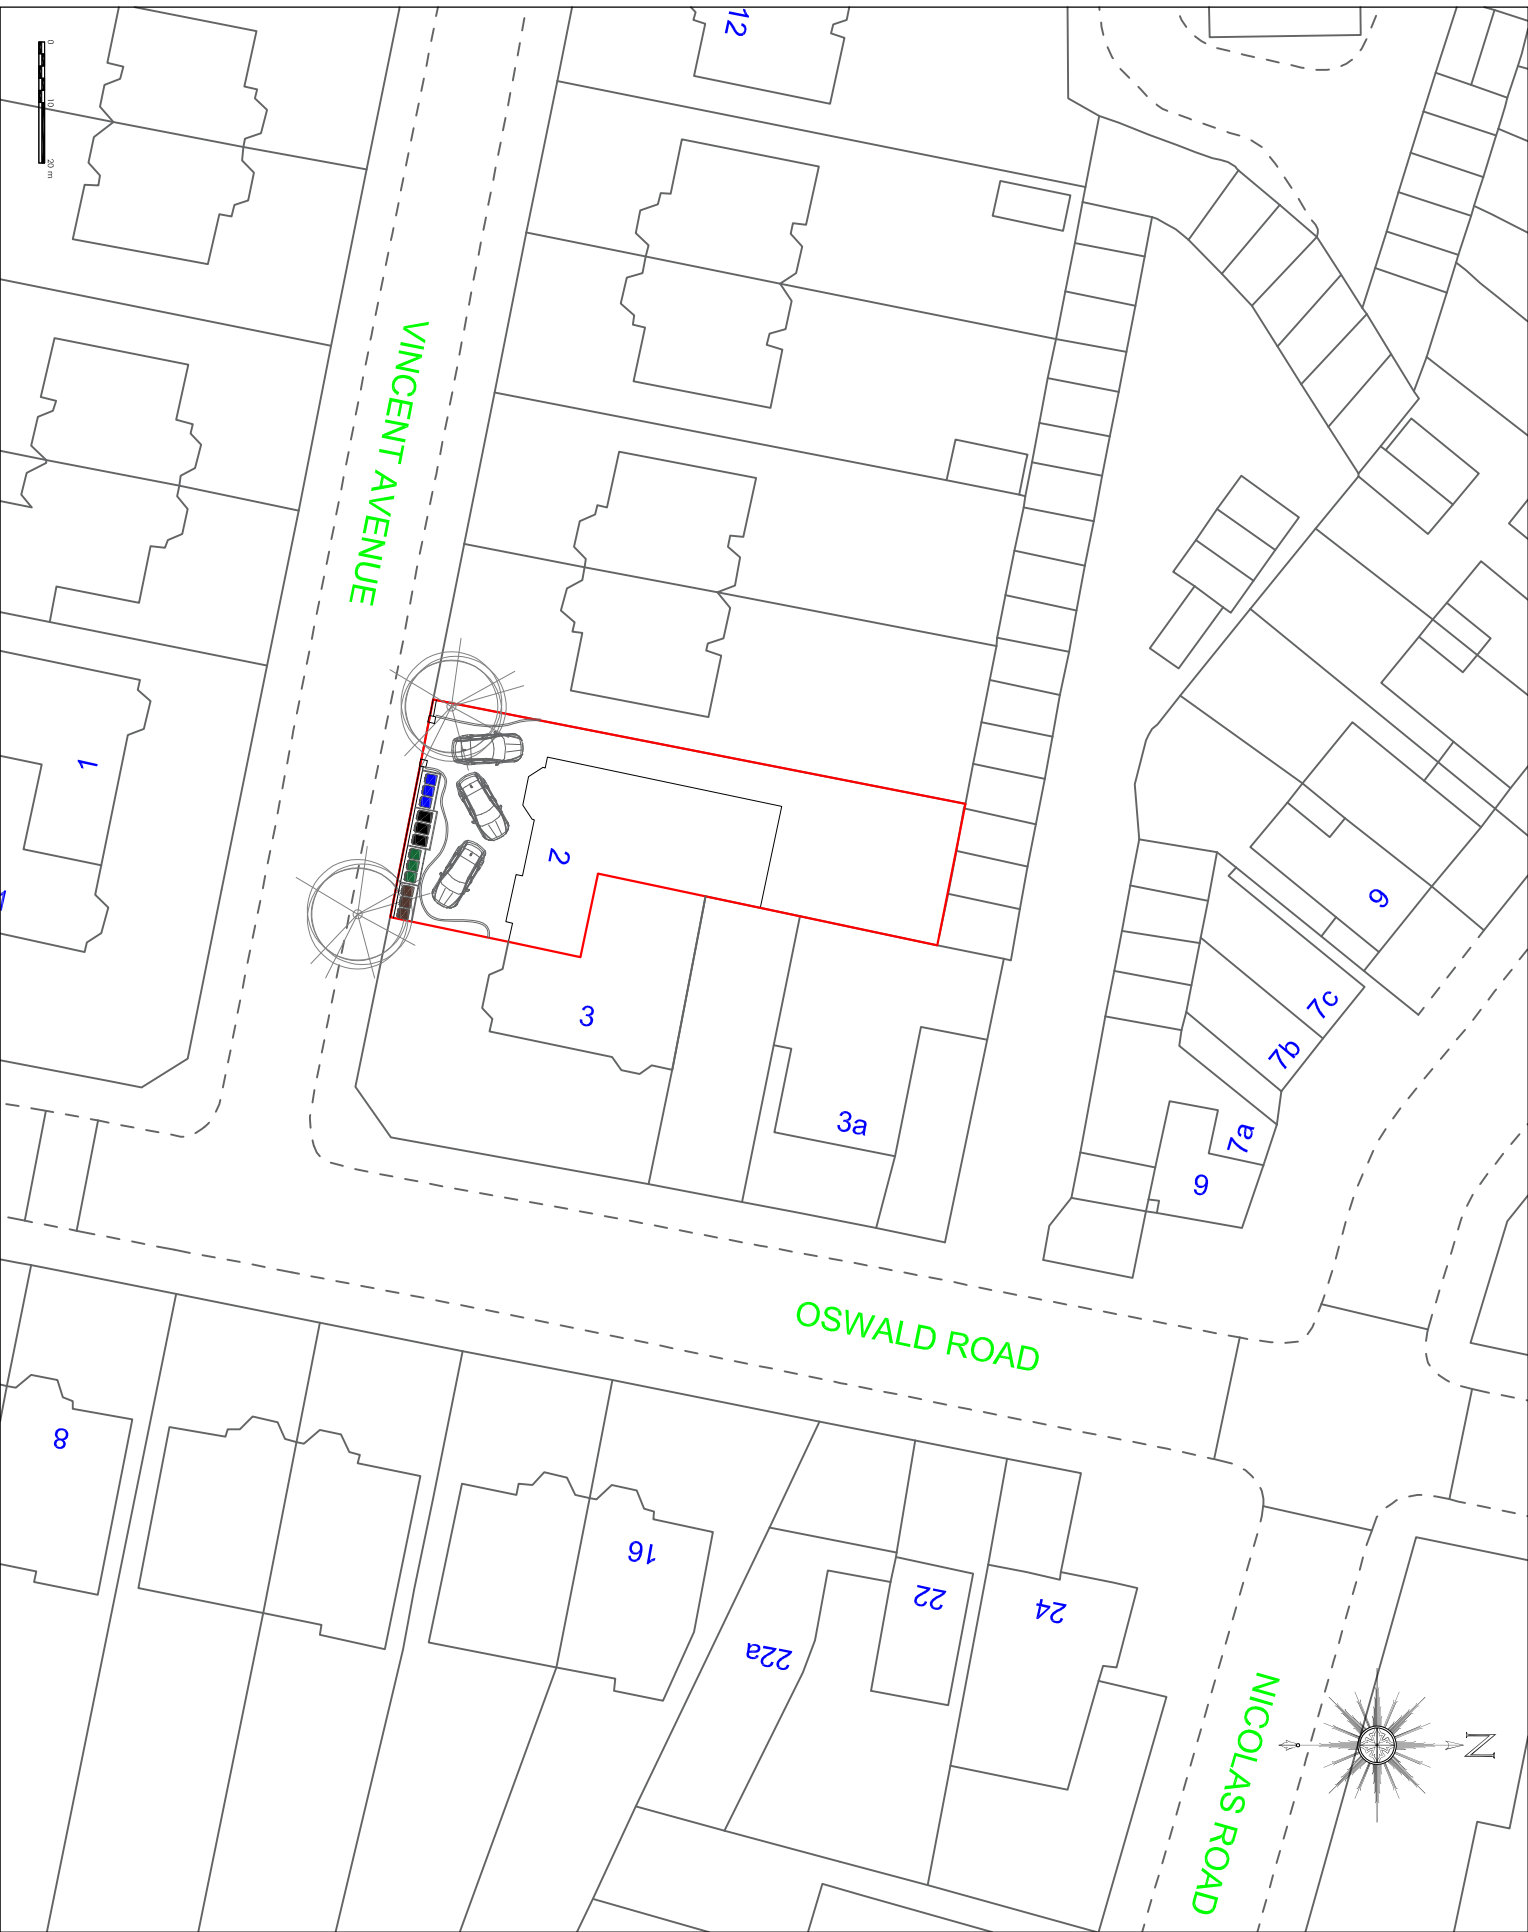

PROJECT # 21003
DRAWING # 220 A
SCALE 1:500 @ A4
DATE MAR '21

Bluechip Architects
RIBA # arb
Chartered Architects

CLIENT
MR DOVEYON
2 VINCENT AVENUE
CHORLTON
MANCHESTER
M21 9GR

PROJECT
CELLAR CONVERSION
INTERNAL REMODELLING

DRAWING TITLE
PROPOSED SITE PLAN
PLANNING

A BIN STORE ADDED
- ISSUED FOR PLANNING APPROVAL
29.07.21 09.03.21

Bluechip Architects
07999 294 675
DESIGN@BLUECHIP-ARCHITECTURE.CO.UK
WWW.BLUECHIP-ARCHITECTURE.CO.UK
LOWRY HALL, 1 LEEBIS, 1 SMITHSON, MANCHESTER, M2 2JN

DO NOT SCALE FROM THIS DRAWING. COORDINATE PROJECTIONS, HEIGHTS AND DISTANCES SHOWN ON THIS DRAWING ARE FOR INFORMATION ONLY. FOR PLANNING APPROVAL, FROM THE LATEST 1:500 SCALE PLAN.