



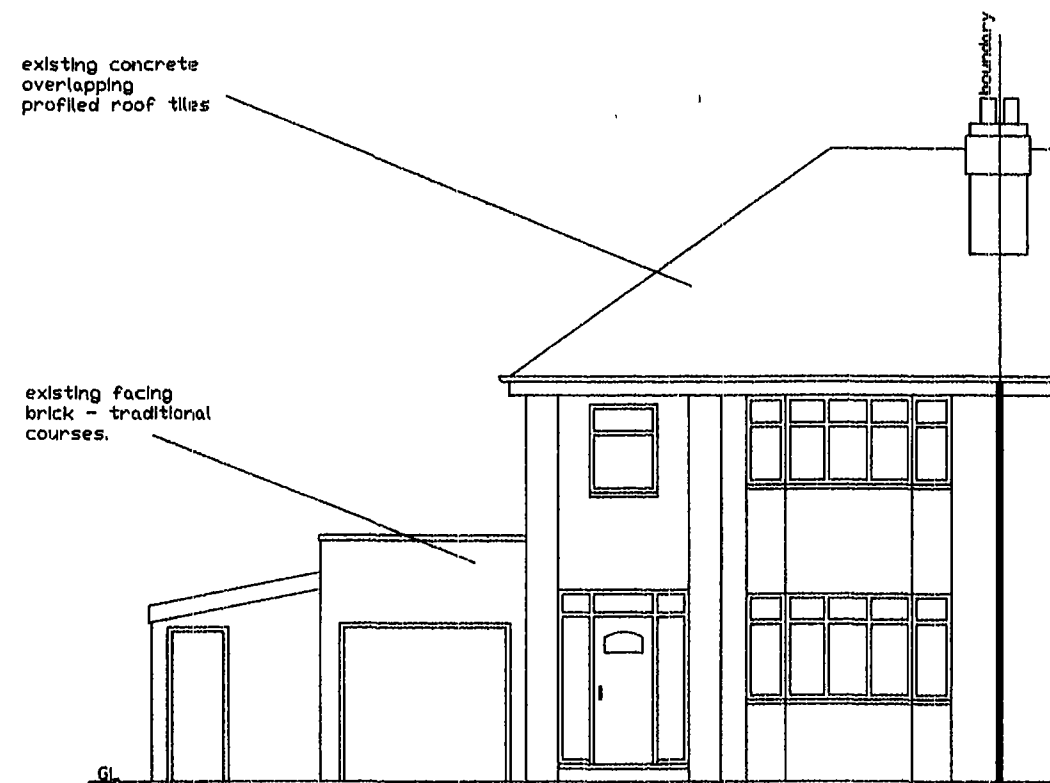


EXISTING FRONT ELEVATION

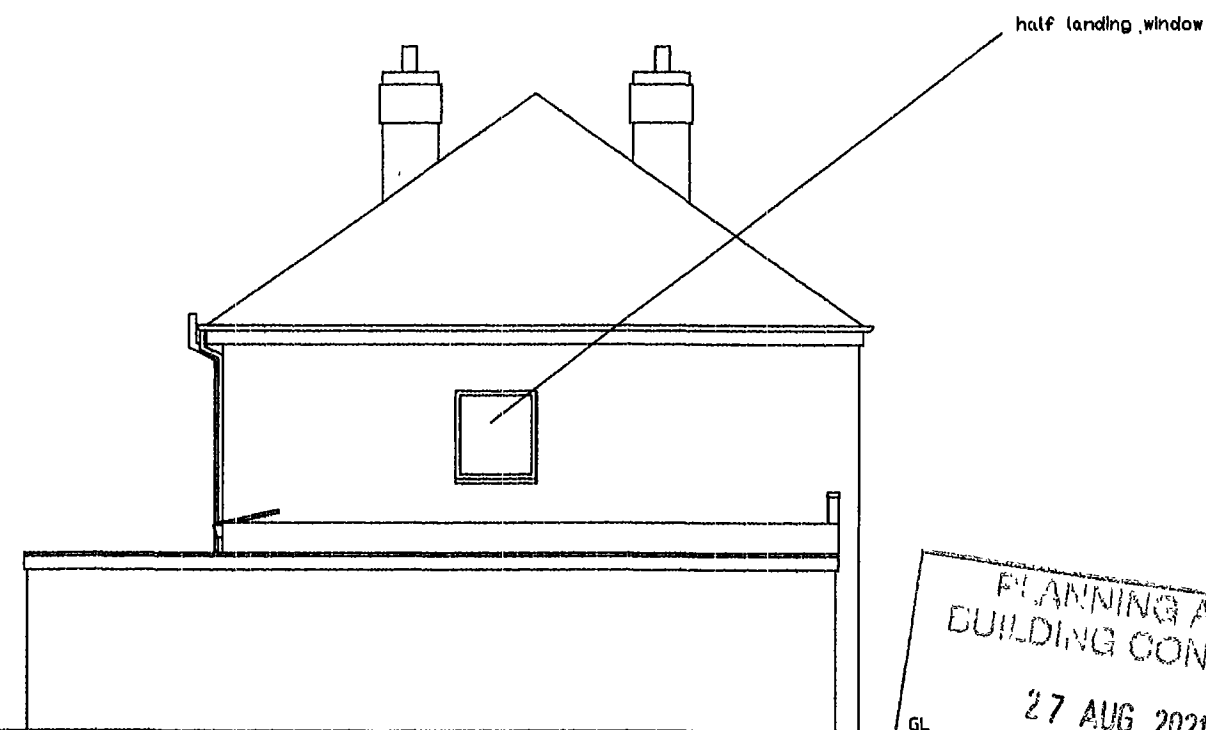


EXISTING SIDE ELEVATION

(viewed from No.211)

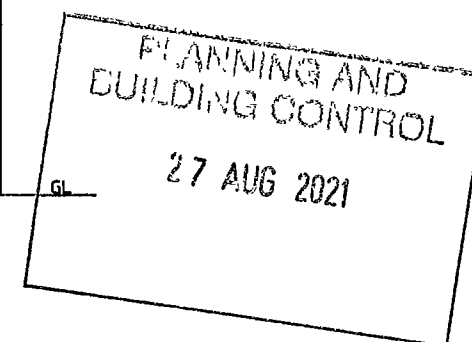


EXISTING REAR ELEVATION

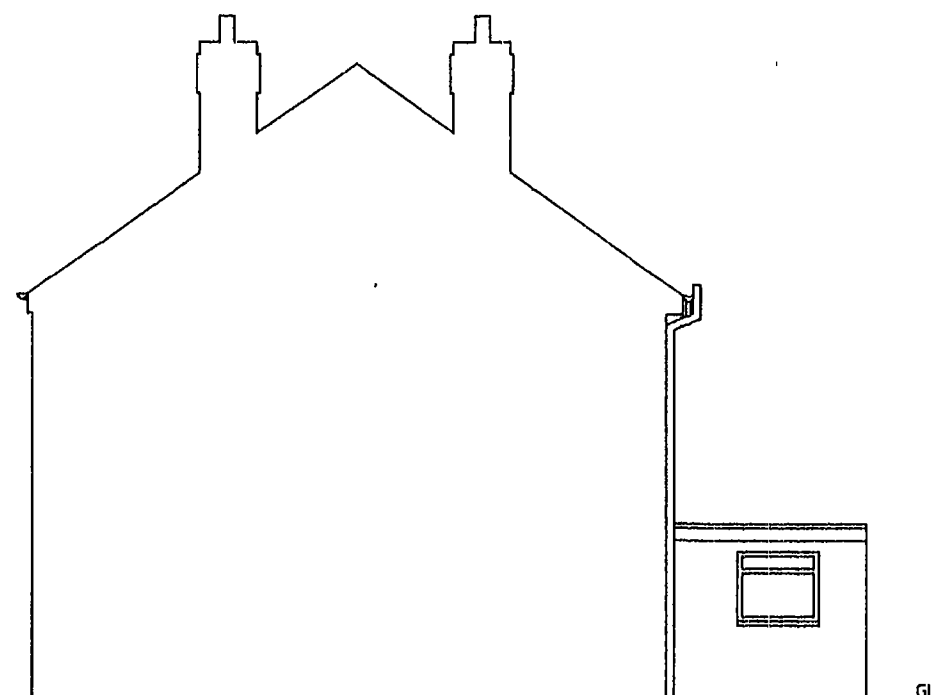

EXISTING SIDE ELEVATION

SCALE: 1:100

 

PROJECT		SINGLE STOREY REAR & SIDE EXTENSION & GARAGE CONVERSION & EXTENSION	
213 PEEL HALL RD, WYTHENSHAW	EXISTING ELEVATIONS	SITE	TITLE
As shown. Unless stated, all dimensions are mm	JS/MD - 05/08/2021 CTT/21/08/01	SCALE	DRAWN
			DRAWING No.



TEL: 07746927817
E. info@plans-4-u.co.uk