
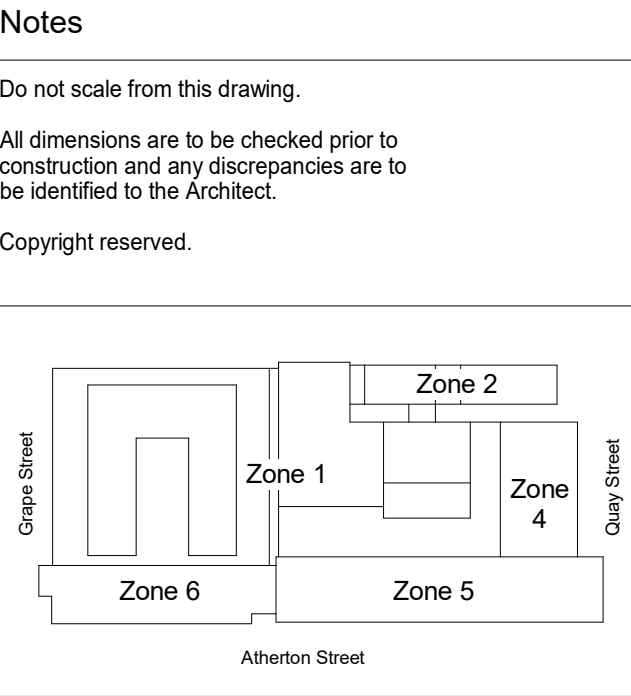


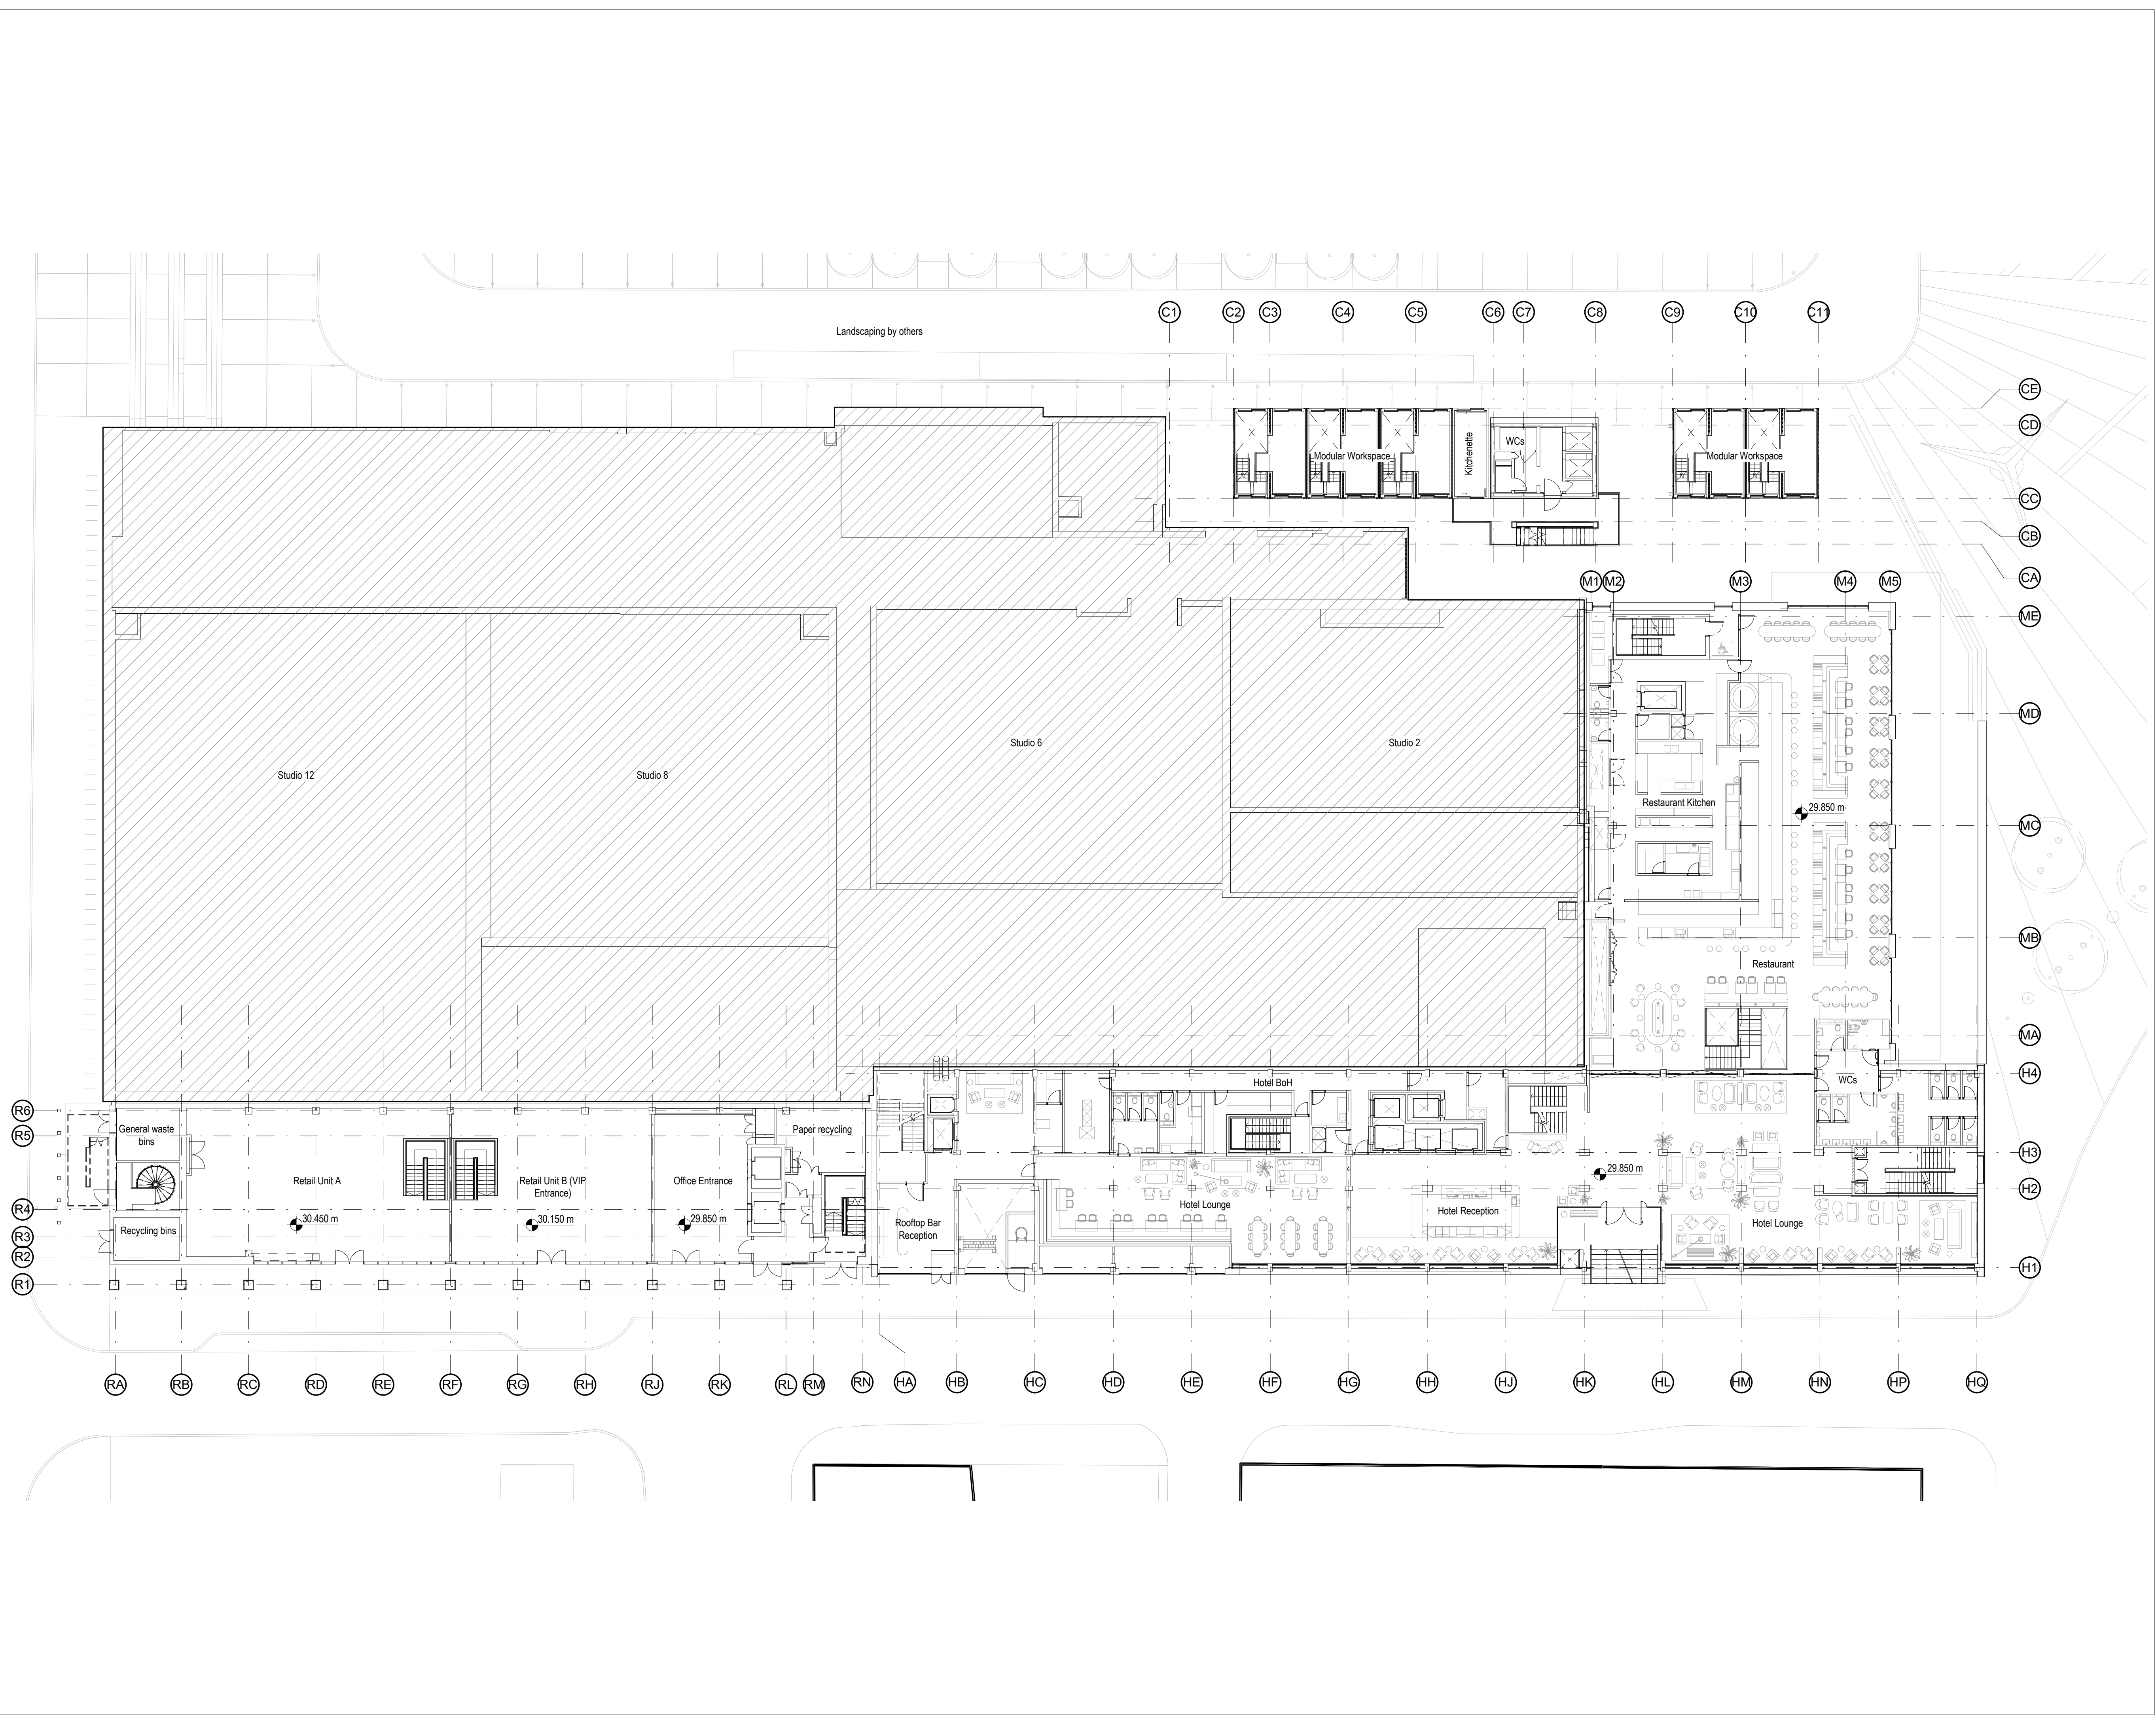

KEY PLAN

C	30/07/20	Updated for Planning	HM
B	28/02/20	Room names and levels added. Site plan updated.	GL
A	14/02/20	First issue	GL

Revisions

Status

Information

Client

Manchester Quays Ltd

Project

OGS
St John's
Manchester

Title

Proposed GA plan
Ground floor

Scale	Size	Date	Drawn	Checked
1 : 200	A1	12/02/20	GL	NS

3DReid
www.3DReid.com
Architecture Interiors Masterplanning

Drawing No.

180146-3DR-Z0-00-DR-D100

Rev.

C

