


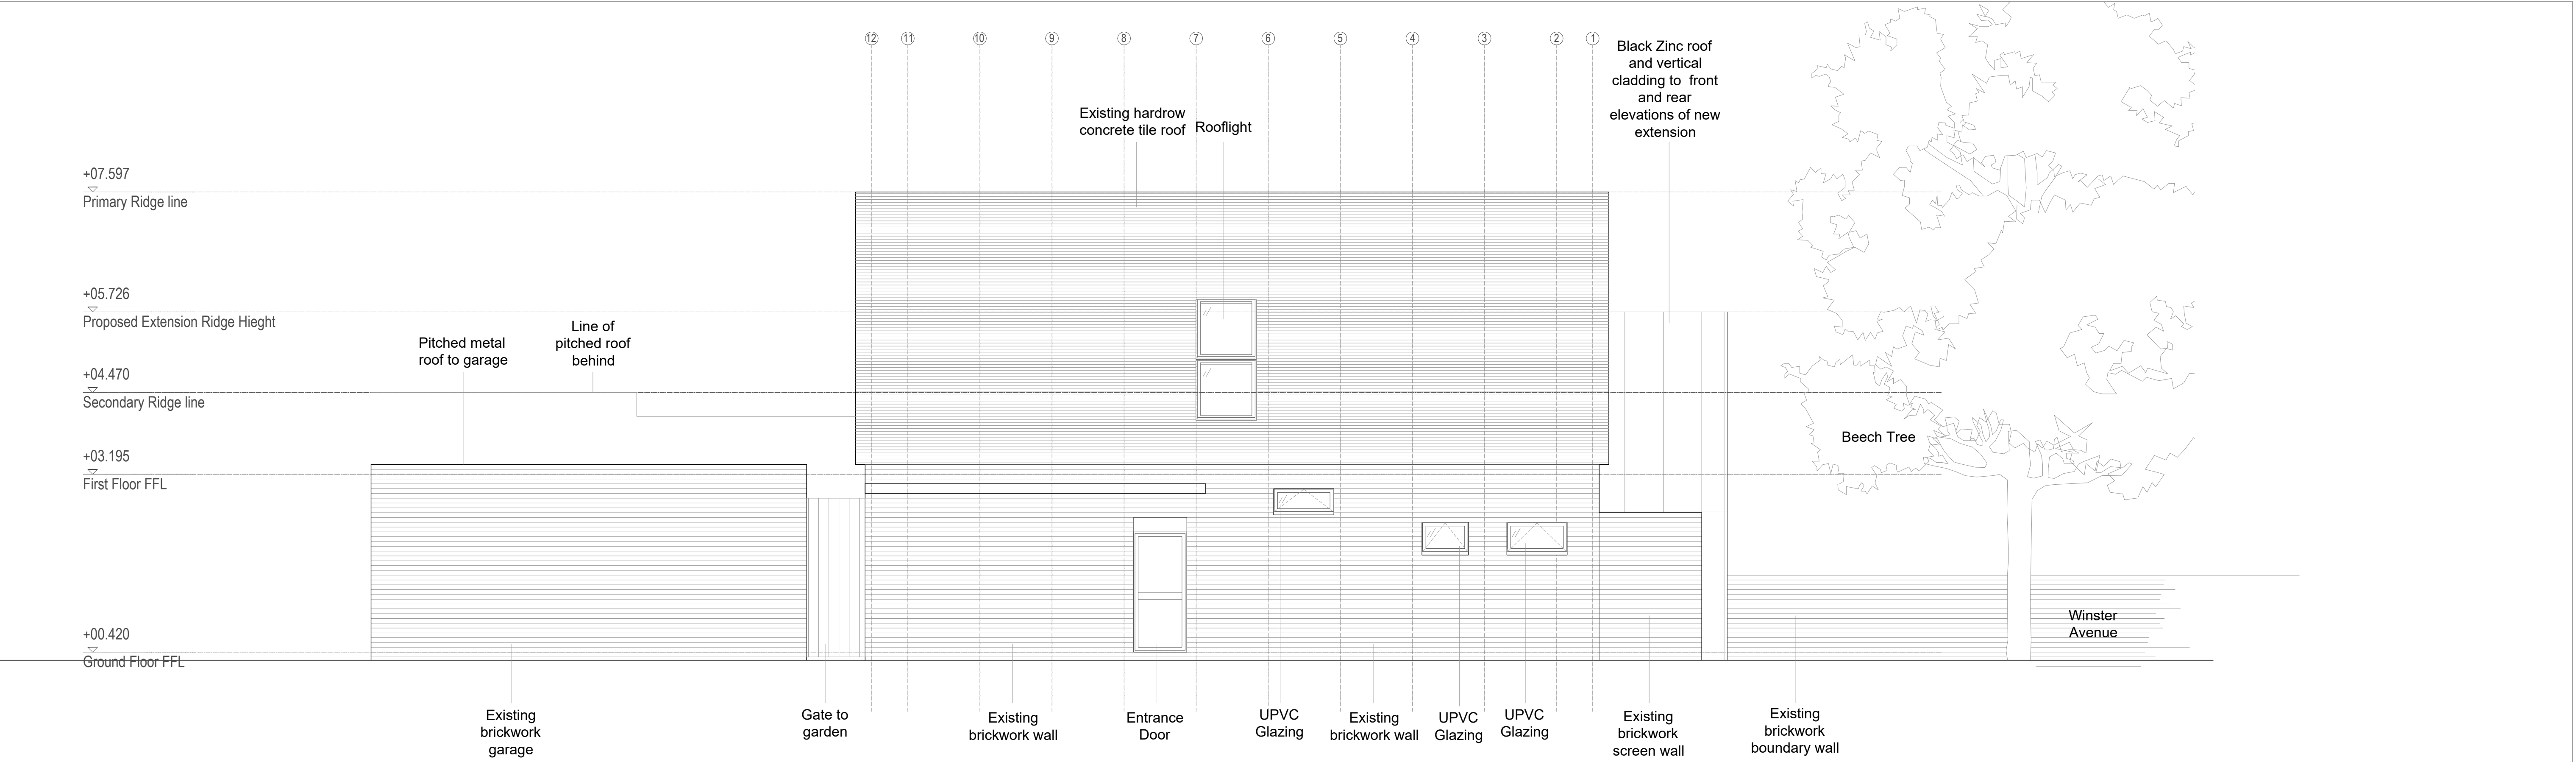

NORTH ELEVATION



EAST ELEVATION

Residence

your-residence.co.uk

Client
Ellen-Nesta and Kevin Stout

Job
3 Winster Avenue

Status
Planning

Drawing title
Proposed Elevations North and East

Drawing number
110

Scale at A1
1:50

Scale at A3
1:100

Date
30.07.2021

Revision
-

Drawn by
CC

Checked by
SK

Copyright: All rights reserved. This drawing and design must not be reproduced without permission. Dimensions are in millimetres unless specified. Only written dimensions to be worked from. Do not scale from this drawing.