
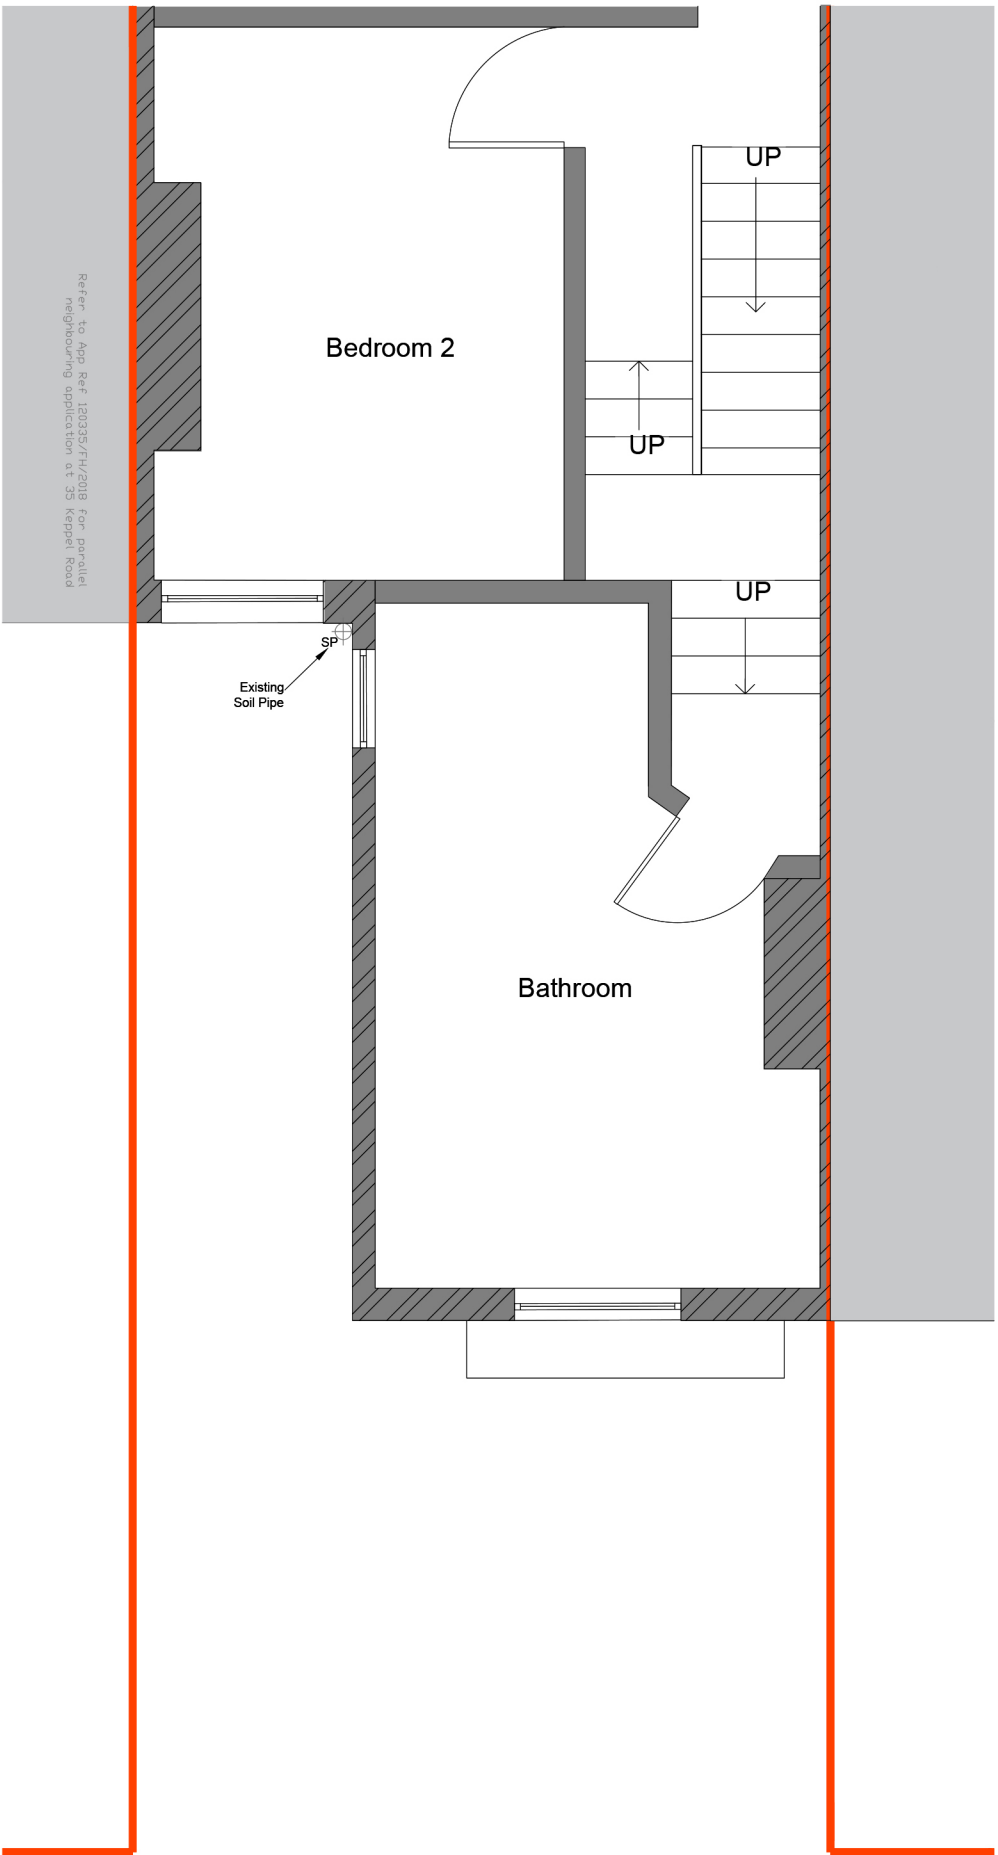


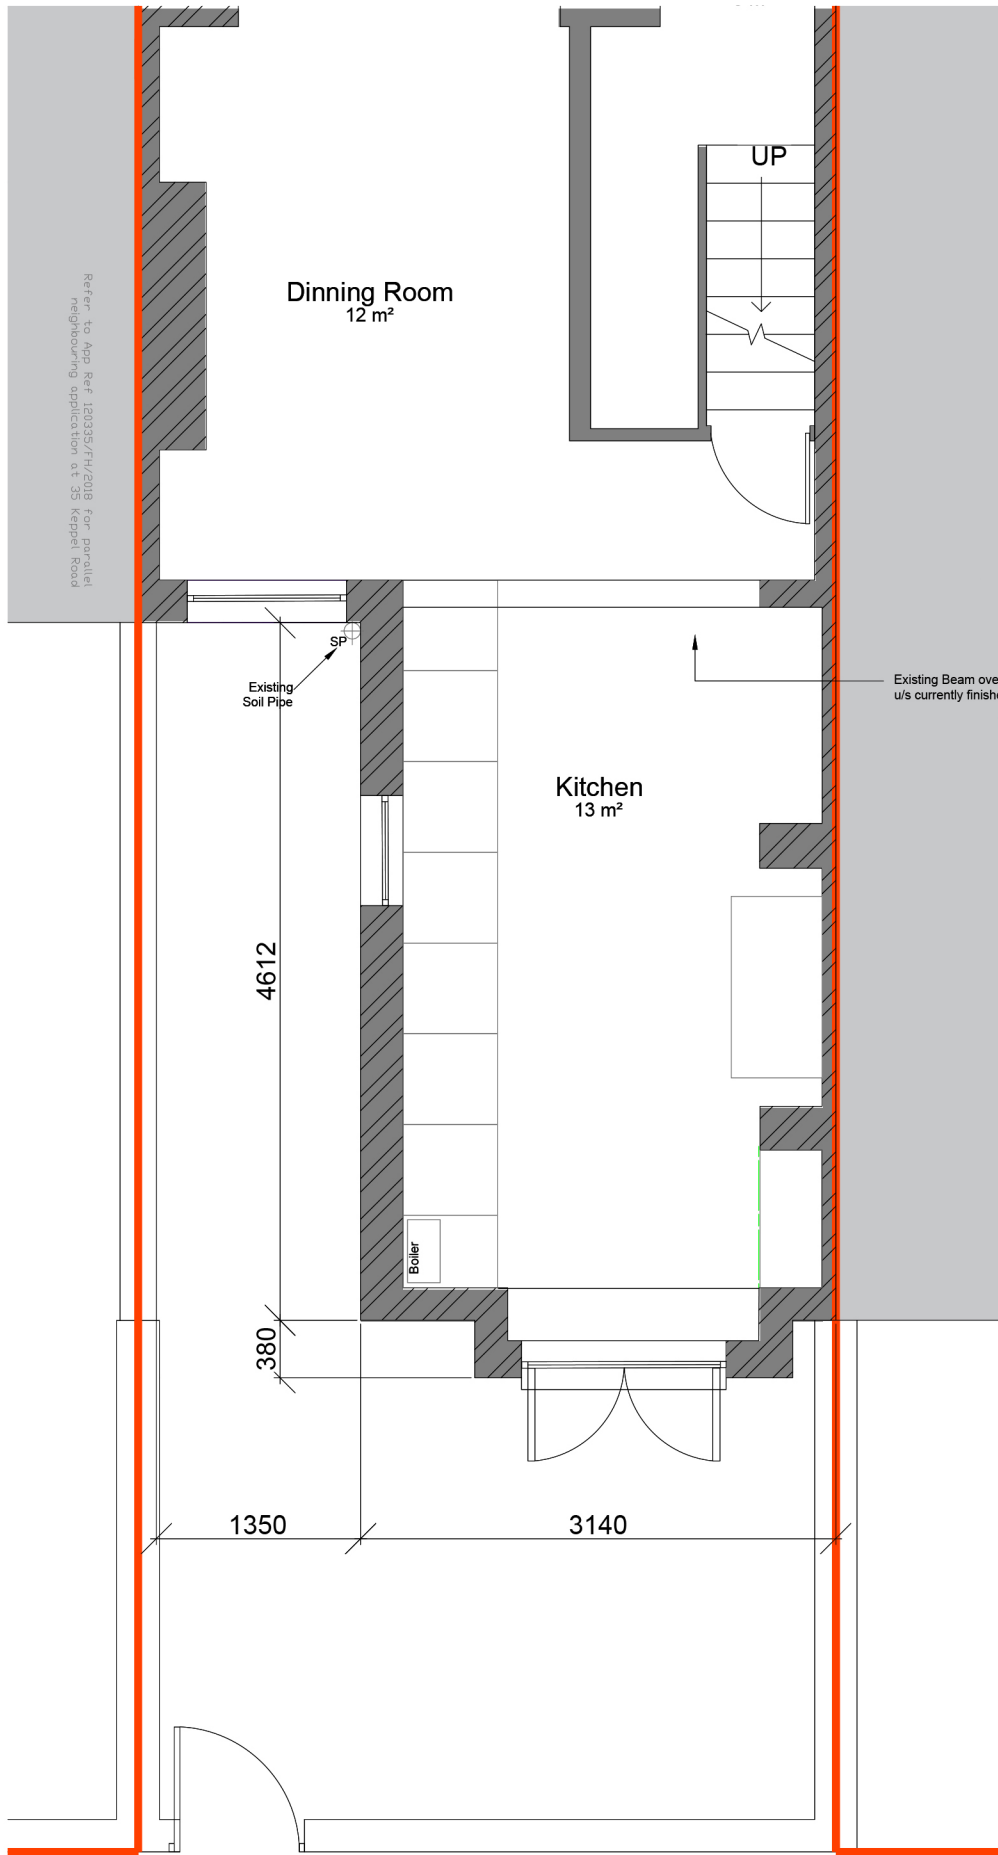

Existing Ground Floor Plan

Existing First Floor Plan

1 Planning Application Submission		Jul '21
Rev	Description	Date
original by		date created
FW		July '21
client name		
SMc + KS		
project		
33 Keppel Road		
Chorlton cum Hardy		
Manchester		
M21 0BP		
drawing		
Existing Plans		
plot date		
29.06.21		
project number		scale
2021.002.000		1 : 100 @A3
drawing number	rev	issue status
KEP-FW-XX-XX-DR-A-PL-001	1	PL