


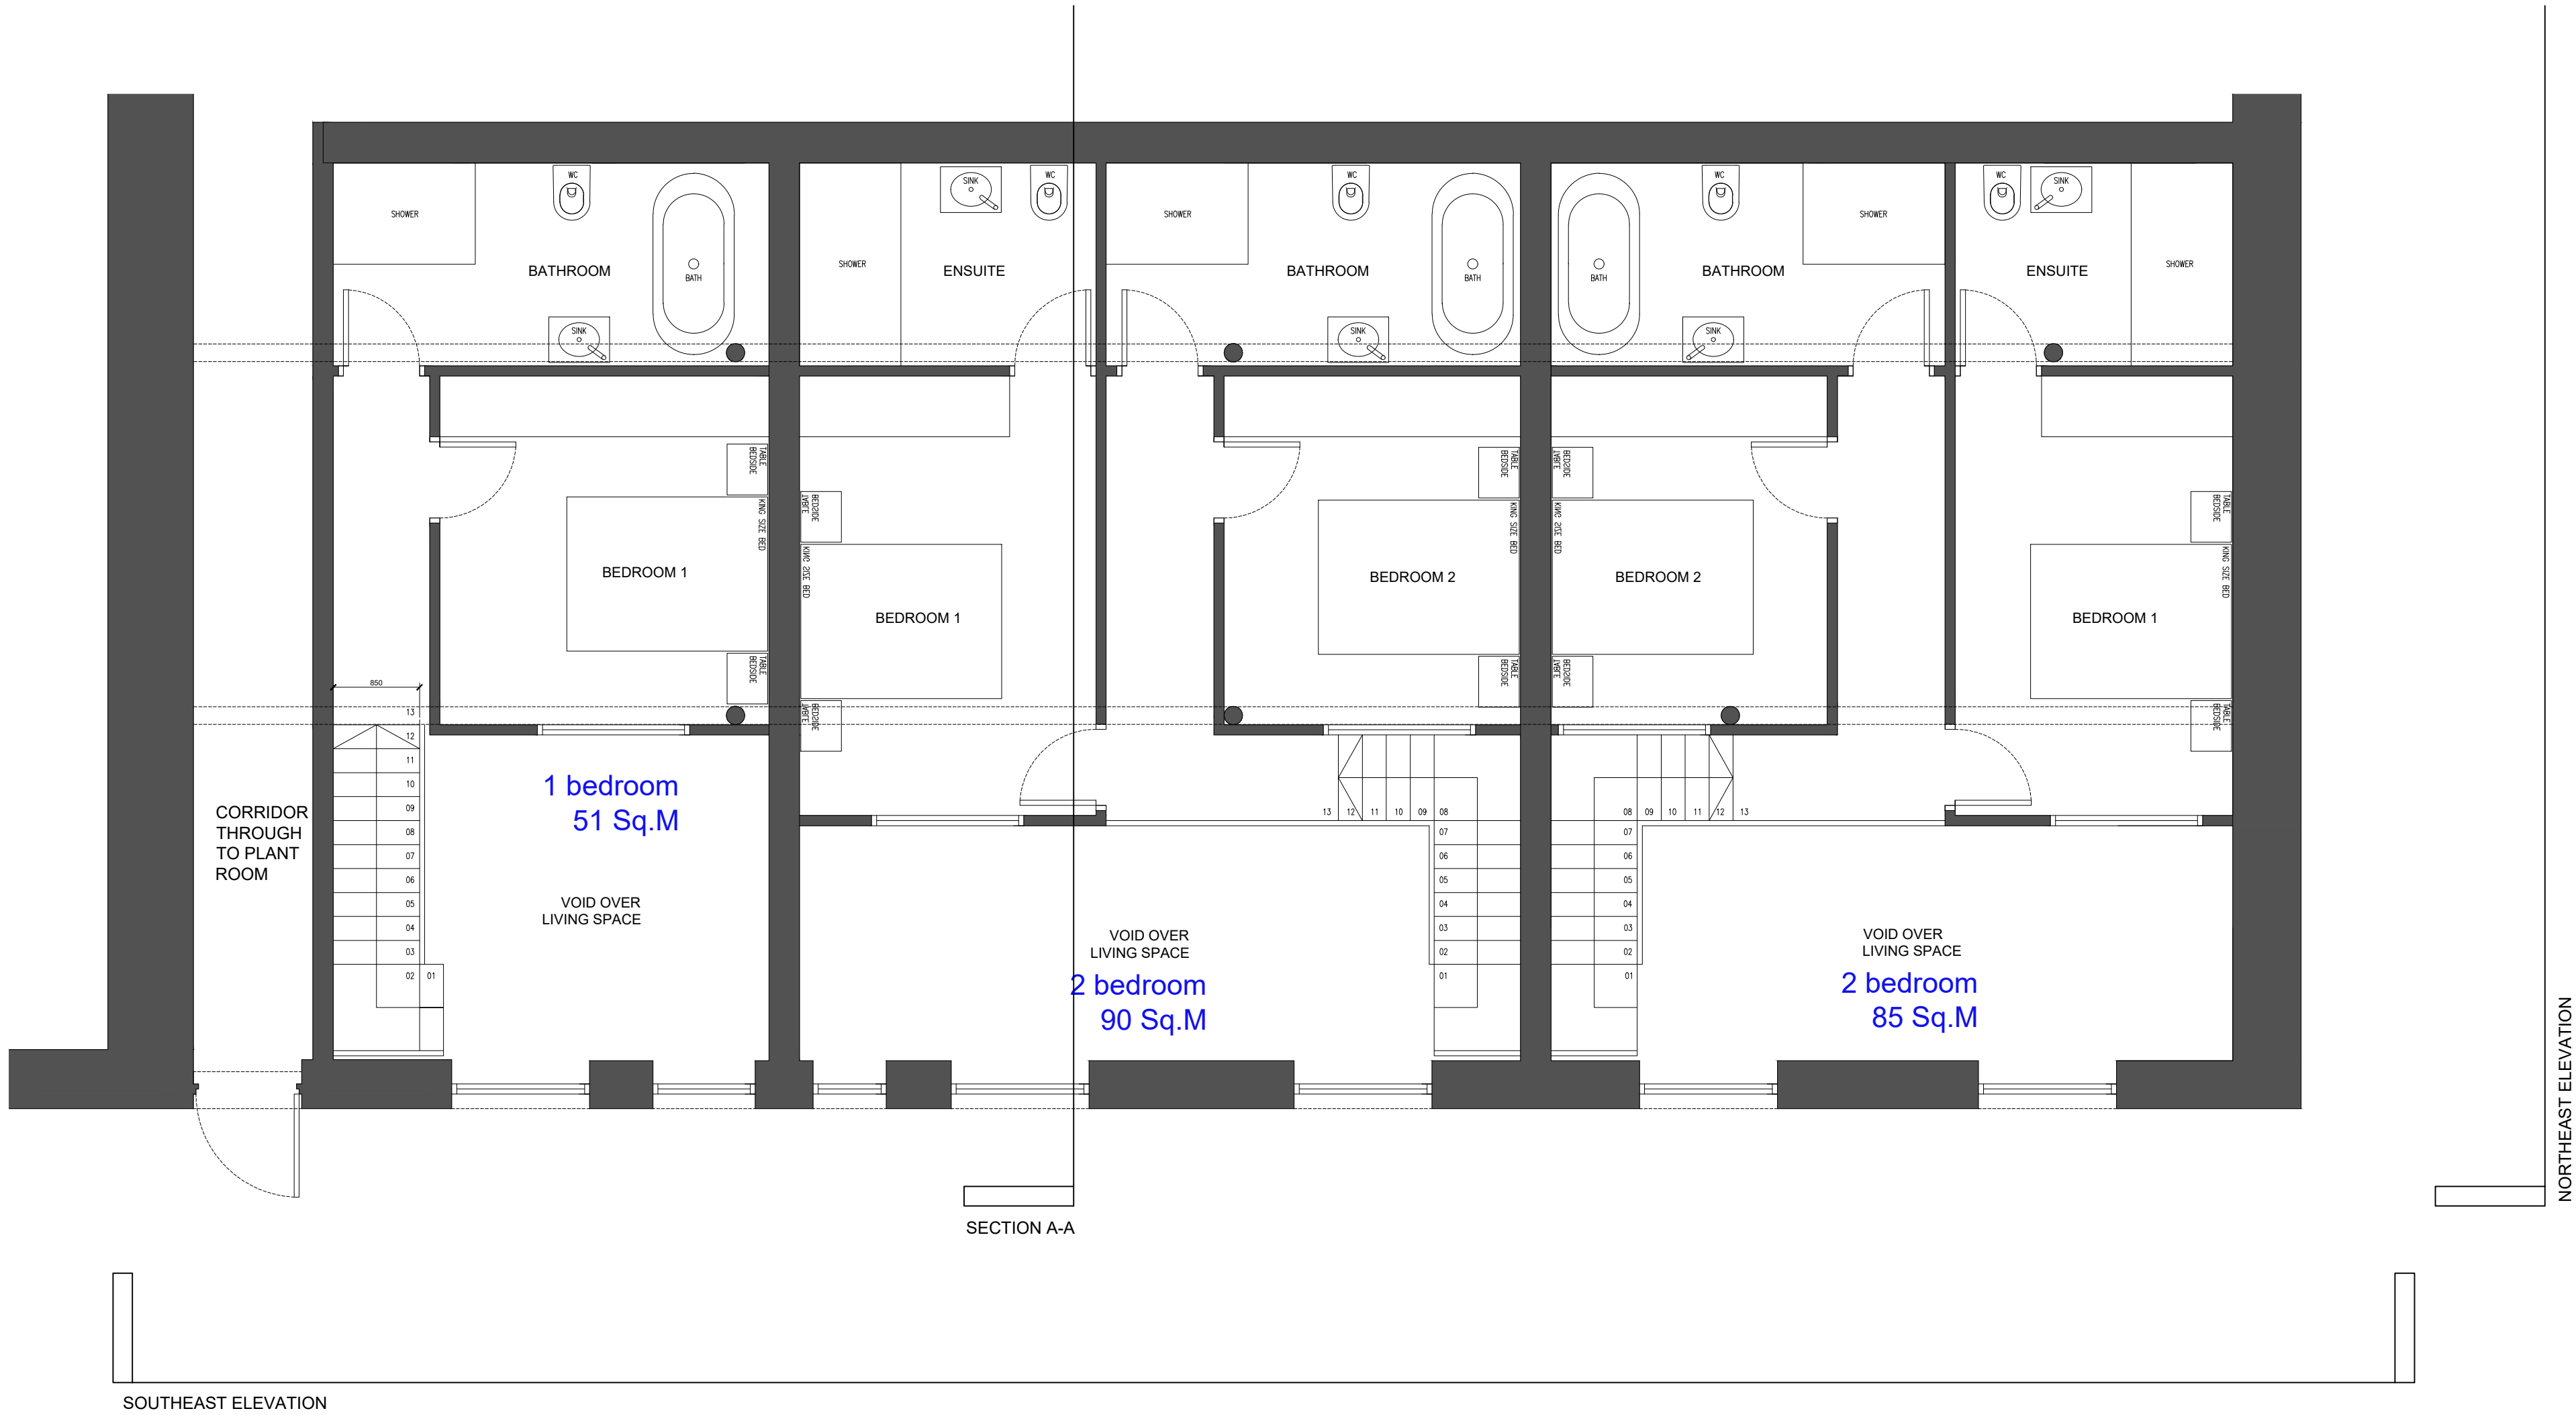

Client				
Carl Woods				
Project				
Albion Mill Boiler House Conversion				
Drawing Title				
Proposed First Floor Plan				
Drawn	Checked	Paper Size	Scale	Date
PL	PL	A2	1:50	AUG. 2021
Project No.	Drawing No.		Revision	
21 - 512	104		-	

