
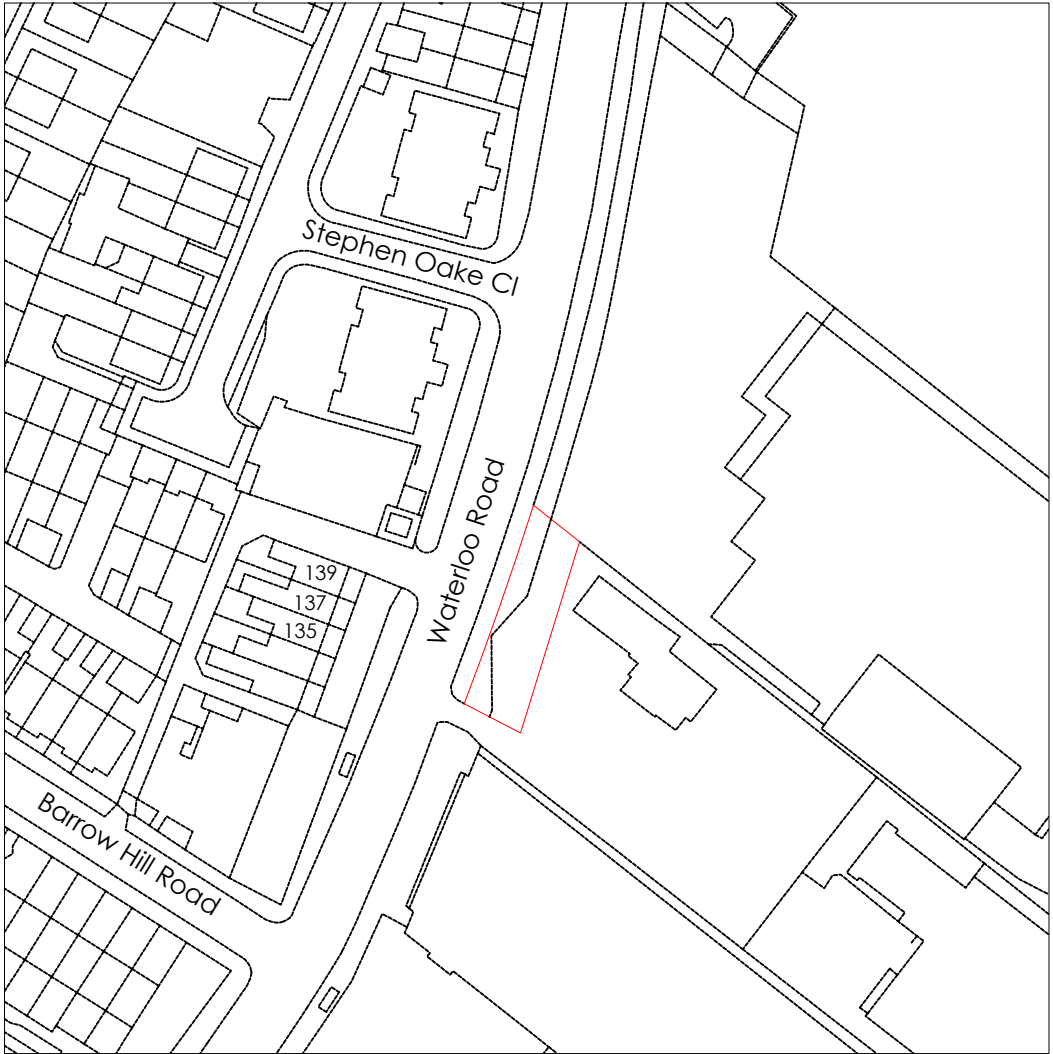


 

Crown copyright and database rights (2021) OS (100063368)

Title
Site Location Plan

Address
Land And Buildings On The East Side Of
Waterloo Road, Cheetham, M8 8AE

Client



Job No.	Issued
011-0203-0439	04/08/21

Scale
1:1250 @ A3


Key
1. Site Boundary

All information is to be checked on site for accuracy and fit. Only drawings with WD status with the most recent revision are to be used for construction.

0 20m 40m 100m

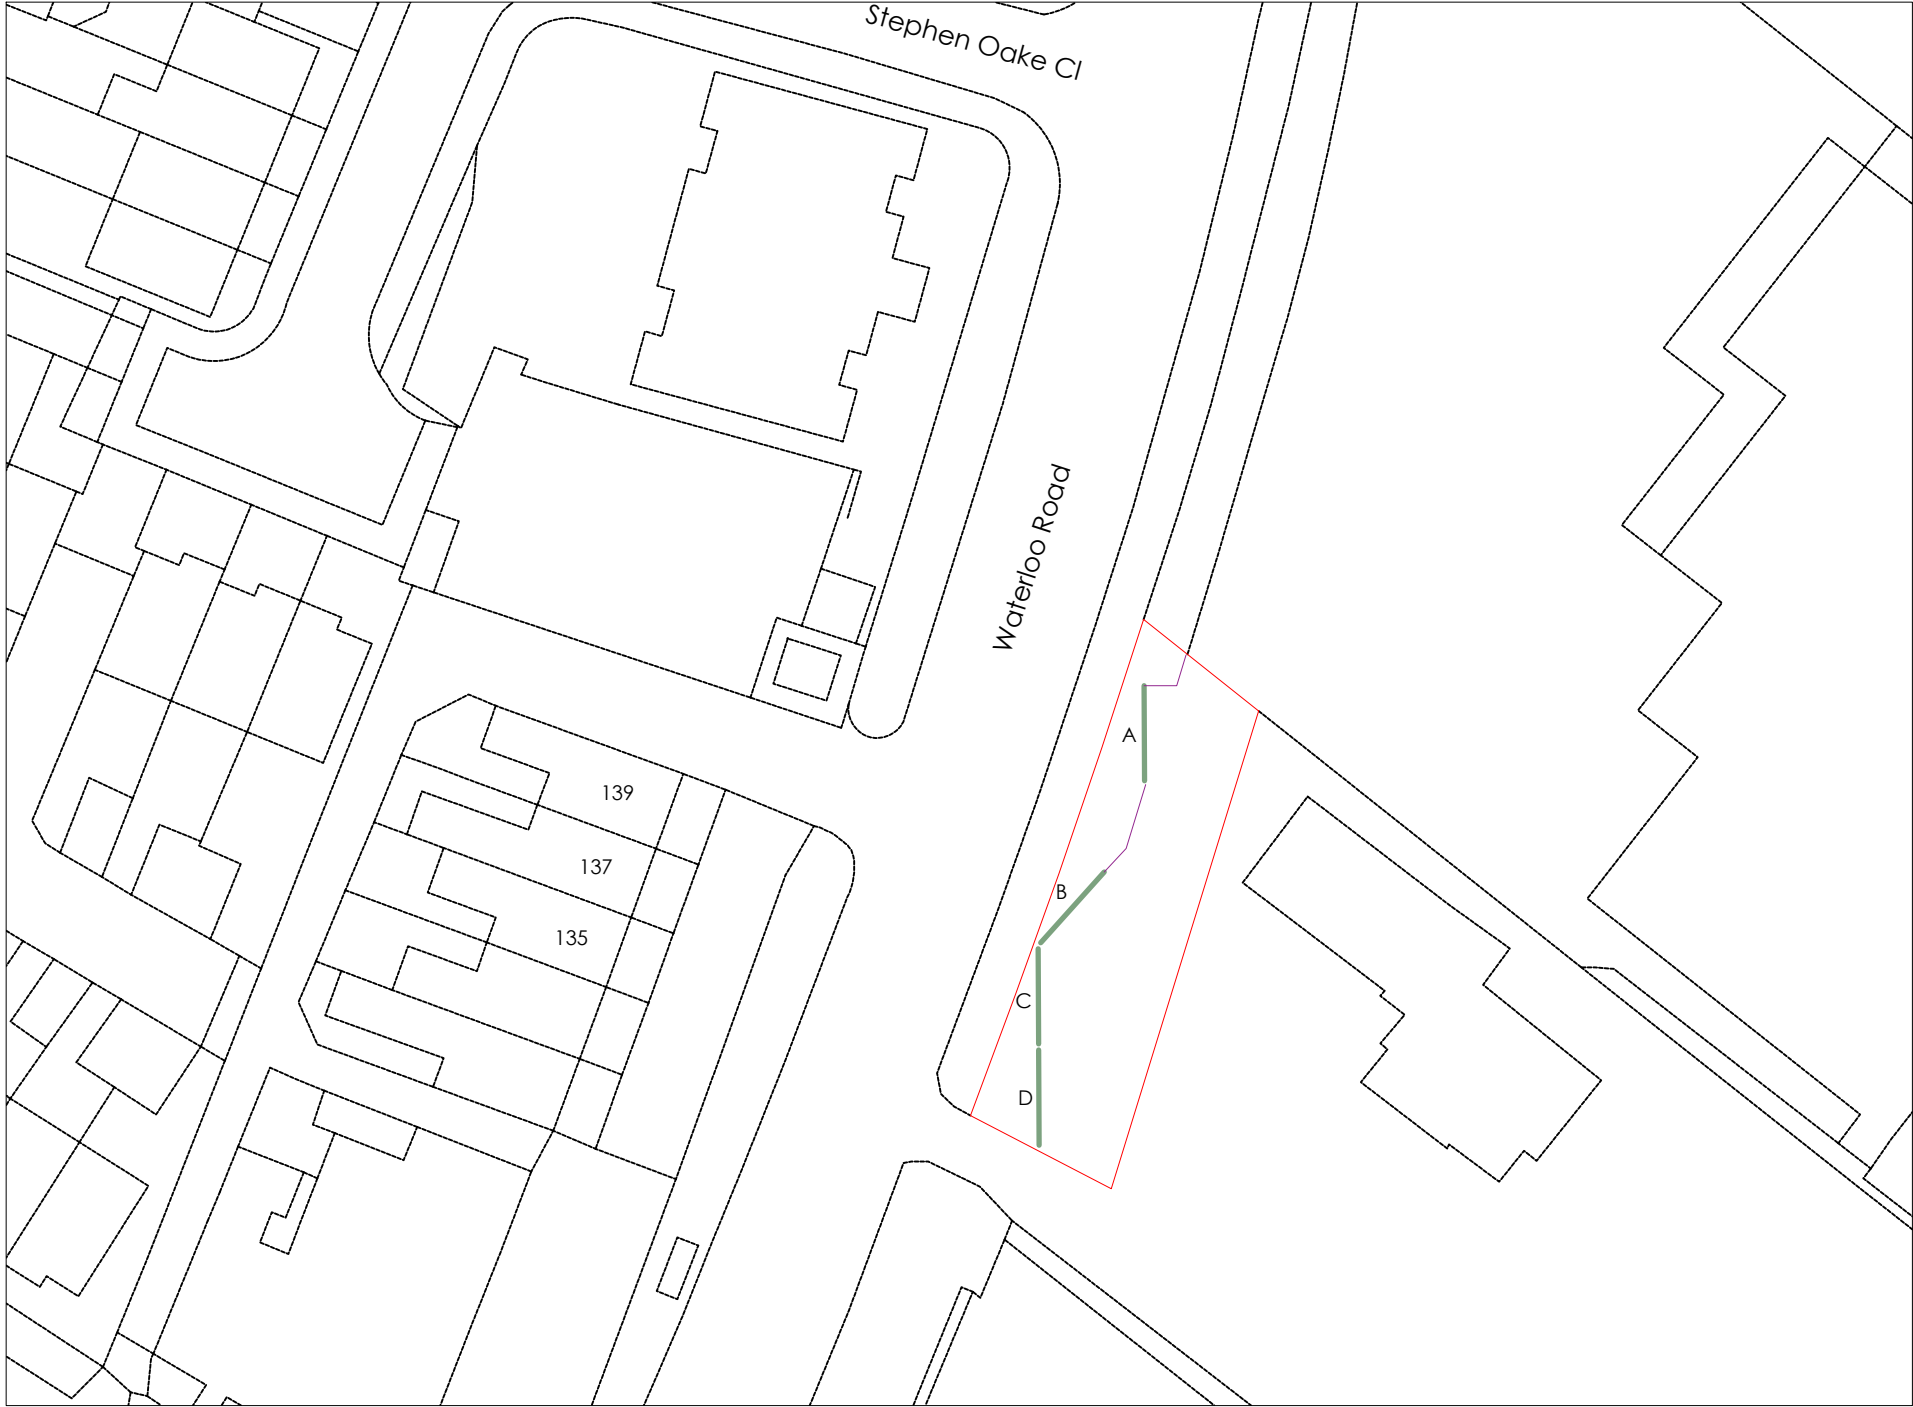 

Crown copyright and database rights (2021) OS (100063368)

 

Title
Existing Site Plan

Address
Land And Buildings On The East Side Of
Waterloo Road, Cheetham, M8 8AE



Client

Job No. 011-0203-0439
Issued 04/08/21


Scale
1:500 @ A3

- Key**
- 1. Site Boundary
 - 2. Existing Illuminated Advertising to be Removed
 - 3. Existing Fenceline

All information is to be checked on site for accuracy and fit. Only drawings with WD status with the most recent revision are to be used for construction.

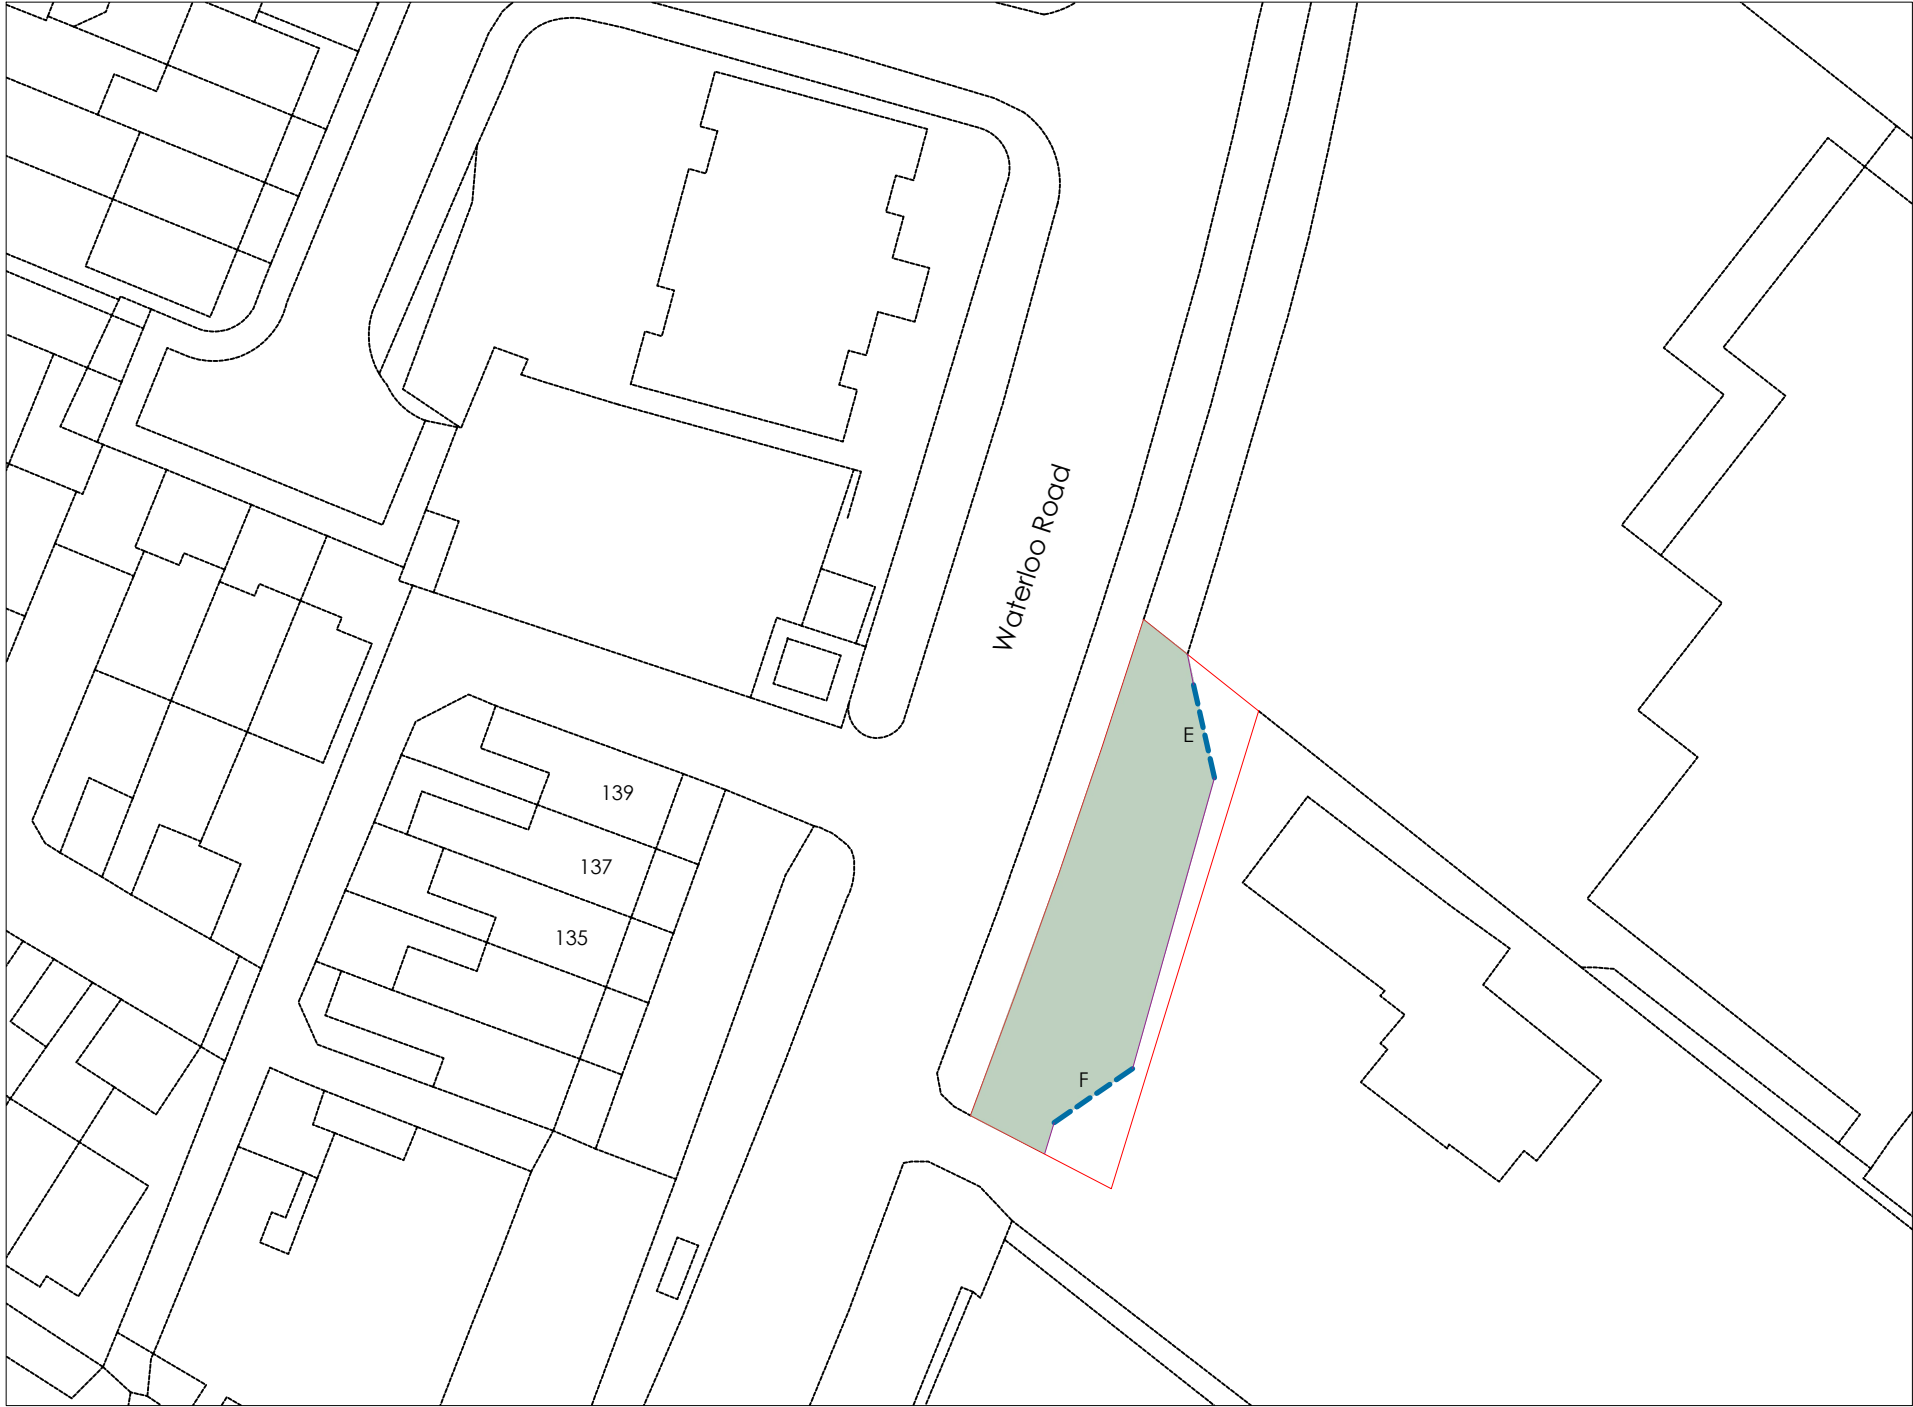 

Crown copyright and database rights (2021) OS (100063368)

 

Title
Proposed Site Plan

Address
Land And Buildings On The East Side Of
Waterloo Road, Cheetham, M8 8AE


Client

Job No. 011-0203-0439
Issued 04/08/21


Scale
1:500 @ A3

- Key**
- 1. Site Boundary
 - 2. Proposed Media Screen
 - 3. Proposed Fenceline
 - 4. Meadow Planting


All information is to be checked on site for accuracy and fit. Only drawings with WD status with the most recent revision are to be used for construction.

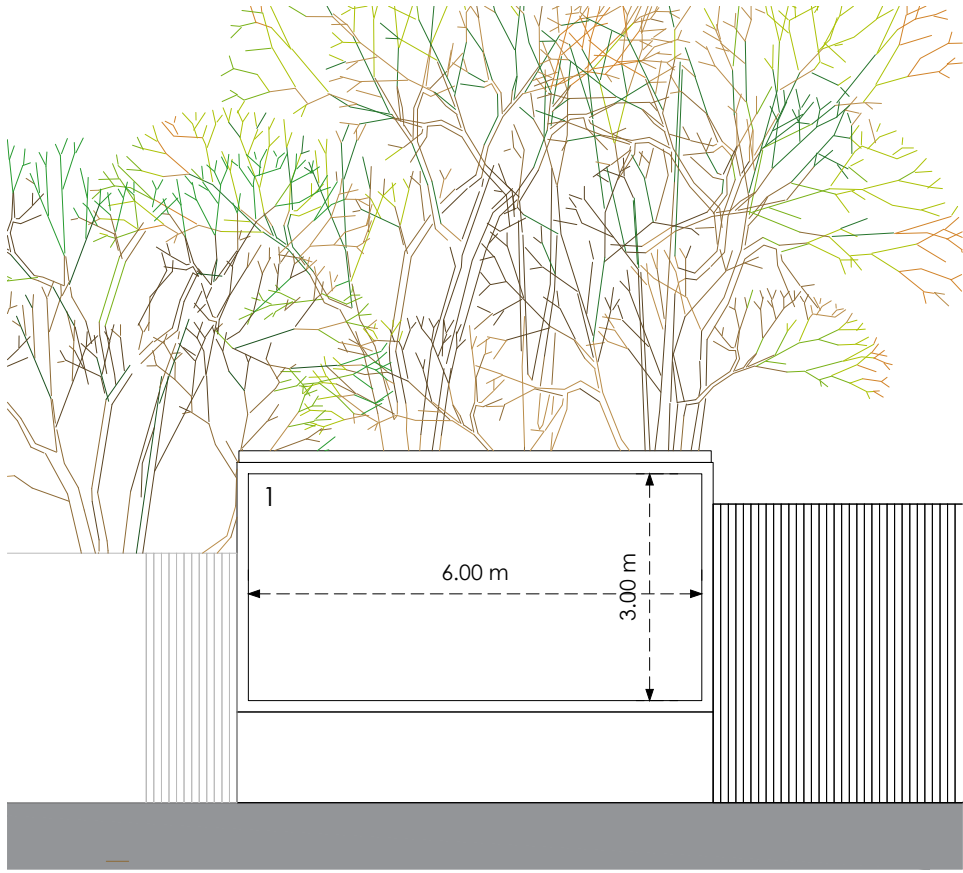


Front Panel A

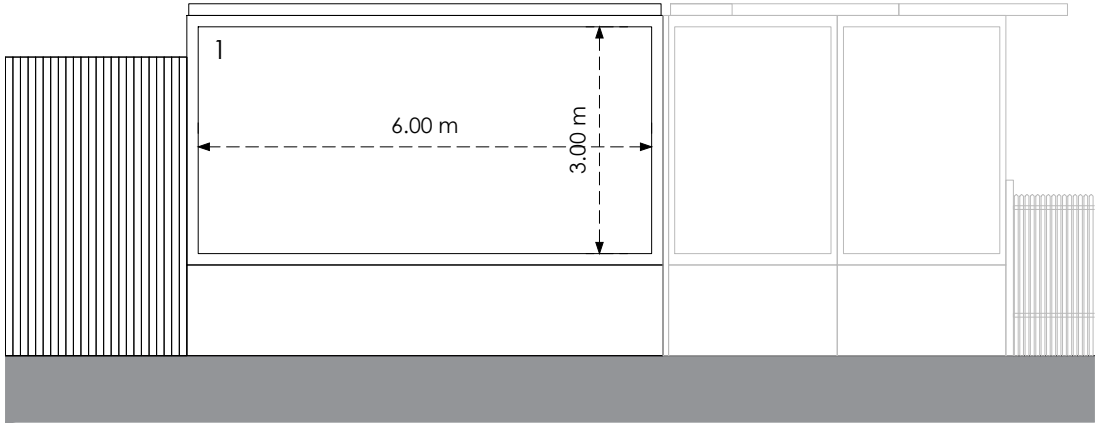


Front Panel B

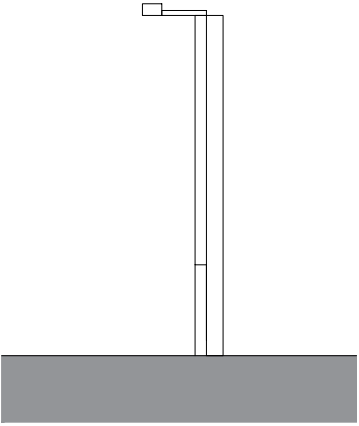

Side
Existing

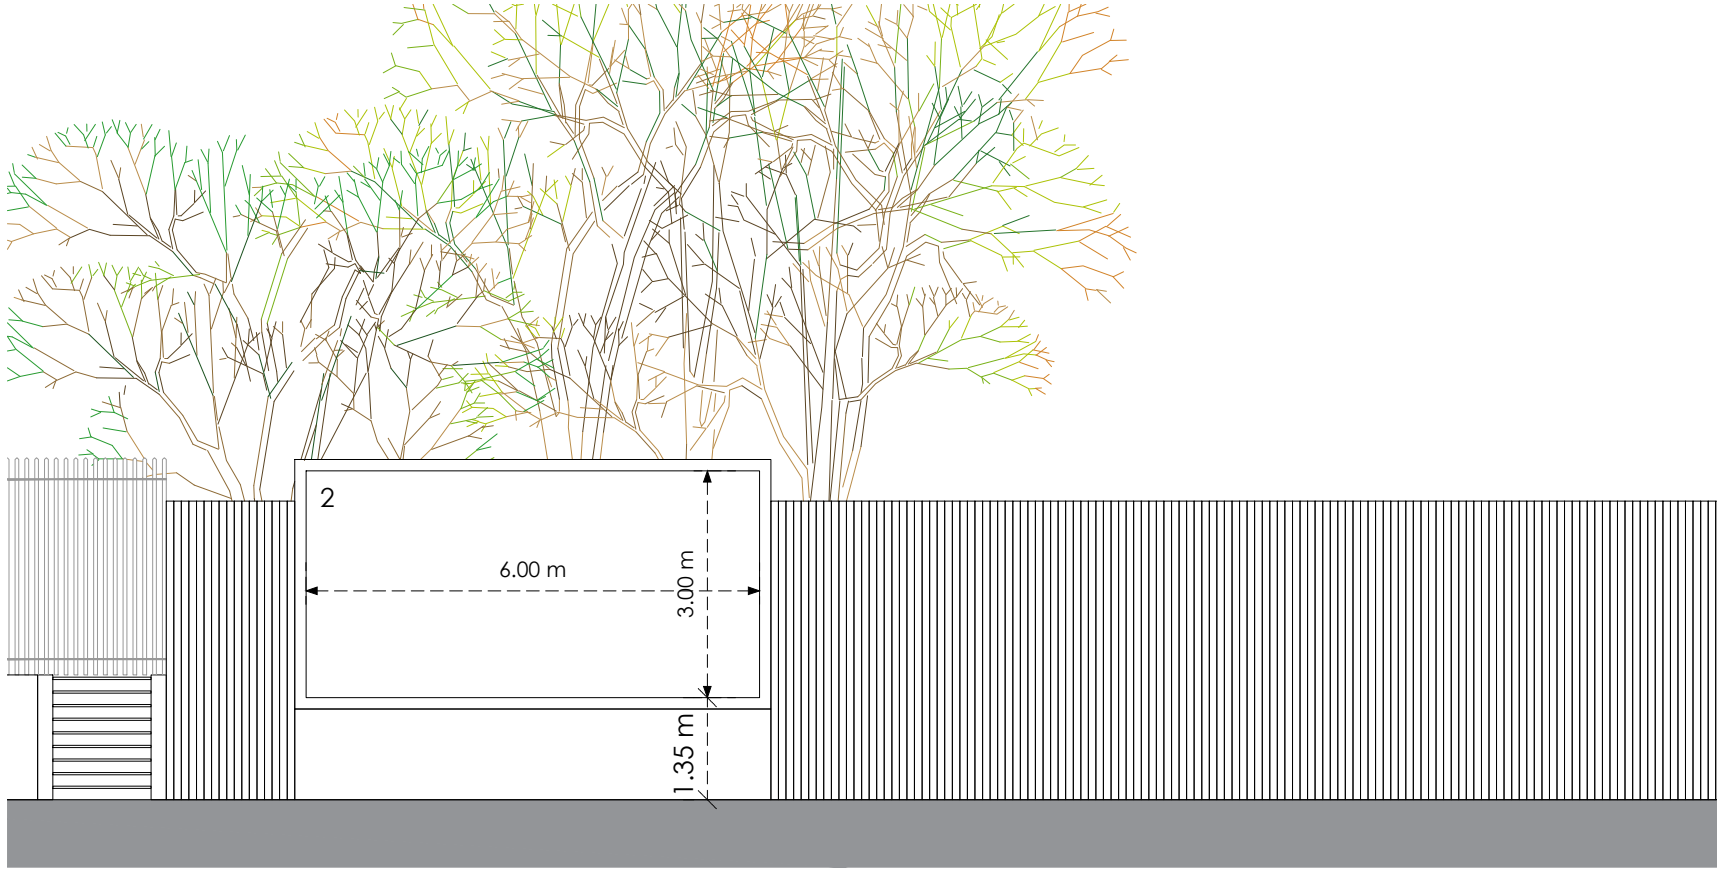

Front Panel E

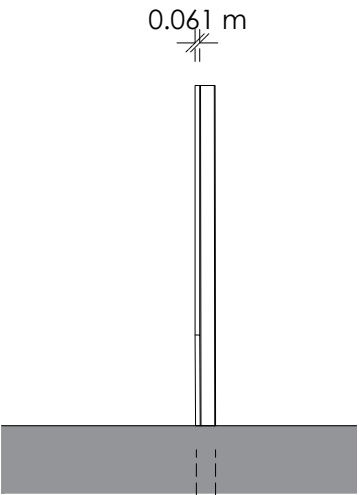

Side
Proposed

0 4m 8m

Title
Existing and Proposed Elevations

Address
Land And Buildings On The East Side Of
Waterloo Road, Cheetham, M8 8AE


Client

Job No. 011-0203-0439 **Issued** 04/08/21


Scale
1:100 @ A3

Key
1. Existing Advertising Board
2. Proposed Media Screen


All information is to be checked on site for accuracy and fit. Only drawings with WD status with the most recent revision are to be used for construction.

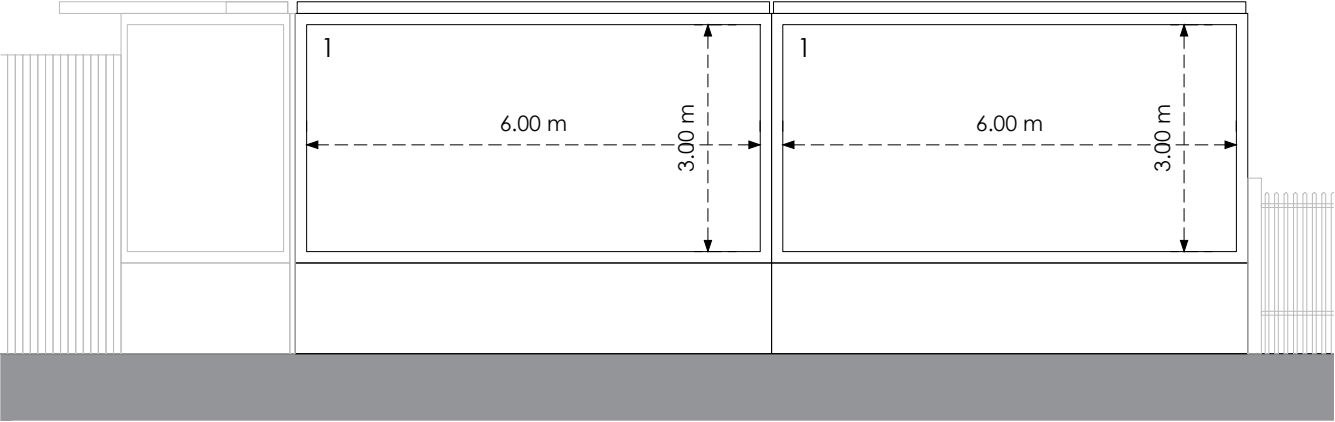


Front Panel C &D

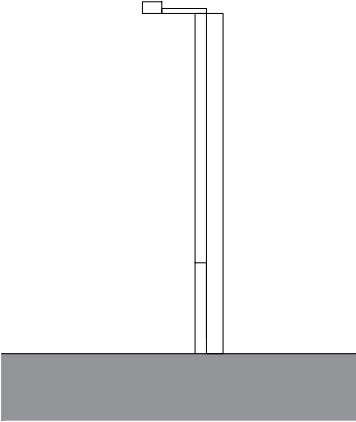


Side
Existing

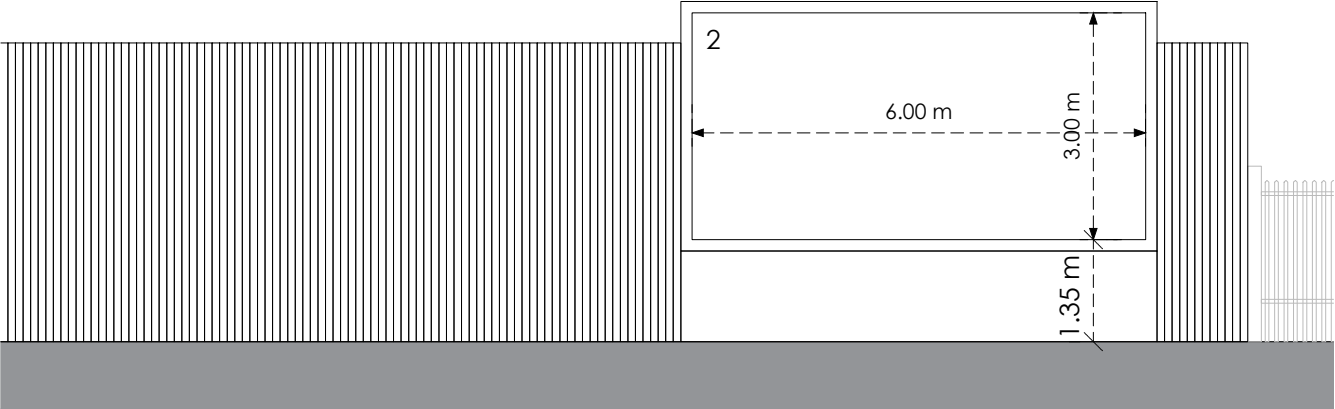

Front Panel F

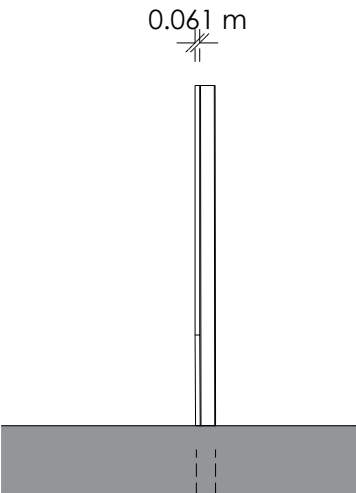

Side
Proposed

 

Title Existing and Proposed Elevations	
Address Land And Buildings On The East Side Of Waterloo Road, Cheetham, M8 8AE	
Client	
Job No. 011-0203-0439	Issued 04/08/21
Scale 1:100 @ A3	
Key 1. Existing Advertising Board 2. Proposed Media Screen	

All information is to be checked on site for accuracy and fit. Only drawings with WD status with the most recent revision are to be used for construction.