



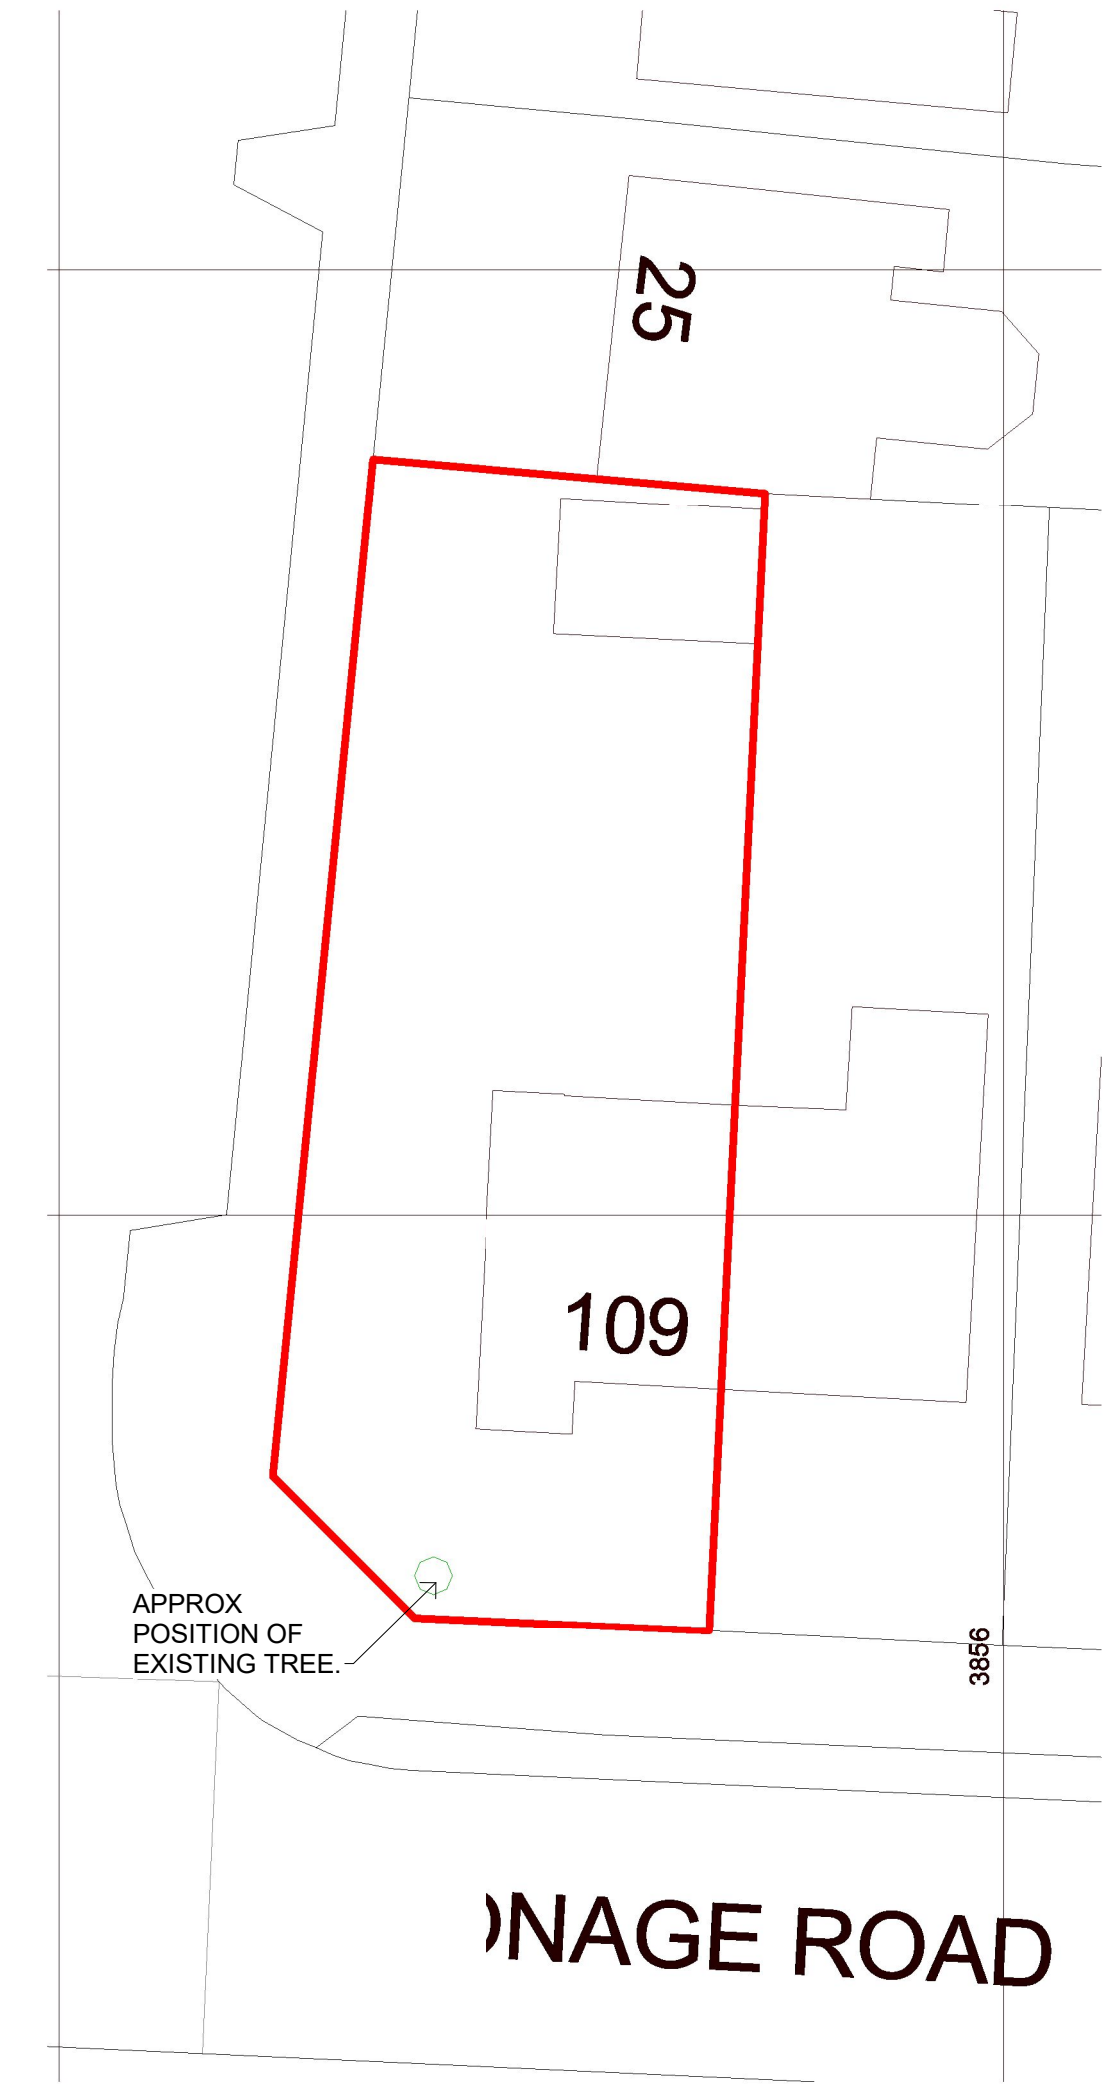

1 Site Plan as Existing

1 : 200

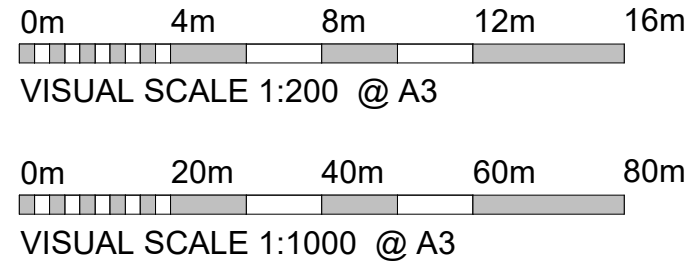

OWNERSHIP BOUNDARY



pyright 2021. All rights reserved. Licence number 100022432

2 Location Plan as Existing

1 : 1000

This drawing is not to be copied, reproduced or re-distributed either in whole or in part without the prior written permission of the originator.

The originator shall have no responsibility for any liability, loss, cost, damage or expense arising from or relating to any use of this document other than for its intended purpose on this project.

All dimensions are to be checked on site by the contractor prior to proceeding with any work. This drawing shall not be scaled to ascertain any dimensions, work to figured dimensions only.

When this drawing is issued, it is an uncontrolled version issued for information only, to enable the recipient to prepare their own documents/ drawings for which they are solely responsible.

The designer does not accept liability for any loss or degradation of any information held in the drawing resulting from the translation from the original file format to any other file format or from the recipients reading of it in any other programme.

## INFORMATION

 Hazard Identification

| ref | hazard | date |
|-----|--------|------|
|-----|--------|------|



# EGESHAW

## ARCHITECTURE

BETH@EGESHAW.CO.UK 07305 117 901

|     |                     |          |
|-----|---------------------|----------|
| P2  | Tree Position Added | 17.08.21 |
| P1  | Planning Issue      | 17.07.21 |
| Rev | Revision Details    | Date     |

### Project

2 Storey Extension  
109 Parsonage Road M20 4WZ

### Drawing Title

Existing Site & Location Plan As indicated @ A3

### Scale

### Drg no.

21M20-EGE-DR-A-1000

### Rev

P2