



NOTES

Copyright: All rights reserved.
This drawing must not be reproduced without permission.
This drawing must not be scaled. Dimensions are in
metres unless specified.

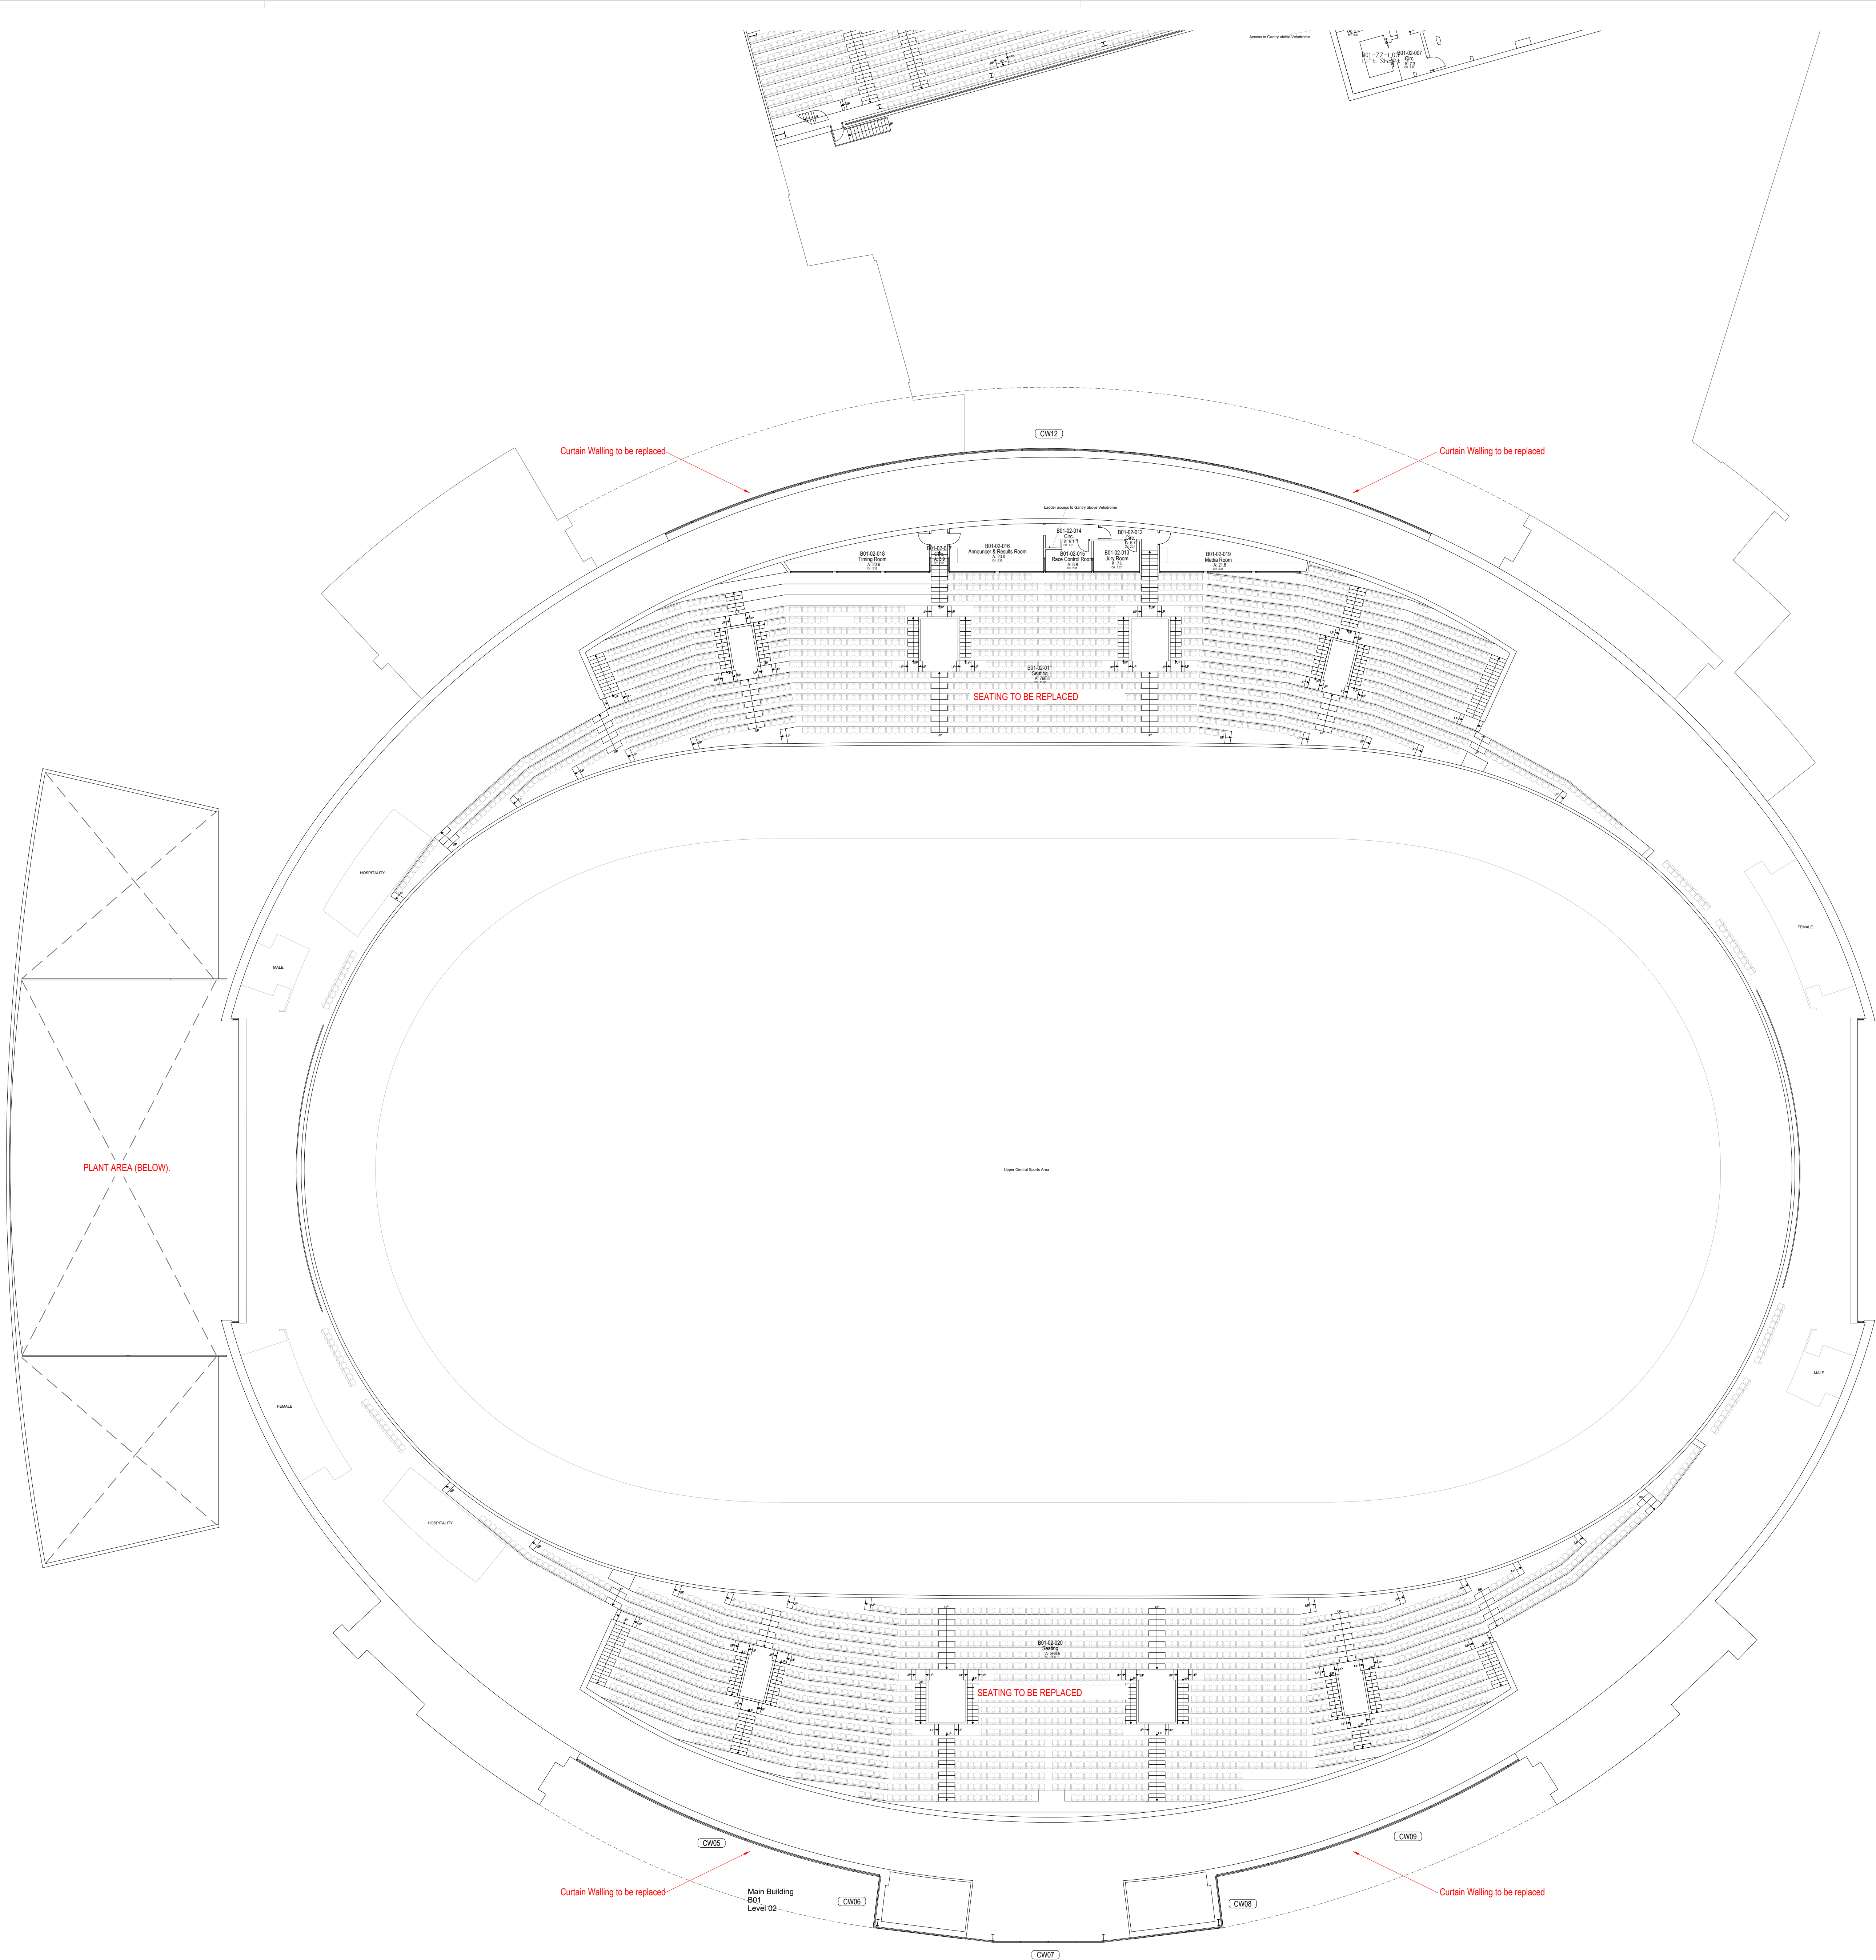

16	11.08.2023	Final design review	AW	SM
15	25.11.2023	Final design review. Door & curtain walling references added	AW	SM
14	11.11.2023	Issued for Planning approval	AW	SM
13	12.09.23	Stage 3 Issue	AW	SM
12	11.02.23	Final design review added	AW	SM
11	09.03.23	Final Issue	AW	SM
REV	DATE	REVISION/NOTE	BY	CHECKED

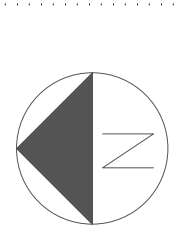

elliswilliams
ARCHITECTS

Wellfield Chester Road Preston Brook WA7 3BA
T: +44 (0)1524 752 200 E: info@ewas.co.uk

NATIONAL CYCLING CENTRE
PROPOSED SECOND FLOOR PLAN
2576-10403
STATUS: PLANNING
SCALE: 1:200 @ A0
DATE: 18.10.2023
REV: P6
VEL-EWA-ZZ-02-DR-A-10403