



NOTES

- DO NOT SCALE FROM THIS DRAWING.
- ALL MEASUREMENTS ARE IN MILLIMETRES UNLESS STATED OTHERWISE.
- THIS DRAWING IS TO BE READ IN CONJUNCTION WITH THE SPECIFICATION AND ALL RELEVANT ARCHITECTURAL, ELECTRICAL, MECHANICAL AND STRUCTURAL DRAWINGS.
- (c) UNIVERSITY OF MANCHESTER. THIS DRAWING MUST NOT BE REPRODUCED WITHOUT PERMISSION.
- DIRECTORATE OF ESTATES AND FACILITIES TO BE NOTIFIED OF ANY DISCREPANCIES.

Site access (vehicular)

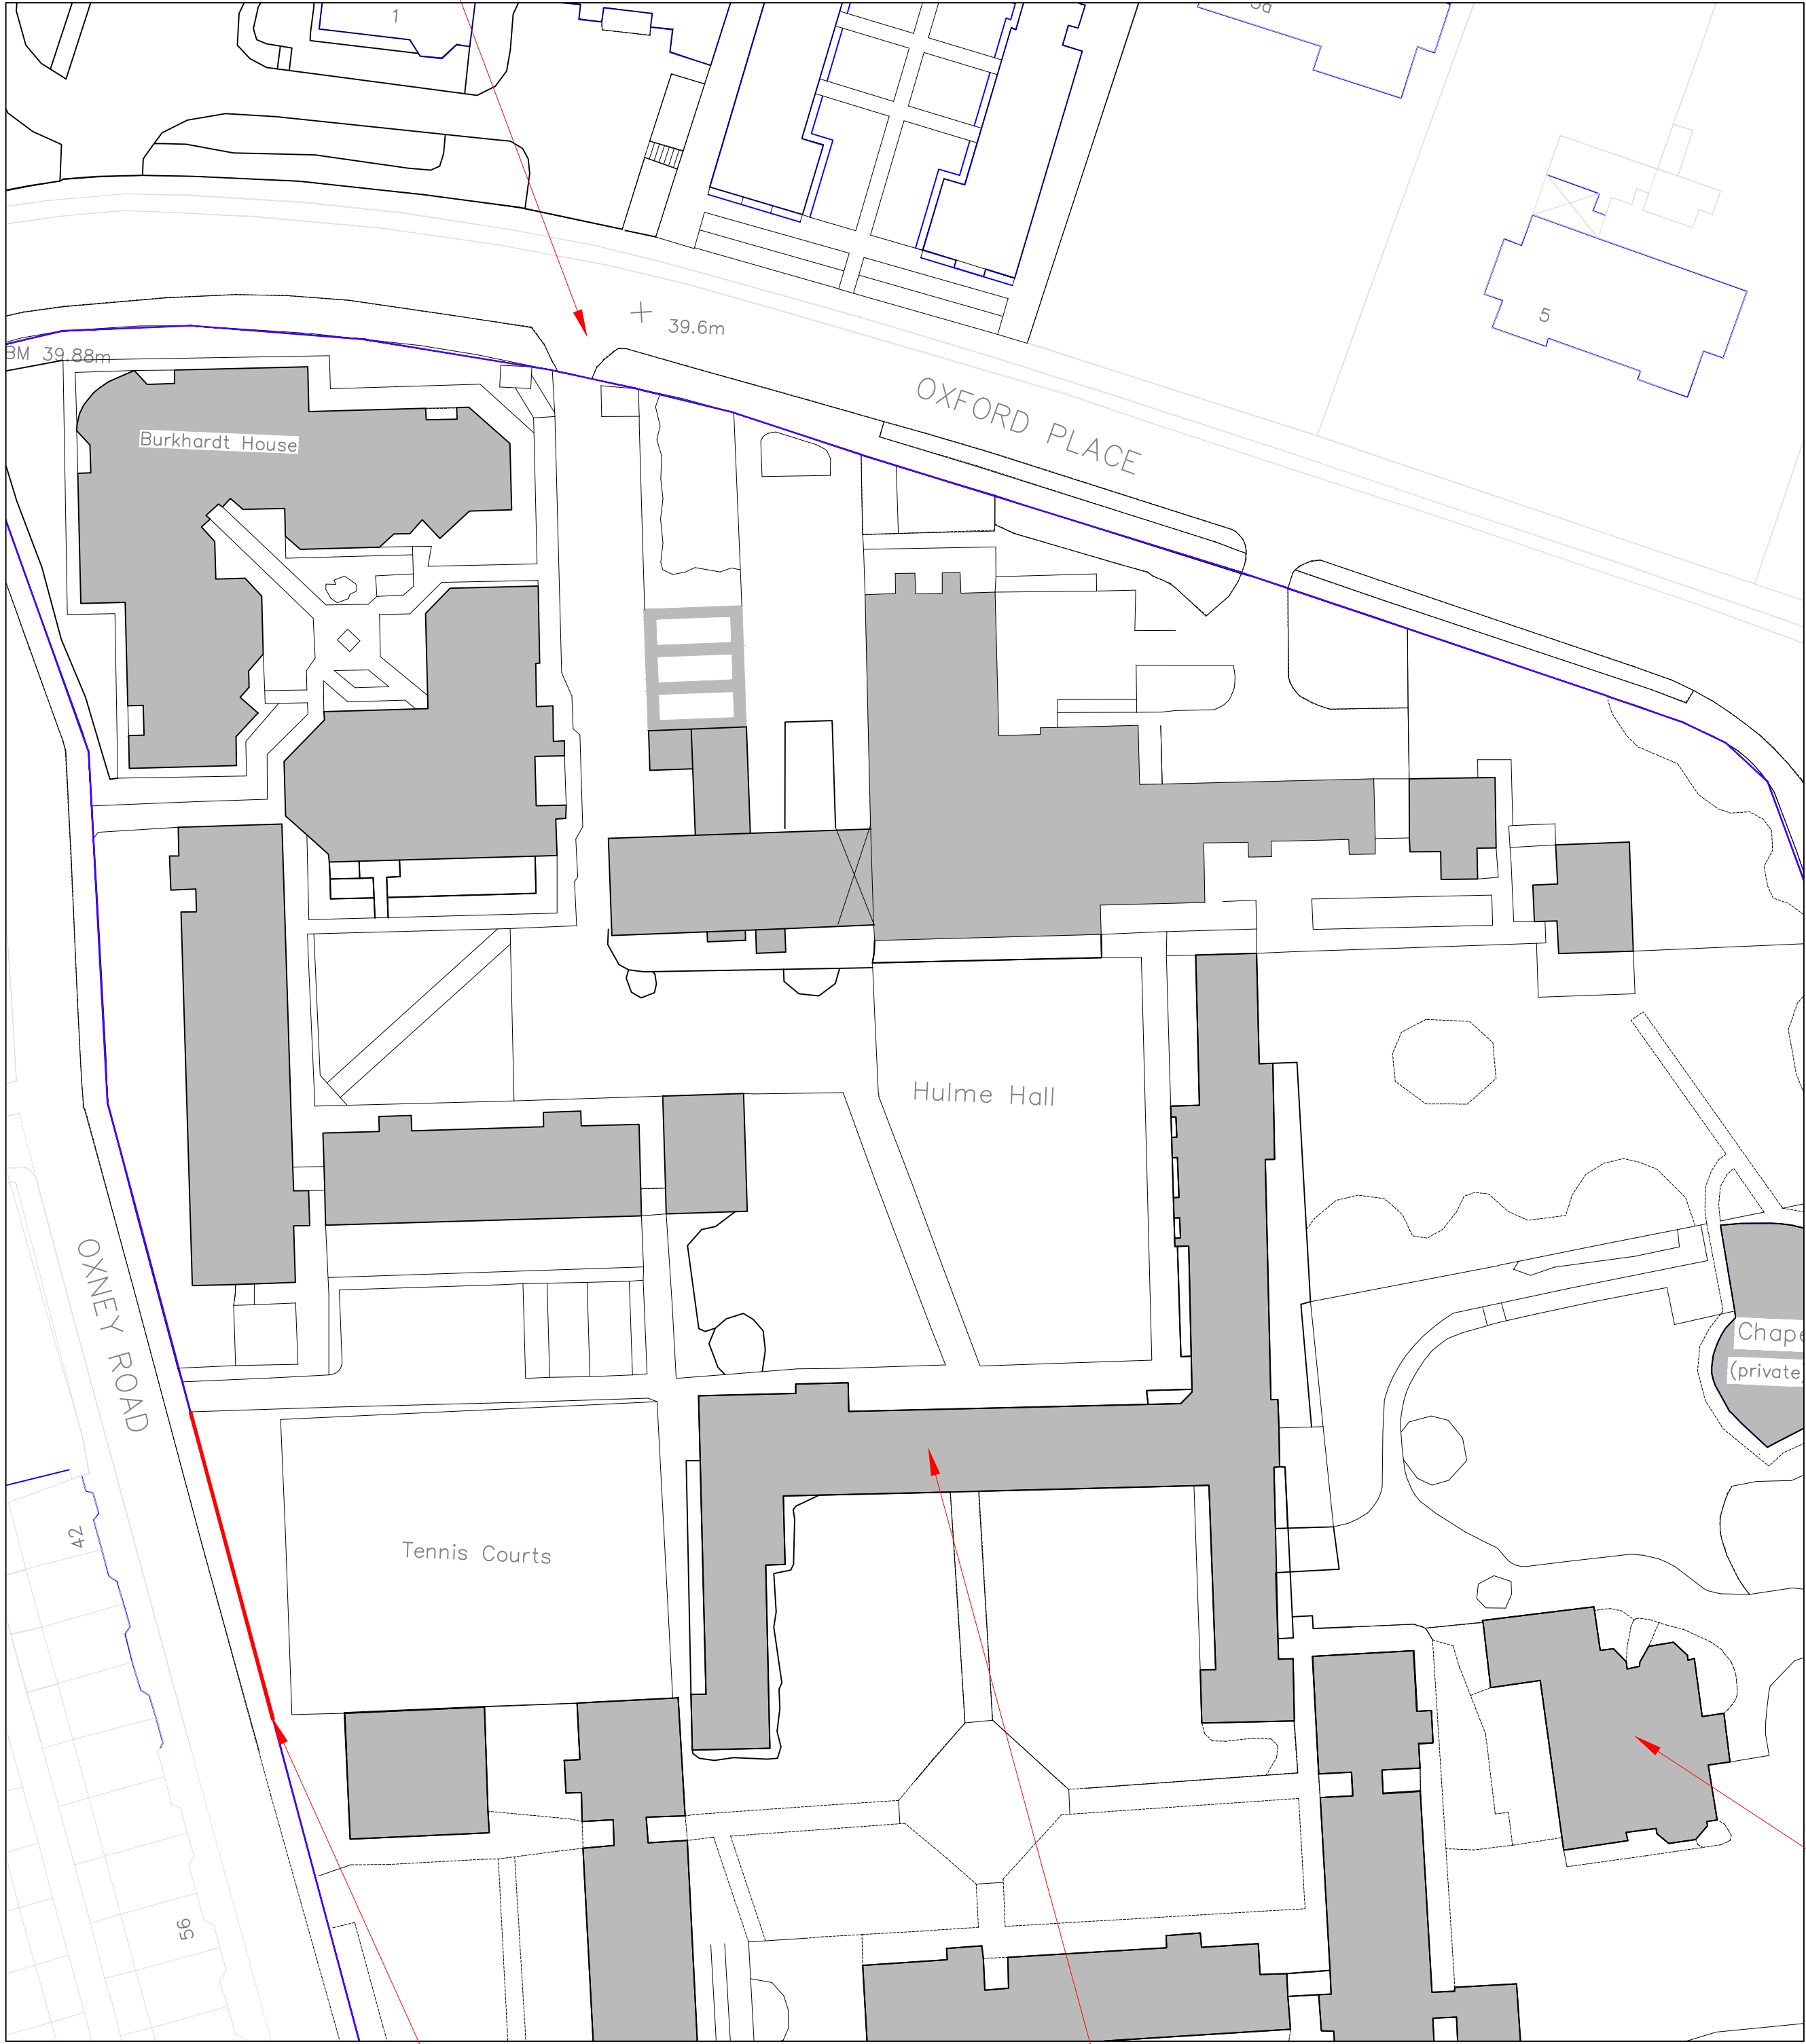


Site Plan
1:500

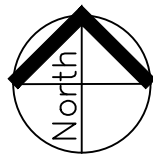

Section of boundary wall to be taken down and rebuilt in matching brickwork and coping stones. Including steel railings adjacent trees located in the public footpath to avoid damage to tree roots.

Hulme Hall, Hall of Residence
(Grade II listed, list entry number 1246448)

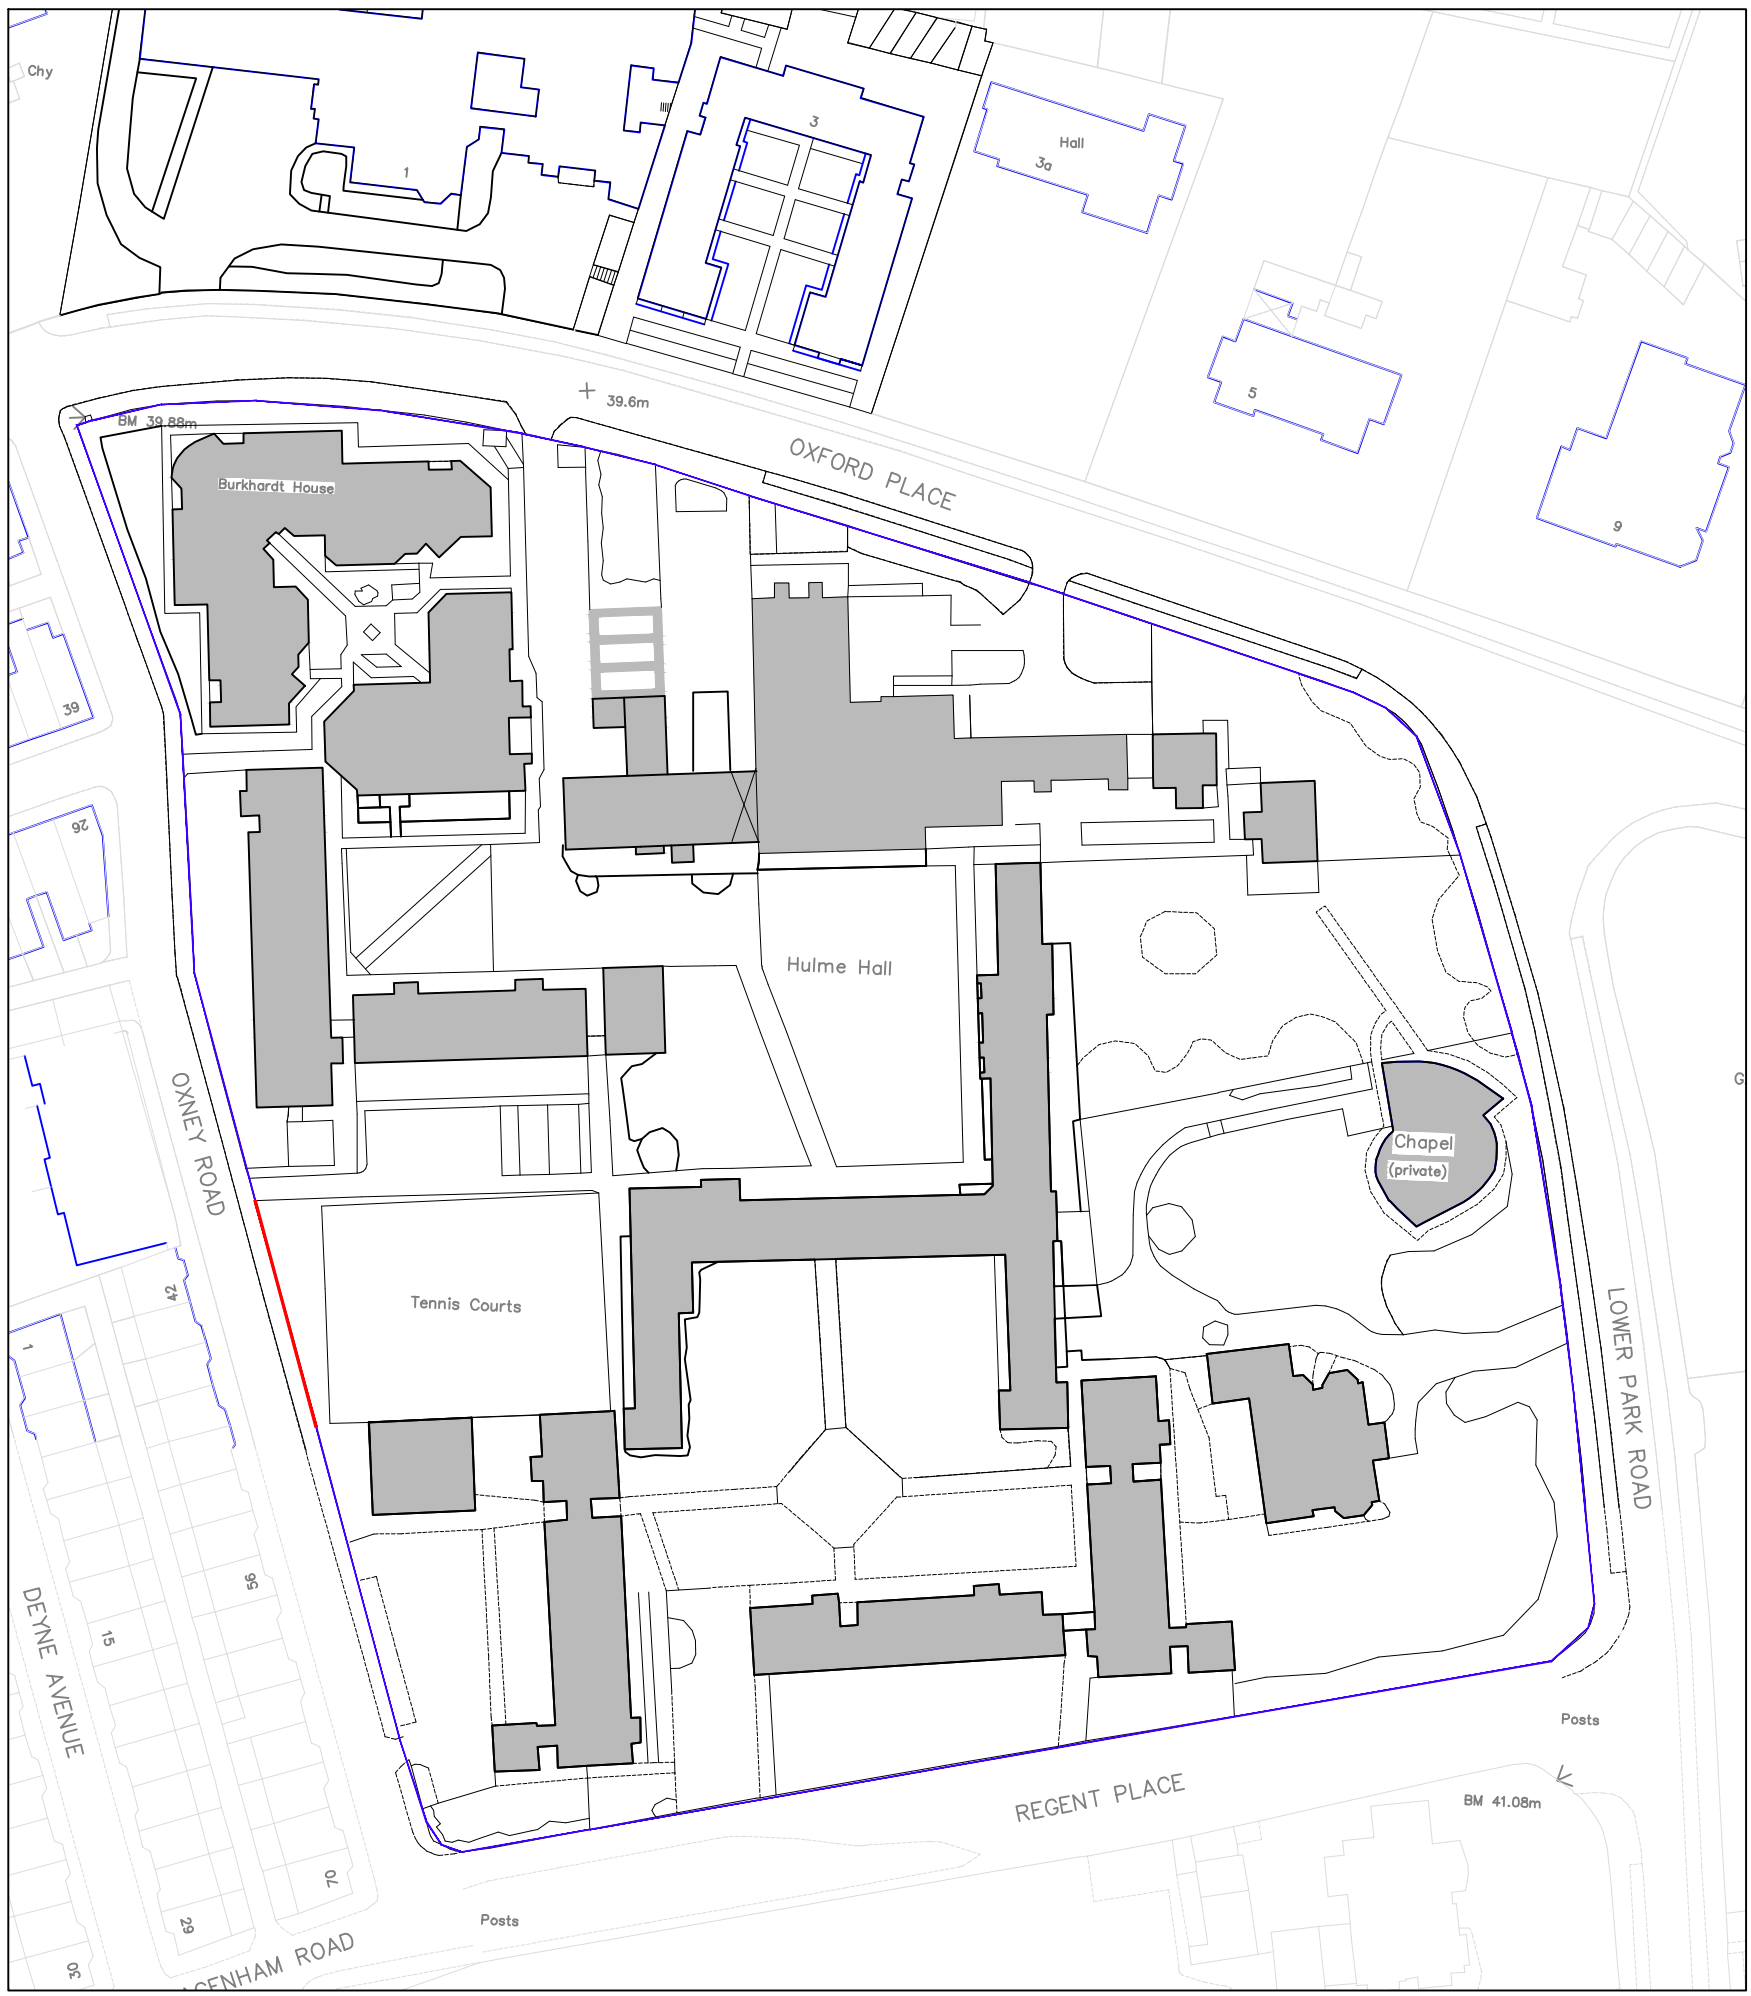

Location Plan
1:1000



Park House, (Grade II listed, list entry number 1283017)

Rev	Description	By	Date	Chk'd	Auth



Directorate of Estates and Facilities
Beyer Building
The University of Manchester
Oxford Road
Manchester
M13 9PL

Drawing Status
PLANNING

Project
BOUNDARY WALL REBUILDING

Building Name
MAIN BUILDING
Sub Site Name
HULME HALL, OXFORD PLACE, M14 5RR
Site Name
VICTORIA PARK CAMPUS

Drawing Title
SITE PLANS

PM	Drawn	Checked	Authorised
Scale	GF	Date	Date

Drawing No.
8139_101

Revision
-