



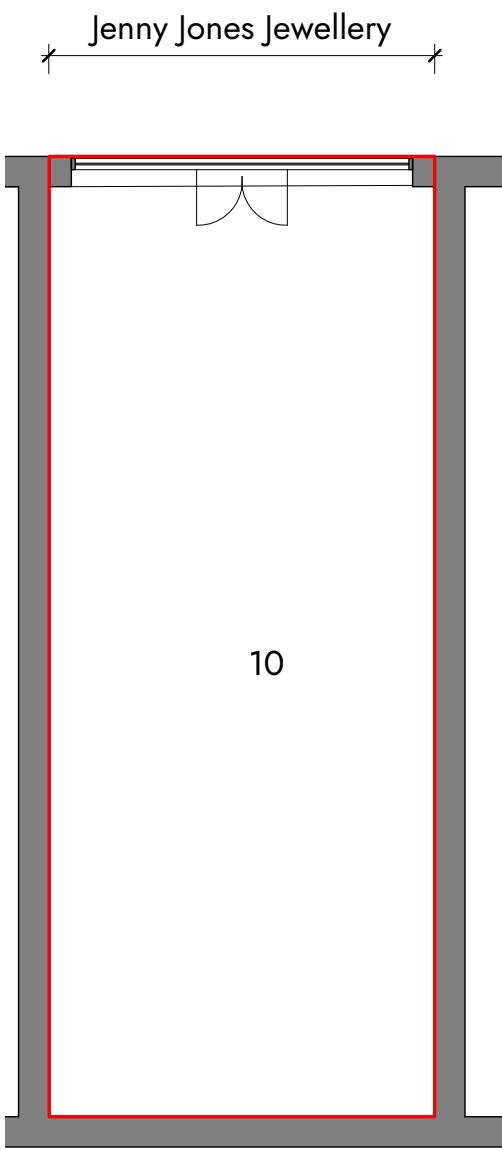


1 | Existing Plan
1 : 100

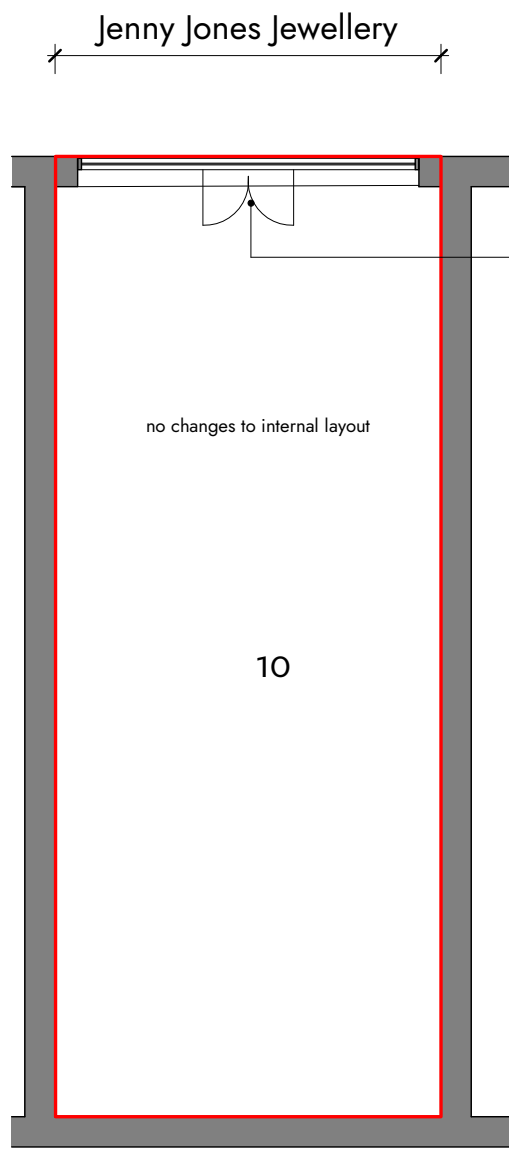

2 | Proposed Plan
1 : 100

only change will be replacing the existing solid door to glass doors refer to proposed elevations

no changes to internal layout

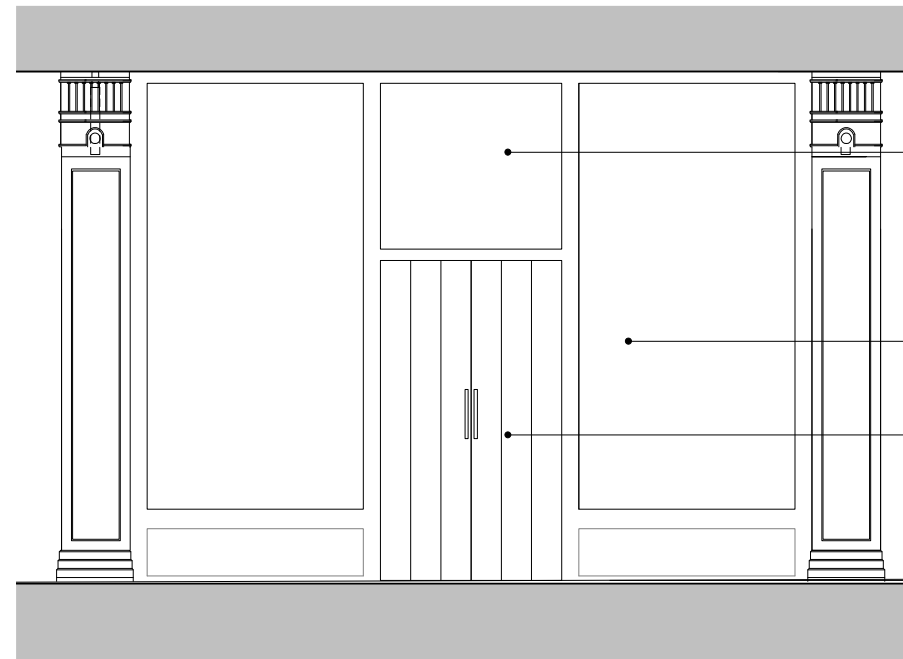


4 | Existing Elevations.
1 : 50

no changes to signage

no changes to glazing or anything other than the door

existing solid door to be replaced with a fully glazed door

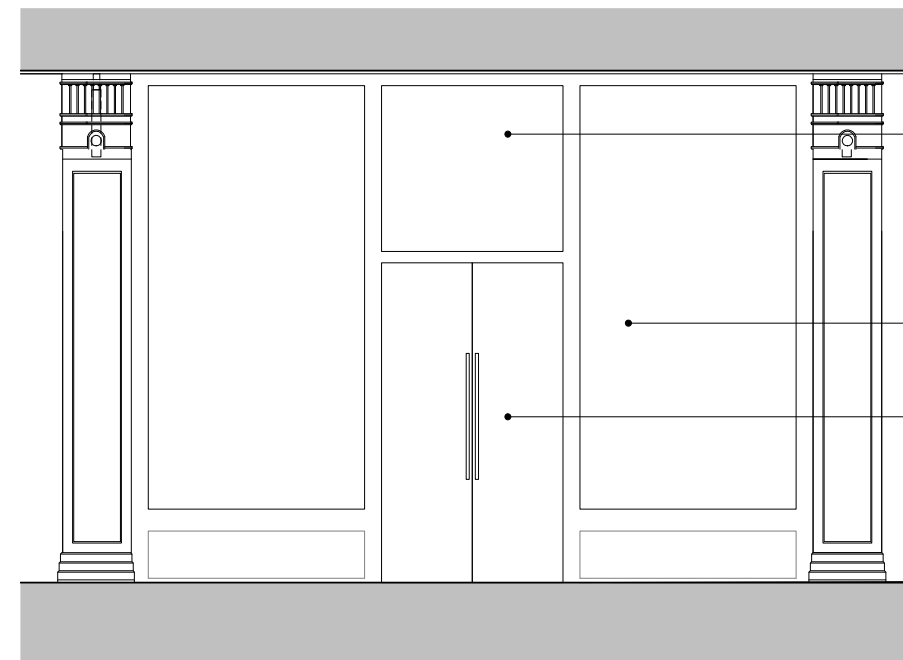

3 | Proposed Elevations
1 : 50

no changes to signage

all glazing and shop frontage to be retained as existing

fully glazed door with anodised silver coloured barrel 'pull' handle



0 m 1 m 3 m

SCALE 1: 50

0 m 2 m 6 m

SCALE 1: 100

Client	This drawing is the property of Church Lukas & should not be reproduced, retained or disclosed to any unauthorised person, either wholly or in part without the consent in writing of Church Lukas. Do not scale off this drawing. All dimensions and setting out to be verified on site. If in doubt contact the originator on 0115 941 0522.	Rev P1	Date 10.06.21	By MF	Chkd	Description Original Issue		CHURCH LUKAS®	Project Title Jenny Jones Jewellery Royal Exchange_Manchester	Job No. 2100a	Date 15/06/21	Status Planning	Scale As indicated @ A3
CLIENT									Drawing Title Existing and Proposed Plan and Front Elevation	Drawing Number JJJ-CL-AA-00-DR-A-0810			Rev P1