




East Elevation and New Entrance Lobby as Proposed

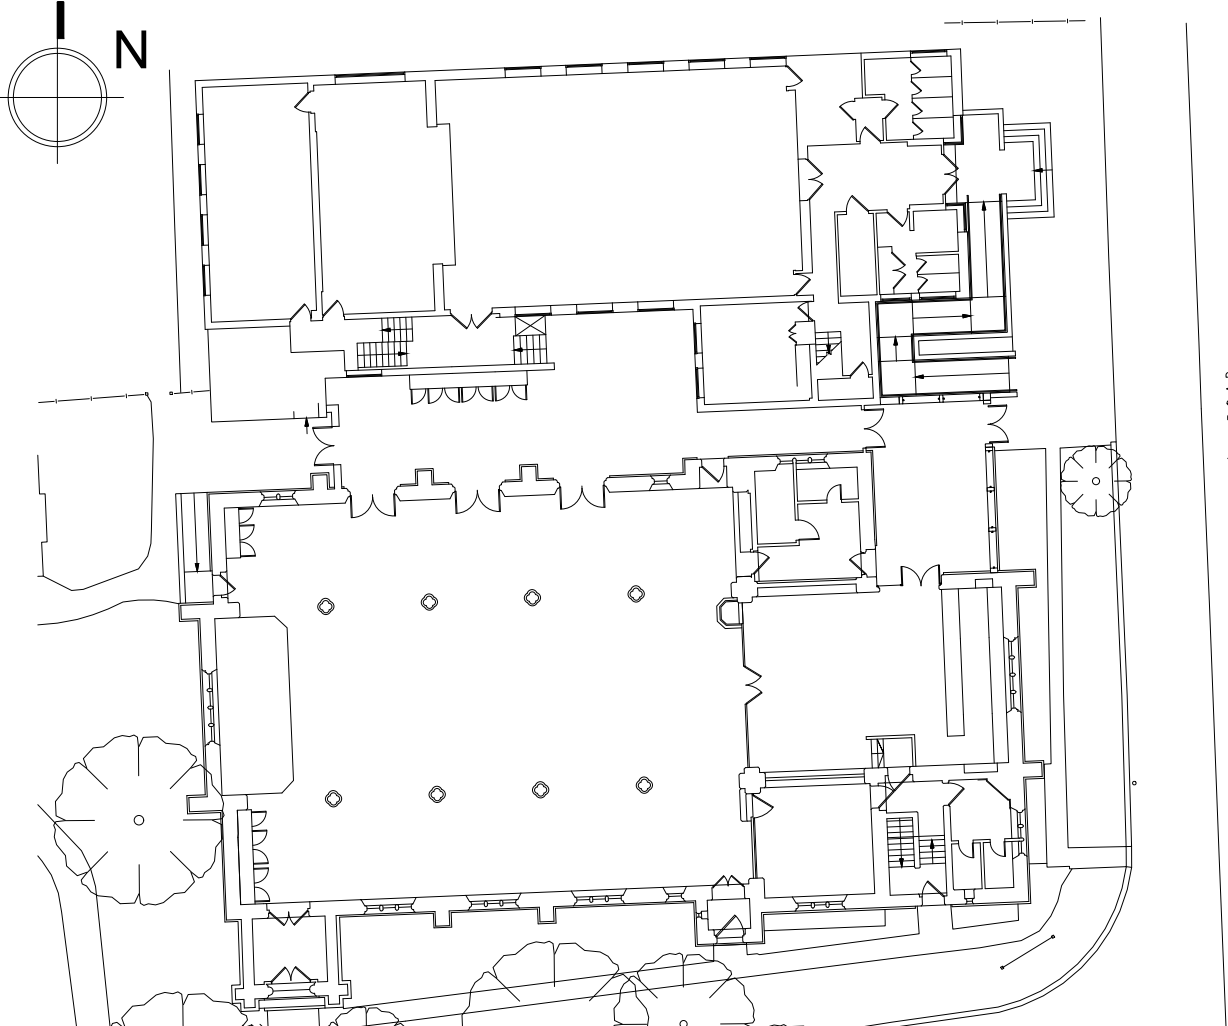

KEY PLAN

1. DO NOT SCALE FROM THIS DRAWING - USE FIGURED DIMENSIONS ONLY.
2. READ IN CONJUNCTION WITH ALL OTHER CONSULTANTS / SPECIALISTS DRAWINGS, REPORT ANY DISCREPANCIES BEFORE AFFECTED WORK COMMENCES.
3. ALL SETTING OUT DIMENSIONS TO BE CHECKED ON SITE BY CONTRACTOR BEFORE WORK COMMENCES.
4. THIS DRAWING REMAINS COPYRIGHT OF KEPczyk PEARCE SANDERSON LTD. COPY / DISTRIBUTE ONLY WITH CONSENT OF THE AUTHOR.

Contract St. Werburgh's Resource Church, Chorlton		East Elevation and New Entrance Lobby as Proposed	
Client Diocese of Manchester	Contract No. 2098	Drawn LMC/ASH/K	Drawing No. P 02
Building / Structure St. Werburgh's Resource Church, Chorlton	Date JULY 2021	Revision -	Scale 1:50 @ A1
KEPCZYK PEARCE SANDERSON ARCHITECTS, SURVEYORS & HISTORIC BUILDING CONSULTANTS		Address: 75 Wilmslow Road, Handforth, Cheshire SK9 3EN Tel: 01625 400103	