




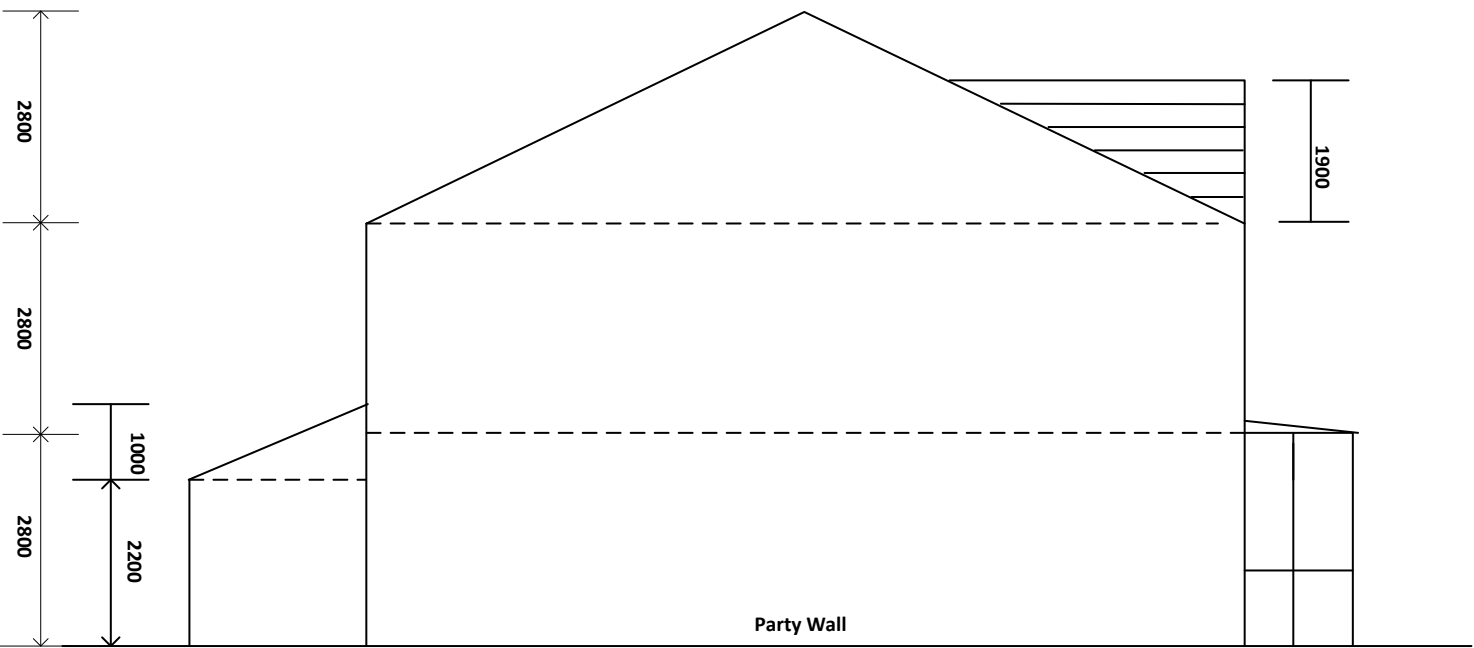


EXISTING SIDE ELEVATION
From H. No. 19

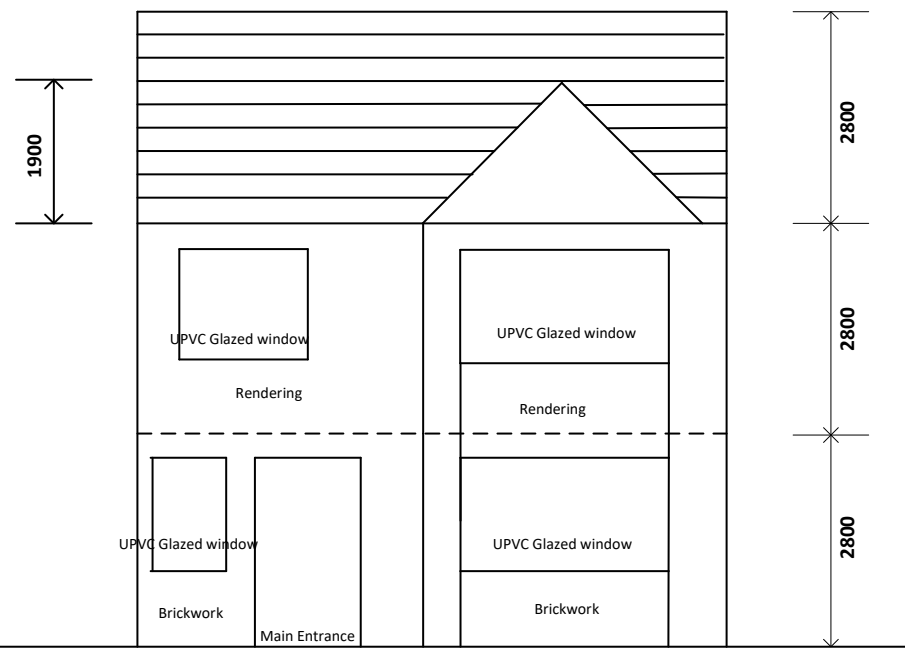


EXISTING FRONT ELEVATION

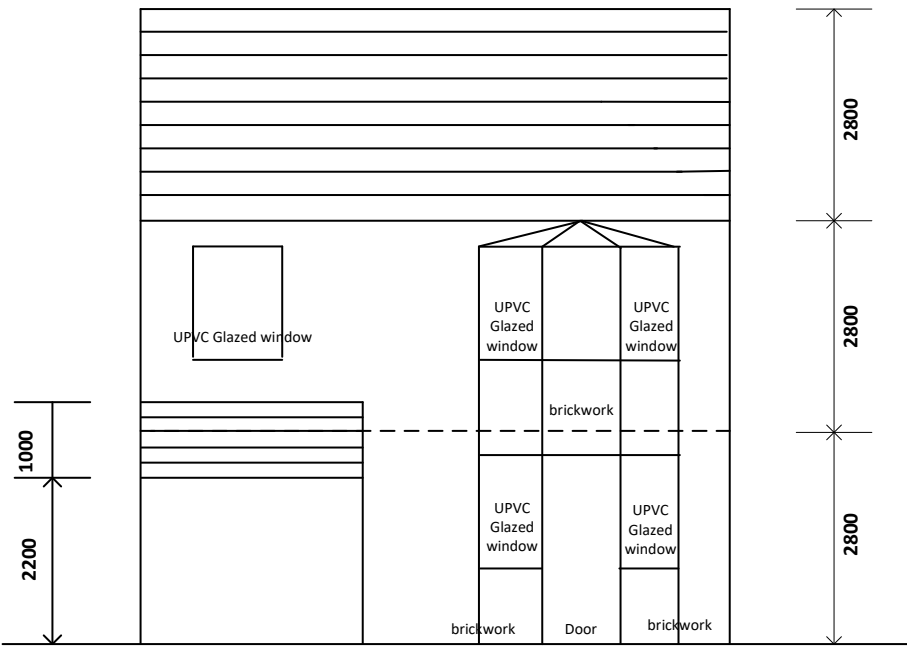


EXISTING REAR ELEVATION

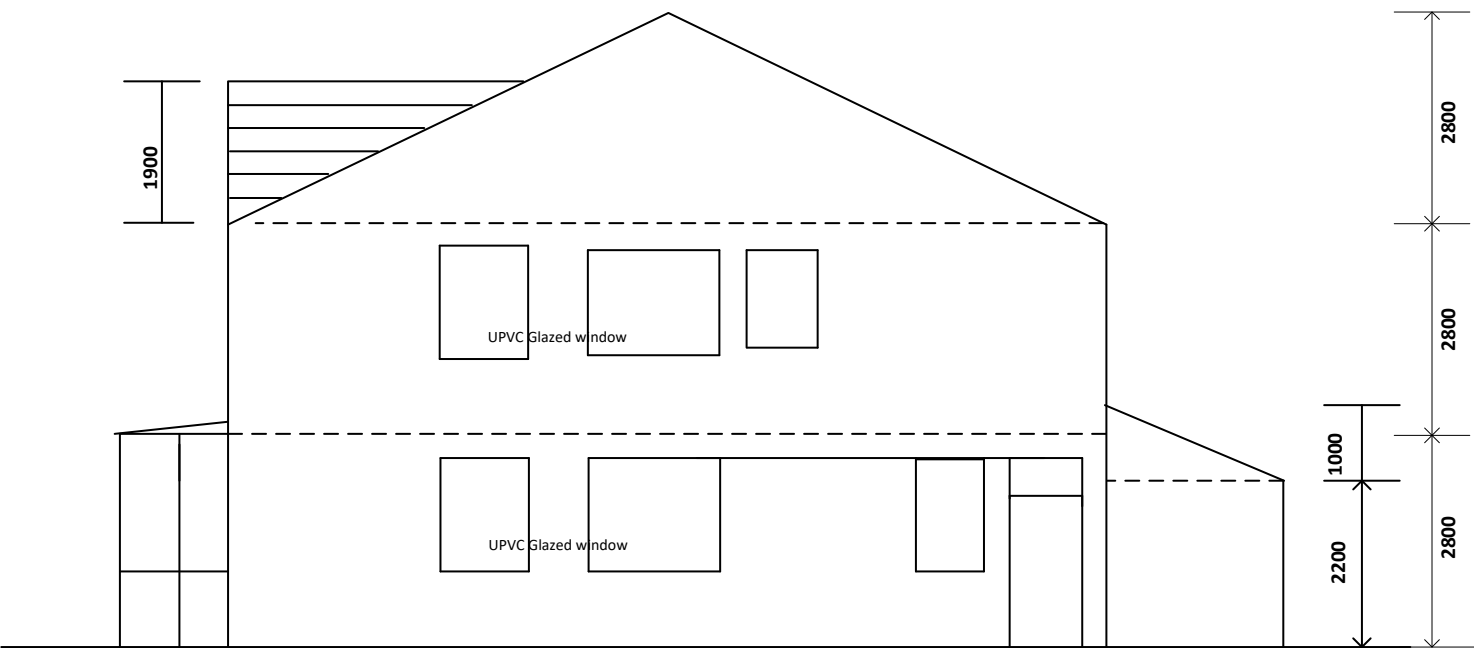

EXISTING SIDE ELEVATION

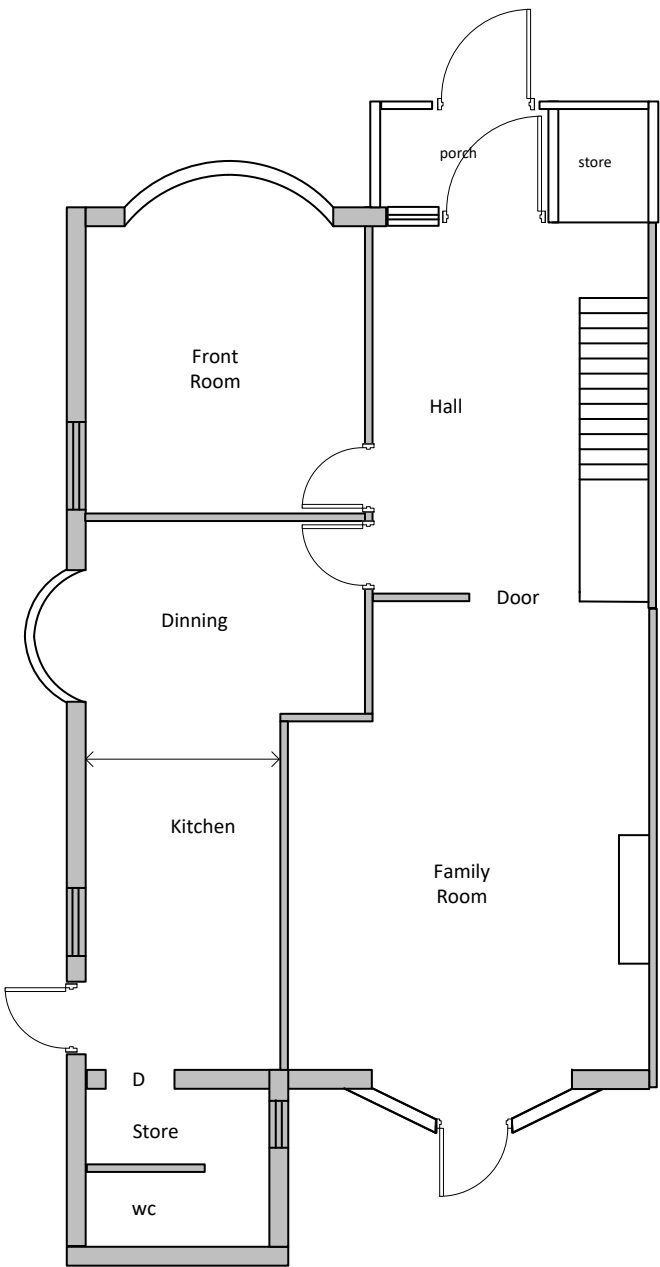

EXISTING GROUND FLOOR

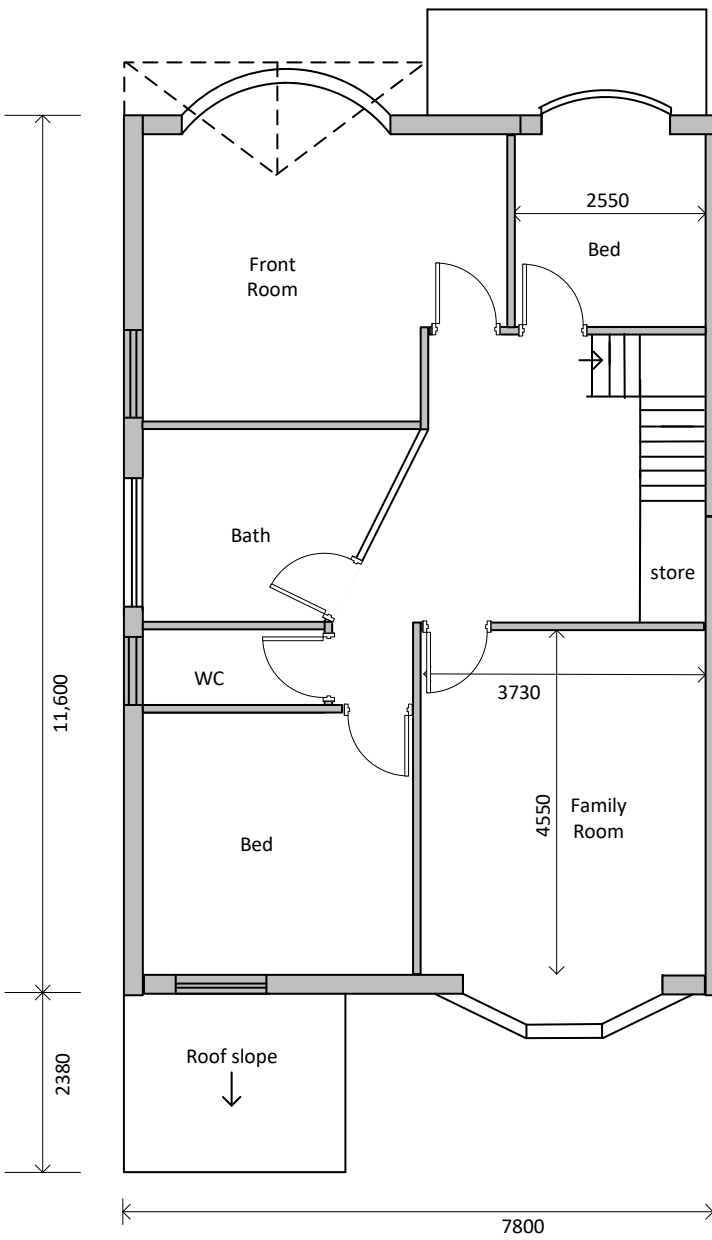

EXISTING FIRST FLOOR

Design 4 Build Services 77 Fields new Road, Oldham OL9 8BT Mob. 07722432673			
Client	M. Abdul Hamid 21 Gildridge Road, Whalley Range Manchester M16 8PS		
Title	Single Storey Rear Extension		
Scale	1 = 50@A3	Drawing No.	AH-PP-02 29/05/2021

Design 4 Build Services 77 Fields new Road, Oldham OL9 8BT Mob. 07722432673			
Client	M. Abdul Hamid 21 Gildridge Road, Whalley Range Manchester M16 8PS		
Title	Single Storey Rear Extension		
Scale	1 = 50@A3	Drawing No.	AH-PP-01 29/07/2021