




1 SECOND FLOOR PLAN
SCALE - 1:20

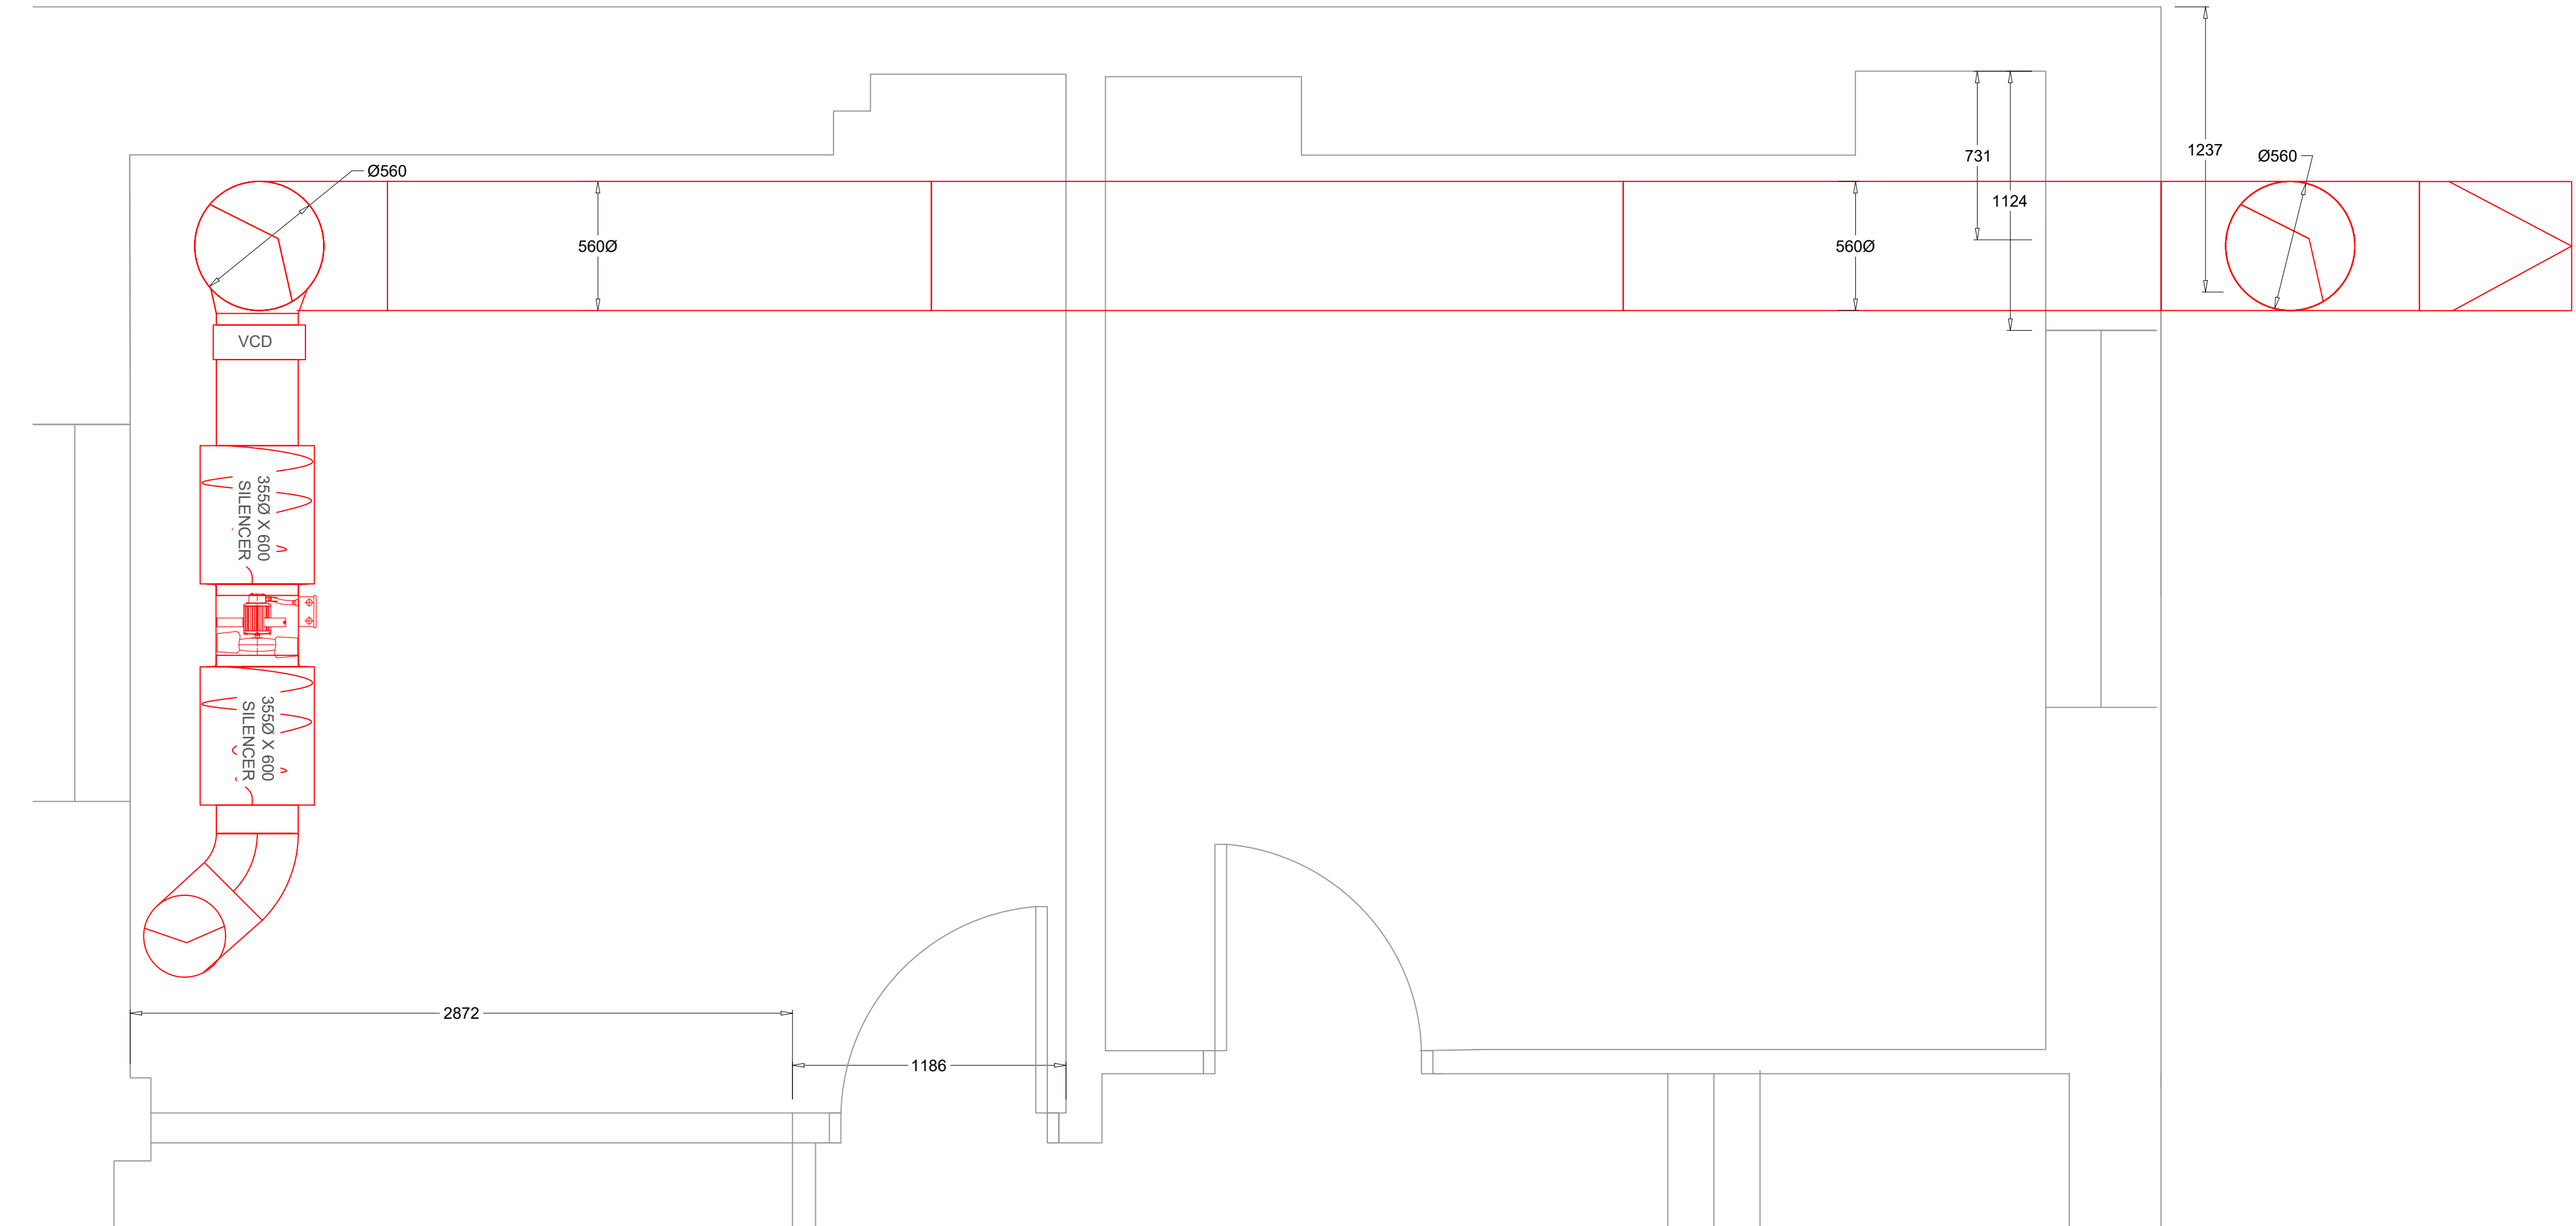


2 FRONT ELEVATION - (Eastern)
SCALE - 1:50

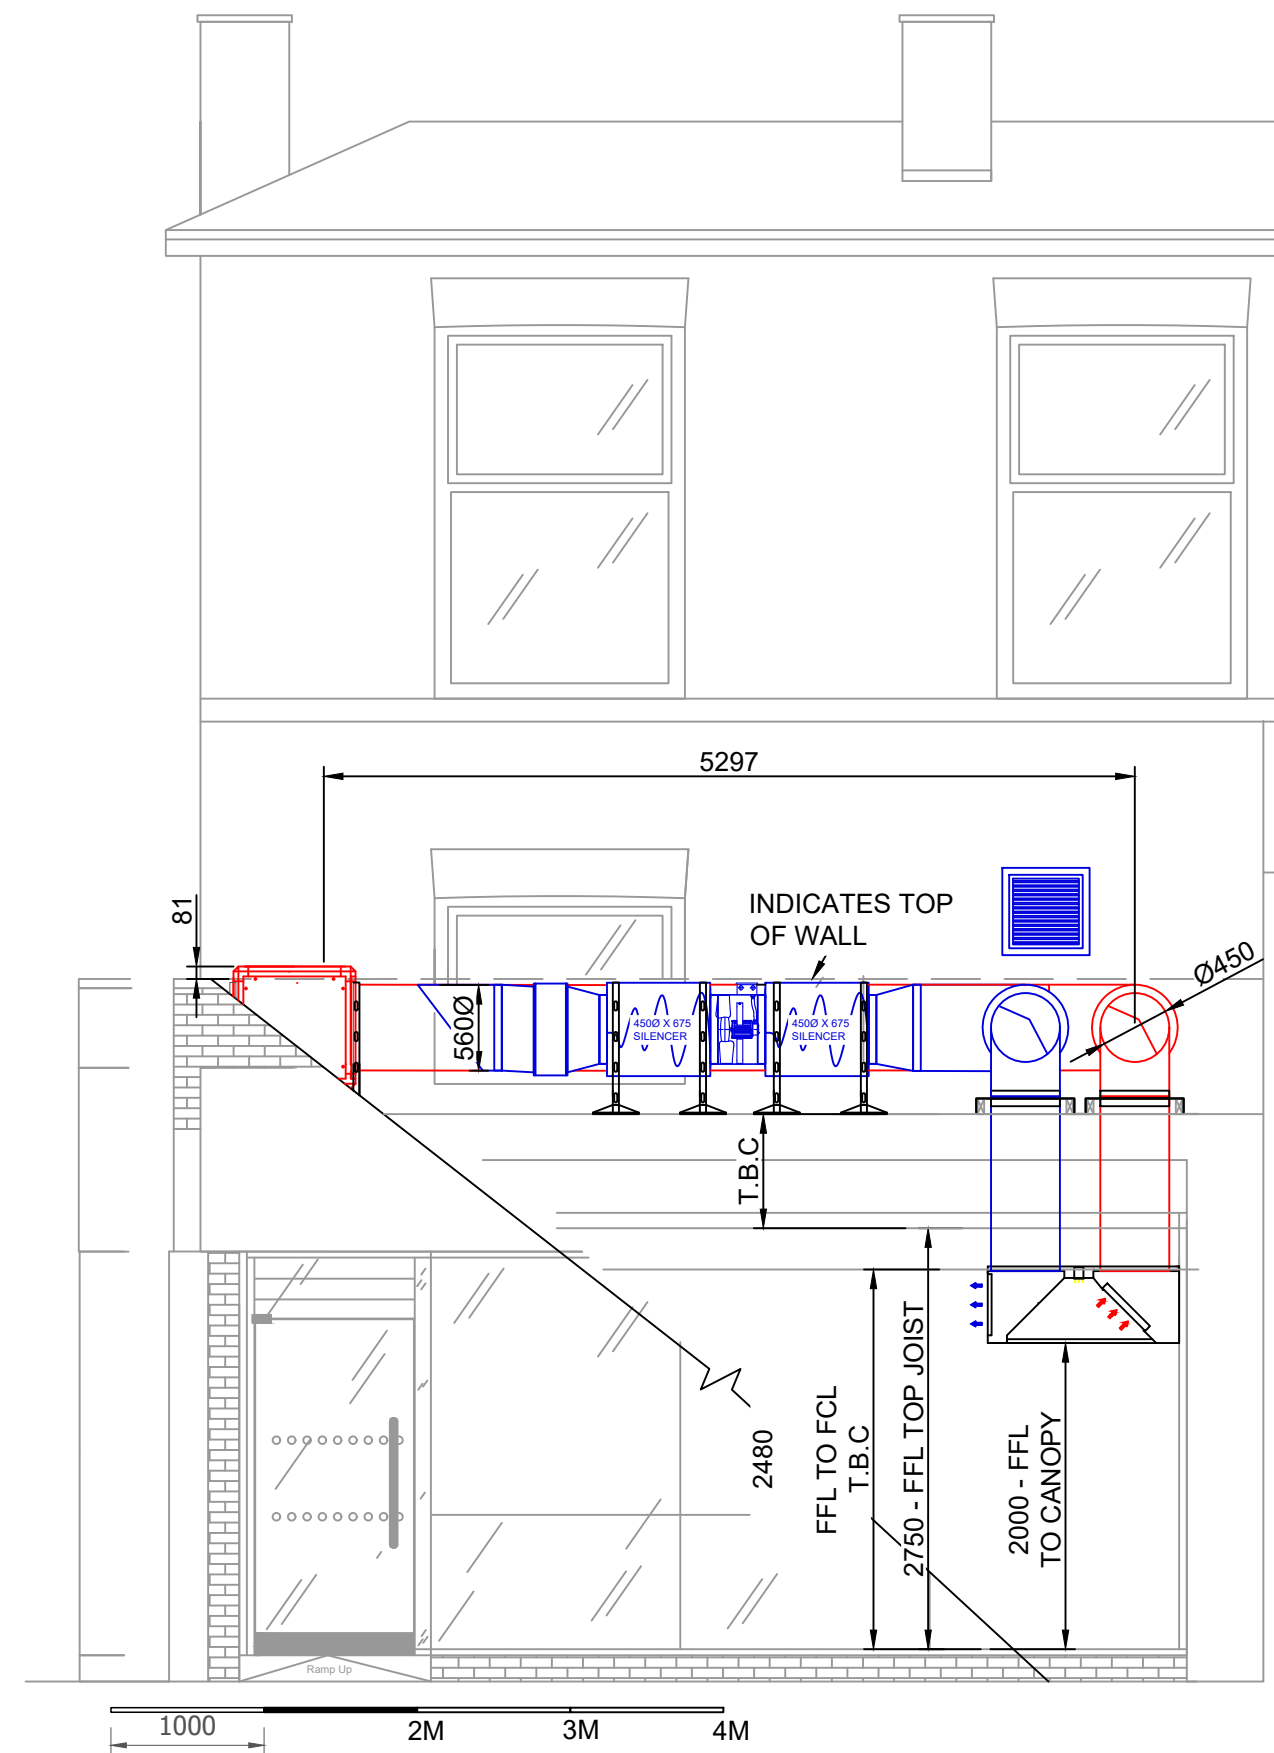

3 REAR ELEVATION - (Western)
SCALE - 1:50

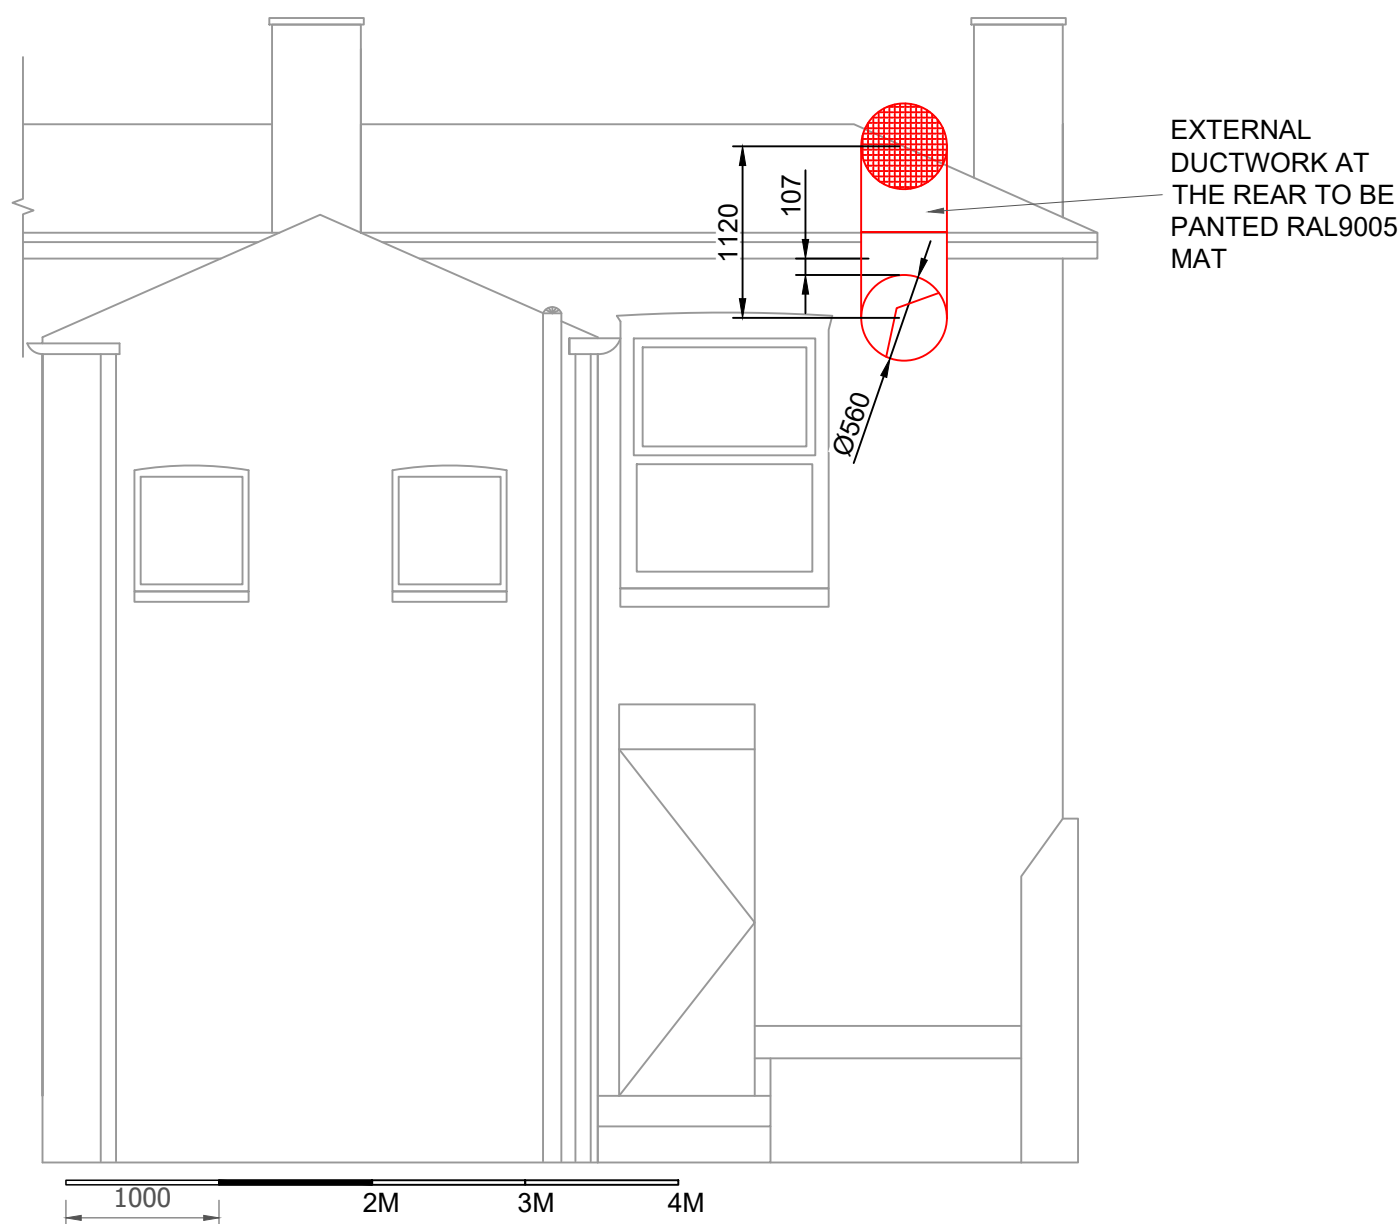

4 GROUND FLOOR PLAN
SCALE - 1:20

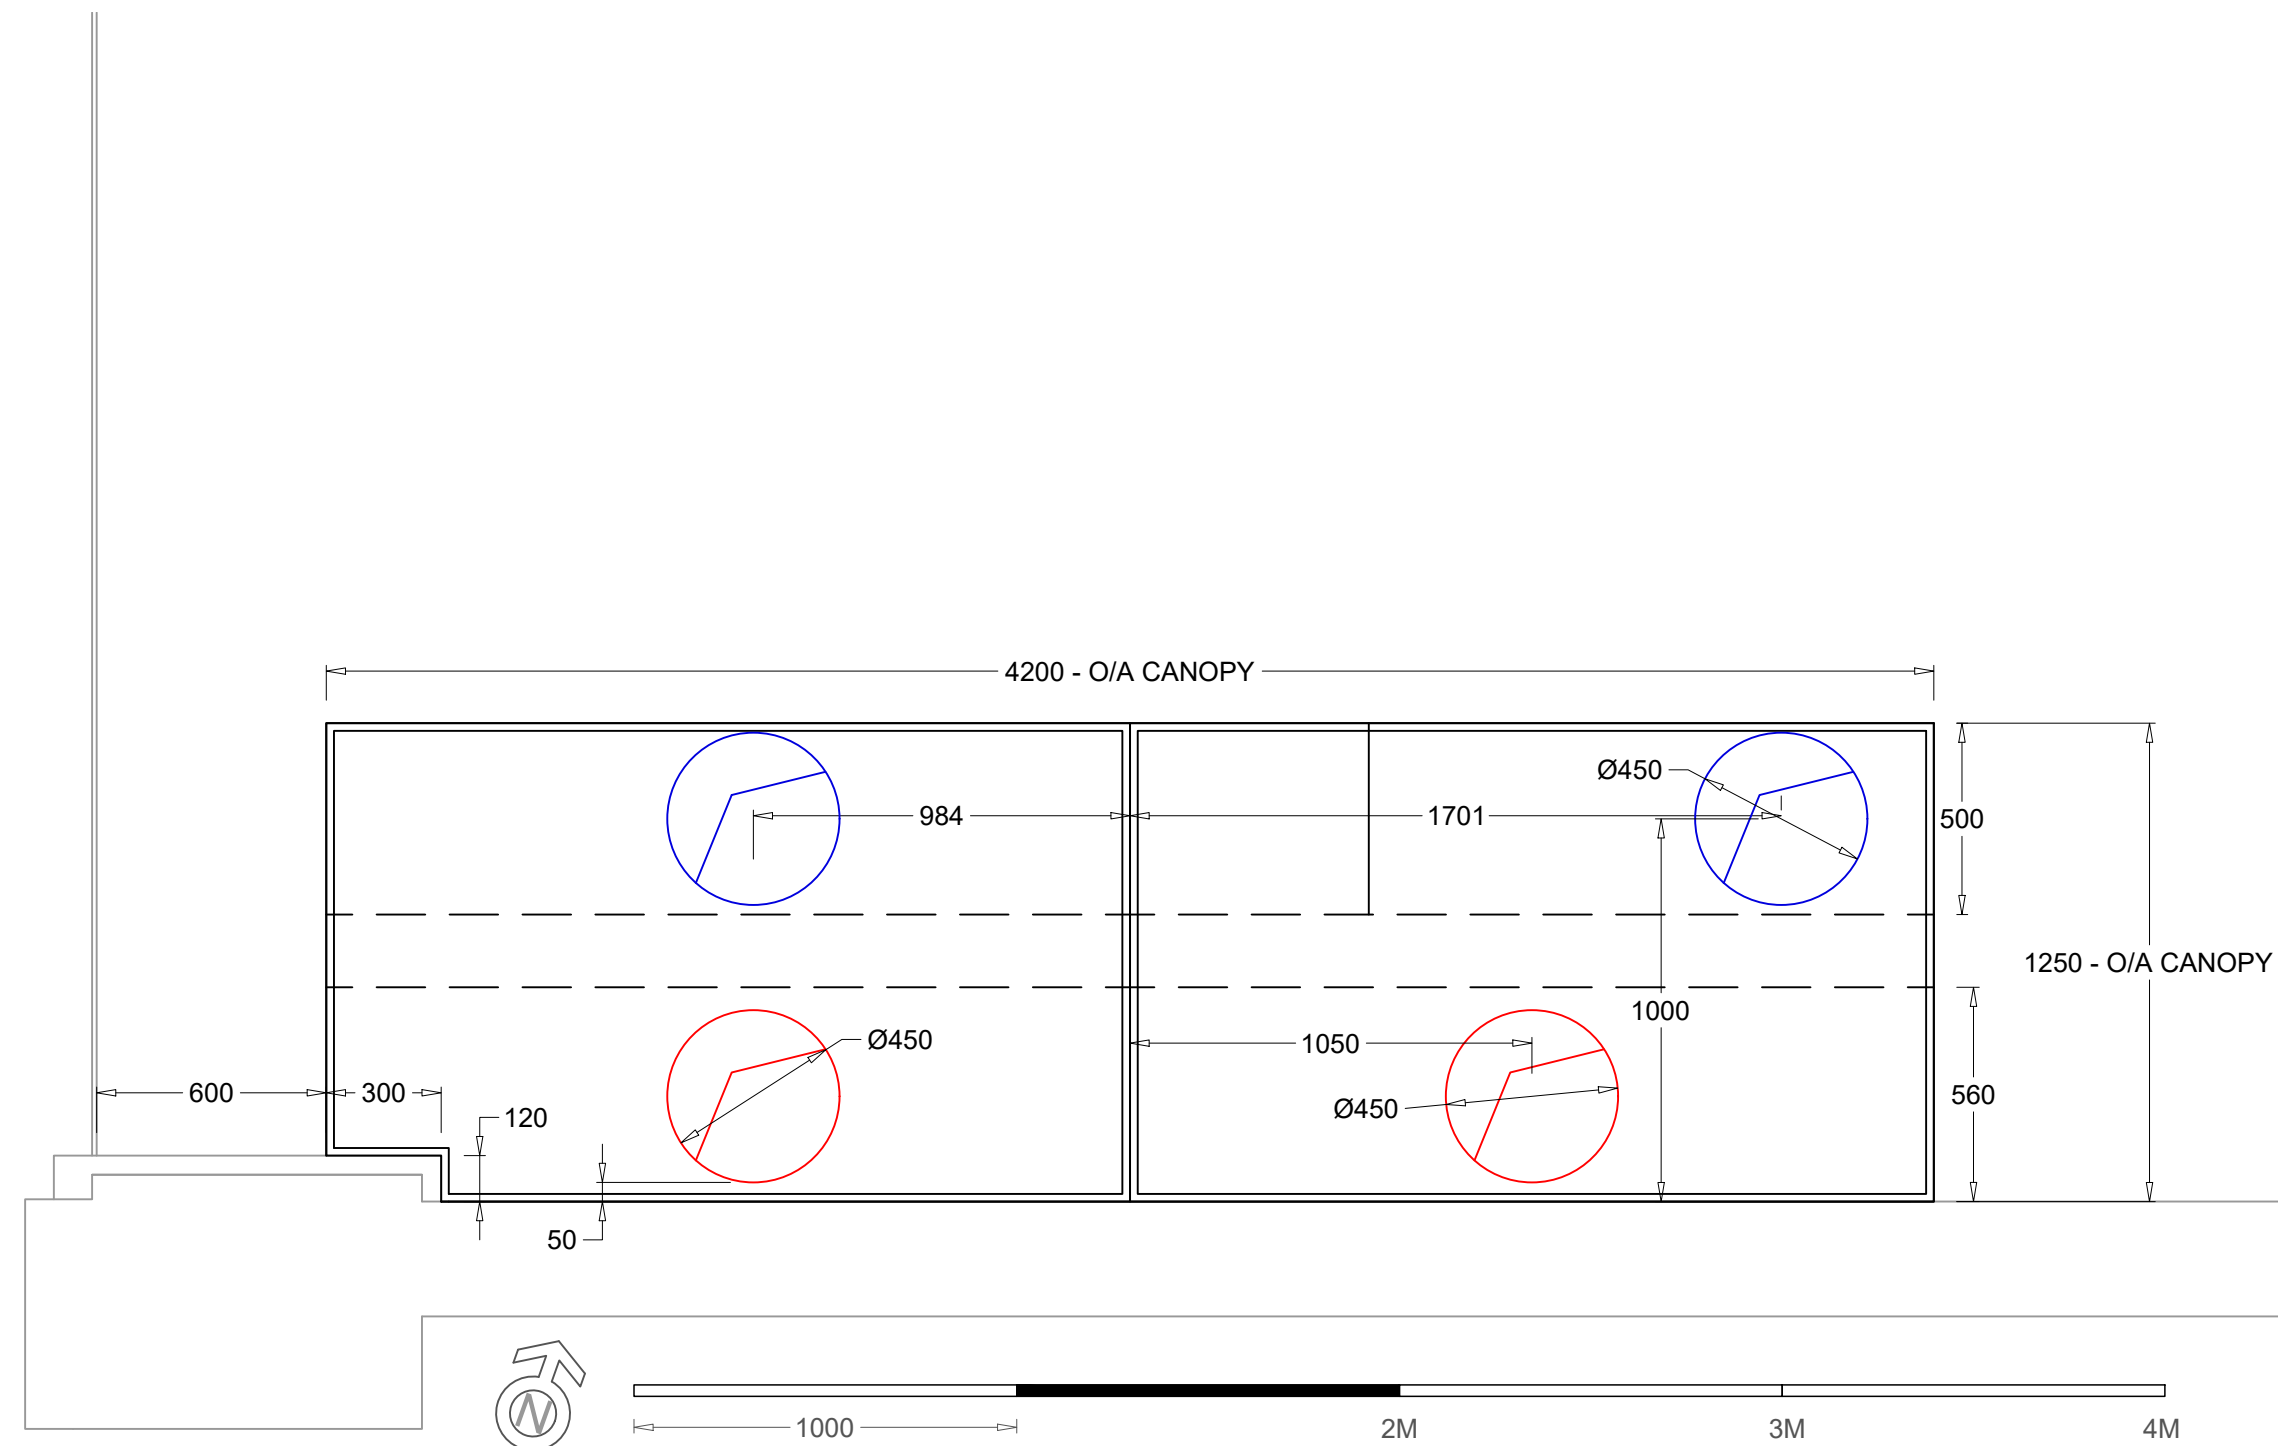

- INSTALLATION NOTES**
- REVIEW ALL DETAILS BEFORE STARTING INSTALLATION
 - ALL DUCTING SUPPORTS TO TO HAVE ANTI VIBRATION MOUNTS FITTED



Tel: 01733 230378
Email: info@ckdirect.co.uk Web: www.ckdirect.co.uk

This drawing and all information herein is confidential and belongs to CK Direct Duct and Maintenance LTD. It is disclosed in confidence on terms that it will not be disclosed to any third party, used, sold, loaned, licensed, or reproduced in whole or in any part in any manner or form for manufacturing, tendering or for any other purpose without the written permission of CK Direct Duct and Maintenance LTD. The copyright is retained by CK Direct Duct and Maintenance LTD.

© CK Direct Duct and Maintenance LTD

Colour Line Legend

- Kitchen Extract
- Kitchen Ambient MUA
- Kitchen Tempered MUA
- General Extract
- General Supply Air
- Toilet Extract
- Toilet Supply

Key Parts Legend

- VCD - Volume Control Damper
- KEF - Kitchen Extract Fan
- KMF - Kitchen MUA Fan
- MUF - MUA Filter
- ACP - Access Cleaning Panel
- FDP - Fire Damper
- ATT - Attenuator
- FDC - Flexible Duct Connector
- AVM - Anti-Vibration Mounts

Revision Information

Revision No	Revision Date	Revision Information
R1	22/06/2021	First Issue
R2	23/06/2021	Updated ground floor extract duct riser
R3	30/06/2021	Updated terminate setting out
R4	05/07/2021	Updated added compass & scale bar

Drawing No and Revision

SLW172303-DRG-002-R4

APPROVAL

Client

IPR Interiors Ltd

Drawing Title

ventilation Services & setting out
Elevations and Second & Ground Floor Plans

Project Address

70 Bury Old Road, Manchester,
M8 5BN

Project Title

70 Bury Old Road

Issue Date

22/06/2021

Scale - Paper Size

1:20 - A1

Drawn By

Simon Locke-Wheaton