


2 HARDMAN STREET

PLANNING APPLICATION FOR ROOF PLANT - SITE PLAN / BLOCK PLAN - 1:200

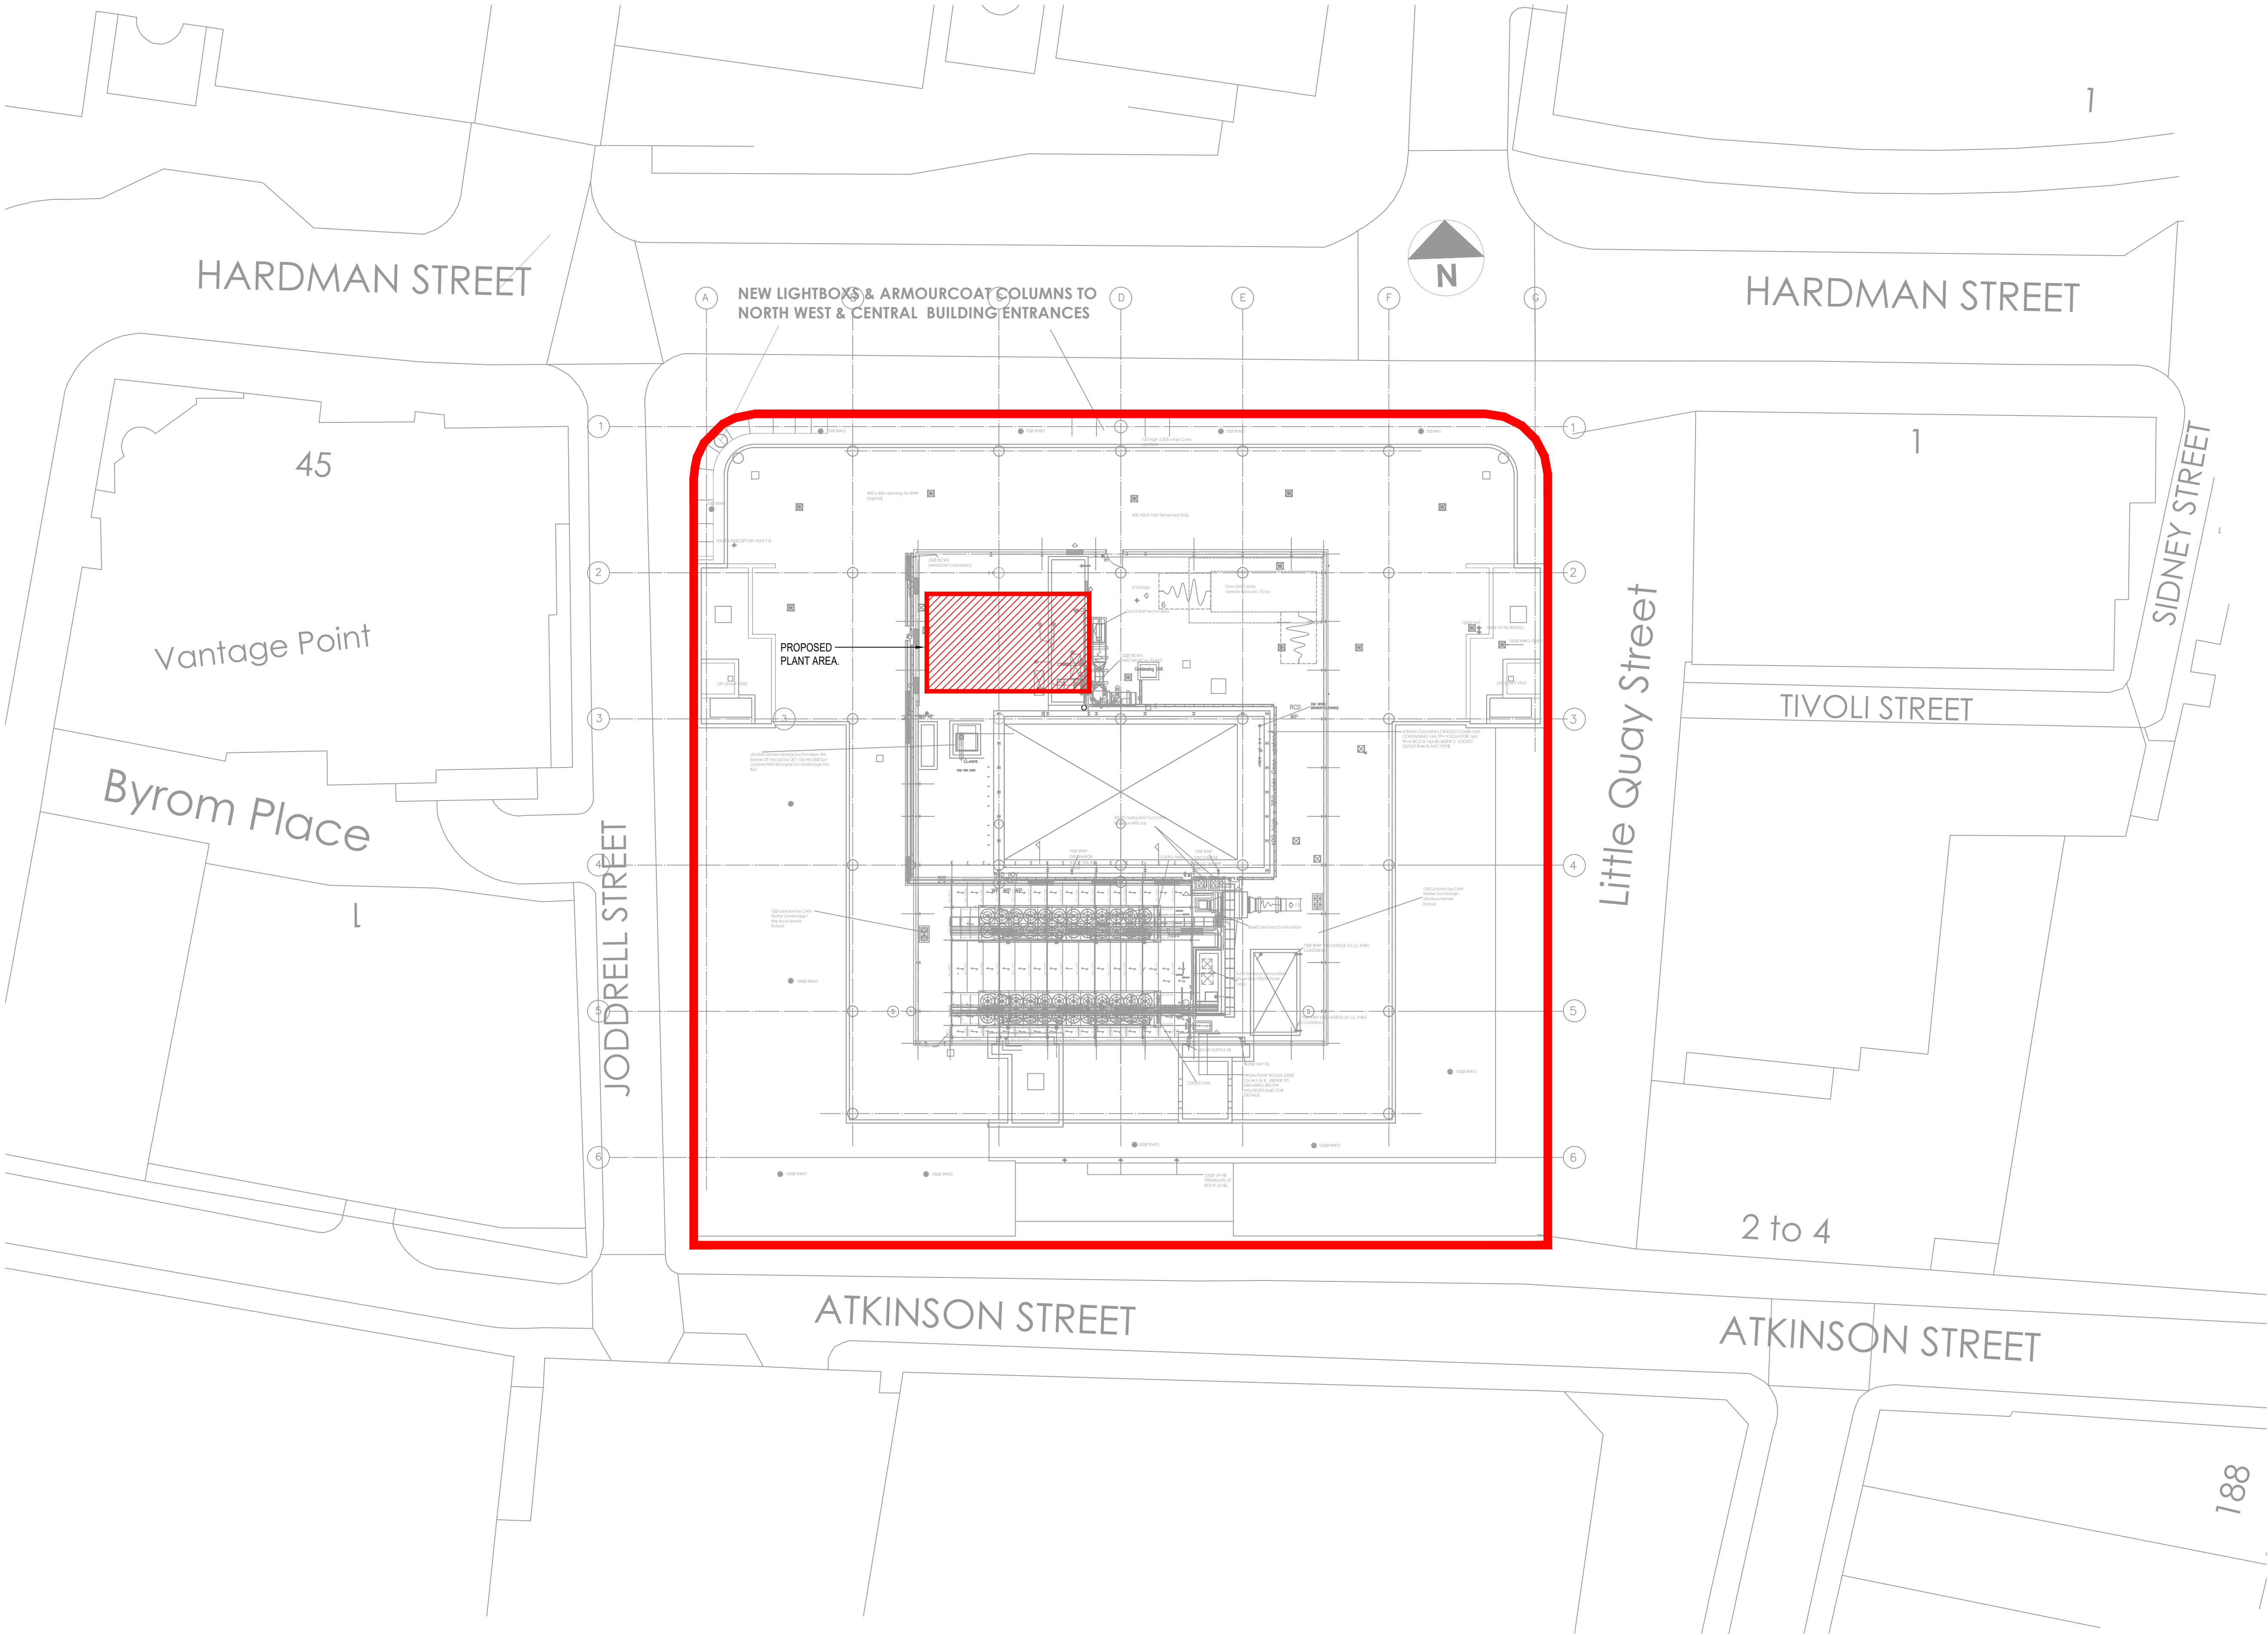


SITE BLOCK PLAN-ENTRANCE REFURBISHMENT LOCATION

2 HARDMAN STREET, MANCHESTER, M3 3HF - SCALE 1/200

This document and its contents are the property of the Purchaser/Employer and Crookes Walker Consulting. They may not be copied or reproduced in any way, in part or whole, without prior written approval of both parties. Violations will result in legal action.
This drawing shall be read in conjunction with the CWC Mechanical and / or Electrical Specification(s).
DO NOT SCALE FROM THIS DRAWING

DESIGNERS RISK ASSESSMENT
REFER TO APPENDIX 1 OF M&E SPECIFICATION FOR DESIGNERS RISK ASSESSMENT SCHEDULE

DRAWING BACKGROUND(S):

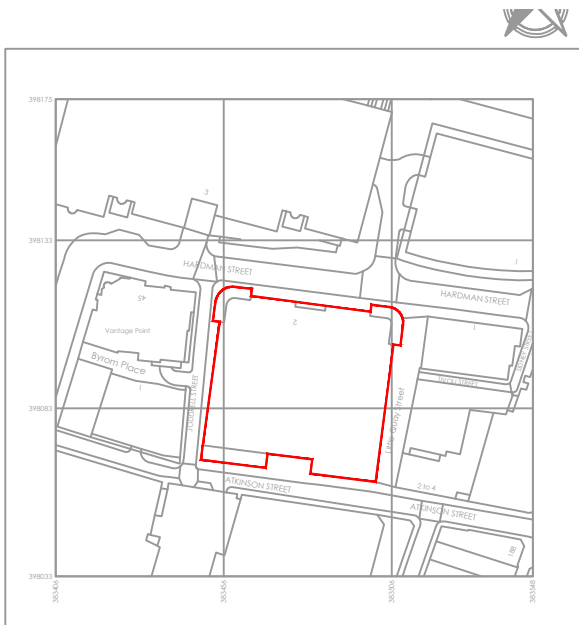

METRES
SITE LOCATION PLAN
2 HARDMAN ST, MANCHESTER M3 3HF
4 HECTARES @ SCALE NTS

P02	24.05.21	PRELIMINARY ISSUE	RW	RW
P01	28.04.21	PRELIMINARY ISSUE	RW	RW
Rev	Date	Description	Eng	Chk

CWC
crookes walker
consulting

Alberton House, 30 St Mary's Parsonage
Manchester M3 2WJ
Tel: 0161 834 9999
The Plaza, Old Hall Street,
Liverpool L3 5QJ
Tel: 0151 600 5409
E-mail: admin@cwcon.co.uk
Website: www.cwcon.co.uk

Client

HANSAINVEST

Project
No2 HARDMAN St,
MANCHESTER

Drawing Title
ROOF PLANT
BLOCK & SITE LOCATION PLAN

Status	PLANNING		
Project No.	Drawn	Scale / Paper Size	
2042	WN	1:200 @ A1	
Drawing No.	Rev		
2042-EX-5001	P02		