



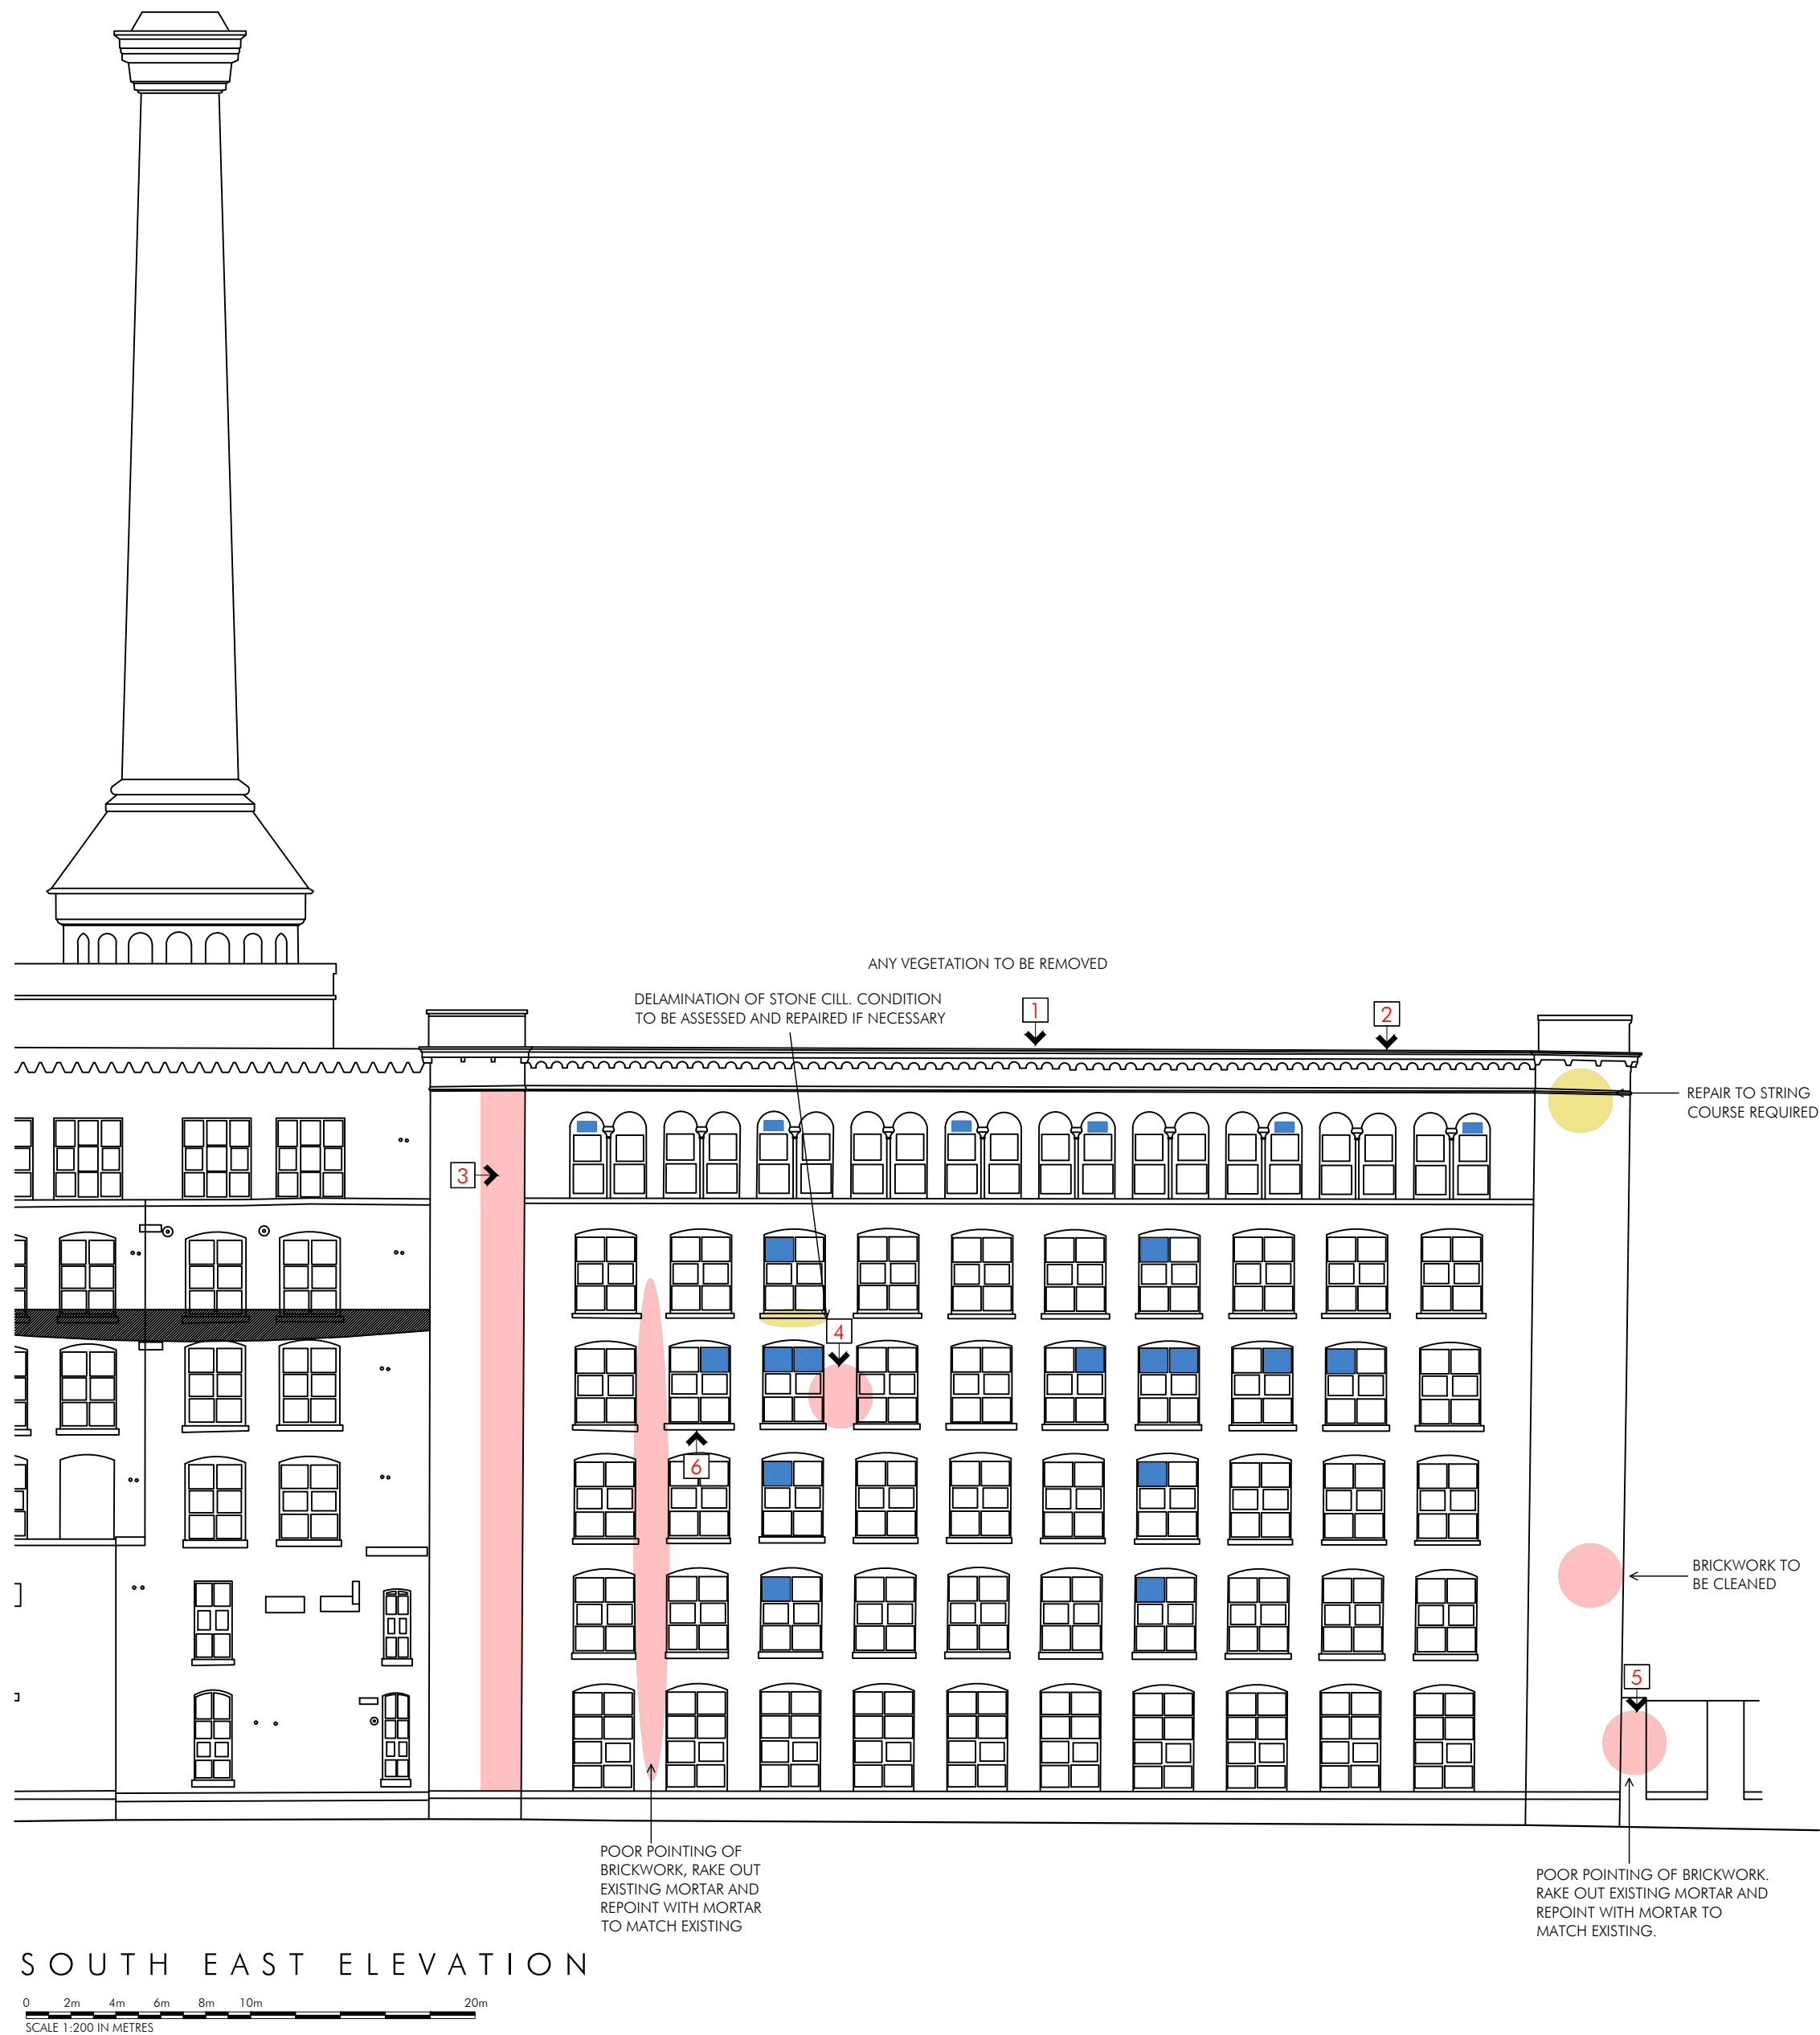


1. Water ingress causing salt to appear on face of brick. Water ingress to be resolved, brickwork to be cleaned.

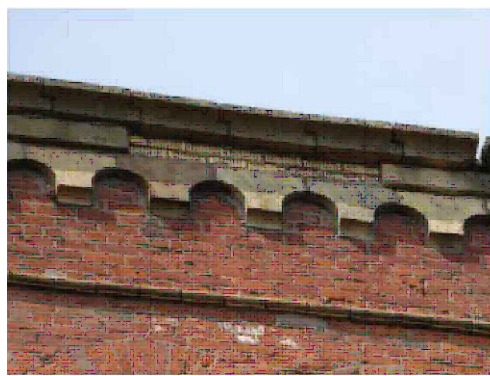

2. Cornice repair. Modern yellow brickwork to be replaced with stonework.




3. Check condition of existing mortar on southern corner, full height of building. Repoint where necessary with mortar to match existing.

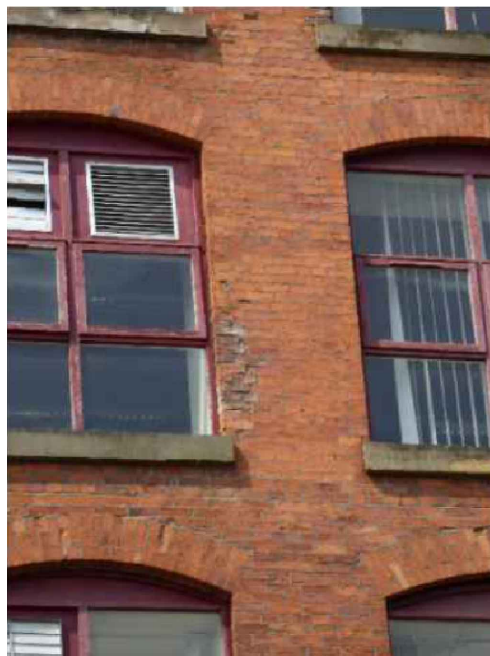

4. Poor pointing to brickwork. Rake out and repoint with mortar to match existing.



5. Poor pointing of brickwork. Rake out existing mortar and repoint with mortar to match existing.

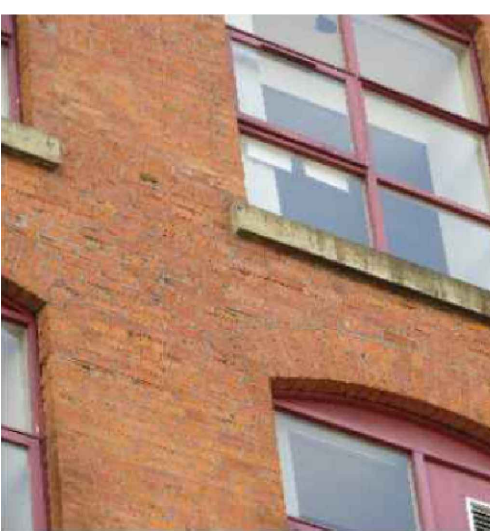

6. Condition of existing stone cill. Record photo.

NOTE: ALL PHOTOGRAPHS ON THIS DRAWING ARE TAKEN FROM THE ORIGINAL APPROVED PLANNING APPLICATION

PLANNING ISSUE

DMG	REV A: NOTE ADDED	MAY 21	VER
DMG	DRAWN	APRIL 21	
DRAWN	REVISION	DATE	
PROJECT			
MEDLOCK VICTORIA MILL MILES PLATTING			
TITLE			
SOUTH EAST ELEVATION RECORD PHOTOGRAPHS AND REPAIRS REQUIRED			
SCALE			
1:200 @ A1			
JOB No	DRAWING No	REV	
MED02	AP202	A	



ALLISON PIKE

ARCHITECTS & DESIGNERS

7 Buxton Road West, Disley,
Stockport, Cheshire, SK12 2AE.
Website: www.allisonpike.com

Telephone: 01663 763000
Facsimile: 01663 766772
Email: studio@allisonpike.com

© Allison Pike Partnership Limited.