





EXISTING FRONT ELEVATION
1:100




EXISTING REAR ELEVATION
1:100

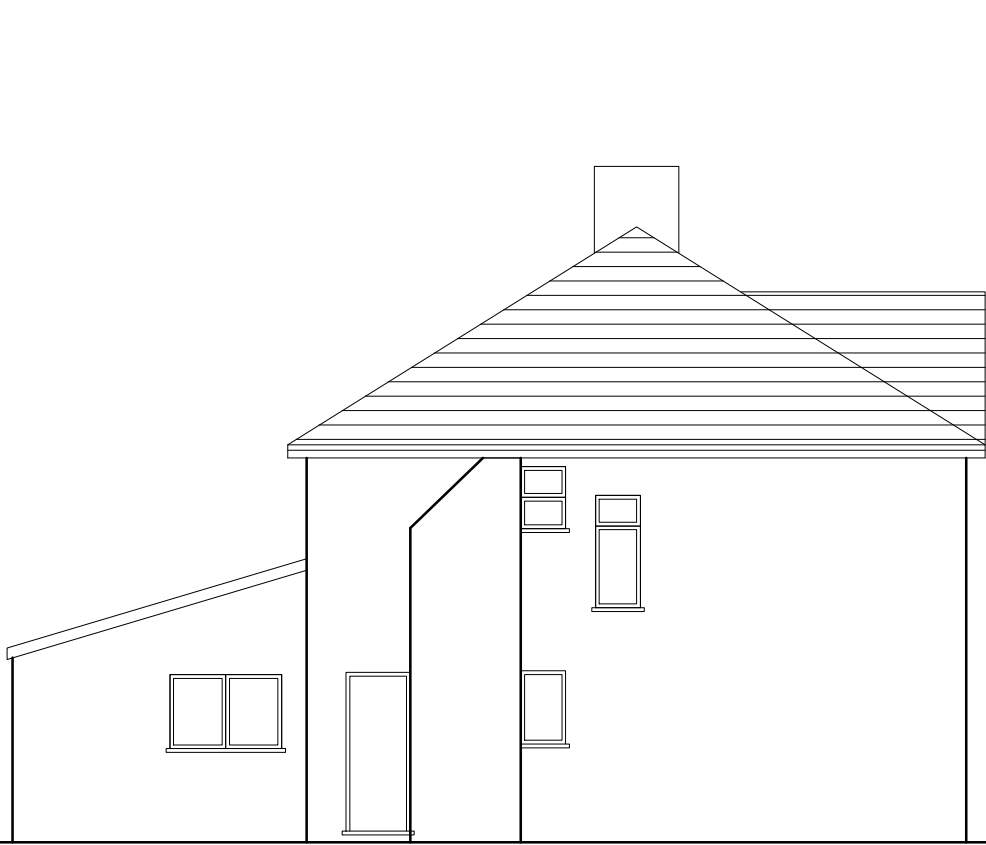


EXISTING SIDE ELEVATION
1:100

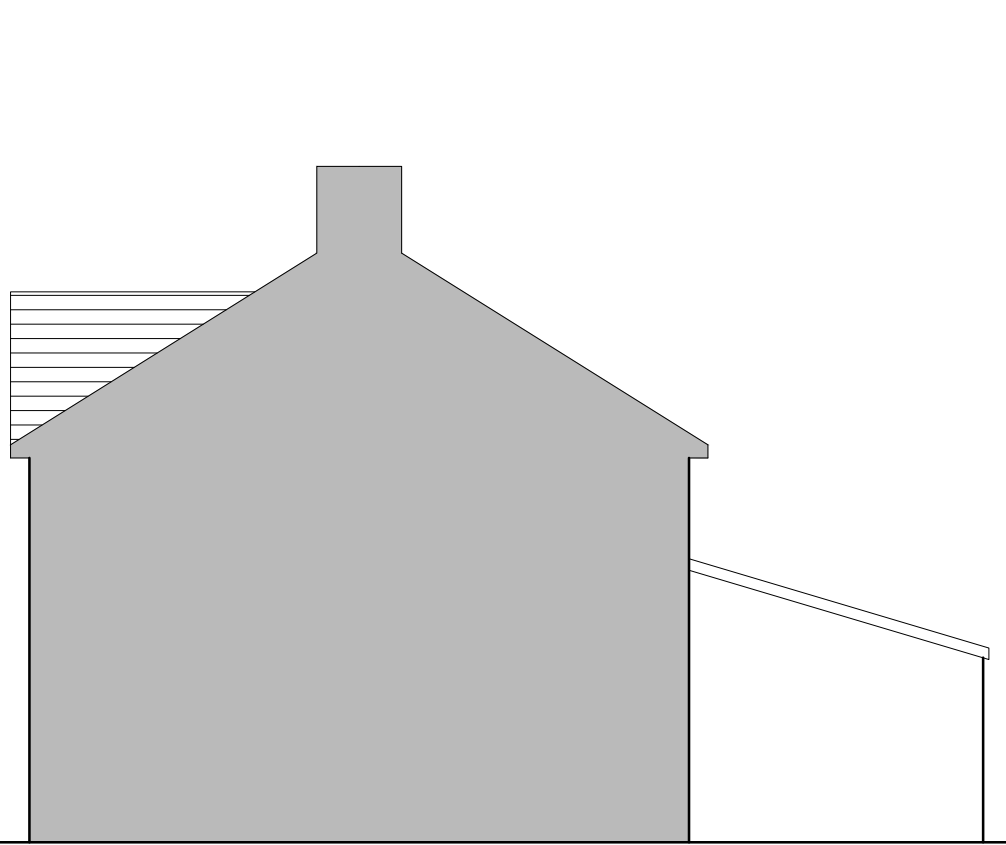


EXISTING SIDE ELEVATION
1:100

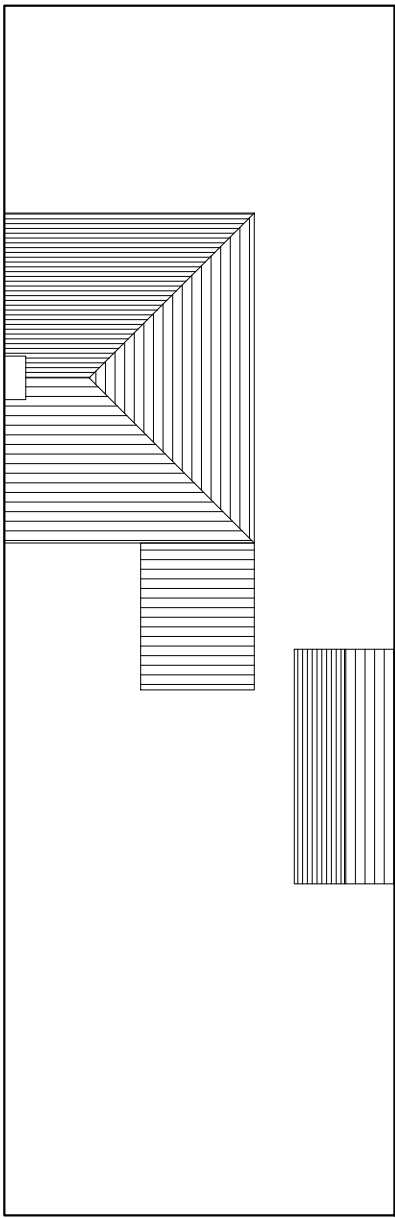


EXISTING SITE PLAN
1:200

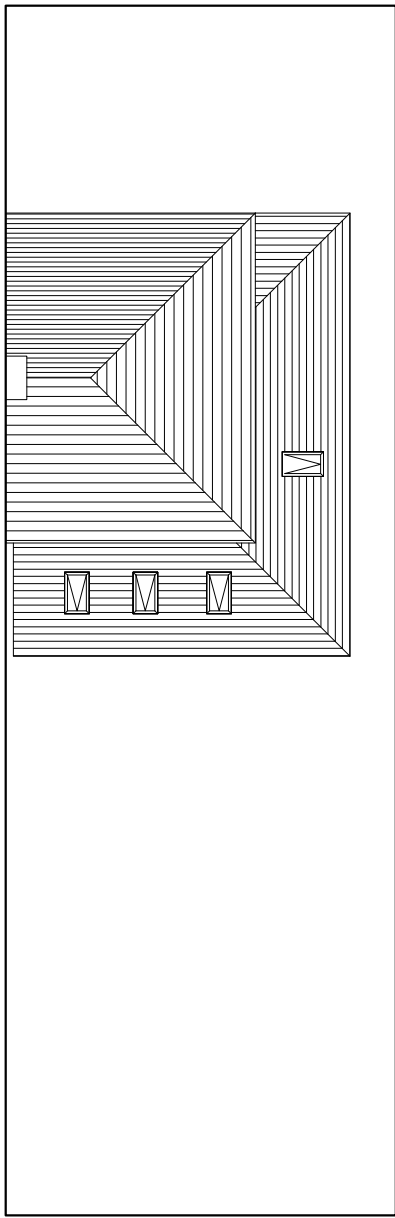


PROPOSED SITE PLAN
1:200

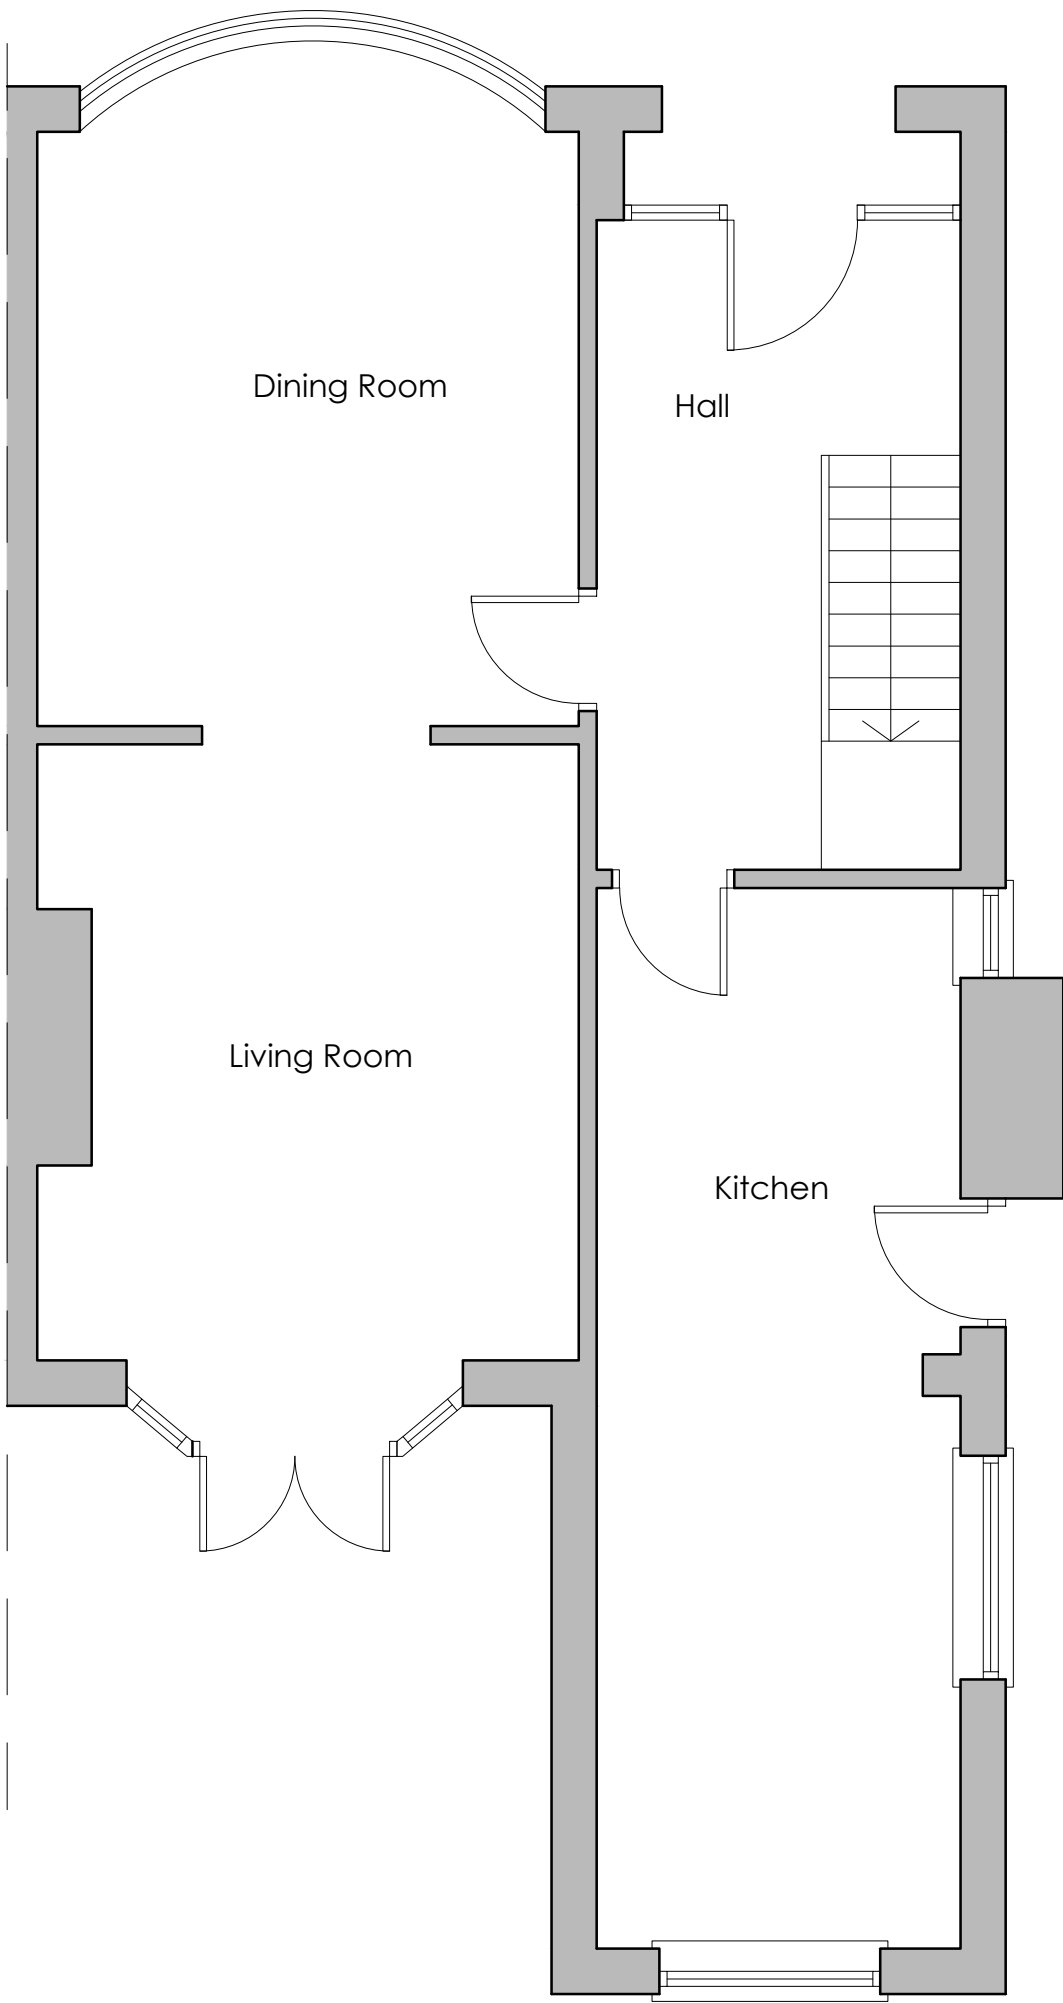



EXISTING GROUND FLOOR
1:50

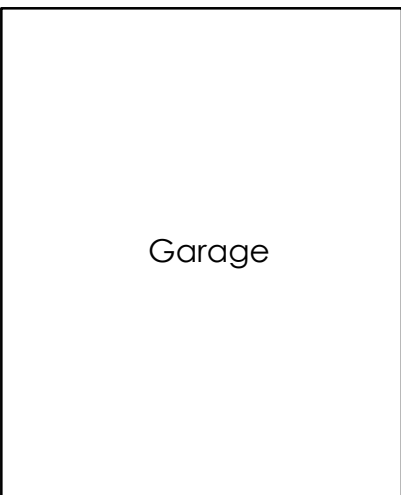

Garage

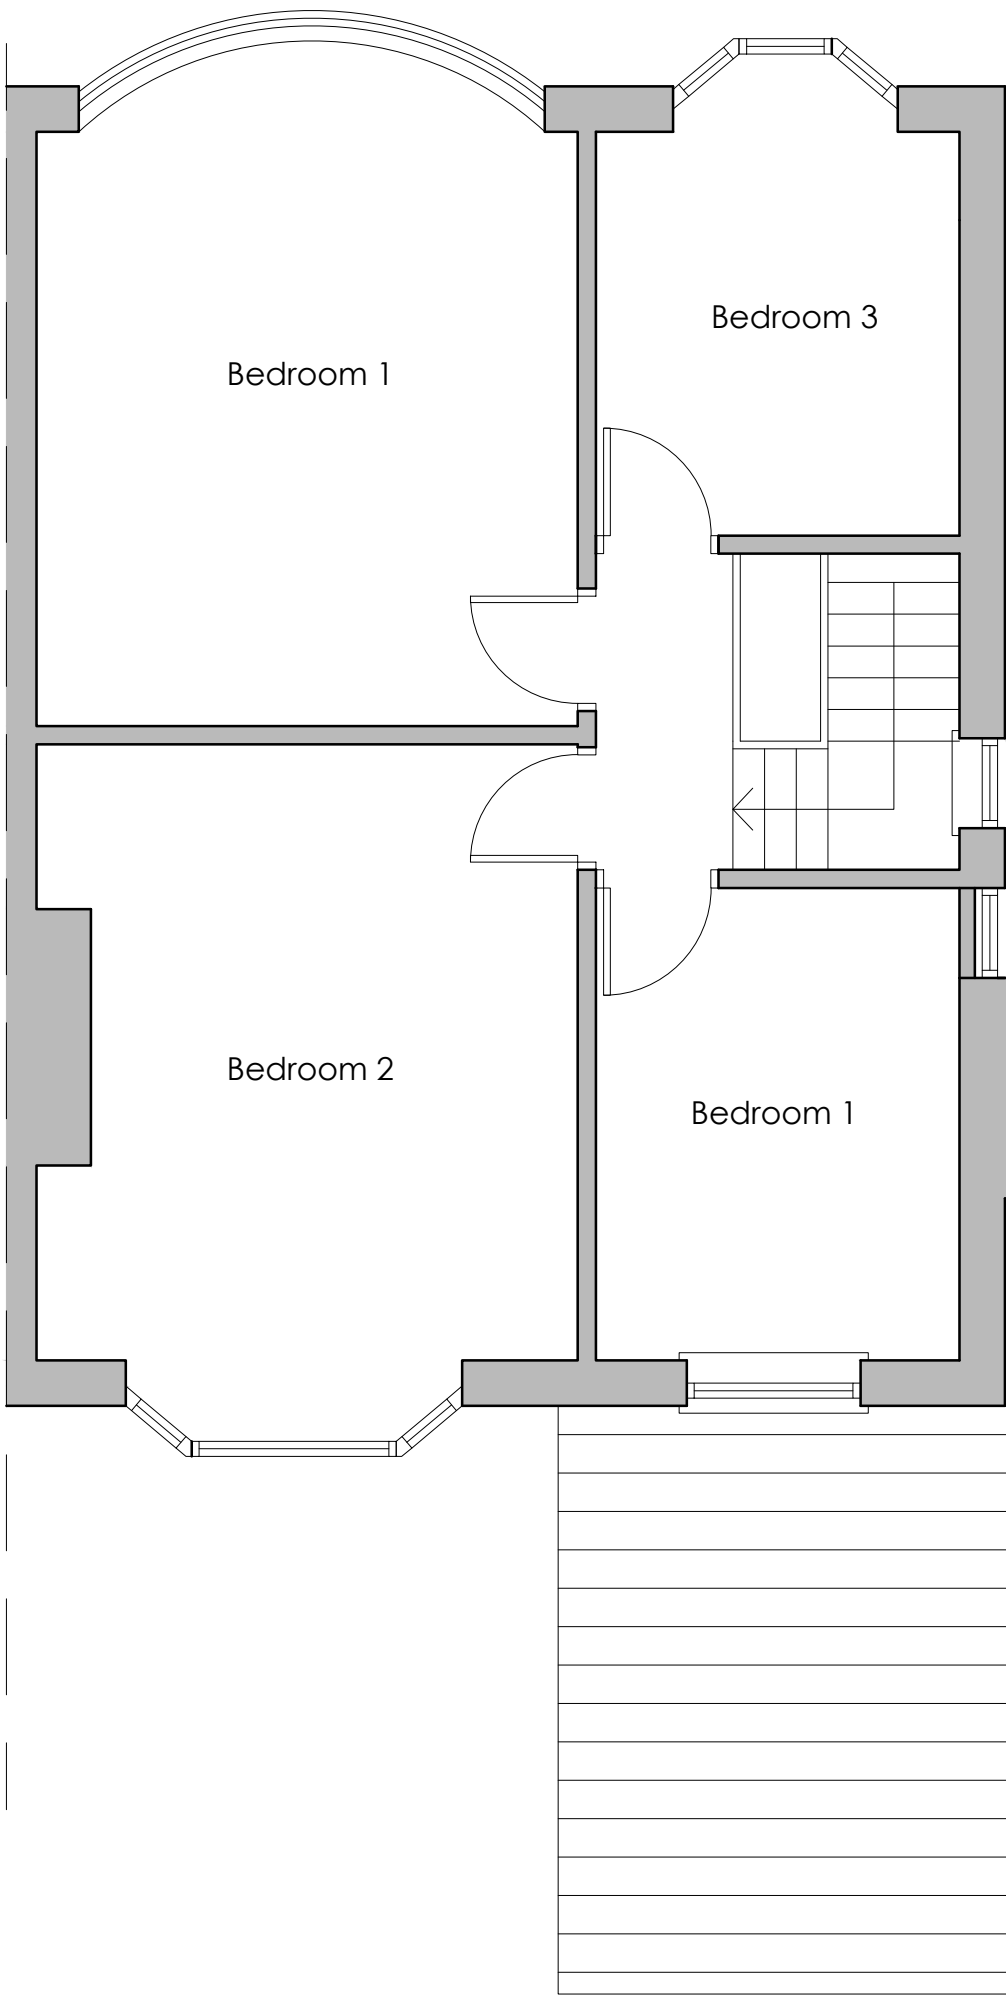

EXISTING FIRST FLOOR
1:50

 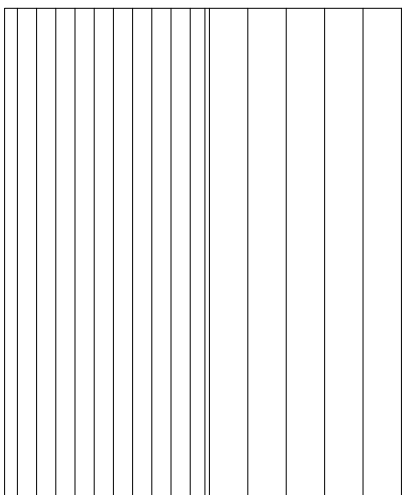

Client	Luke & Kelly			
Job title	92 Longley Lane Manchester, M22 4JF			
Drawing title	EXISTING PLANS AND ELEVATIONS			
Scale 1:50 @A1	Drawn ST	Checked	Date June 2022	
Job number *****	Drawing number 02	Rev		