
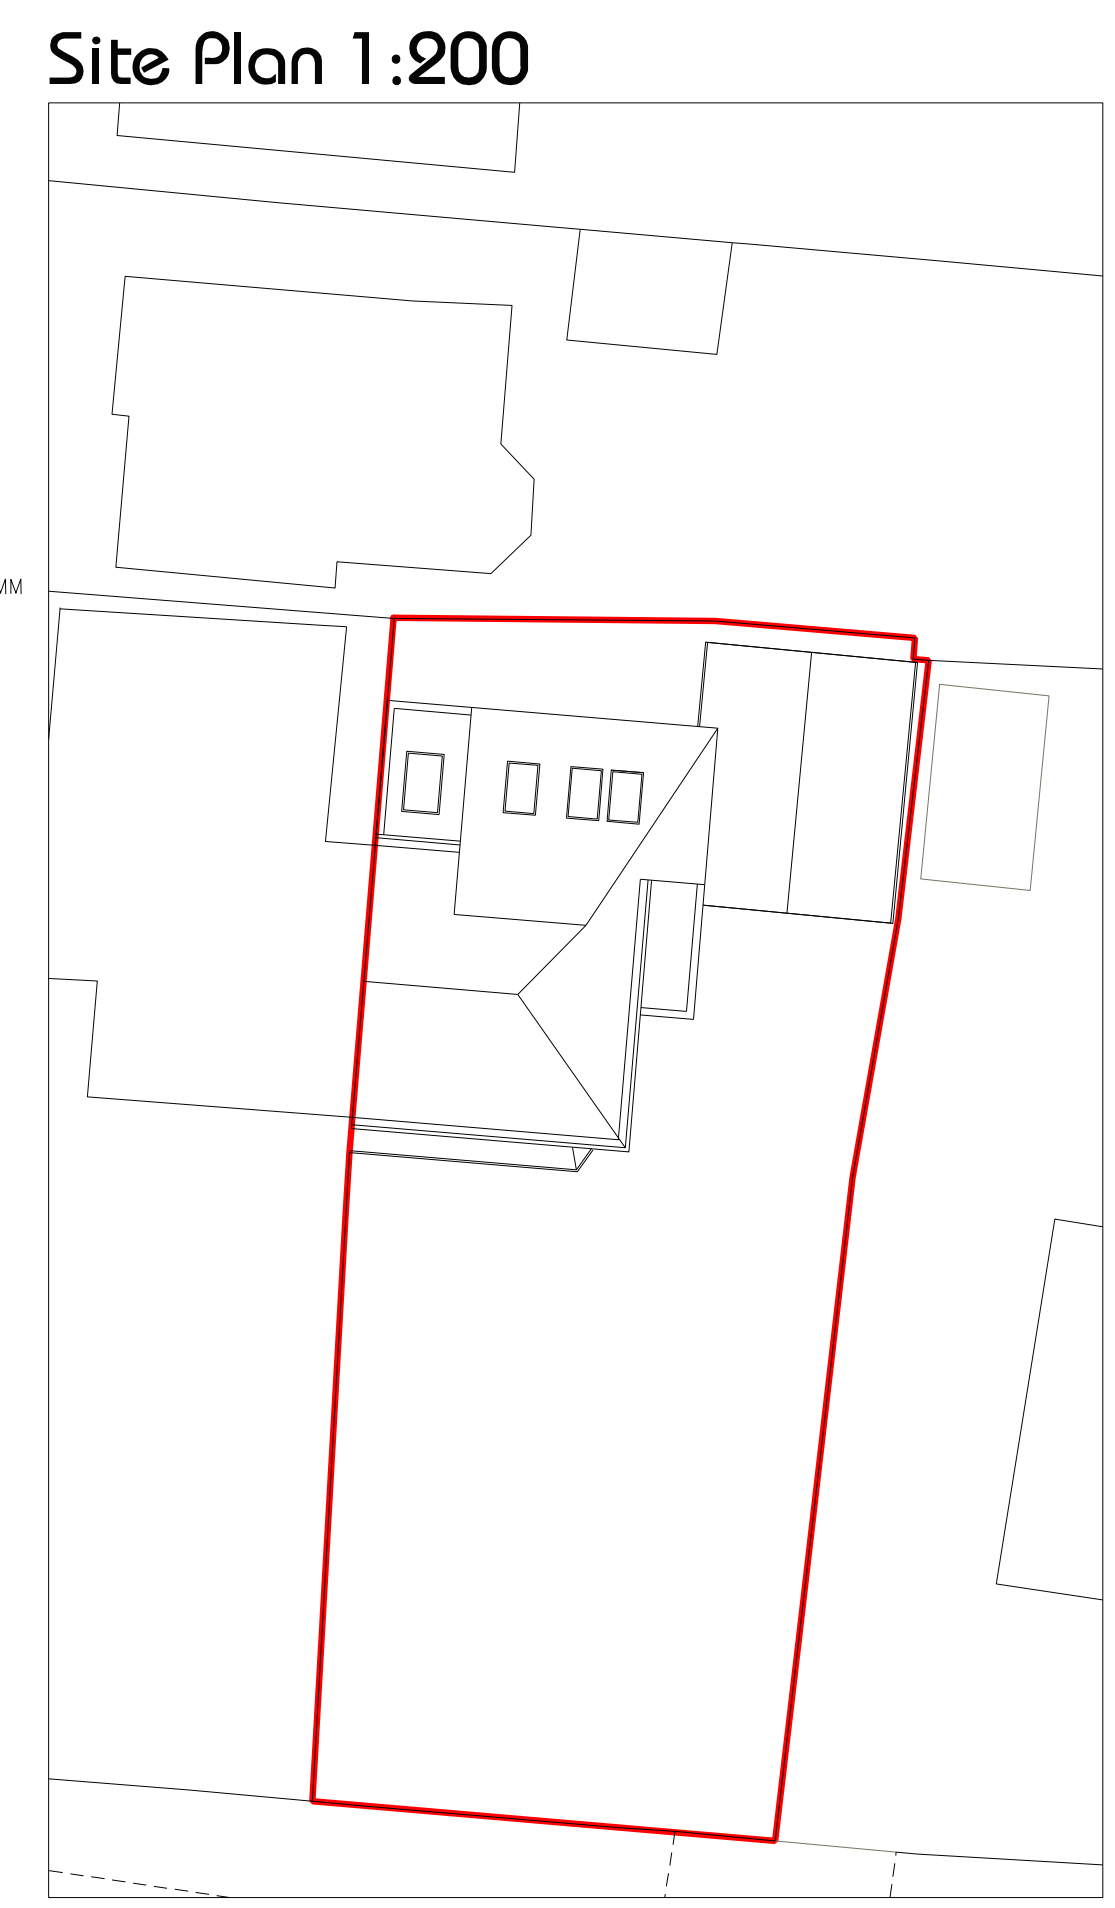
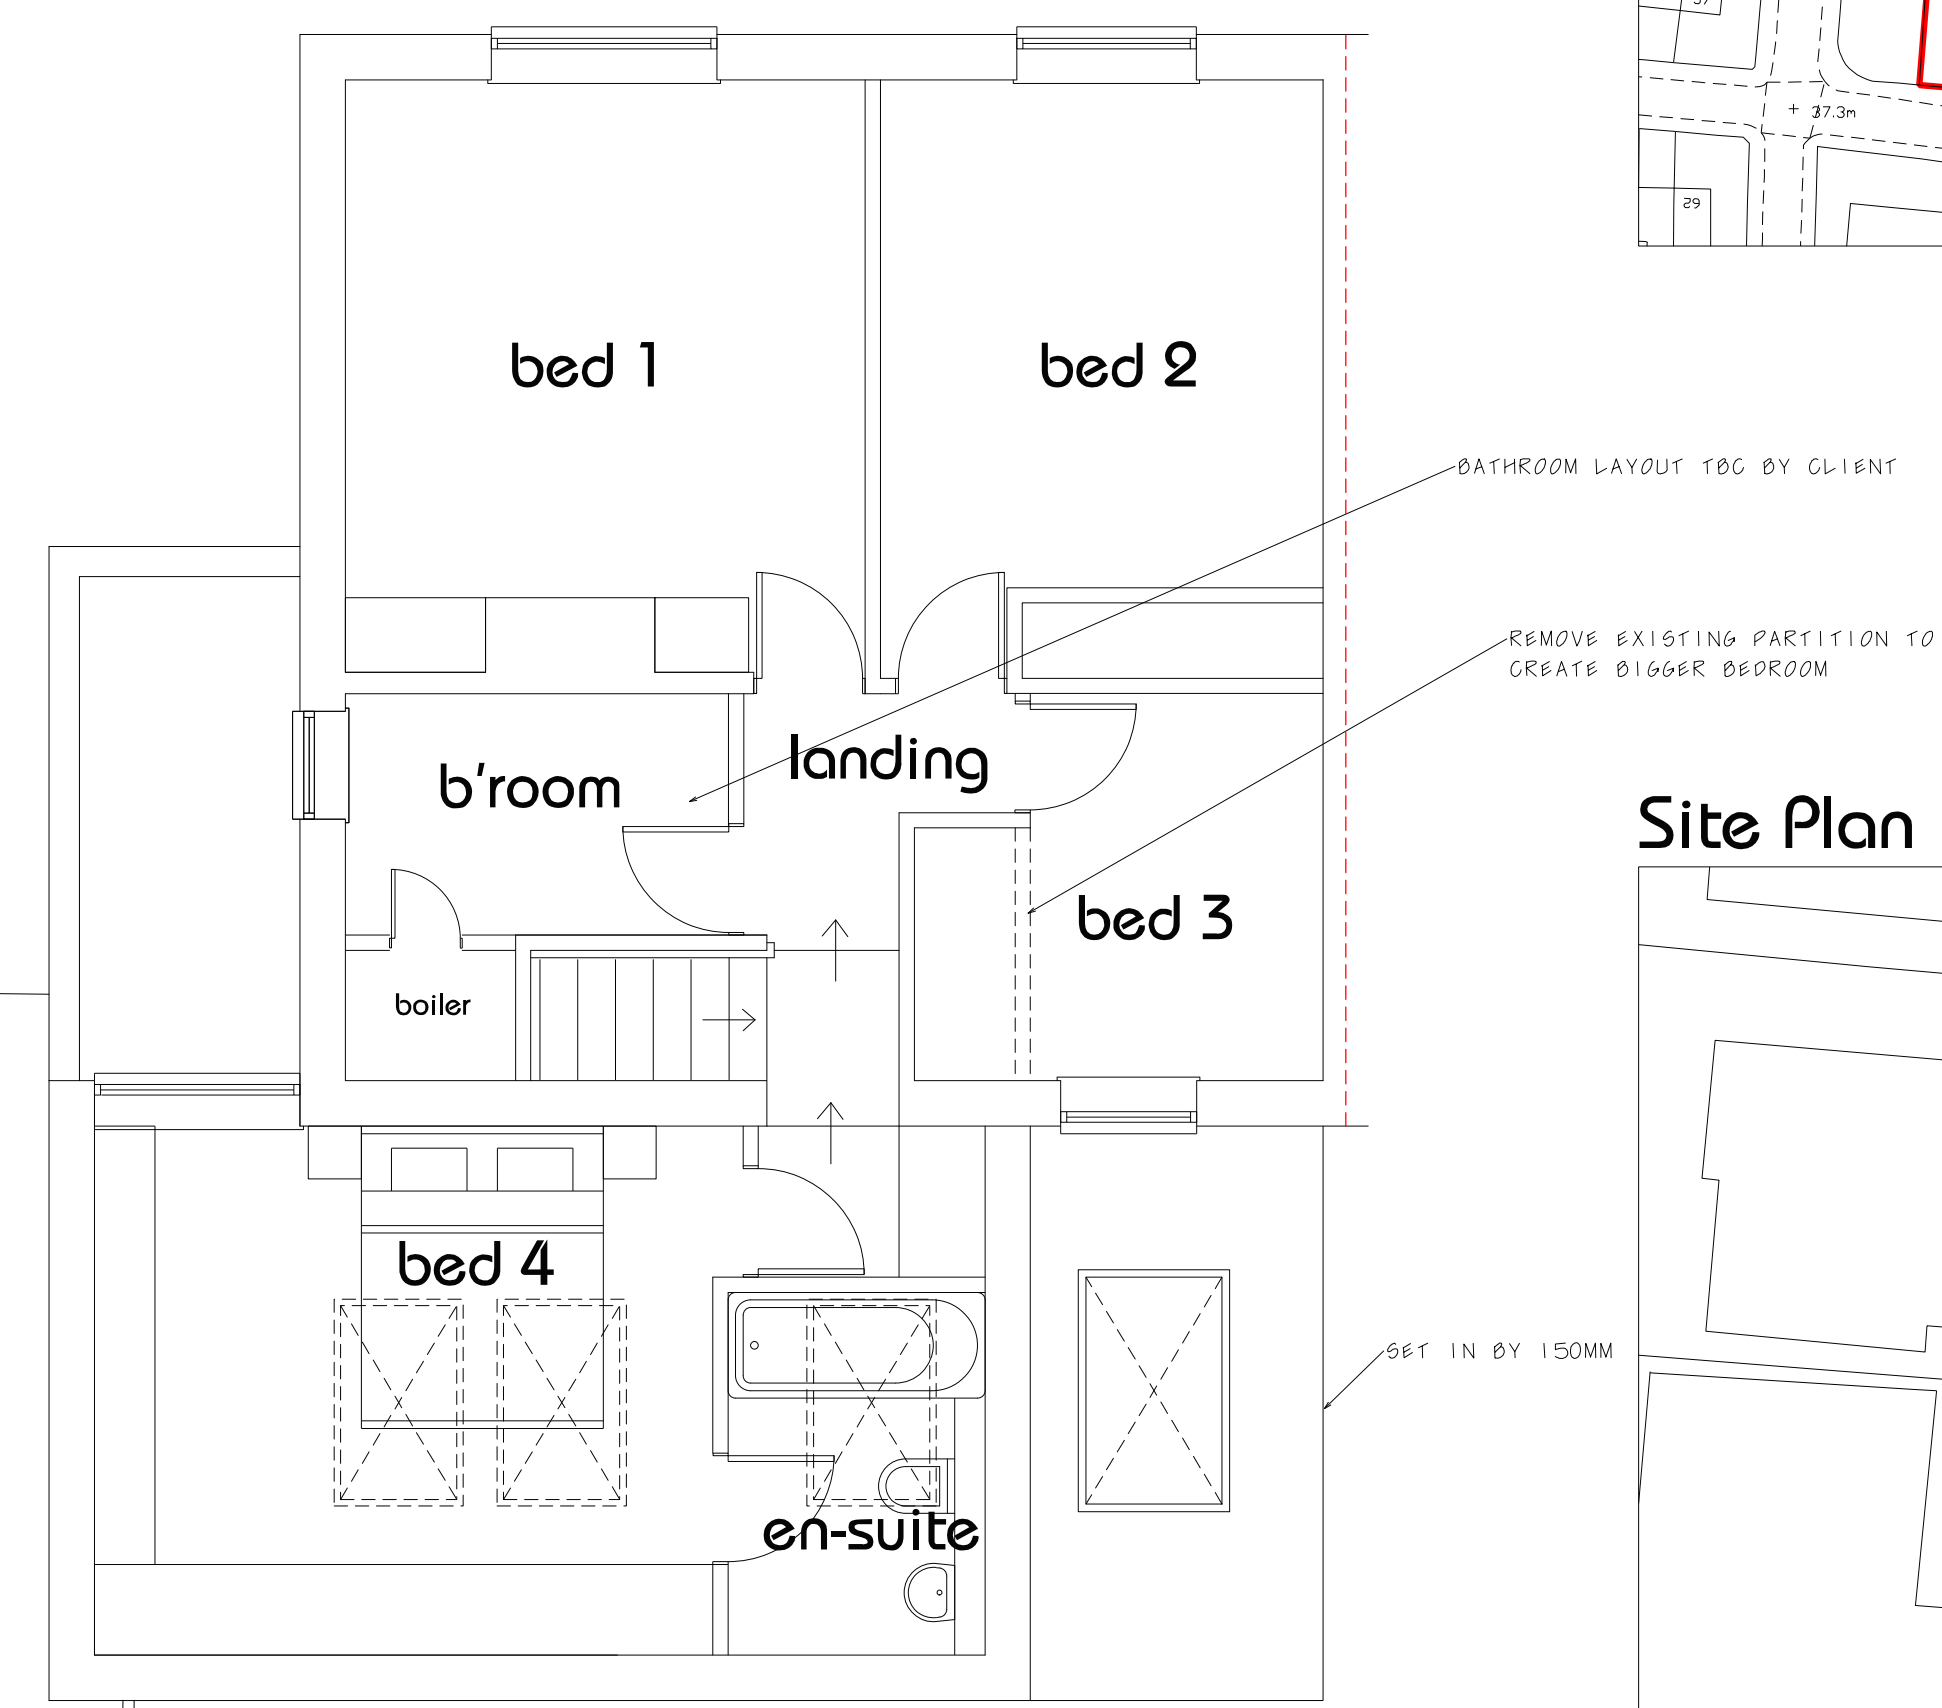
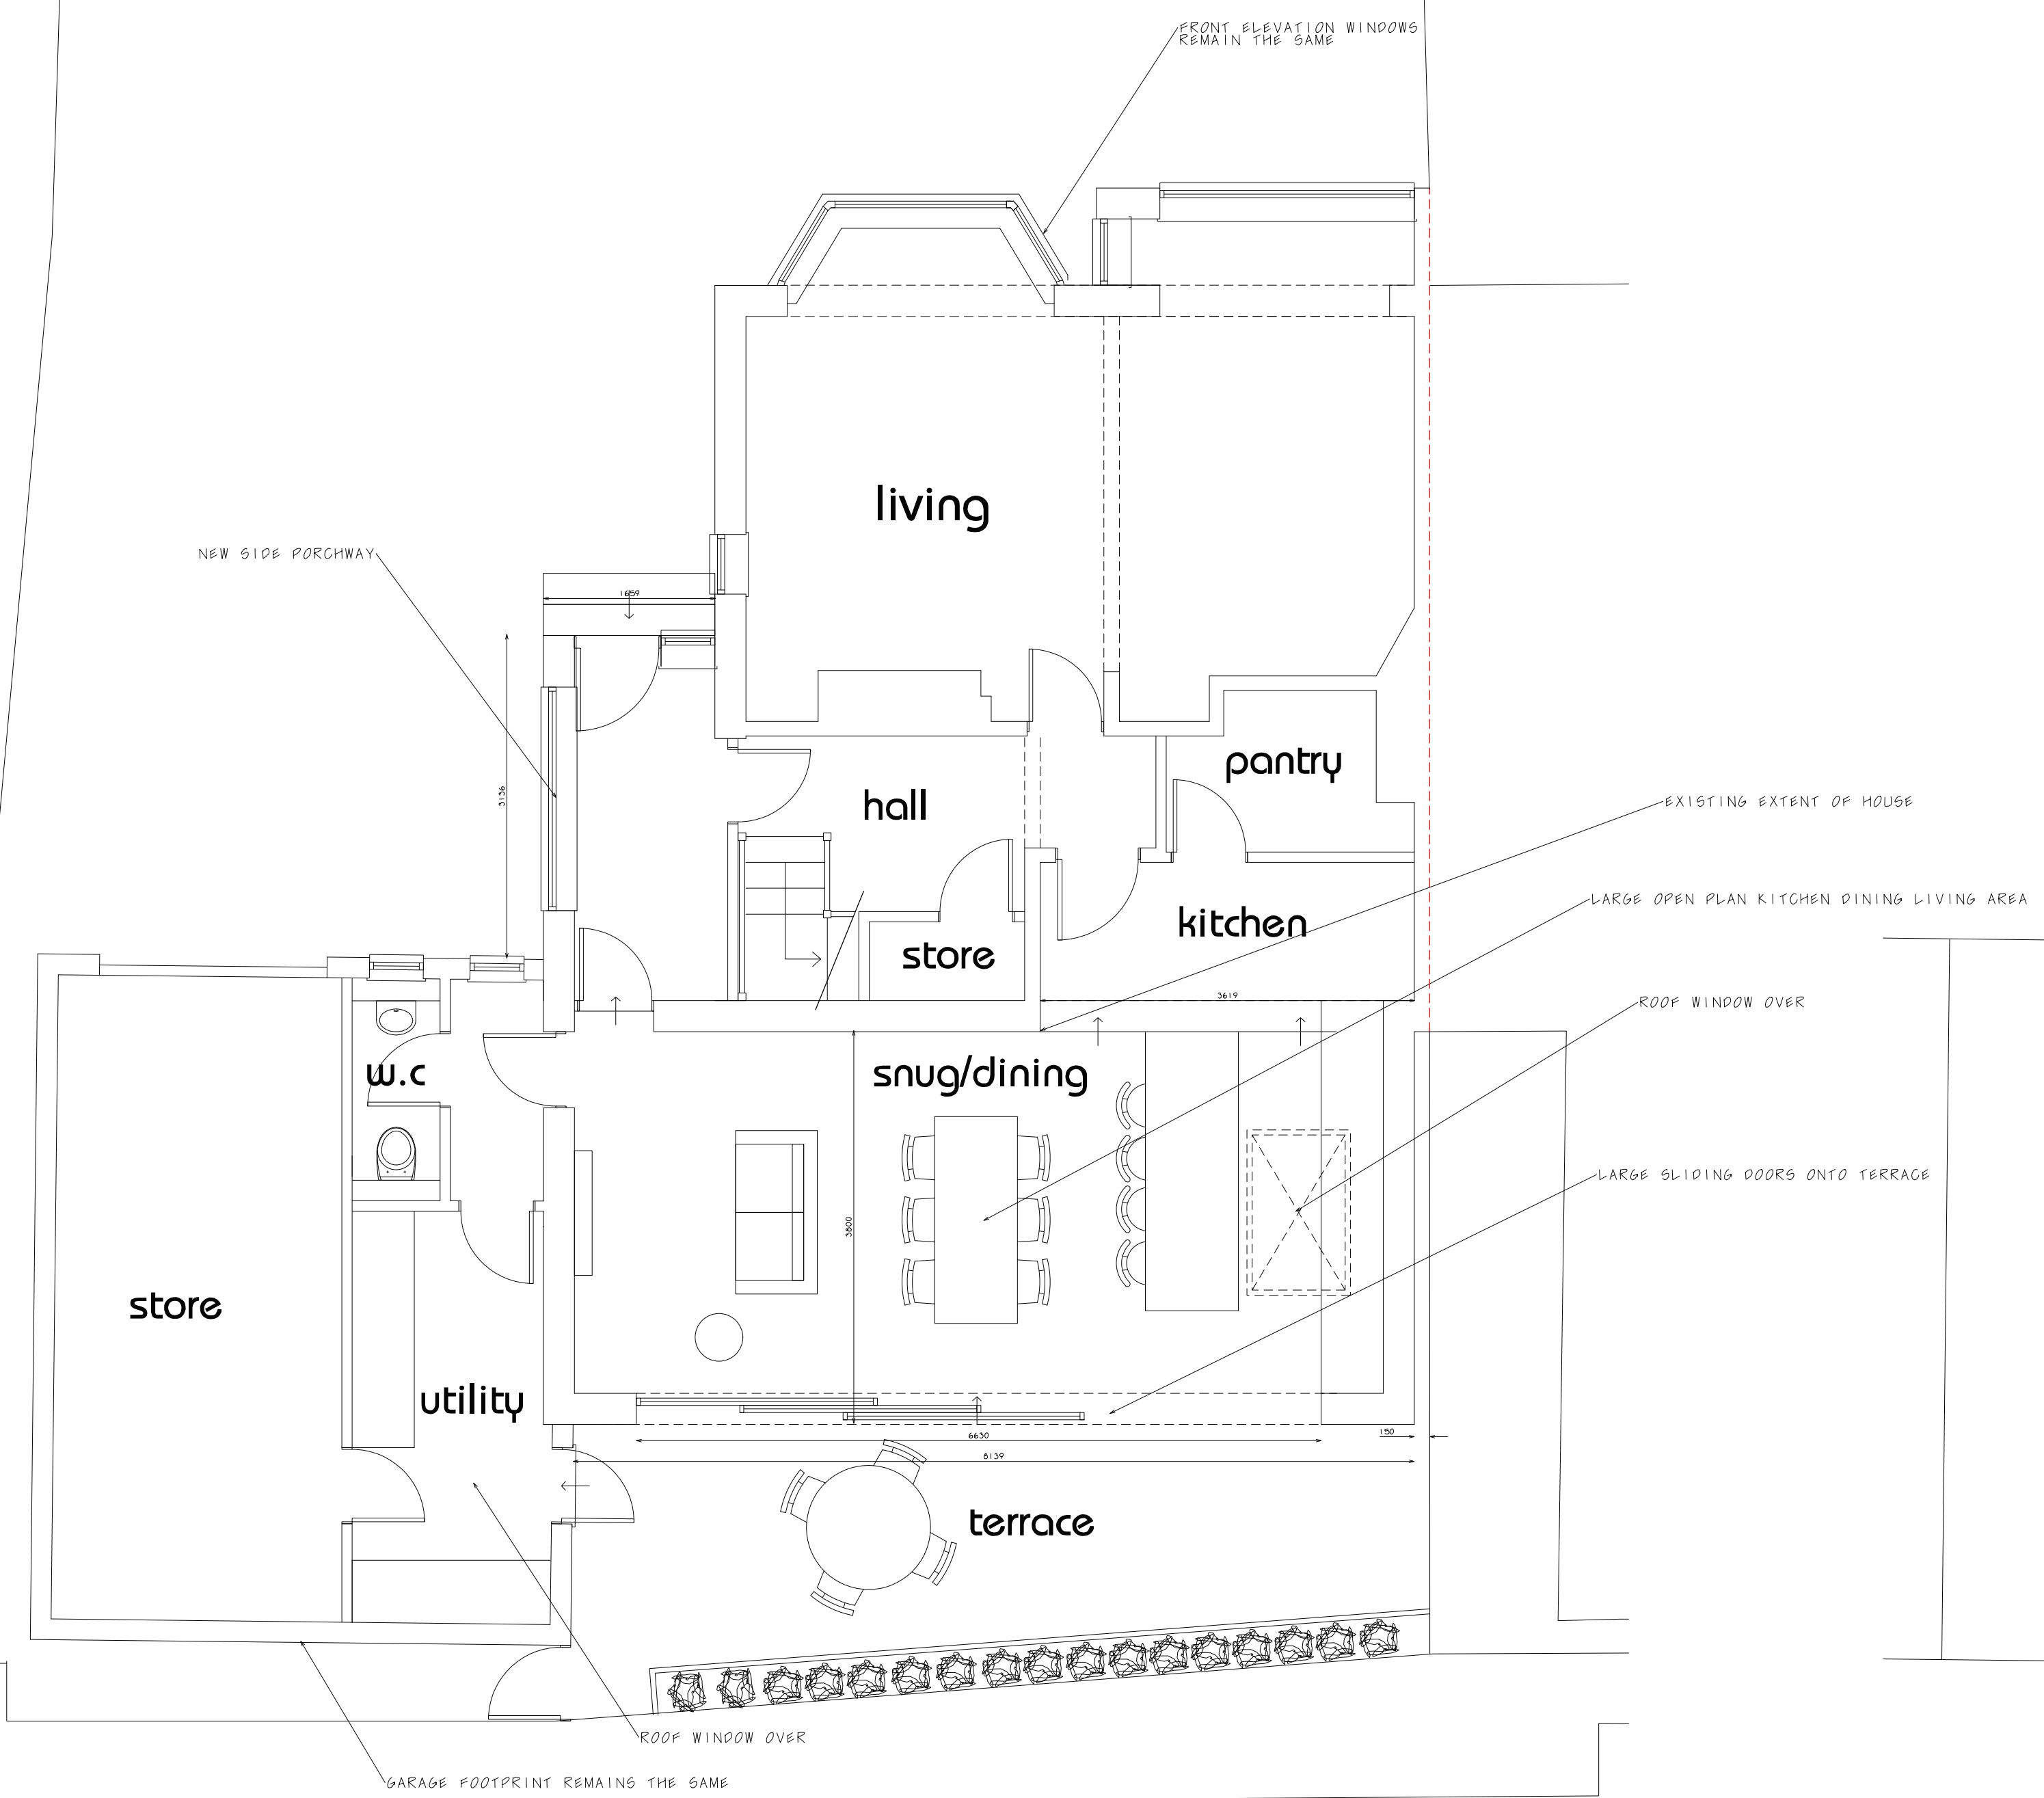


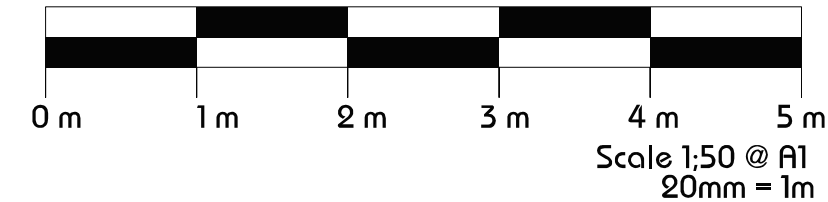

Ground Floor Plan

First Floor Plan

linberg design associates limited St Mary's Studios, St Mary's Road, Buxton, Derbyshire, UK 01530 880 555 01530 880 556 01530 880 557		B 28-04-21 Correction of north point A 07-04-21 Planning Application	
Project Title: House Extension and Remodelling 61 Parsonage Road Didsbury M20 4NR		Revision: B	
Scale: 1: 50		Drawn By / Date: JL	