



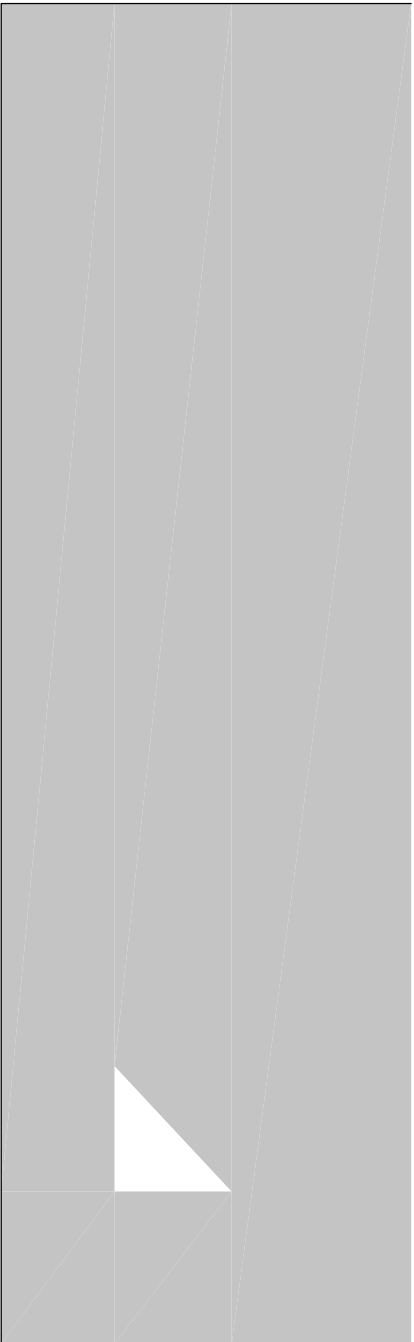

PURPOSE OF ISSUE	
- Figured dimensions to be followed in preference to scale - All dimensions shall be verified by the contractor(s) on site prior to work commencing and relevant orders being placed. - Any discrepancies to be brought to the attention of the Contract Administrator for instructions prior to proceeding. - this drawing is the copyright of the Architect	

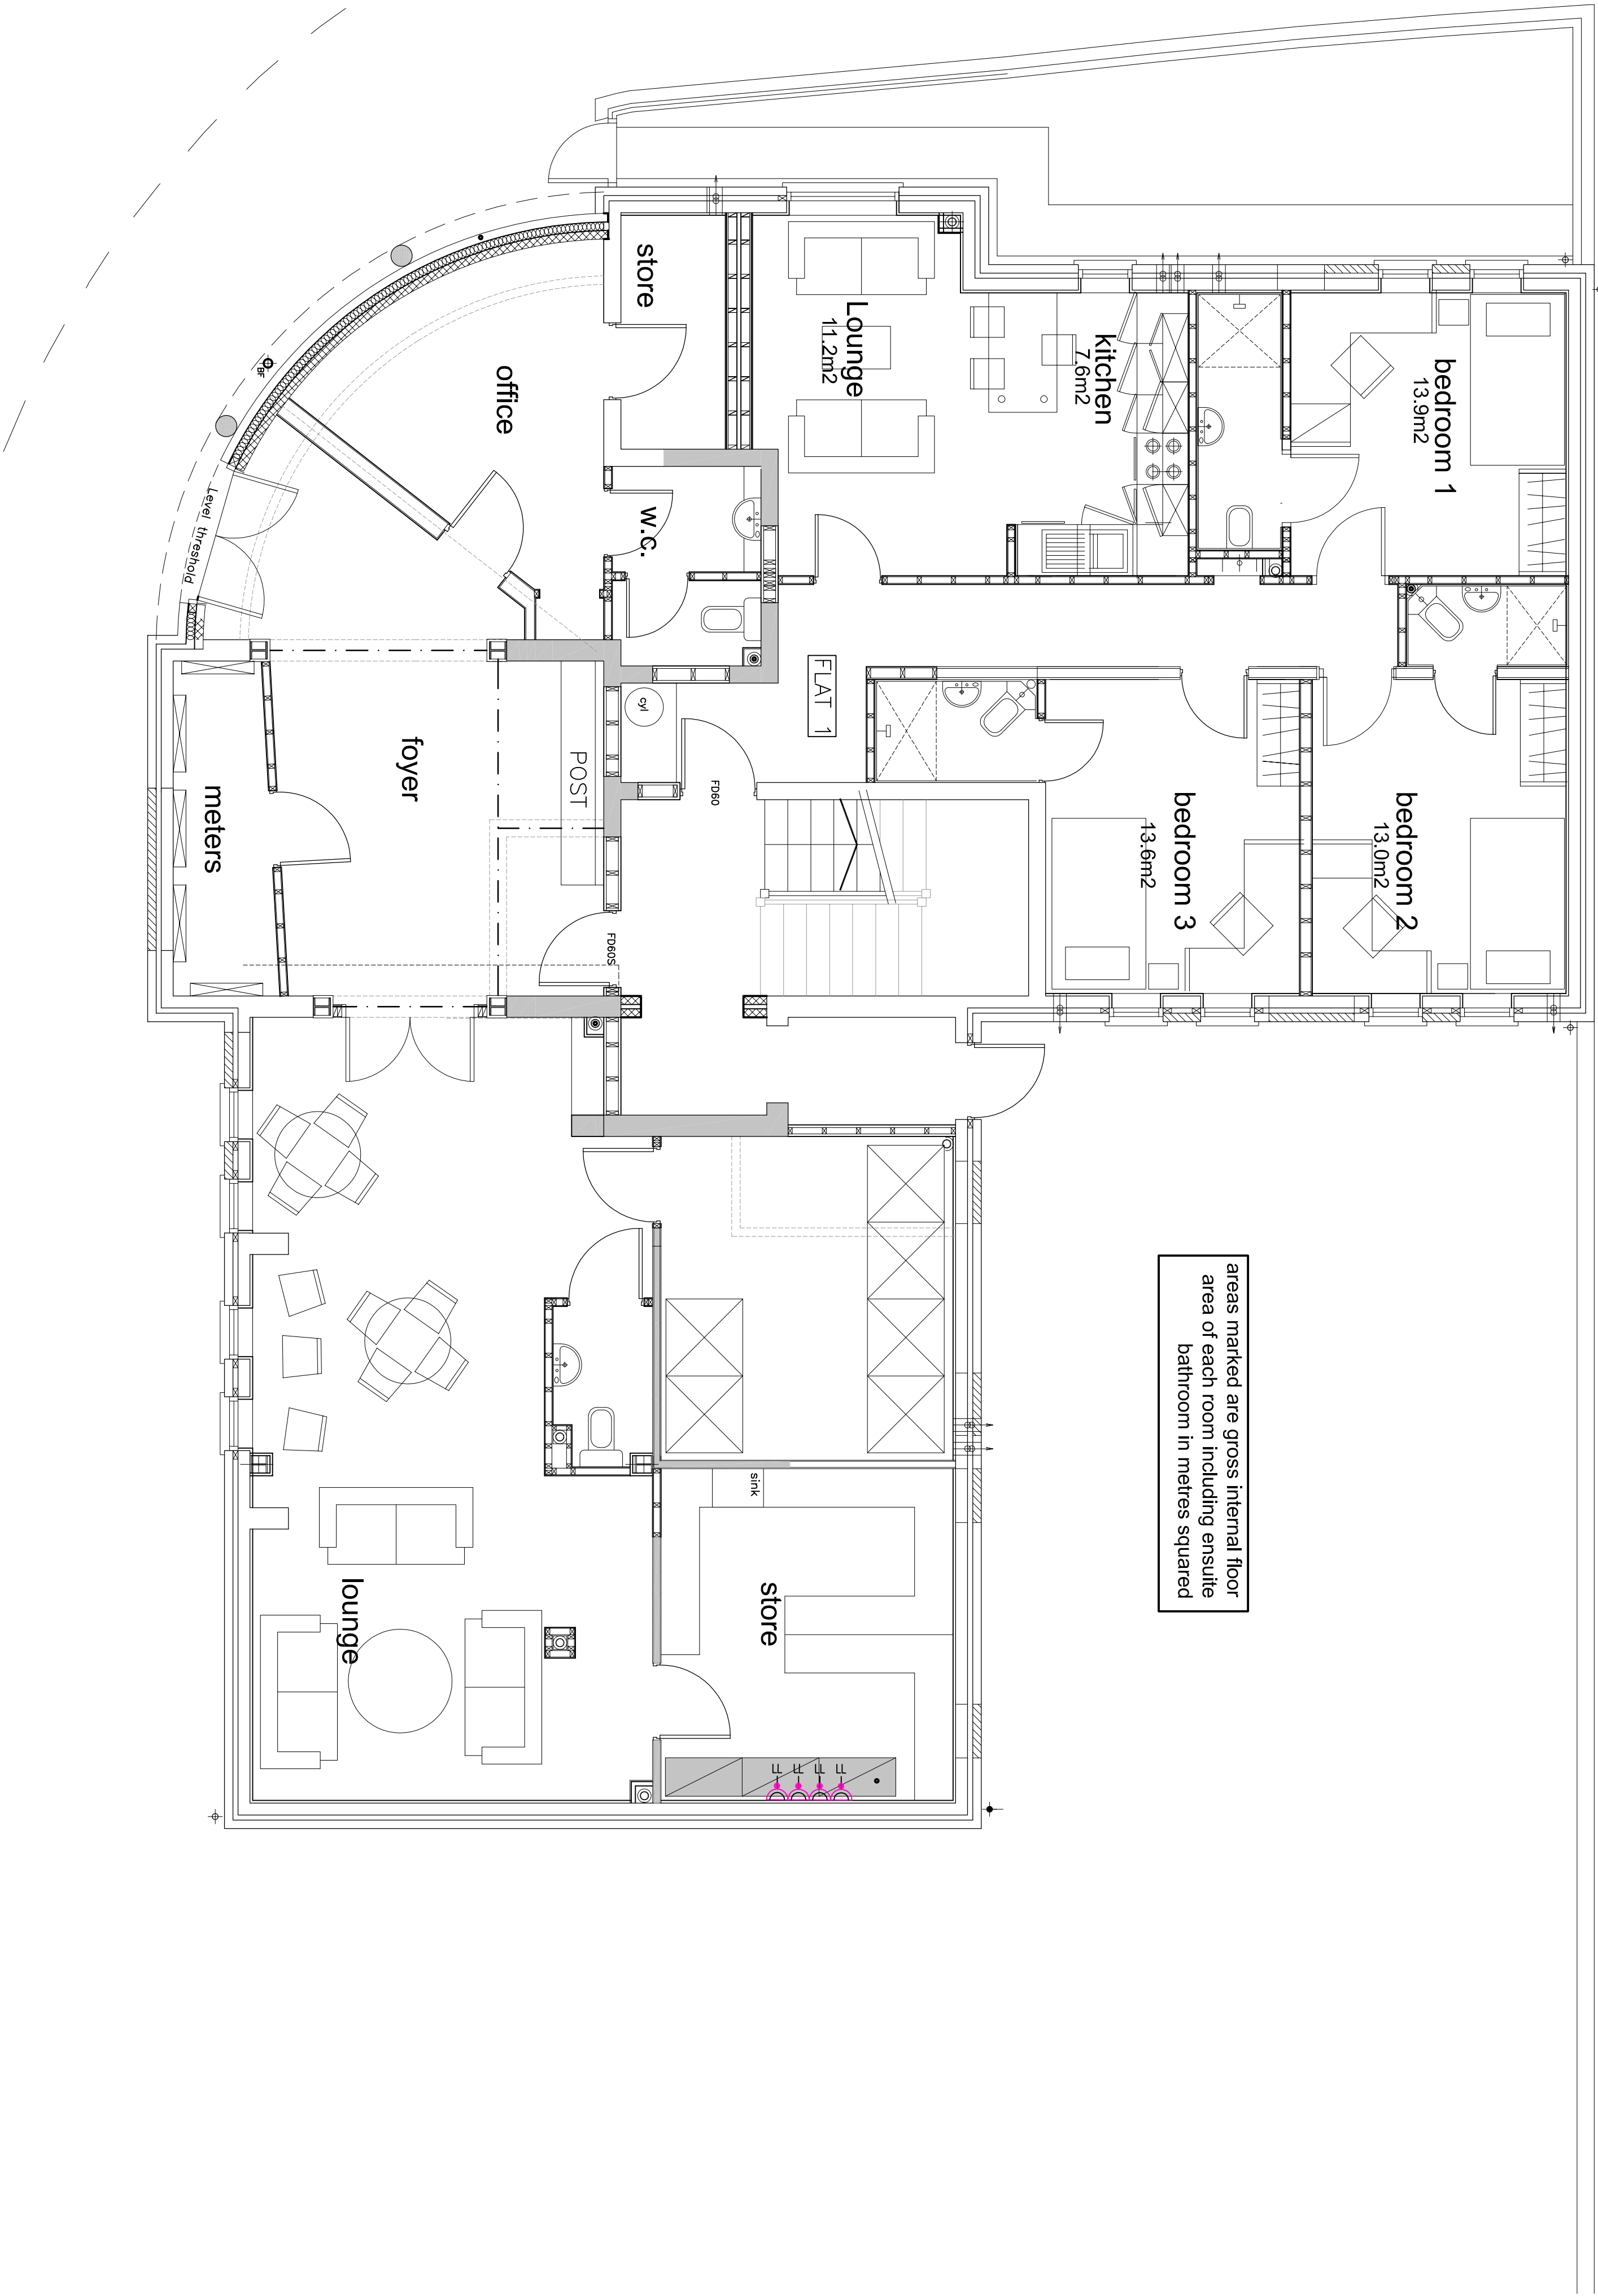

room area plan

GROUND FLOOR PLAN

REV:	DATE:	SWF	launge / laundry / wc layout amended
	26/08/11	SWF	DETAILS

PROJECT:

PROPOSED DEVELOPMENT

Boundary Lodge, Boundary Lane, Hulme

DRAWING:

PROPOSED GROUND FLOOR ROOM AREA

Withington House

160-164 Wellington Road

Withington

Manchester

United Kingdom

M20 3FU

DATE:

APR 2011

SCALE:

1:50@A1

DRAWN BY:

MSZ

DRAWING NO.:

692.01 - C610

CHECKED BY:

REV:

SW FOLKES ARCHITECTS

T: +44 (0)161 434 4192

F: +44 (0)161 445 9820

info@swfoulesarchitects.com

www.swfoulesarchitects.com