





60 MINUTE SMOKE SHAFT STAIR B
EXISTING FIFTH FLOOR PLAN
SCALE 1:50

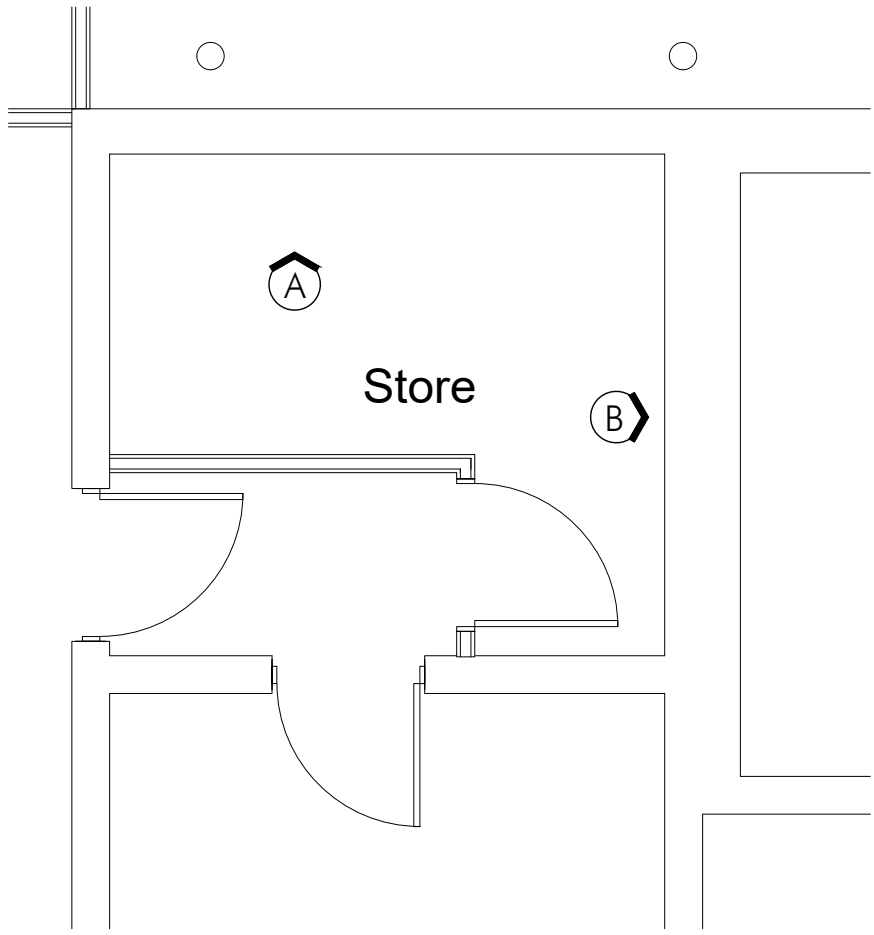


EXISTING ELEVATION A
FIFTH FLOOR
SCALE 1:50

 


EXISTING ELEVATION B
FIFTH FLOOR
SCALE 1:50




60 MINUTE SMOKE SHAFT STAIR B
EXISTING FIFTH FLOOR REFLECTED CEILING PLAN
SCALE 1:50

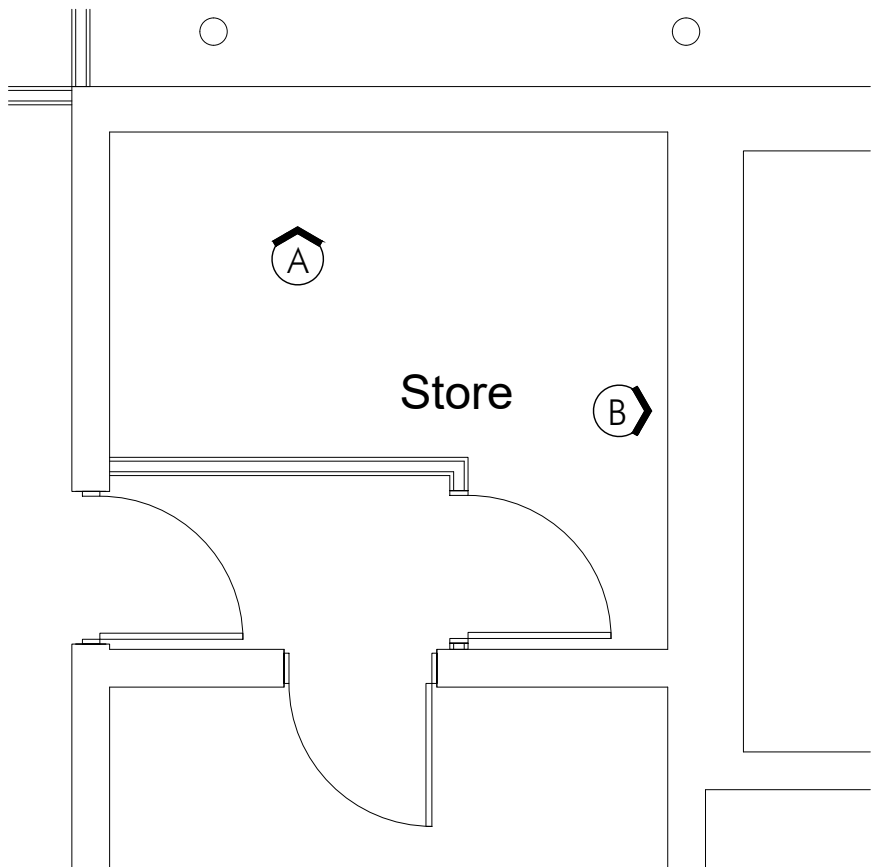


60 MINUTE SMOKE SHAFT STAIR B
EXISTING FOURTH FLOOR PLAN
SCALE 1:50

 


EXISTING ELEVATION A
FOURTH FLOOR
SCALE 1:50

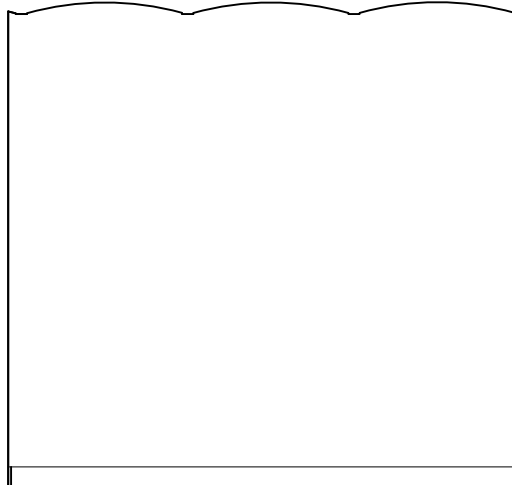

EXISTING ELEVATION B
FOURTH FLOOR
SCALE 1:50

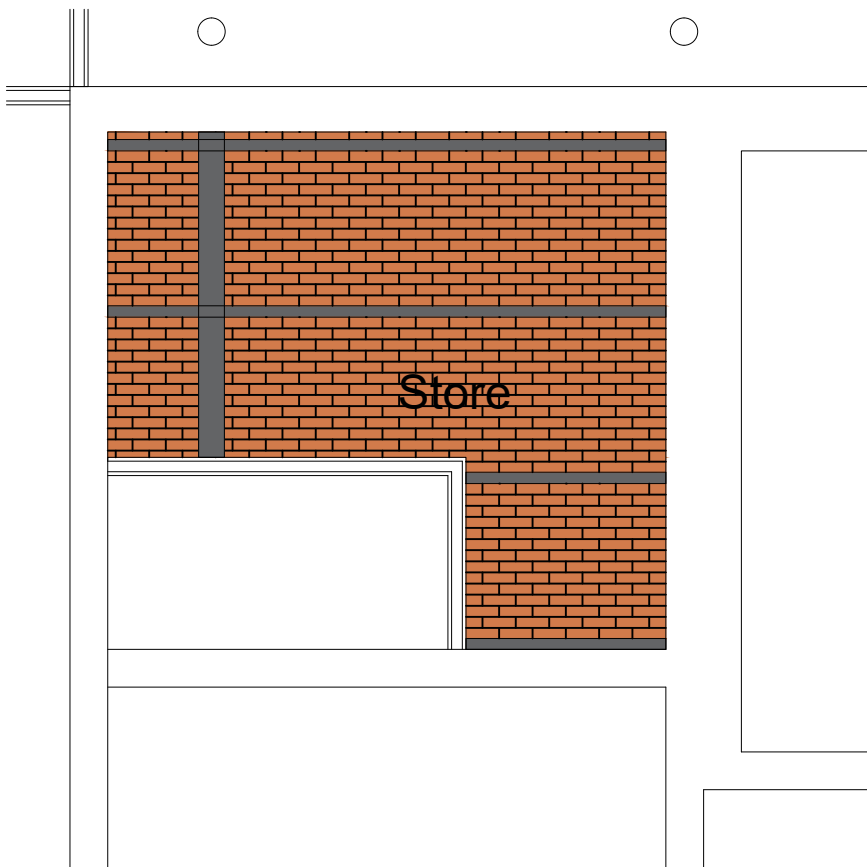


60 MINUTE SMOKE SHAFT STAIR B
EXISTING FOURTH FLOOR REFLECTED CEILING PLAN
SCALE 1:50

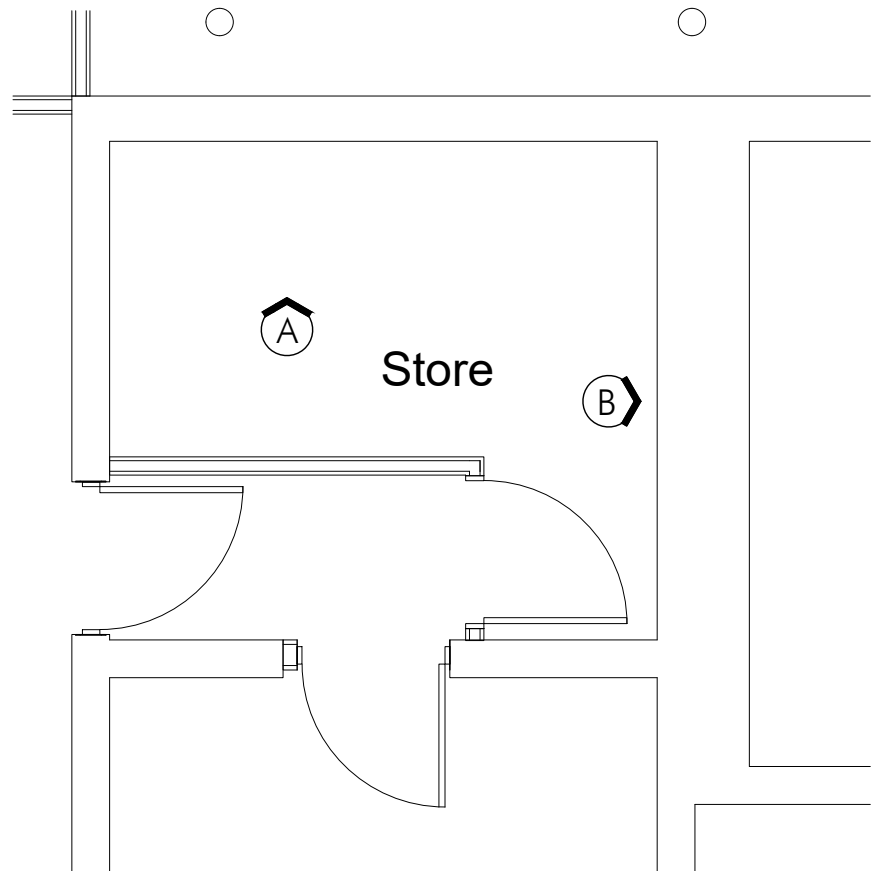


60 MINUTE SMOKE SHAFT STAIR B
EXISTING THIRD FLOOR PLAN
SCALE 1:50




EXISTING ELEVATION A
THIRD FLOOR
SCALE 1:50

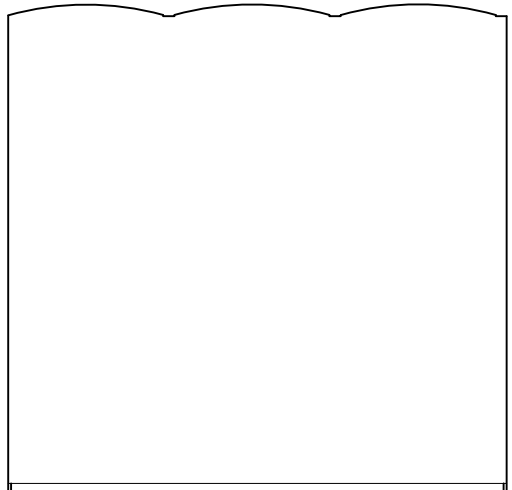

EXISTING ELEVATION B
THIRD FLOOR
SCALE 1:50

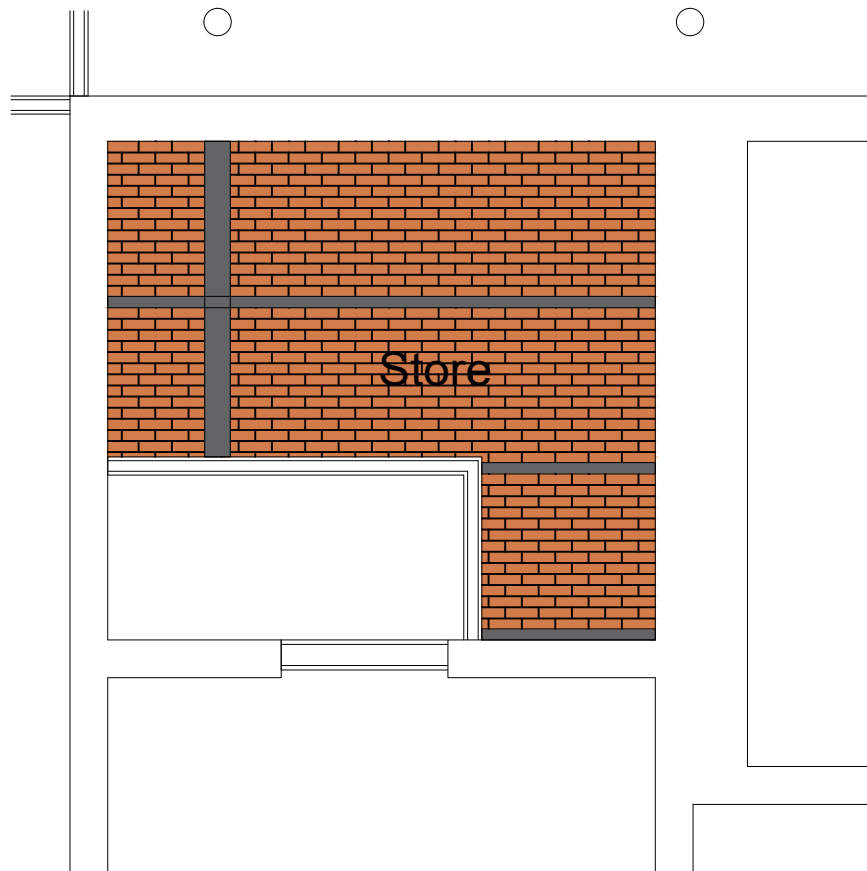


60 MINUTE SMOKE SHAFT STAIR B
EXISTING THIRD FLOOR REFLECTED CEILING PLAN
SCALE 1:50

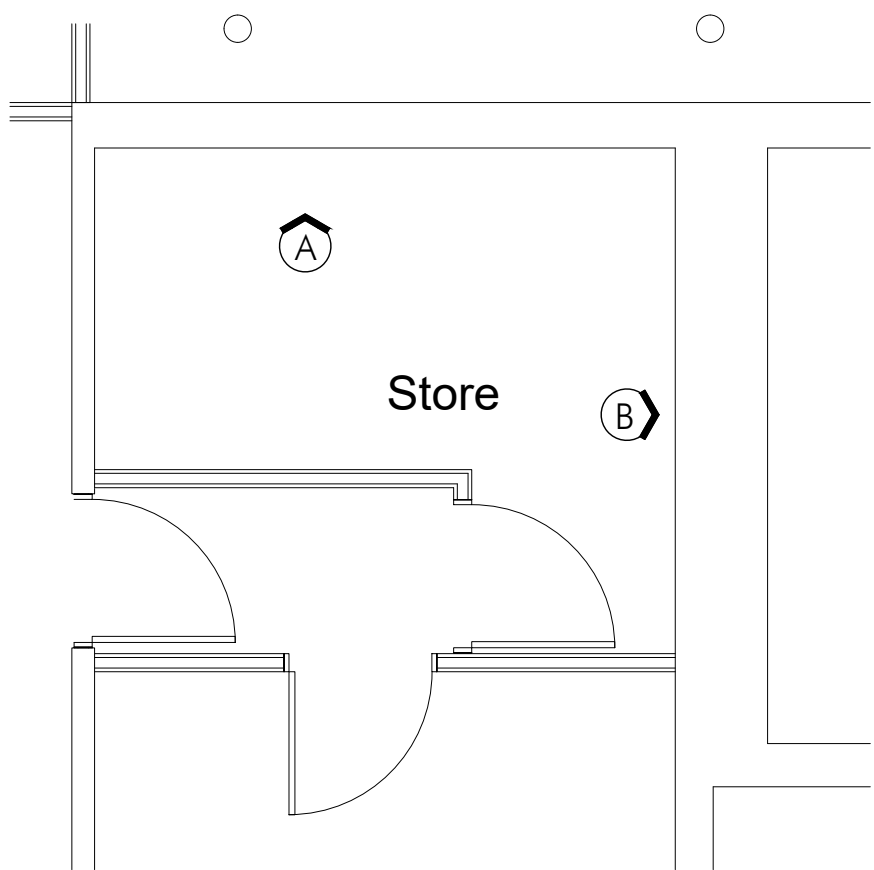


60 MINUTE SMOKE SHAFT STAIR B
EXISTING SECOND FLOOR PLAN
SCALE 1:50




EXISTING ELEVATION A
SECOND FLOOR
SCALE 1:50

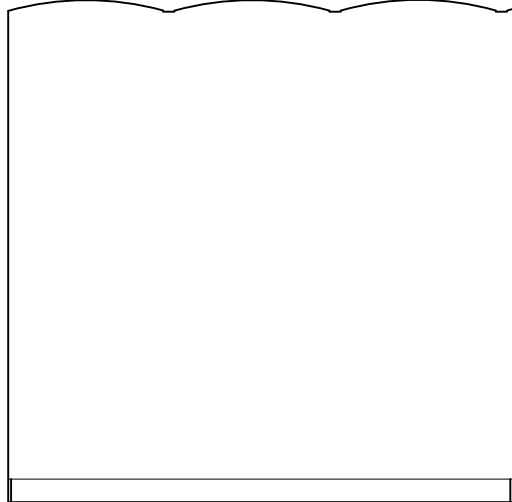


EXISTING ELEVATION B
SECOND FLOOR
SCALE 1:50

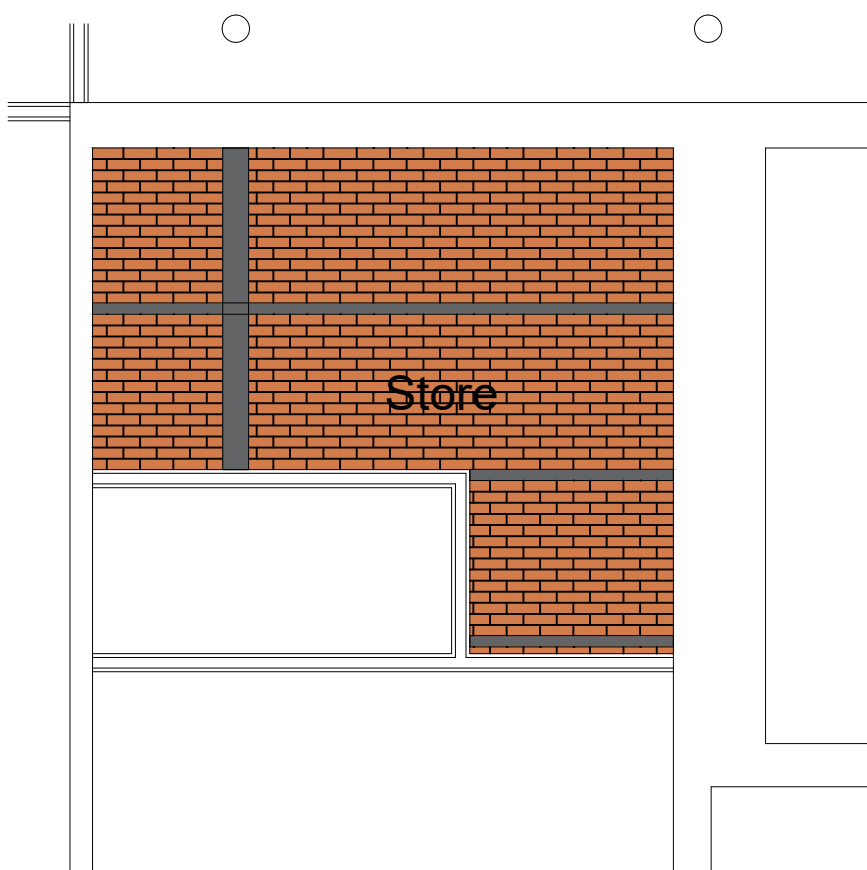


60 MINUTE SMOKE SHAFT STAIR B
EXISTING SECOND FLOOR REFLECTED CEILING PLAN
SCALE 1:50

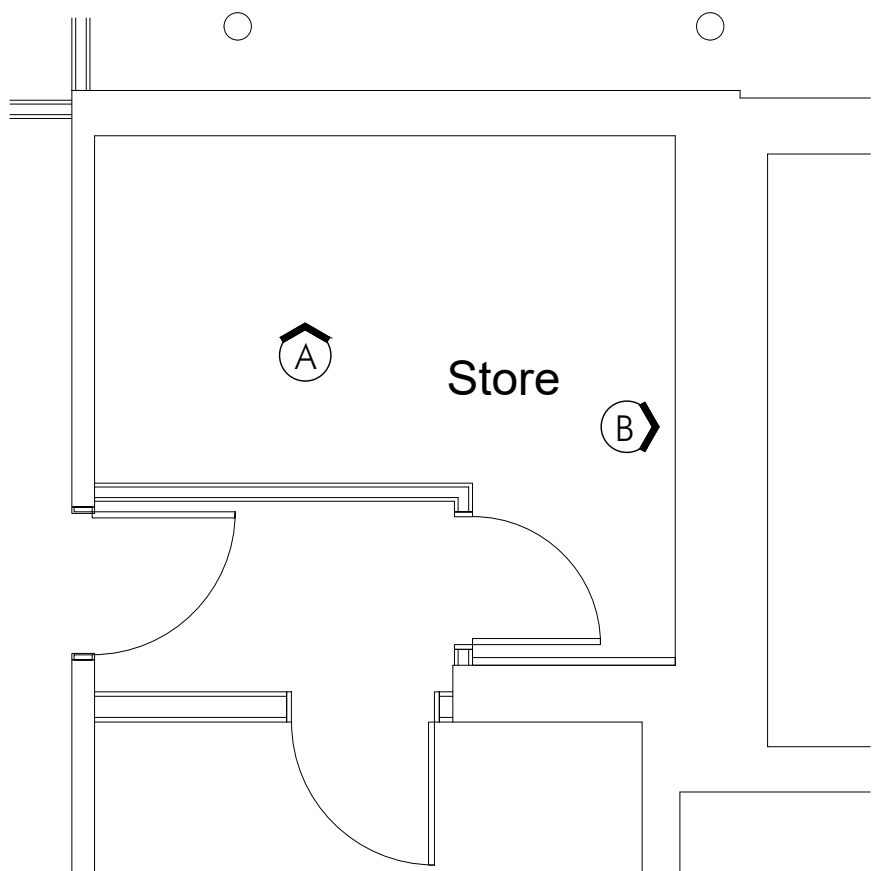


60 MINUTE SMOKE SHAFT STAIR B
EXISTING FIRST FLOOR PLAN
SCALE 1:50

 

EXISTING ELEVATION A
FIRST FLOOR
SCALE 1:50

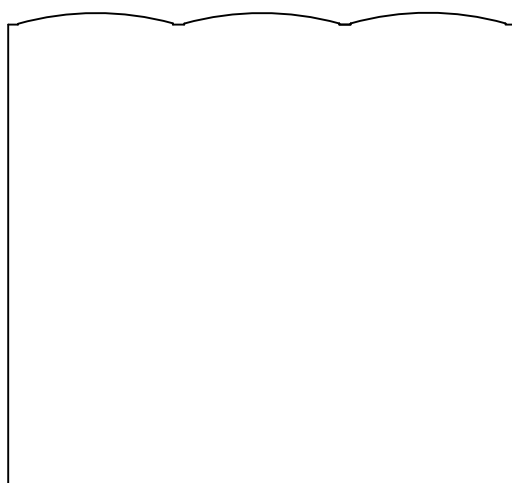

EXISTING ELEVATION B
FIRST FLOOR
SCALE 1:50

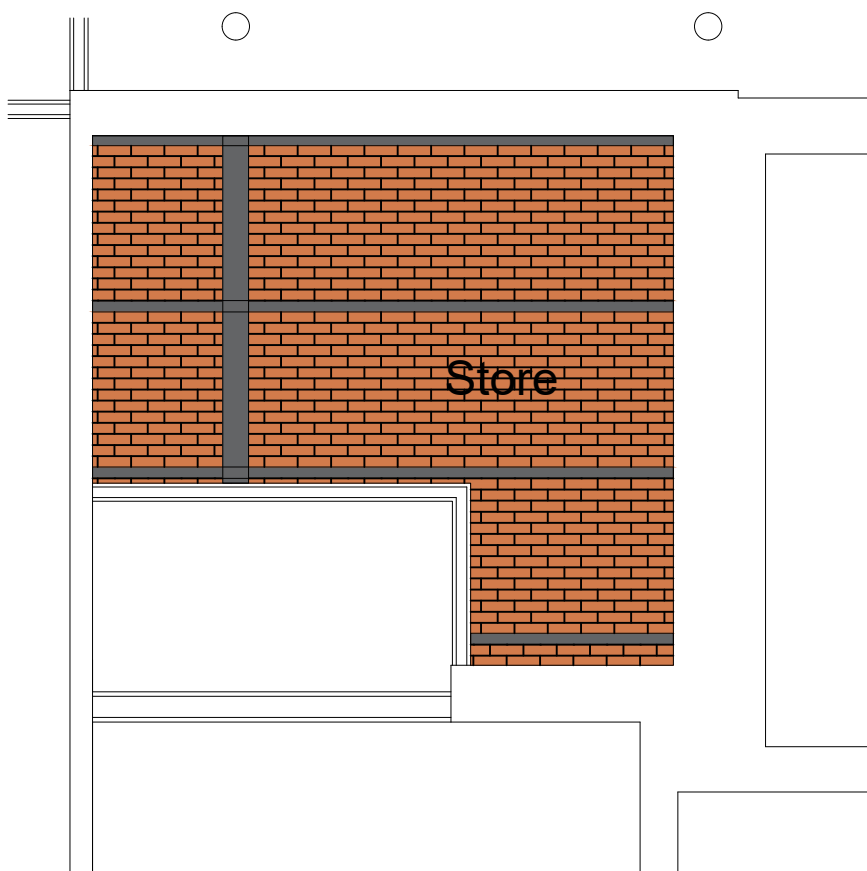

60 MINUTE SMOKE SHAFT STAIR B
EXISTING FIRST FLOOR REFLECTED CEILING PLAN
SCALE 1:50

DMG DRAWN	DRAWN REVISION	24.05.21 DATE	VER
 Architects and Designers AllisonPike			
7 Buxton Road West, Disley, Stockport, Cheshire, SK12 2AE. Website: www.allisonpike.com			
Telephone: 01663 763000 Facsimile: 01663 766772 Email: studio@allisonpike.com			
© Allison Pike Partnership Limited.			
PROJECT MEDLOCK VICTORIA MILL MILES PLATTING			
TITLE PROPOSED SMOKE SHAFT TO STAIRCASE B EXISTING PLANS AND ELEVATIONS			
SCALE 1:50 @ A1			
JOB No MED02	DRAWING No AP400	REV -	