


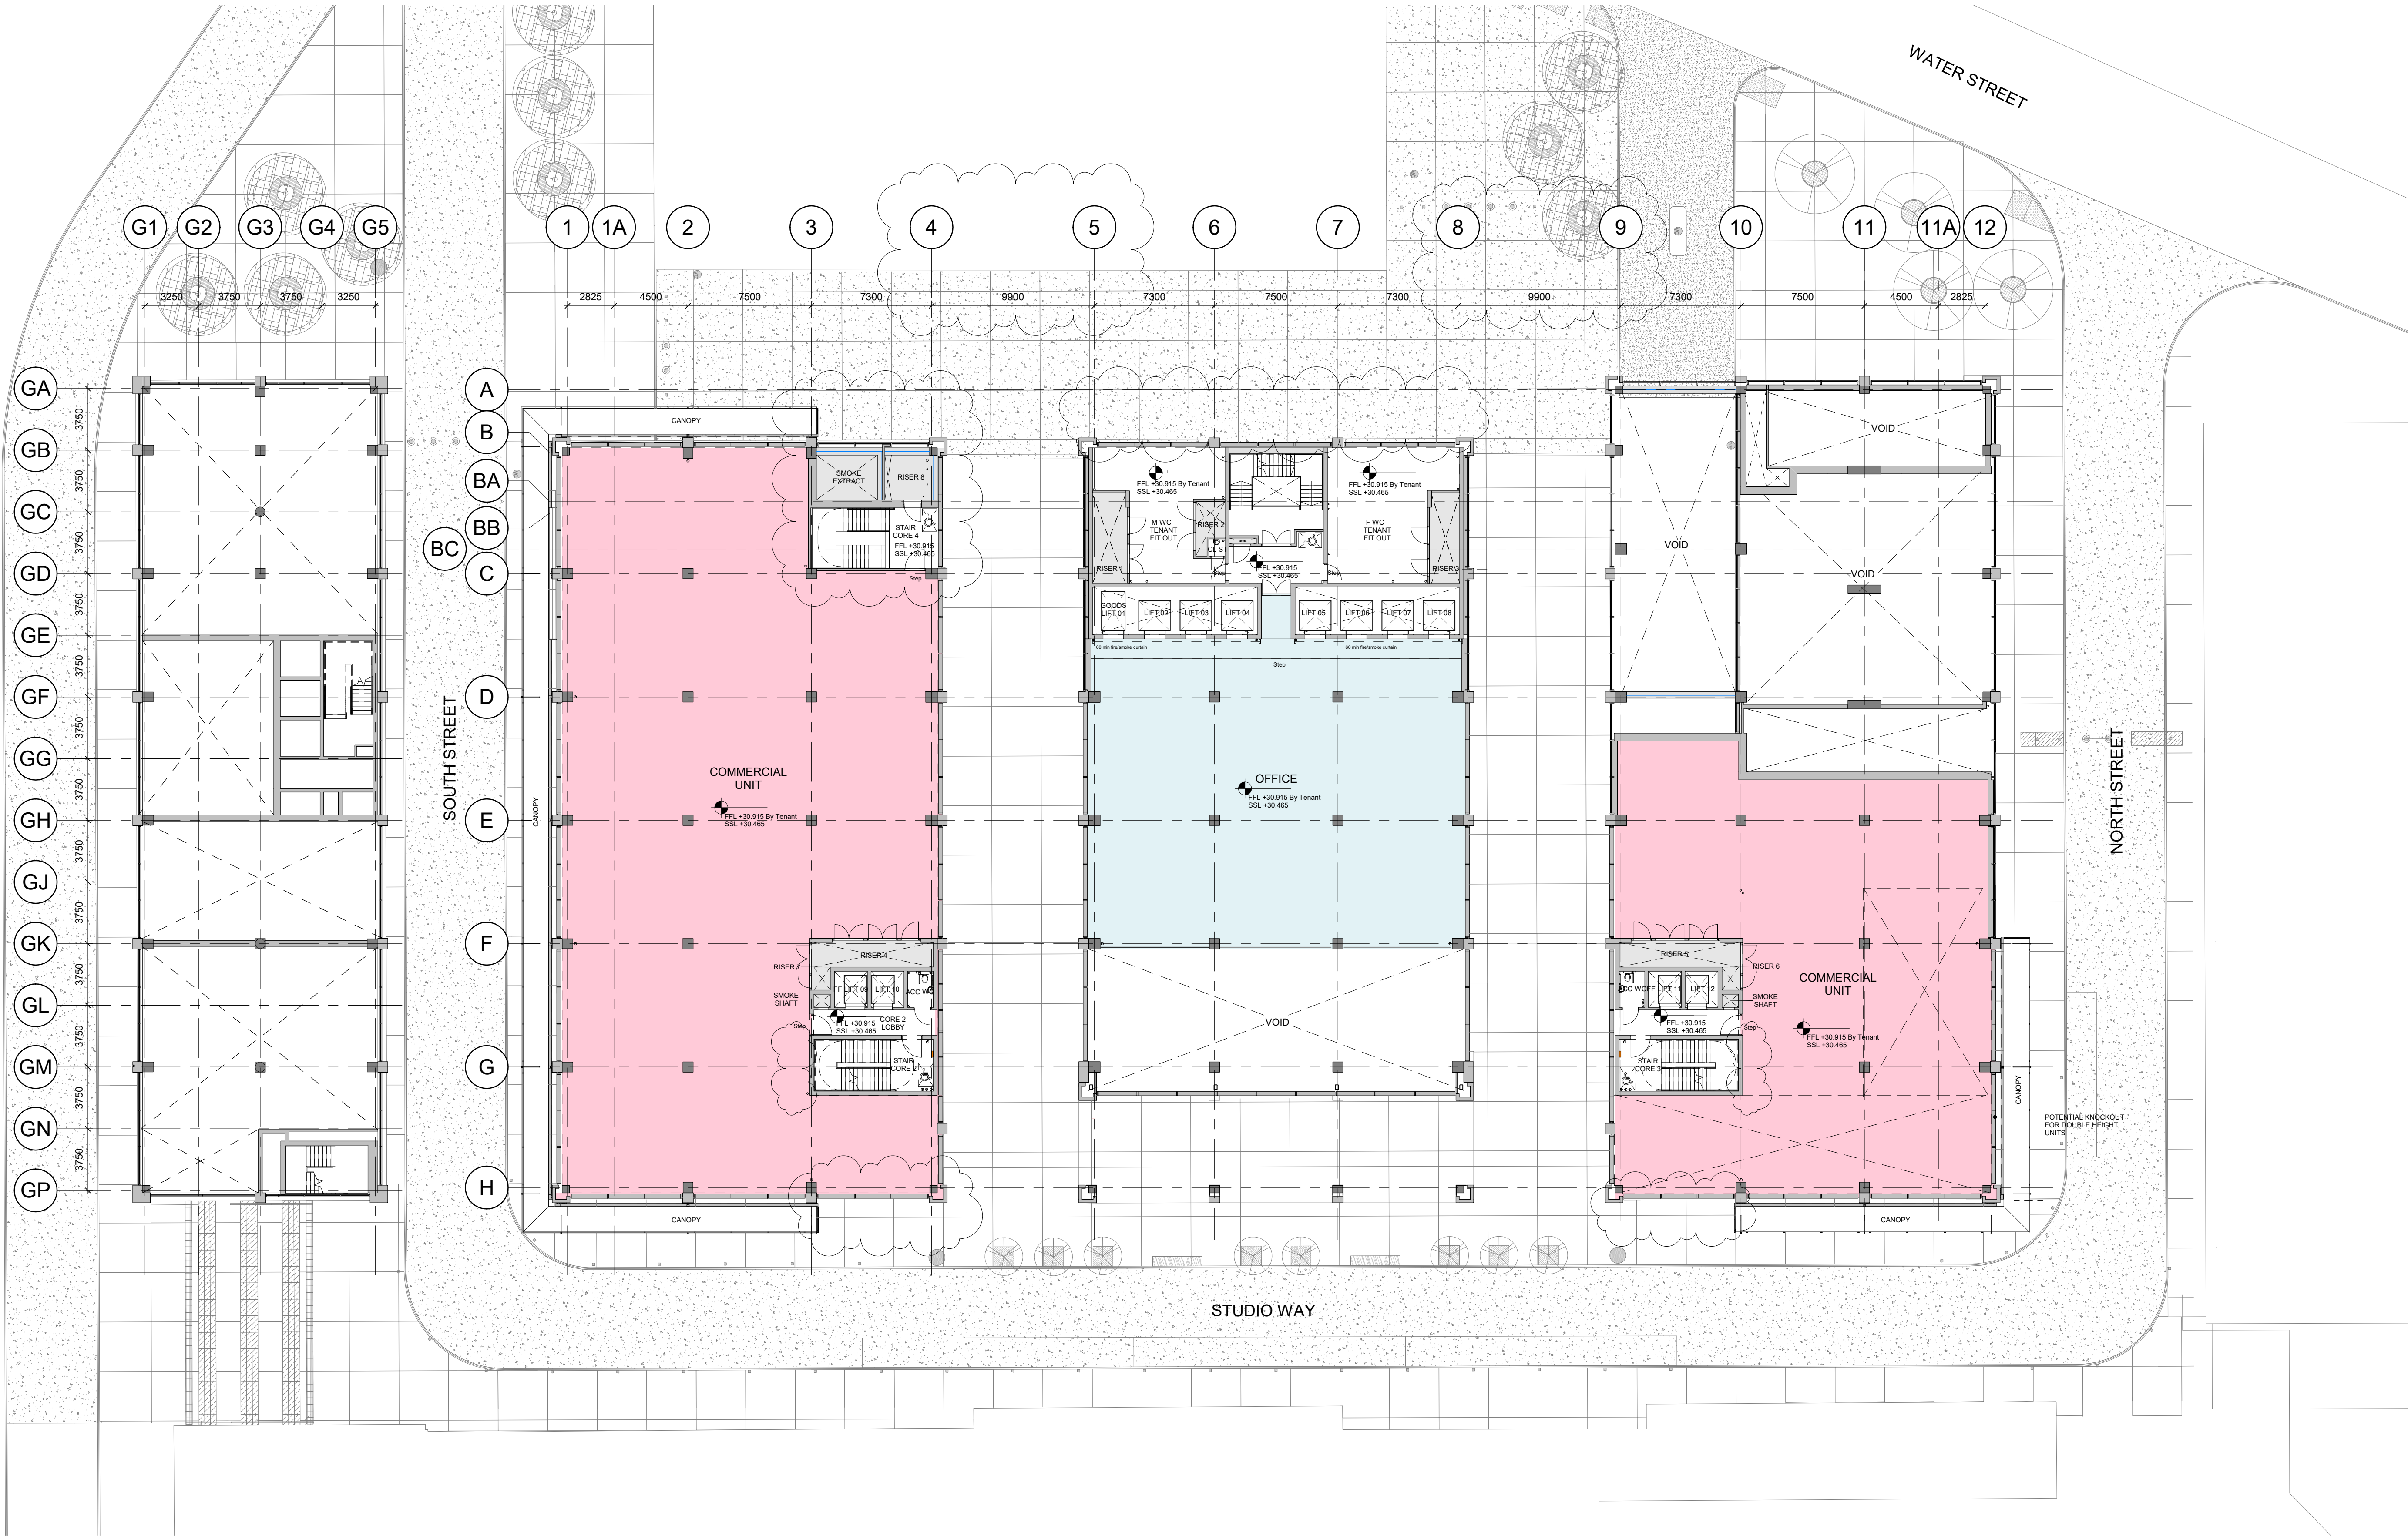

KEY PLAN

GRAPE STREET

No. 1

SOUTH STREET

Block 03

Block 02

Block 01

NORTH STREET

STUDIO WAY

NOTES

THIS DRAWING MUST NOT BE SCALED.

ALL DIMENSIONS ARE TO BE VERIFIED AND CHECKED ON SITE. ANY DISCREPANCIES THAT ARE, OR BECOME APPARENT SHOULD BE REPORTED TO CHAPMAN TAYLOR.

AREAS INDICATED ARE APPROXIMATE GROSS INTERNAL AND NET INTERNAL AREAS. THEY RELATE TO THE LIKELY AREAS OF THE BUILDING AT THE CURRENT STAGE OF DESIGN. ANY DECISIONS TO BE MADE ON THE BASIS OF THESE PREDICTIONS, WHETHER AS TO PROJECT VIABILITY, PRE-LETTING, LEASE AGREEMENTS, OR THE LIKE, SHOULD INCLUDE DUE ALLOWANCE FOR THE INCREASES AND DECREASES INHERENT IN THE DESIGN DEVELOPMENT AND BUILDING PROCESS.

© COPYRIGHT CHAPMAN TAYLOR 2020

Key

- Office (NIA)
- Commercial (NSA)
- Amenity Space
- Plant / Storage

Entrance Type

- Office
- Retail
- Services

REV	DATE	BY	DESCRIPTION	CHK'D
P06	28.01.2020	AE	FOR PLANNING ISSUE	MD
P05	25.10.2018	AE/AC/NP	Non Material Amendment	MD
P04	05.10.2018	AE/AC/NP	View range amended. Public realm amended. Layout added. Refrige locations added	MD
P03	28.09.2018	AE/AC/NP	FOR PLANNING ISSUE	MD
P02	14.09.2018	AE/AC/NP	PRELIMINARY ISSUE	AE
P01	30.08.2018	AE	General updates - level updates in accordance with structural engineer input	MD
P01	30.08.2018	AE	PRELIMINARY ISSUE	MD

PROJECT STATUS

PLANNING

CLIENT

ALLIED LONDON

PROJECT

MANCHESTER GOODS YARD

ARCHITECT

CHAPMAN TAYLOR

GLOBAL ARCHITECTS & MASTERPLANNERS

DRAWING TITLE

MEZZANINE FLOOR PLAN

GENERAL ARRANGEMENT

Scale 1:200 @ A1

INTERNAL JOB NO	ISSUE DATE	DRAWN BY	CHECKED BY
2	10	20M	

261MGY AUGUST 2018 AE MD

PROGRAMME ID	PROJECT ID	ORIGINATOR	VOLUME	LEVEL	TYPE	ROLE	NUMBER	REVISION
SJQ	600	CTA	XX	L00M	DR	A	07103	P06