



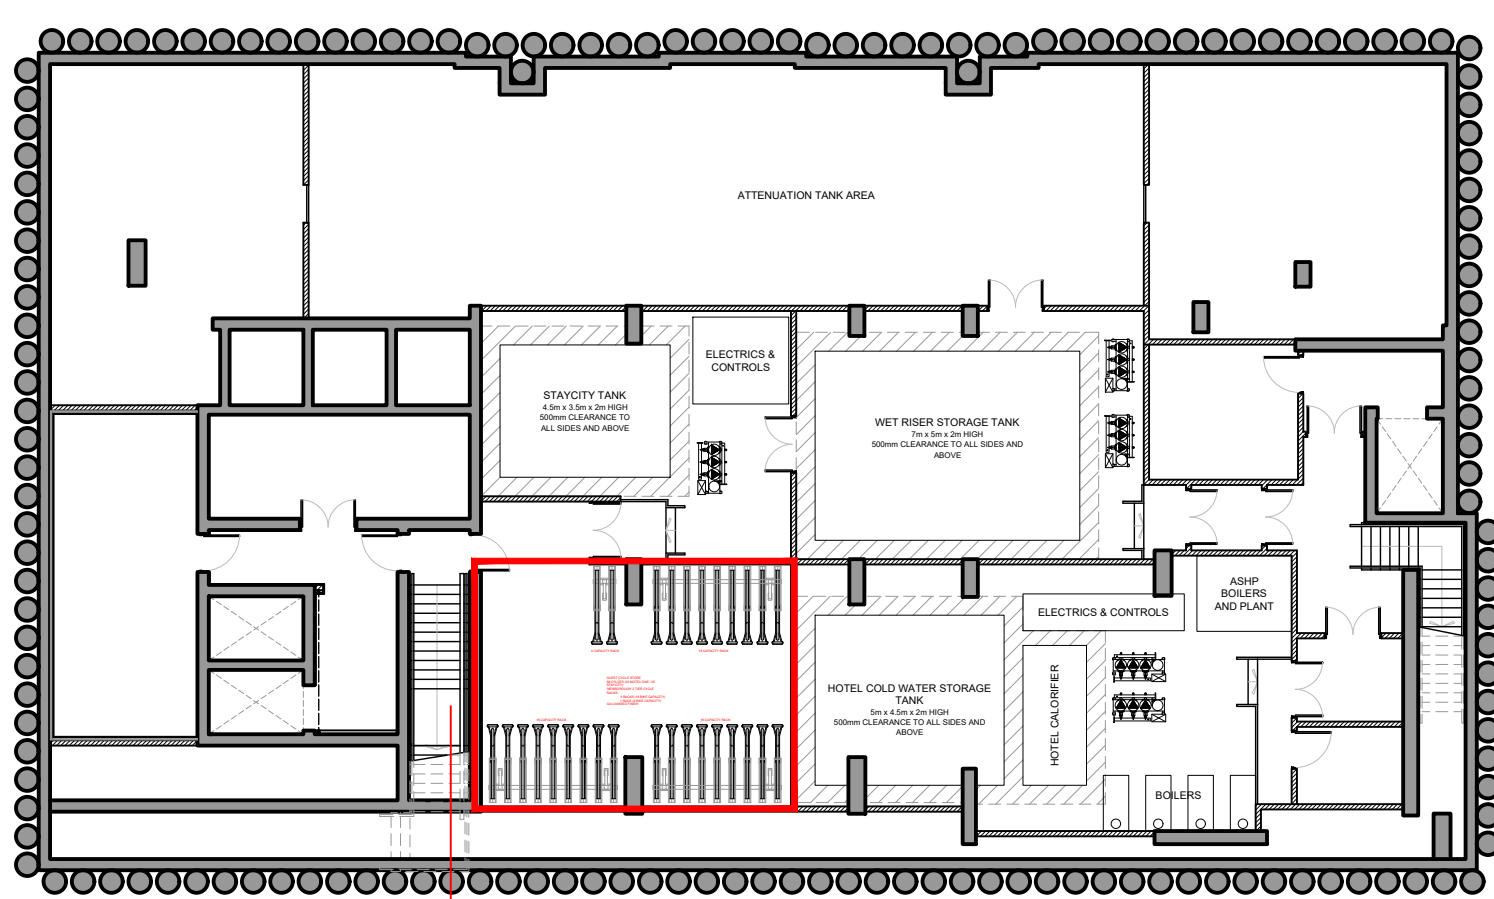

CYCLE STORE ACCESS VIA STAIRS FROM GROUND FLOOR AS INDICATED ON GROUND FLOOR PLAN

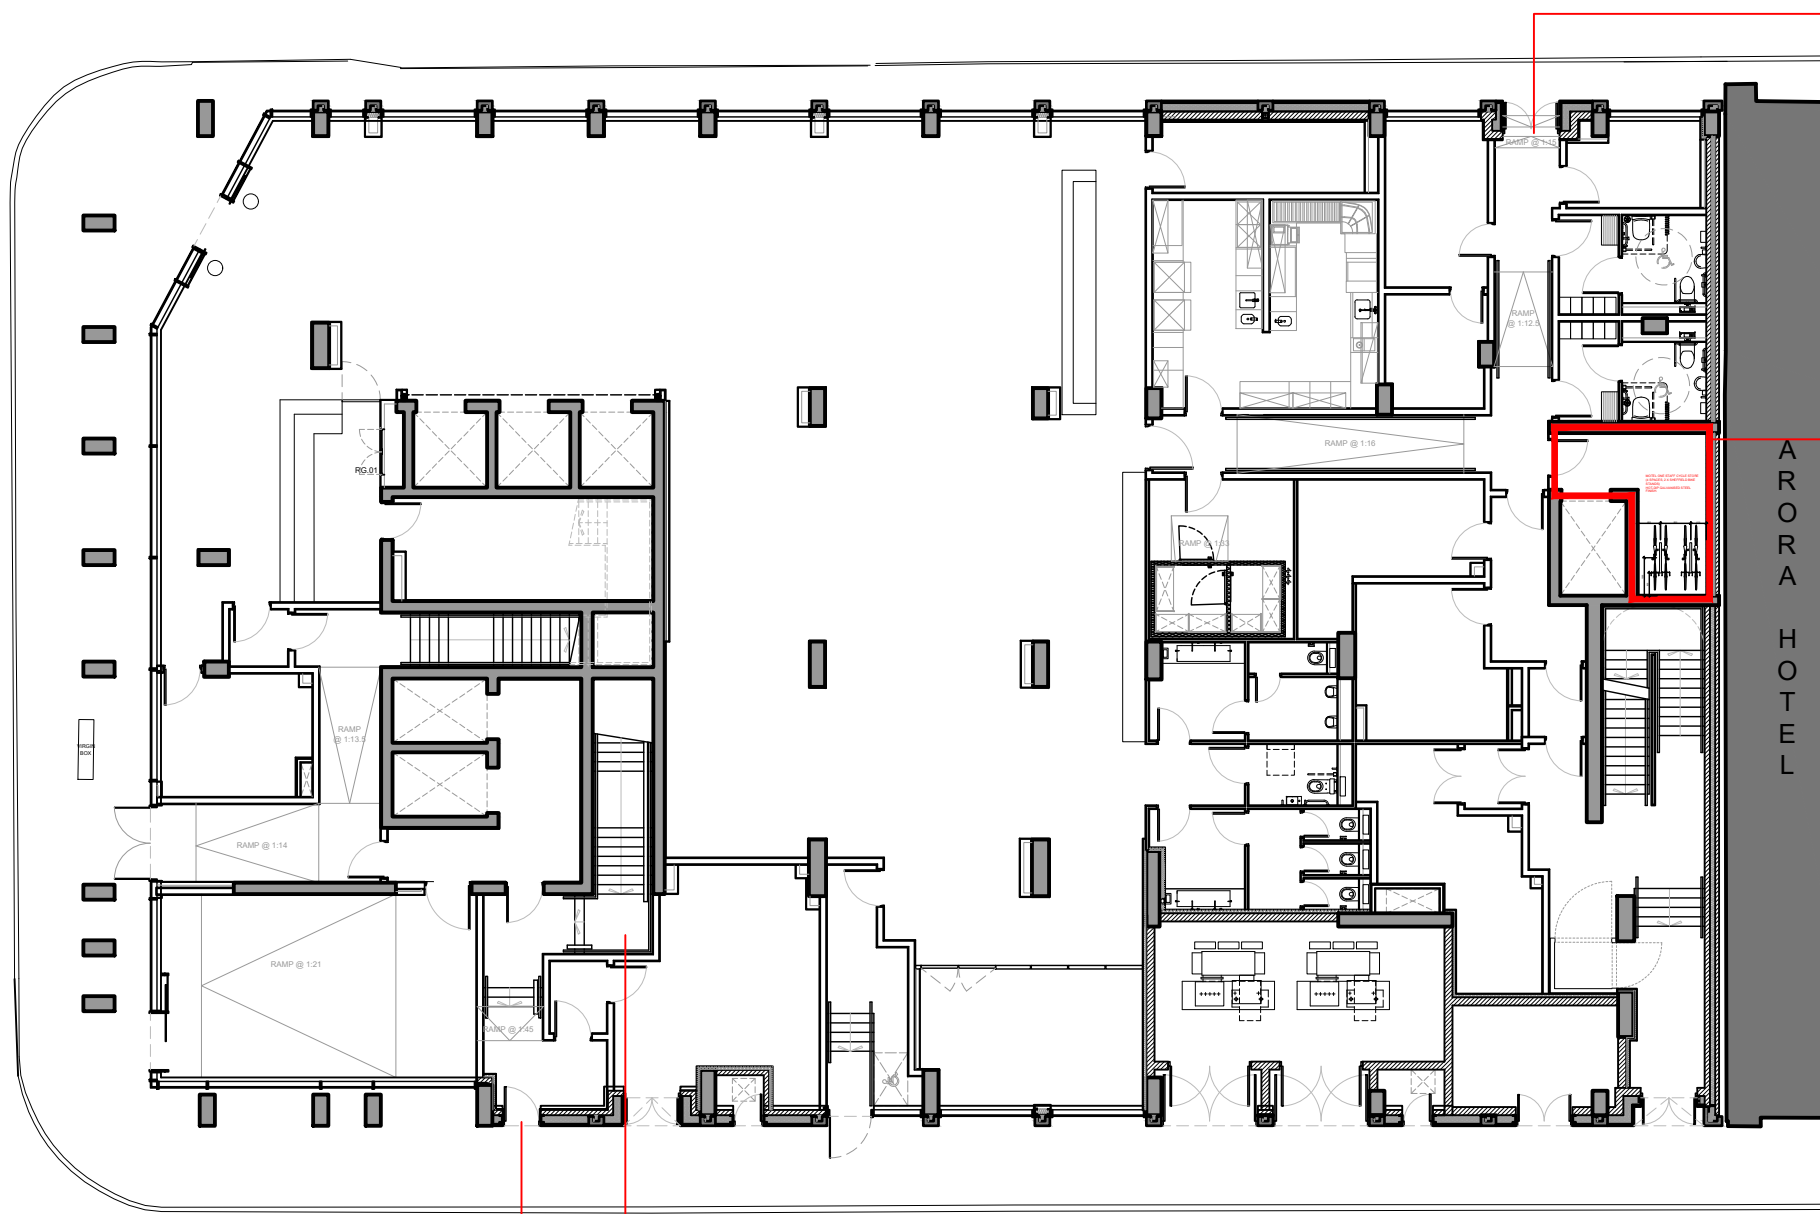


GUEST CYCLE STORE EXTERNAL SECURED ACCESS DOOR

BASEMENT GUEST CYCLE STORE ACCESS STAIR

EXTERNAL DOOR BOH ACCESS TO STAFF CYCLE STORE.


ACCESS TO STAFF CYCLE STORE VIA BOH CORRIDOR.

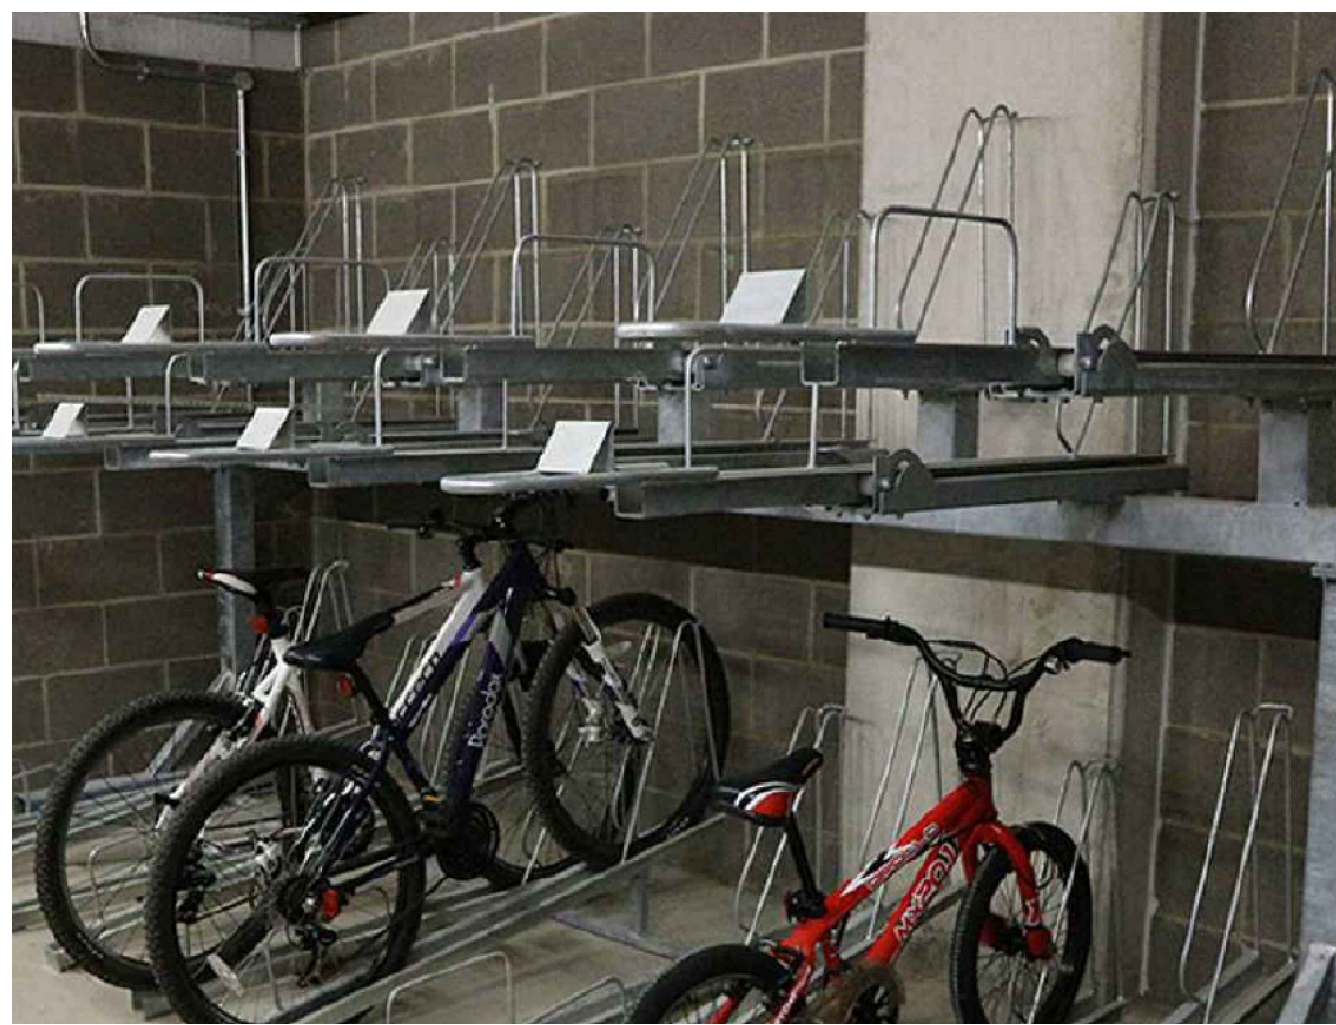

TYPICAL EXAMPLE OF A NEWBOROUGH TWO TIER BIKE RACK SYSTEM



TYPICAL EXAMPLE OF A SHEFFIELD BIKE STAND

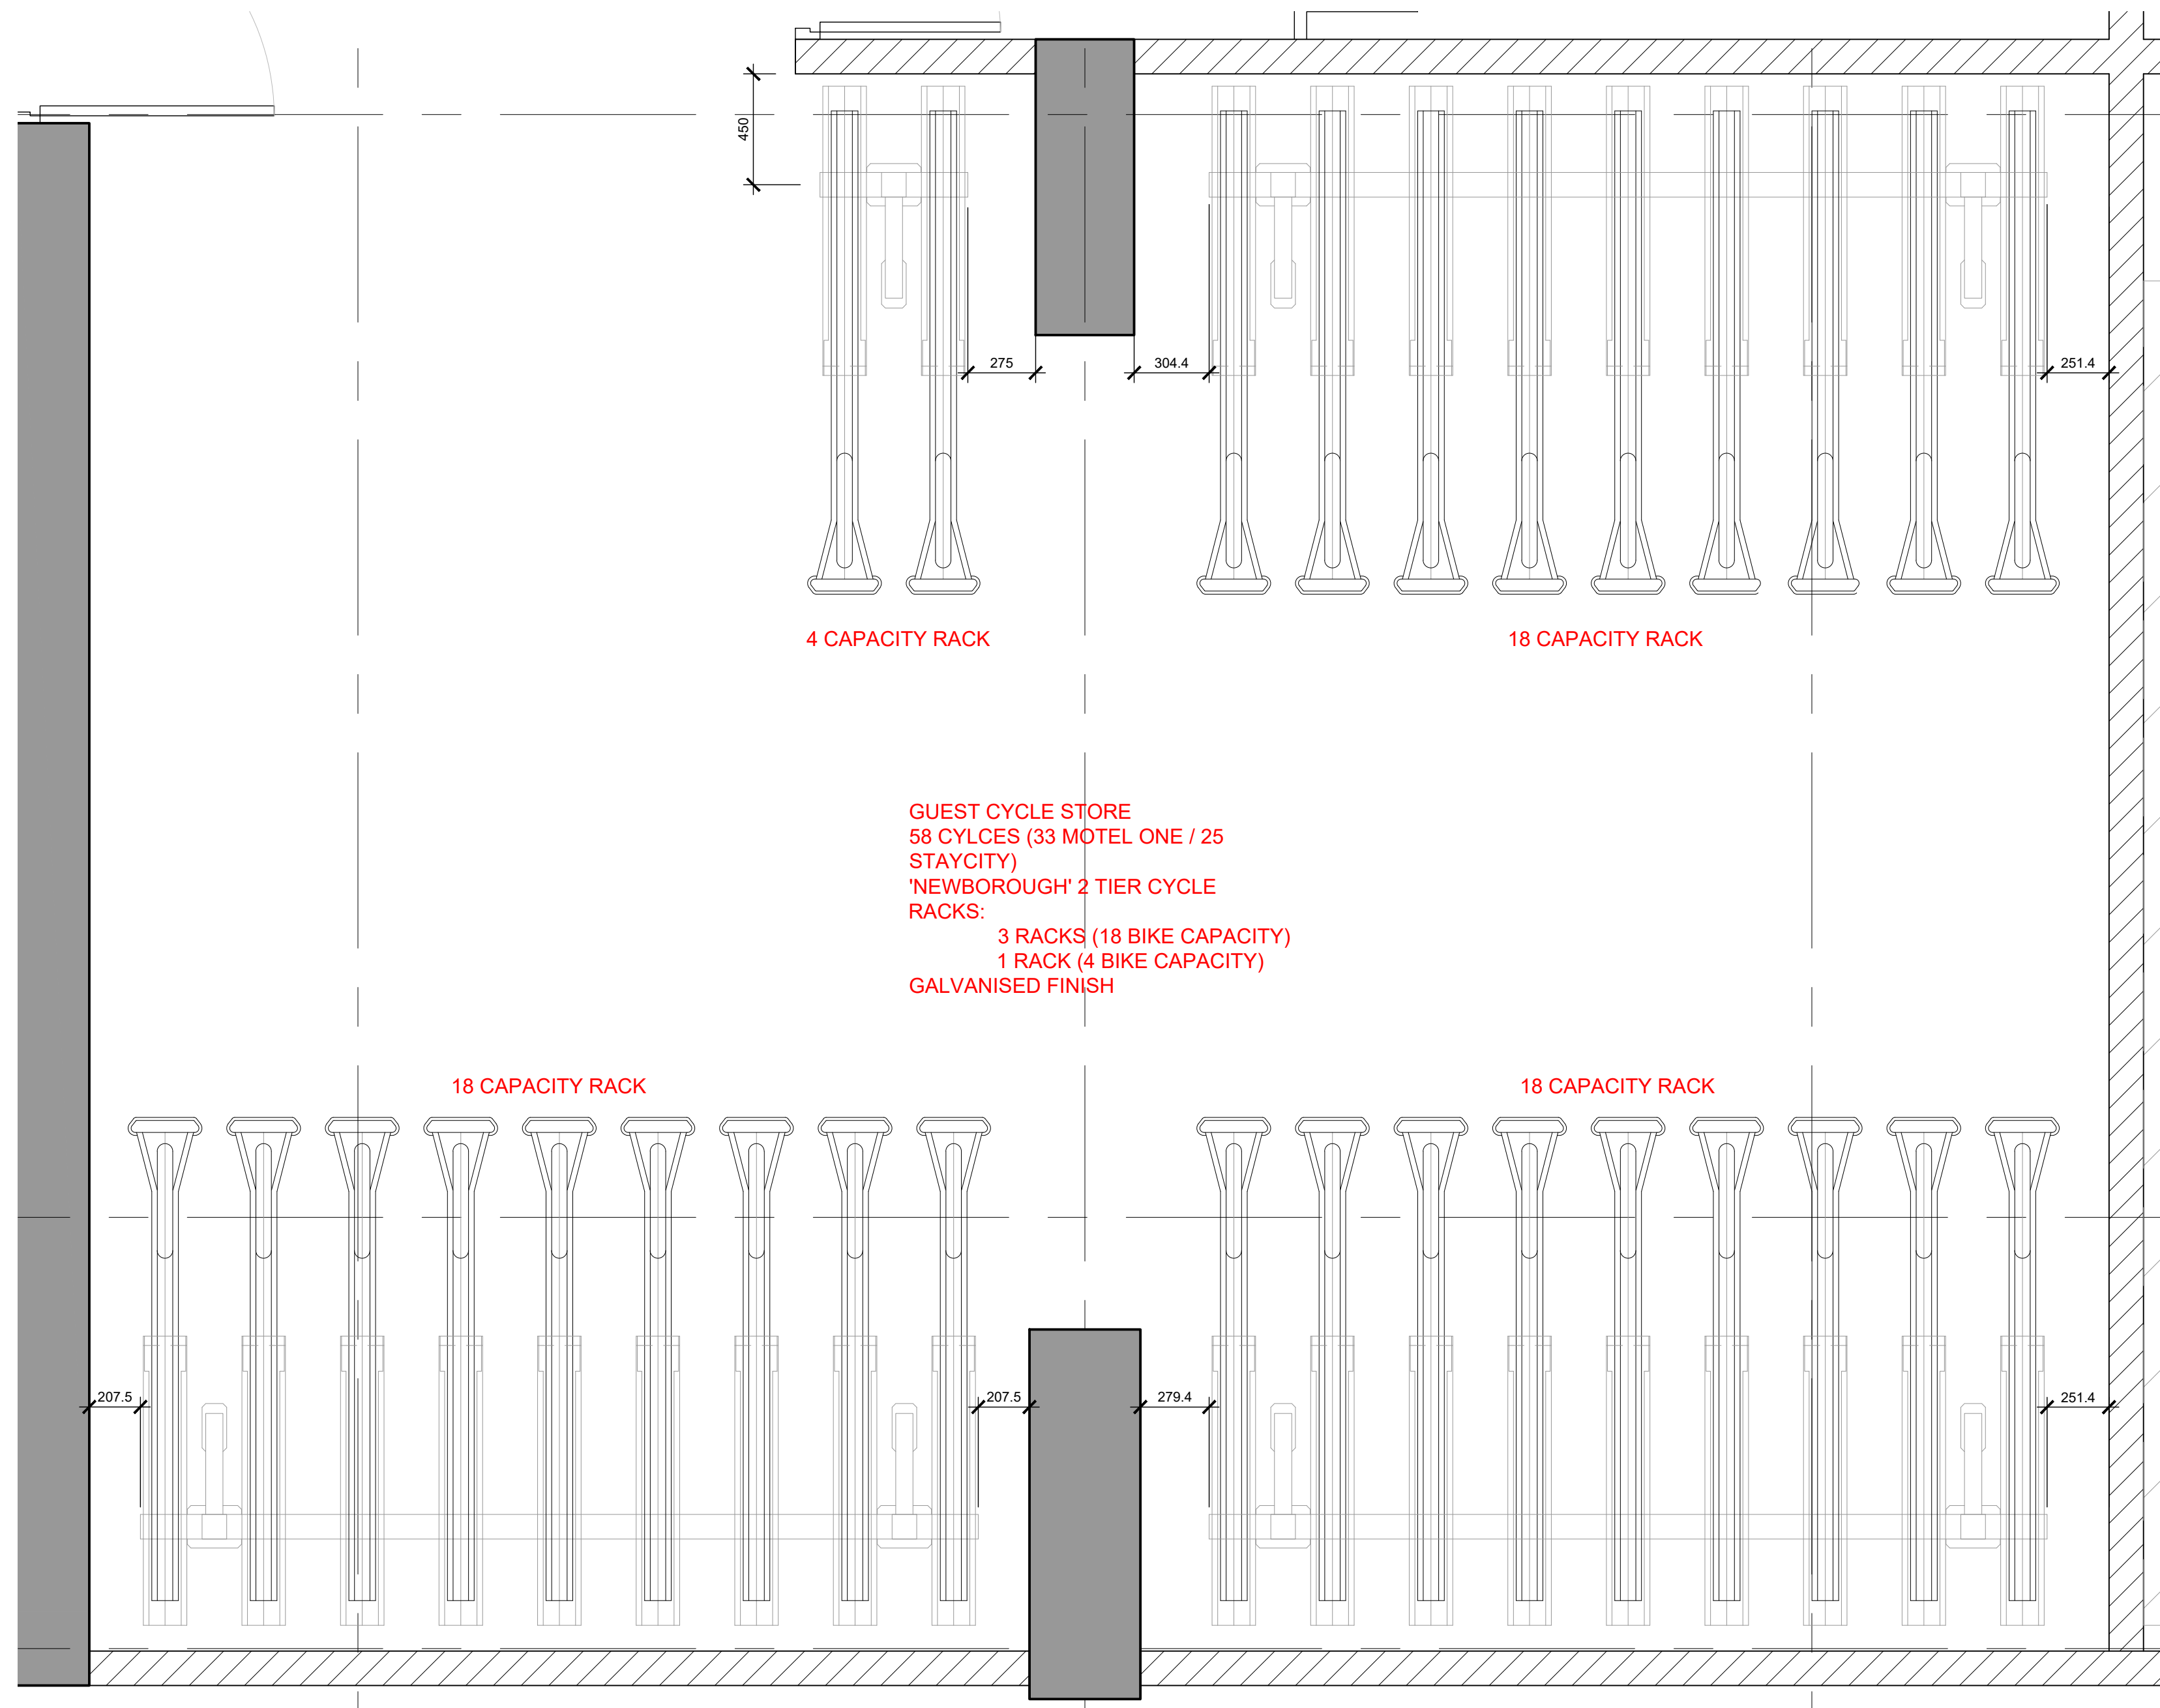


4 CAPACITY RACK

18 CAPACITY RACK

GUEST CYCLE STORE
58 CYLCES (33 MOTEL ONE / 25 STAYCITY)
'NEWBOROUGH' 2 TIER CYCLE RACKS:
3 RACKS (18 BIKE CAPACITY)
1 RACK (4 BIKE CAPACITY)
GALVANISED FINISH

18 CAPACITY RACK

18 CAPACITY RACK

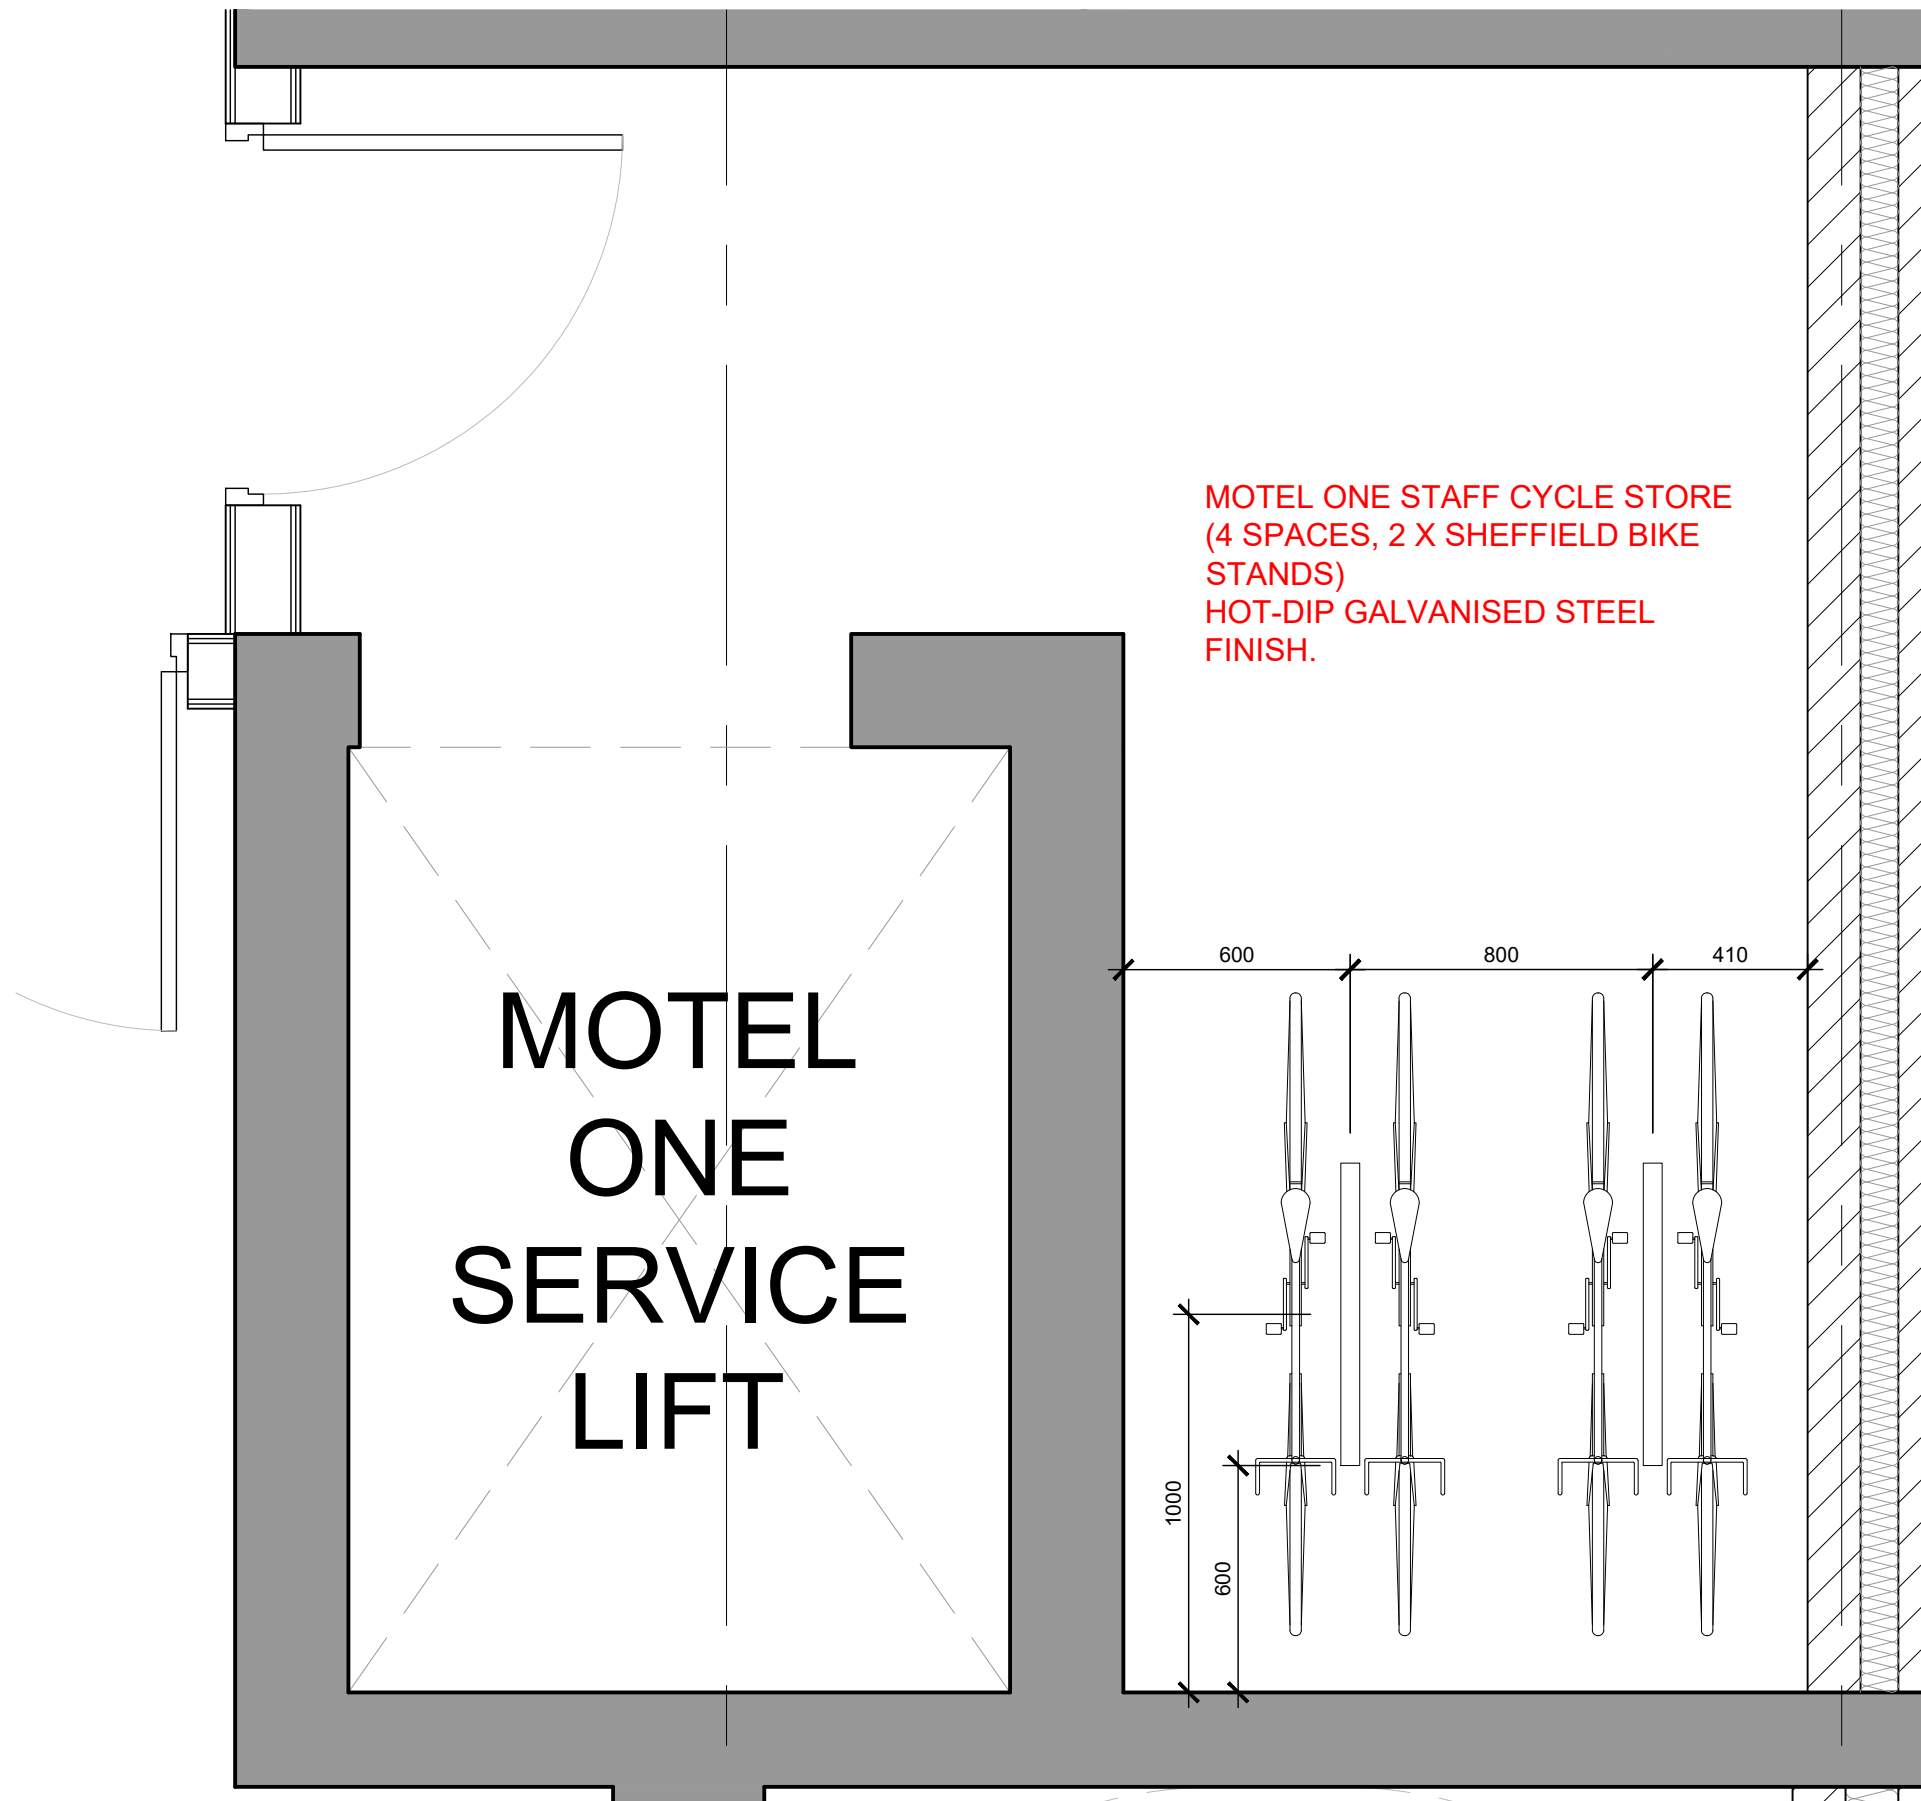

MOTEL ONE STAFF CYCLE STORE
(4 SPACES, 2 X SHEFFIELD BIKE STANDS)
HOT-DIP GALVANISED STEEL FINISH.

MOTEL ONE SERVICE LIFT

GENERAL NOTES:

ALL DIMENSIONS ARE TO BE CHECKED ON SITE WITH ANY DISCREPANCIES REPORTED TO THE ARCHITECT PRIOR TO THE WORKS BEING CARRIED OUT.

ALL WORKS ARE TO BE IN ACCORDANCE WITH THE PLANNING APPROVAL AND ANY SUBSEQUENT APPROVED LOCAL AUTHORITY PLANNING CORRESPONDENCE INCLUDING DRAWINGS, DOCUMENTS AND REPORTS.

ALL WORKS ARE TO COMPLY WITH THE BUILDING REGULATIONS, BRITISH STANDARDS, CODE OF PRACTICE, AND ANY LOCAL STATUTORY REQUIREMENTS.

ALL WORKS ARE TO COMPLY WITH CURRENT HEALTH AND SAFETY LEGISLATION, H.S.E. RECOMMENDATIONS/GUIDANCE AND THE CURRENT C.D.M. REGULATIONS.

THIS DRAWING IS TO BE READ IN CONJUNCTION WITH LEACH RHODES WALKER ARCHITECTS GENERAL ARRANGEMENT (L CODE) DRAWINGS, TOGETHER WITH RELEVANT DETAILED (A CODE) DRAWINGS AND SPECIFICATIONS.

FOR ALL STRUCTURAL WORKS REFER TO THE STRUCTURAL ENGINEERS INFORMATION.

ALL PRODUCTS SPECIFIED ARE TO BE INSTALLED STRICTLY IN ACCORDANCE WITH THE MANUFACTURERS RECOMMENDATIONS, SPECIFICATION AND DETAILS.

D	SETTING OUT DIMS ADDED.	MG	RW	27.05.21
C	CYCLE STORE ACCESS, RACK PROVISIONS	MG	RW	05.05.21
B	CLARIFIED AND FINISH ADDED.	MG	RW	06.04.21
A	EXAMPLE IMAGES ADDED AND FURTHER SPEC	MG	RW	11.12.20
rev	NOTES ADDED TO SUIT RCL COMMENTS.	MG	RW	11.12.20
	GUEST CYCLE RACK SPEC AMENDED TO SUIT RCL COMMENTS.	MG	RW	11.12.20
	COMMENTS:	MG	RW	11.12.20
	DESCRIPTION	drawn	auth	date

DO NOT SCALE OFF THIS DRAWING

© LEACH RHODES WALKER 2001

LeachRhodesWalker
Architects

info@lrw.co.uk | www.lrw.co.uk
50 Dearmans Place Manchester M3 5LH
Manchester London Bucharest
+44 (0)161 833 0211 +44 (0)207 993 1363 +40 (21)650 4026

client	PROPERTY ALLIANCE GROUP		
project	3 ST PETER'S SQUARE MANCHESTER		
project no	7566	drawing no	L(00)166
description -	CYCLE STORE PLAN		
scale	1:20@ A1	date drawn	06.11.19
purpose of issue	planning	building regs	tender
	comment	approval	construction